


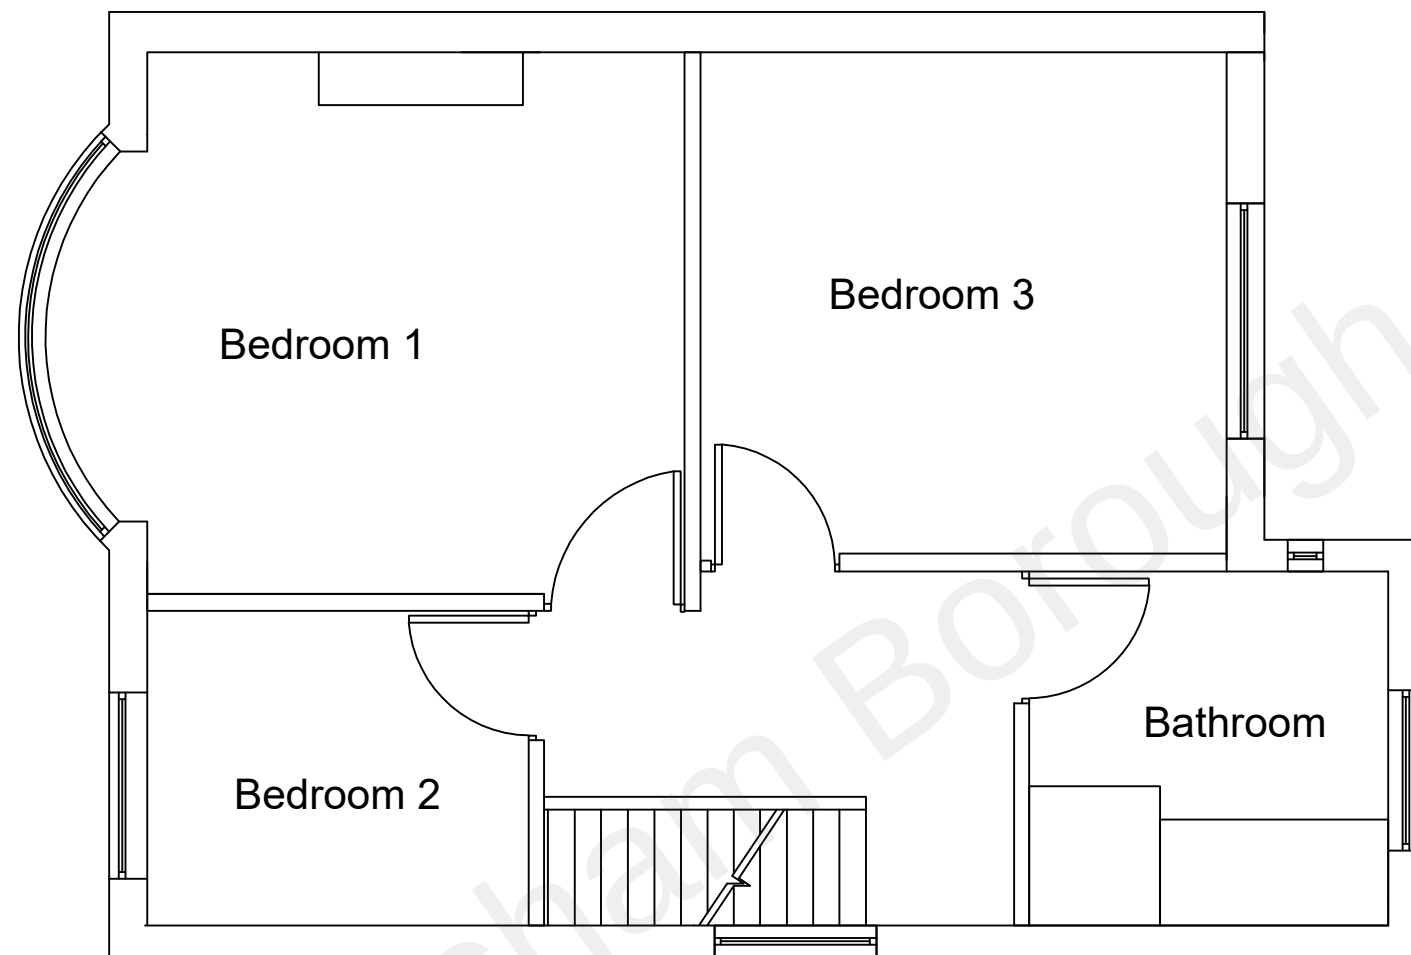

SCALE



General Notes
This drawing is to be read in conjunction with all relevant design team specifications and drawings. All dimensions are to be checked on site prior to commencement of work and any discrepancies reported to the Project Architect. All materials and components are to be handled, stored, protected, installed and finished strictly in accordance with the manufacturer's recommendations. Copyright 2023
LAFOUCADE-BAILLIE LTD.
Company Registration no. 7800006

EXISTING FIRST FLOOR PLAN

project title
138 OLD ROAD DA12
drawing title
EXISTING FIRST PLANS

date	drawn by	project no.
23/11/22	CB	LFB23010
scale	checked by (sign)	drawing no.
1:50		03
status	approved by (sign)	revision no.
Information		-



LaFoucade-Baillie LTD
64 Southwark Bridge Rd
London
SE1 0AS
Mob: 07958 328 742
info@lfbconsultants.com
www.lfbconsultants.com