




EXISTING FRONT ELEVATION 1:50




EXISTING SIDE ELEVATION




EXISTING REAR ELEVATION

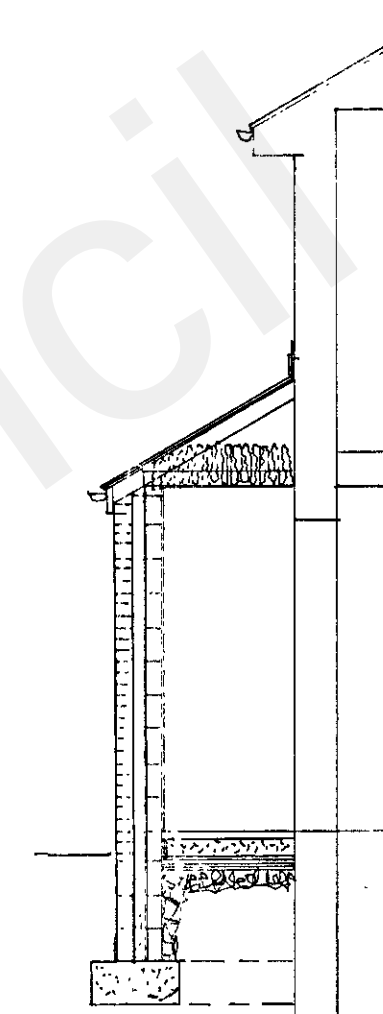


EXISTING SECTION (6/10)

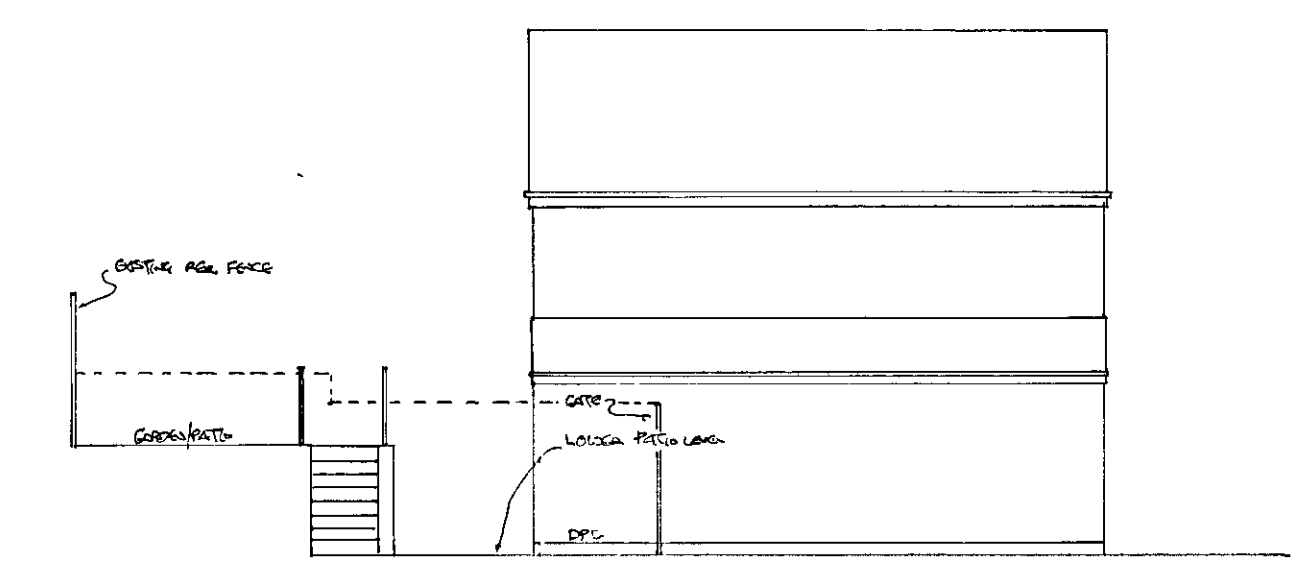


GROUND LEVELS 1:100

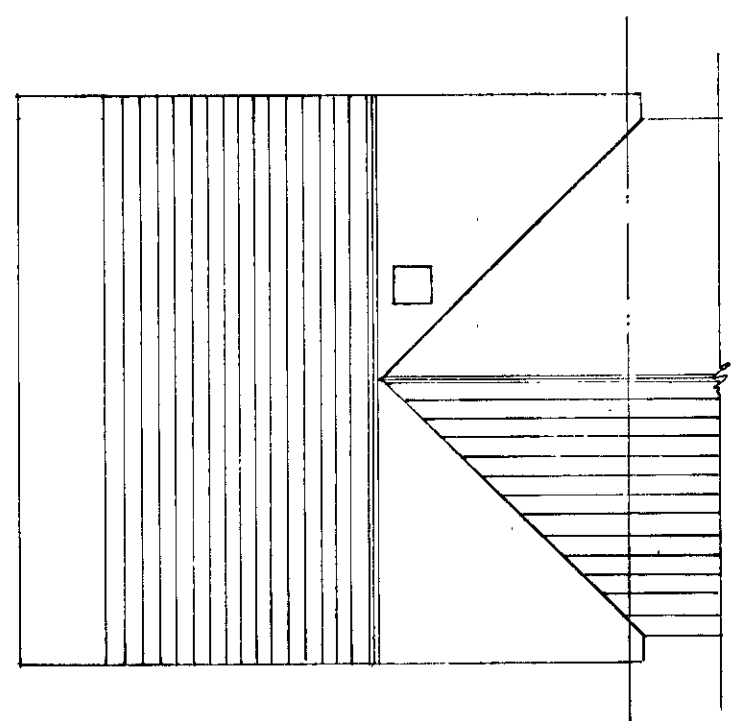


EXISTING ROOF PLAN 1:100

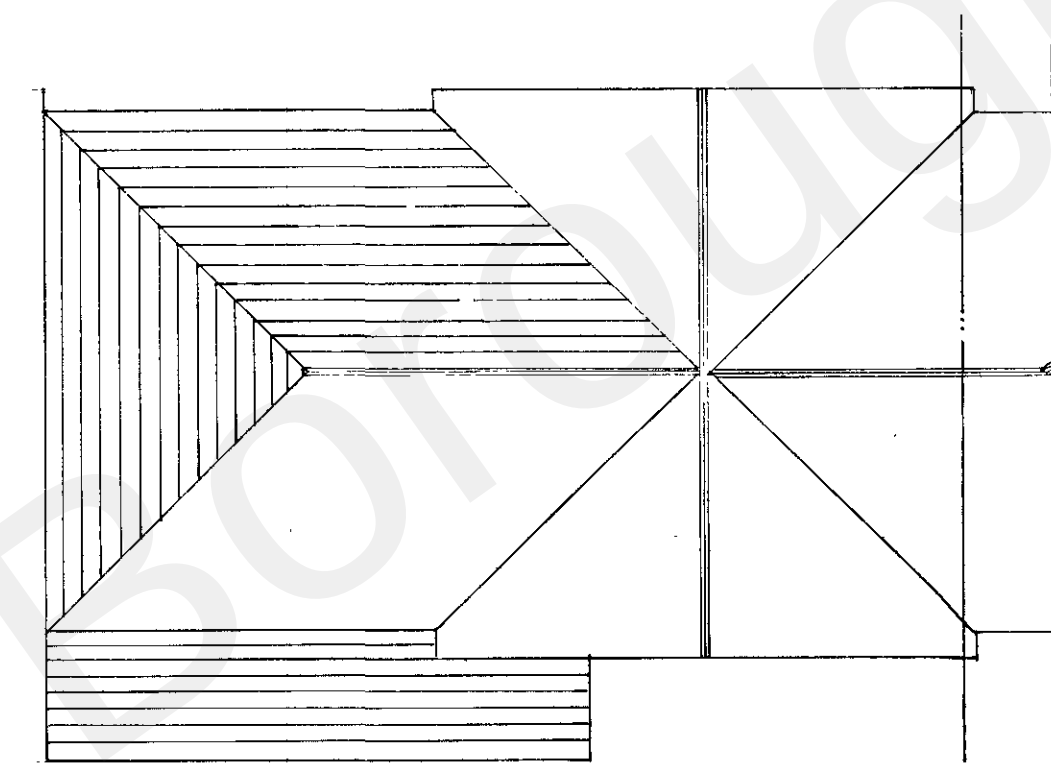


PROPOSED ROOF PLAN

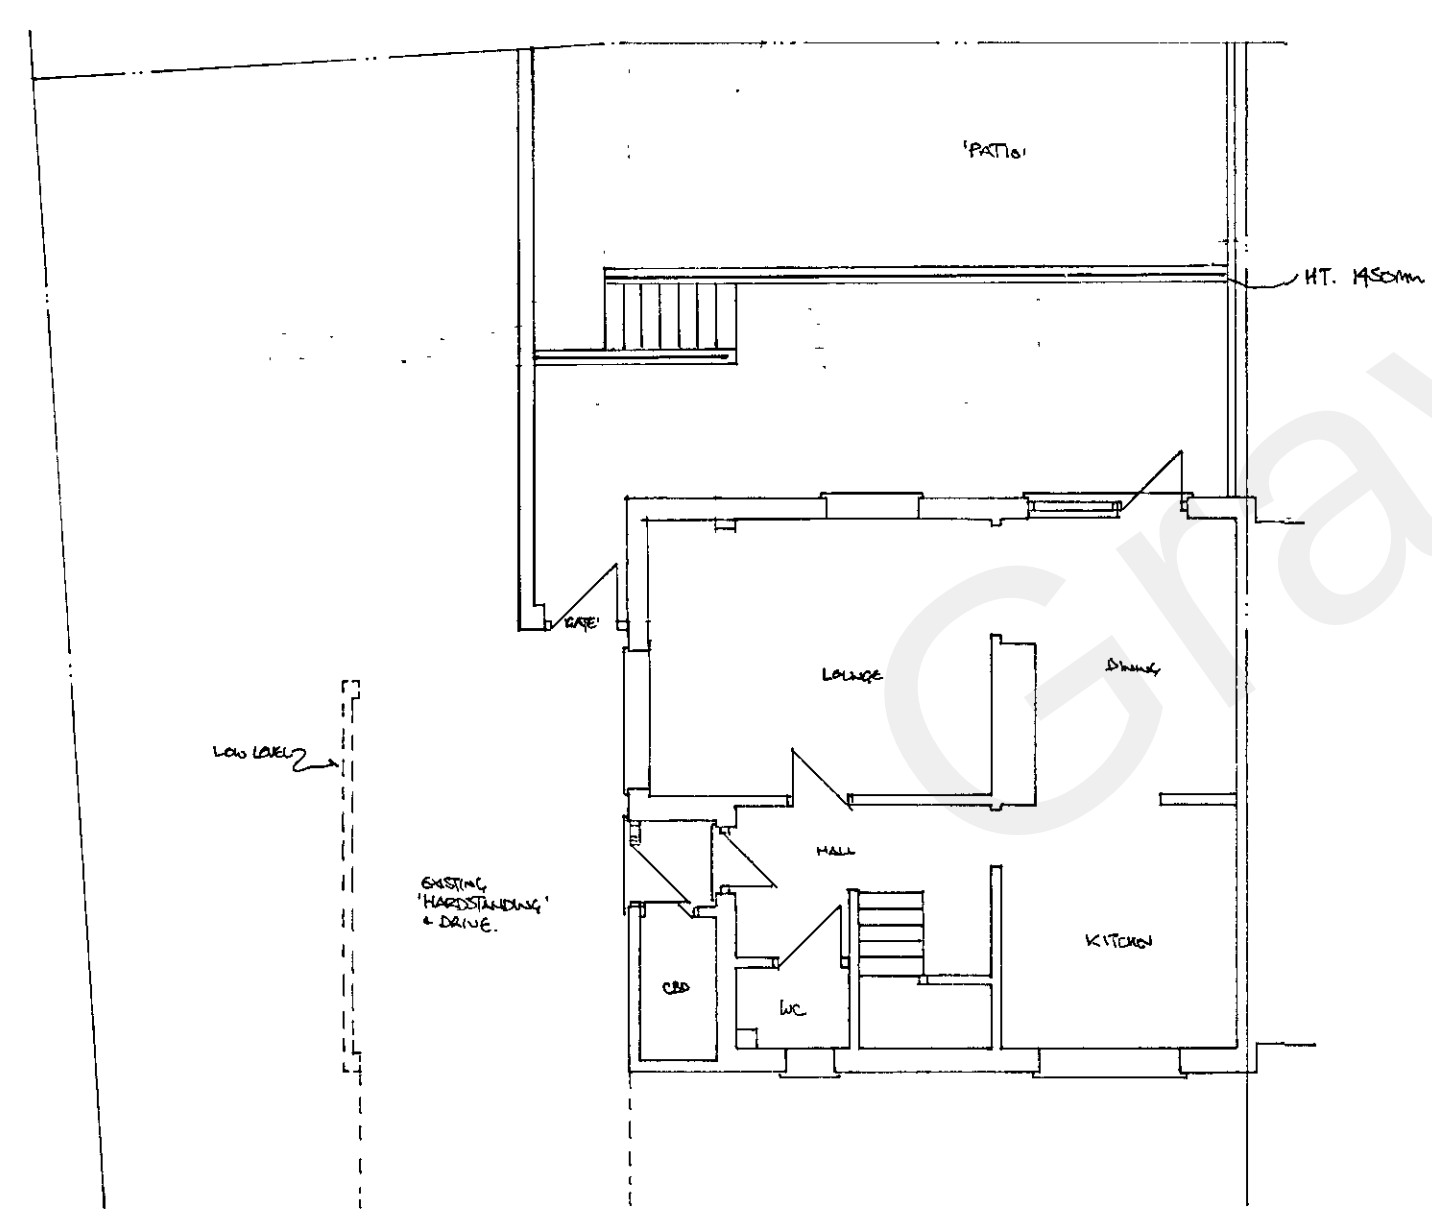

EXISTING GROUND FLOOR PLAN 1:100

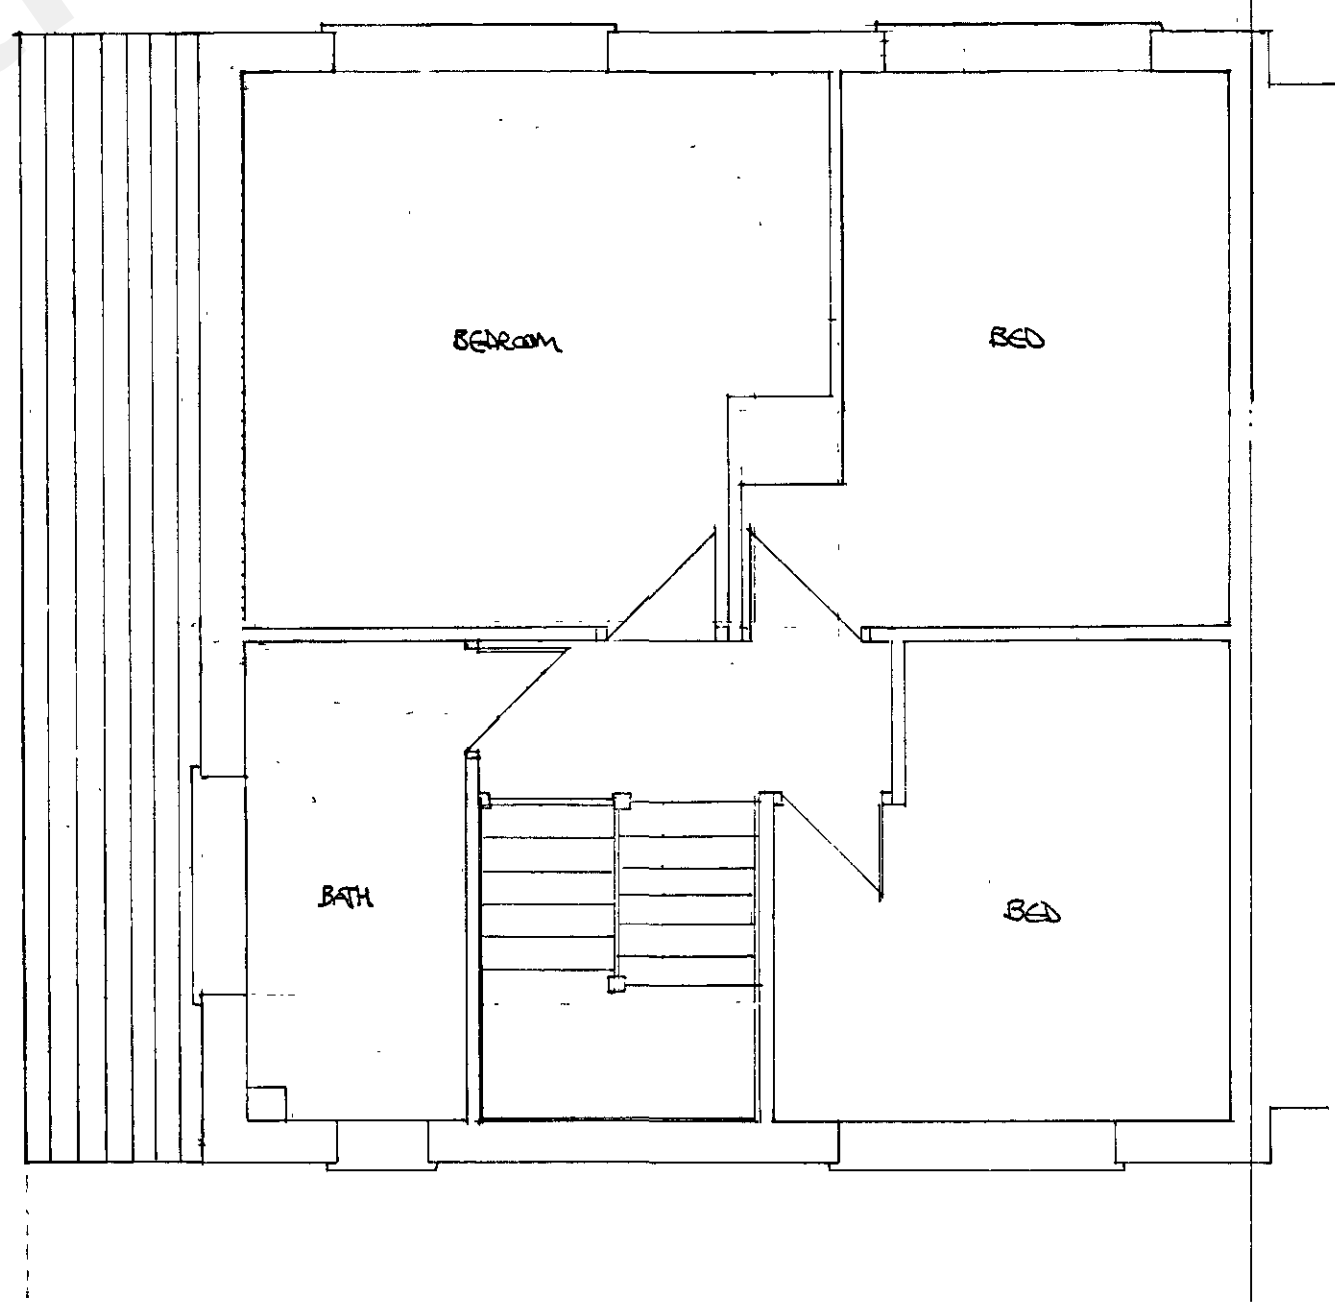

EXISTING FIRST FLOOR PLAN 1:50

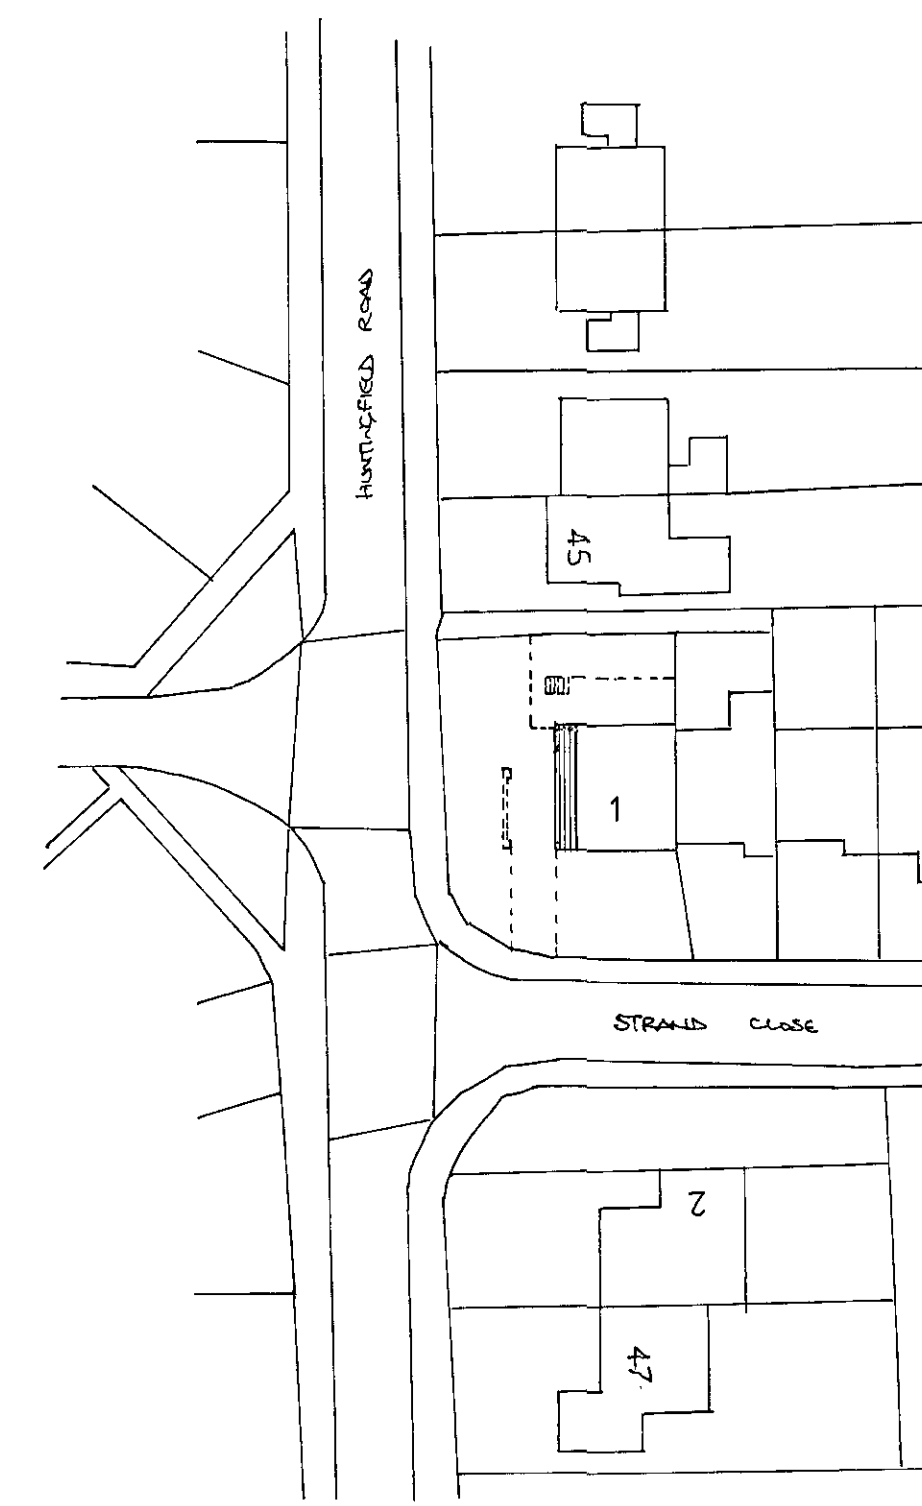


BLOCK PLAN 1:500 (EXISTING)

NOTES:
All dimensions must be checked on site.

A	DATE	REVISIONS

©copyright

 

CLIENT:
MR. L. JAMESON

JOB TITLE:
EXISTING GROUND FLOOR,
FIRST FLOOR AND
ELEVATIONS.
EXISTING & PROPOSED
ROOF PLANS.

DRAWING TITLE:

1 STRAND CLOSE
MEOPHAM
KENT
DA13 0EG

SCALE: 1:100 / 1:50 / 1:500

DATE: FEB/23 DRAWN: dm

DWG. NO:
LJ - 1ST.