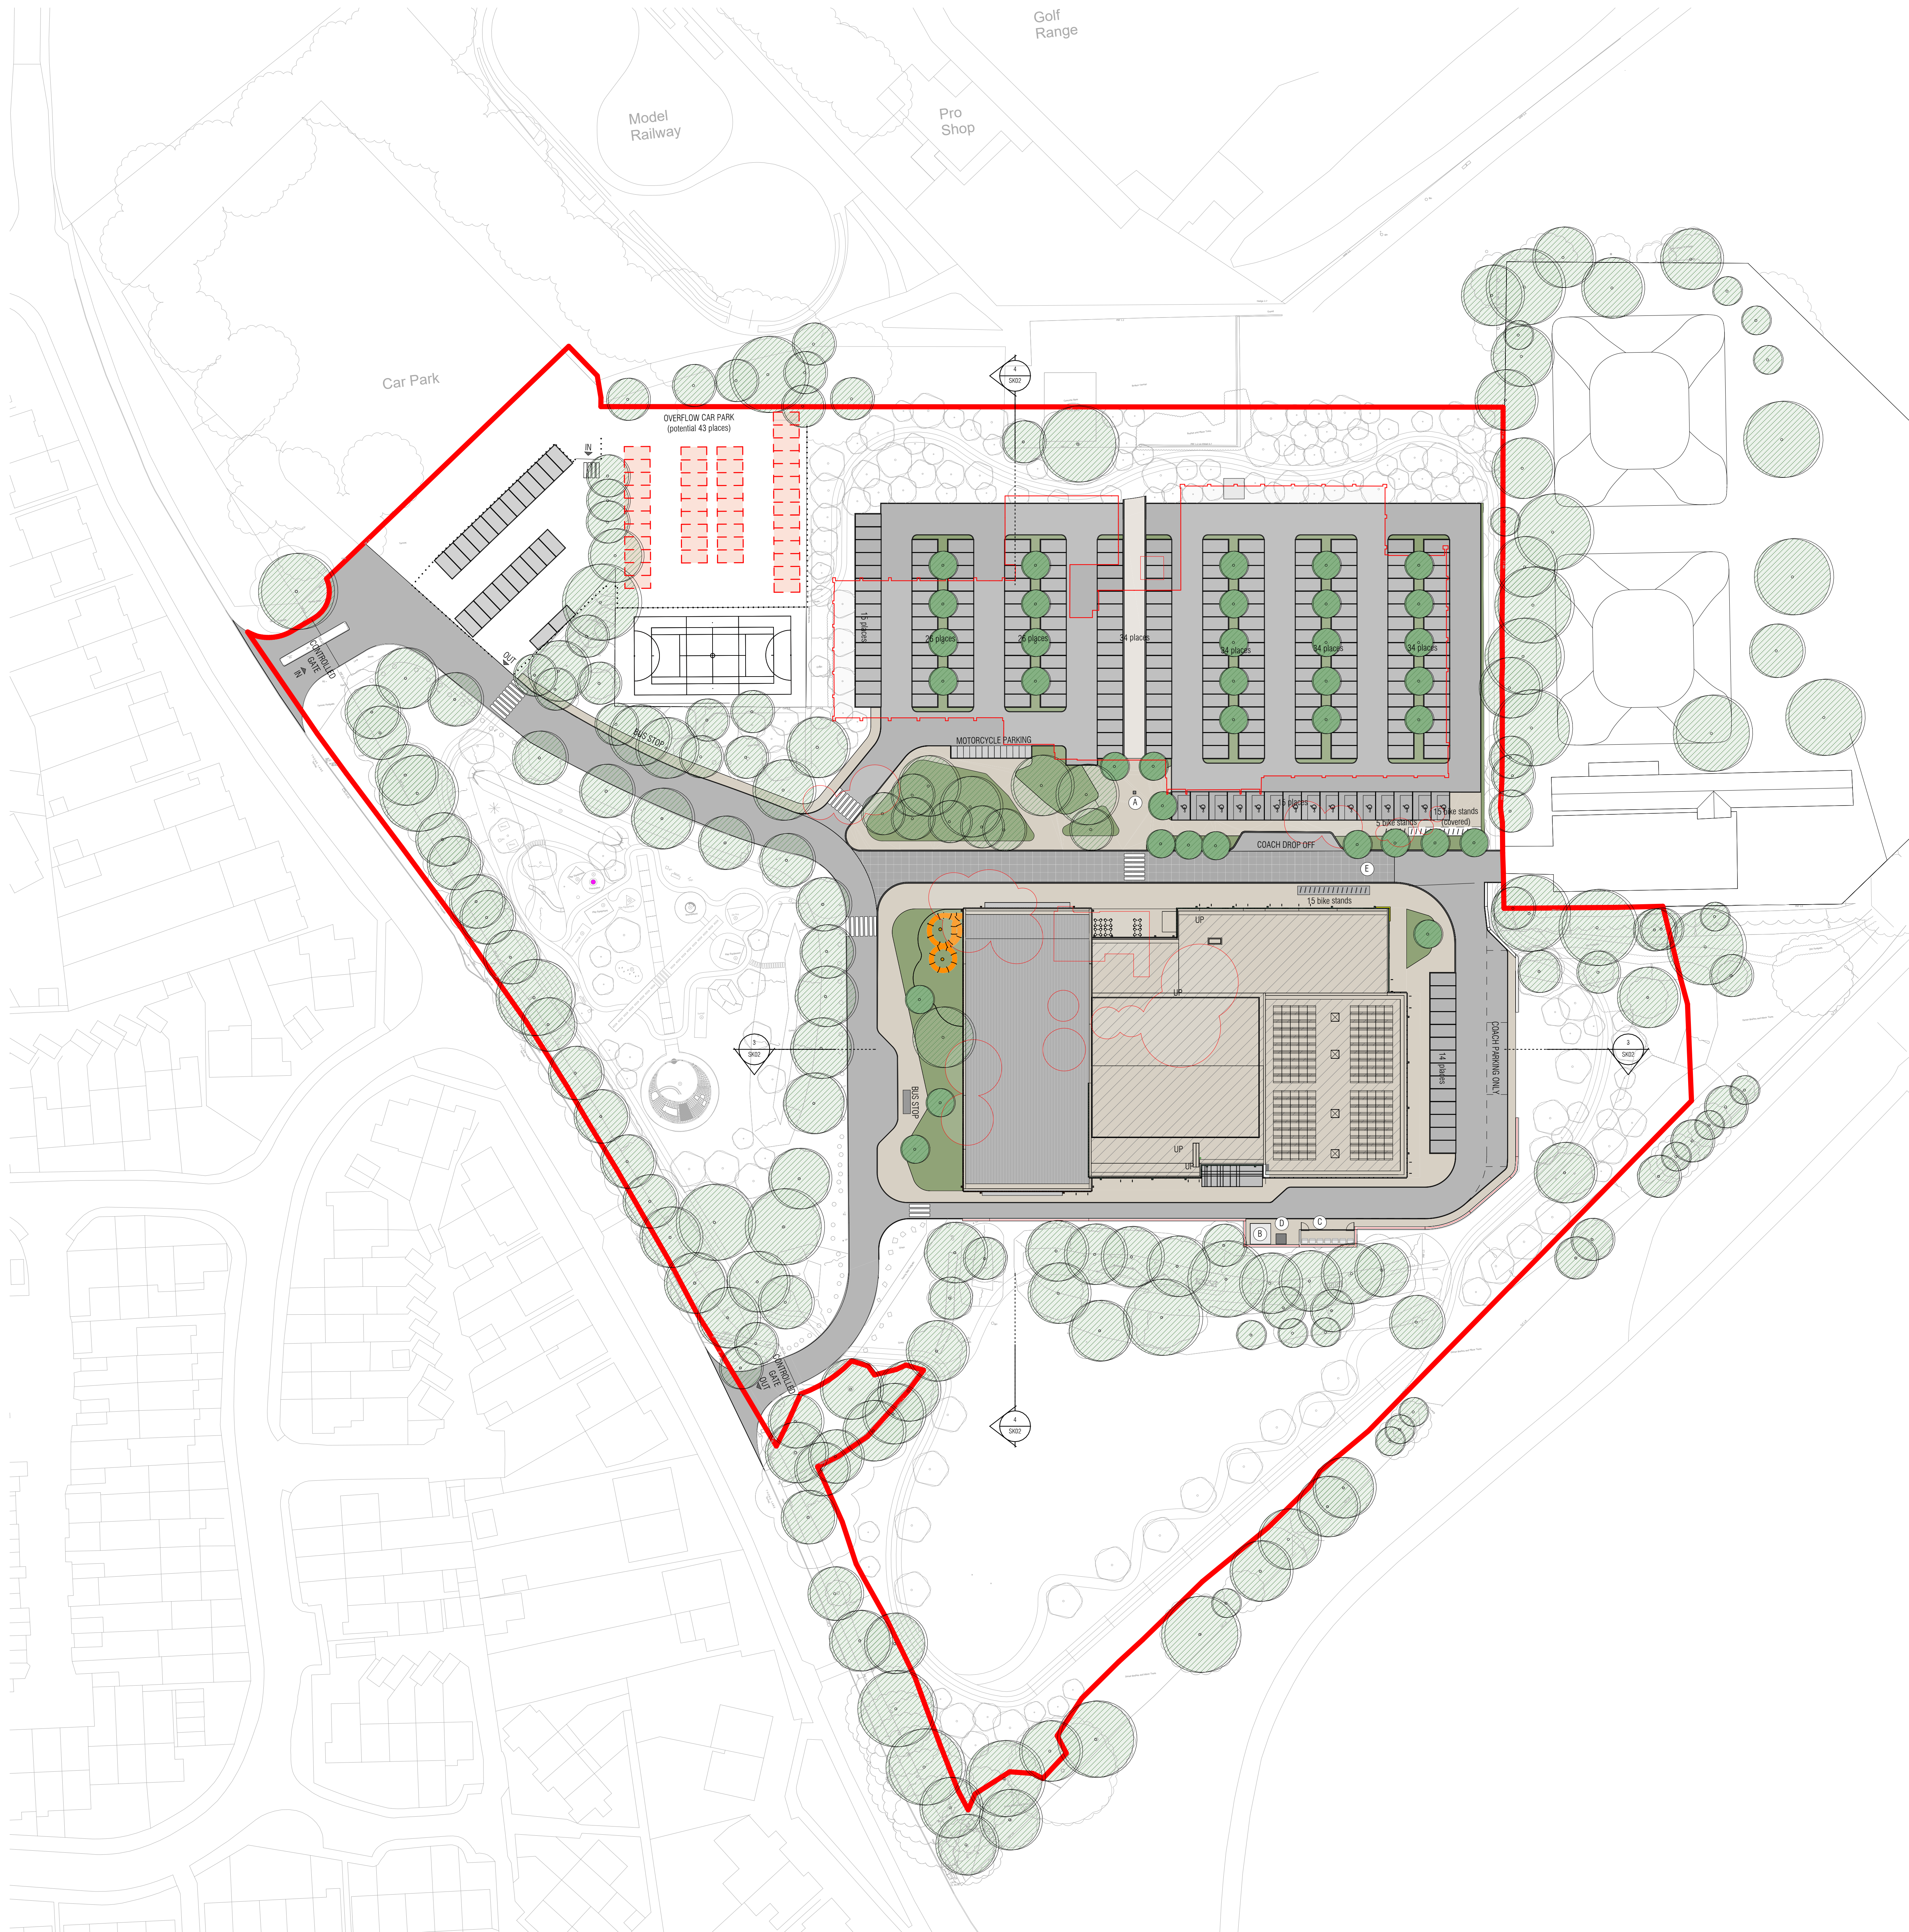


KEY LEGEND

- Property Line
- Site Area Total - 44528.83 m²
- Parking spaces
- Green/Vegetation spaces
- Car access road
- Pavement
- Retaining Wall
- A Gravesend Airfield Memorial
- B Sub-Station
- C Bin Store
- D Gas
- E Car access only for Legend Sports users and Leisure Centre Service Road
- F Commemorative Plaque
- Proposed Tree
- Existing Tree
- Tree to be replanted/demolished

Car Park numbers

203 car spaces
15 disabled car spaces
14 car spaces (services)
Total: 232 spaces

25 existing car spaces
13 motorcycle spaces
35 bike stands (15 covered ones)

NOTE

Revision	Date	Description	By/Cn
P01	30/06/2023	Planning submission	AS
P02	26/11/2023	Red line boundary update to include the temporary car park	AS
P03	09/12/2025	Planning submission	S&P

STATES
Gravesham Borough Council

SPACE PLACE

+44 (0)20 890 8000 enquiries@space-place.com www.space-place.com

STATES Stage 3

PROJECT
Gravesham Cascades Leisure Centre

DRAWING
Site Plan

SCALE: 1:500 SHEET SIZE: DRAWN BY: AS CHECKED BY: RG DATE: 20/11/22
PROJECT NO.: DRAWING NO.: REVISION:
GCLC- ASP- B1- XX- D- A- 0803- P03

