






2 - North Elevation
1 : 100

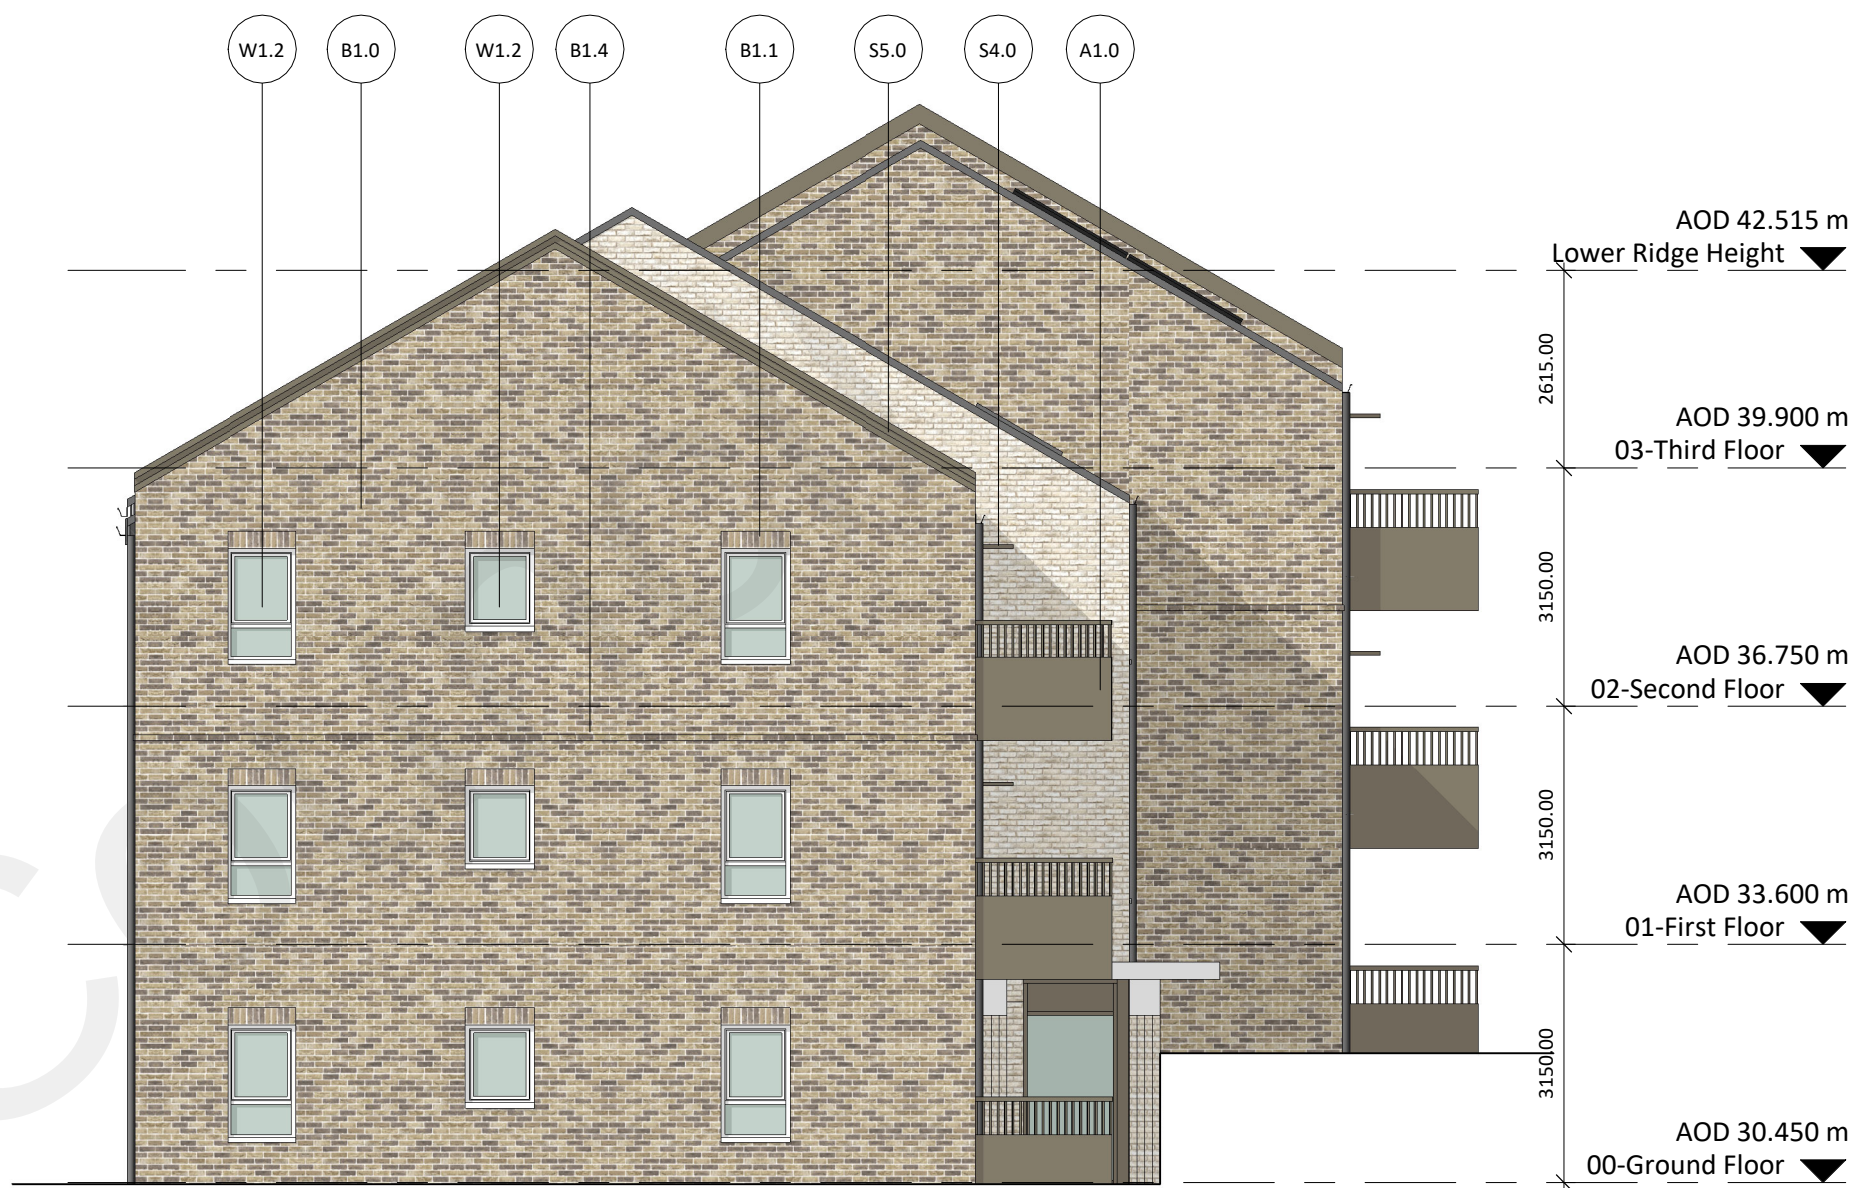

4 - West Elevation
1 : 100

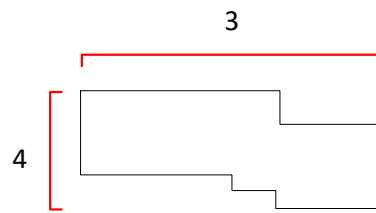

Key Plan
1 : 1000

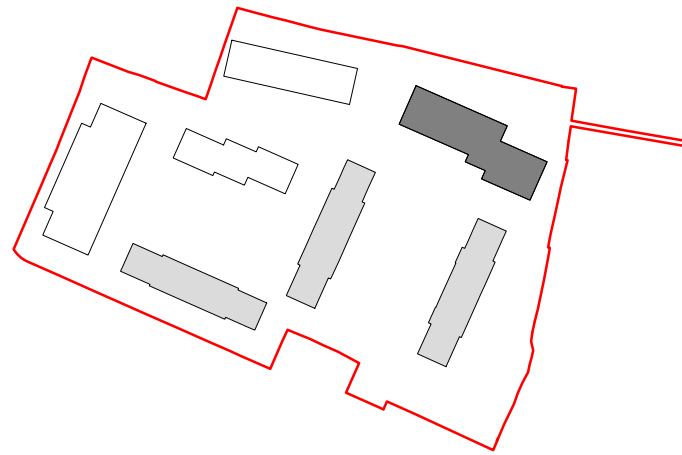

Location Plan
1 : 2000

Materials Schedule

BRICKS

B1.0	Brick - Brown / Buff Variegated Brick - Stretcher Bond, Natural / Light Grey colour Mortar
B1.1	Brick - Brown / Buff Variegated Brick - Soldier Bond, Natural / Light Grey colour Mortar
B1.2	Brick - Brown / Buff Variegated Brick - Double Stacked Soldier Bond, Natural / Light Grey colour Mortar
B1.3	Brick - Brown / Buff Variegated Brick - Recessed Brick Stretcher Bond, Natural / Light Grey colour Mortar
B1.4	Brick - Brown / Buff Variegated Brick - Protruding Brick Stretcher Bond, Natural / Light Grey colour Mortar

B2.0	Brick - Light Red Variegated Brick - Stretcher Bond, Natural / Light Grey colour Mortar
B2.1	Brick - Light Red Variegated Brick - Soldier Bond, Natural / Light Grey colour Mortar
B2.2	Brick - Light Red Variegated Brick - Double Stacked Soldier Bond, Natural / Light Grey colour Mortar
B2.3	Brick - Light Red Variegated Brick - Recessed Brick Stretcher Bond, Natural / Light Grey colour Mortar
B2.4	Brick - Light Red Variegated Brick - Brick Banding Stretcher Bond, Natural / Light Grey colour Mortar

B3.0	Brick - Dark Red / Brown Variegated Brick - Stretcher Bond, Natural / Light Grey colour Mortar
B3.1	Brick - Dark Red / Brown Variegated Brick - Soldier Bond, Natural / Light Grey colour Mortar
B3.2	Brick - Dark Red / Brown Variegated Brick - Double Stacked Soldier Bond, Natural / Light Grey colour Mortar
B3.3	Brick - Dark Red / Brown Variegated Brick - Recessed Brick Stretcher Bond, Natural / Light Grey colour Mortar
B3.4	Brick - Dark Red / Brown Variegated Brick - Protruding Brick Detail, Natural / Light Grey colour Mortar

B4.0	Brick - White Brick - Stretcher Bond, White Mortar
B4.1	Brick - White Brick Horizontal Banding (alternate every 2 courses) - Stretcher Bond, White Mortar
B4.2	Brick - White Brick - Recessed, Stretcher Bond, White Mortar
B4.3	Brick - White Brick - Protruding, Stretcher Bond, White Mortar

ROOF TILES

T1.0	Multi Clay Roof Tiles - Red / Brown
T2.0	Multi Clay Roof Tiles - Dark Grey

Materials Schedule

WINDOWS

W1.0	Openable Window - Single - External Face PPC Metal Frame - Grey
W1.1	Openable Window - Double - External Face PPC Metal Frame - Grey
W1.2	Openable Window - Single - External Face PPC Metal Frame - White
W1.3	Openable Window - Double - External Face PPC Metal Frame - White
W1.4	Openable Window - Triple - External Face PPC Metal Frame - Grey
W1.5	AOV Window - External Face PPC Metal Frame - White
W2.0	Oriel Window - Bronze Window Surround
W2.1	Dormer Window - Bronze Window Surround
W3.0	Roof Light - Dark Grey to match Roof Tiles

EXTERNAL DOORS

D1.1	Communal Entrance Door - PPC External Face Metal Frame Glazed Door with Side Light - Bronze
D1.2	Rear Communal Door - PPC External Face Metal Frame Glazed Door - Bronze
D1.3	Communal Entrance Door - PPC External Face Metal Frame Glazed Door with Curtain Walling - Grey
D1.4	Rear Communal Door - PPC External Face Metal Frame Glazed Door - Grey
D2.1	Single Door - PPC External Face Metal Frame Door with Ventilation Louvres - Bronze
D2.2	Double Door - PPC External Face Metal Frame Door with Ventilation Louvres - Bronze
D2.3	Single Door - PPC External Face Metal Frame Door with Ventilation Louvres - Grey
D2.4	Double Door - PPC External Face Metal Frame Door with Ventilation Louvres - Grey
D3.1	Private Entrance Door - PPC External Face Metal Frame Door - Bronze
D3.2	Private Entrance Door - PPC External Face Metal Frame Door with Vision Panel - Bronze
D3.3	Private Balcony Door - PPC External Face Metal Frame Glazed Door - White
D3.4	Private Balcony Door - PPC External Face Metal Frame Glazed Door - Grey
D3.5	Private Garden Door - PPC External Face Metal Frame Glazed Door - White

Materials Schedule

BALCONIES

A1.0	Projecting Balcony - PPC Metal Flat Fascia, Solid Panel and Balustrade - Bronze
A2.0	Inset Balcony - PPC Metal Flat Fascia, Solid Panel and Balustrade - Bronze
A3.0	Inset Balcony - PPC Metal Flat Fascia, Solid Panel and Balustrade - Grey


RAILINGS

R1.0	Railing - PPC Metal Flat Fascia, Solid Panel and Balustrade - Bronze
------	--

SUNDRIES

S1.0	PPC Folded Metal Canopy - White
S2.0	PPC Metal RWP/ Hoppers - Grey
S3.0	PPC Metal Horizontal Brise Soleil with Hidden Fixing - Grey
S4.0	PPC Metal Horizontal Brise Soleil with Hidden Fixing - Bronze
S5.0	PPC Metal Capping - Bronze
S6.0	PPC Metal Capping - Grey
S7.0	Dry Riser Inlet
S8.0	Roof Services (AOV, Lift Overrun, Photovoltaic Panels etc)

NOTES

 

Notes:
Do not scale. All dimensions are in millimetres unless otherwise stated. This drawing should be read in conjunction with all relevant project information and contract documentation. All dimensions to be checked prior to fabrication and/or commencement of works. All works to comply with all relevant legal standards, building regulations and warranty provider requirements. Report any discrepancies, if in doubt ask.

Revisions:	Rev	Status	Date	Description	Dwn	Chkd
	C01	A2	24.10.22	Planning Issue	ES	AA

Client Name: Gravesham Borough Council			
Project Name: St Columba's Close			
Drawing Name: Block B - Proposed Elevations - Sheet 2			
Drawing Number: SCC-BPTW-22-ZZ-DR-A-2042	Rev: C01	Status: A2	
Project No: 20-169	RIBA Stage: -	Drawn By: ES	Scale: 1:100 @ A1
PLANNING ISSUE			
40 Norman Road, Greenwich, London SE10 9QX t 020 8293 5175 bptw.co.uk		BP TW	