


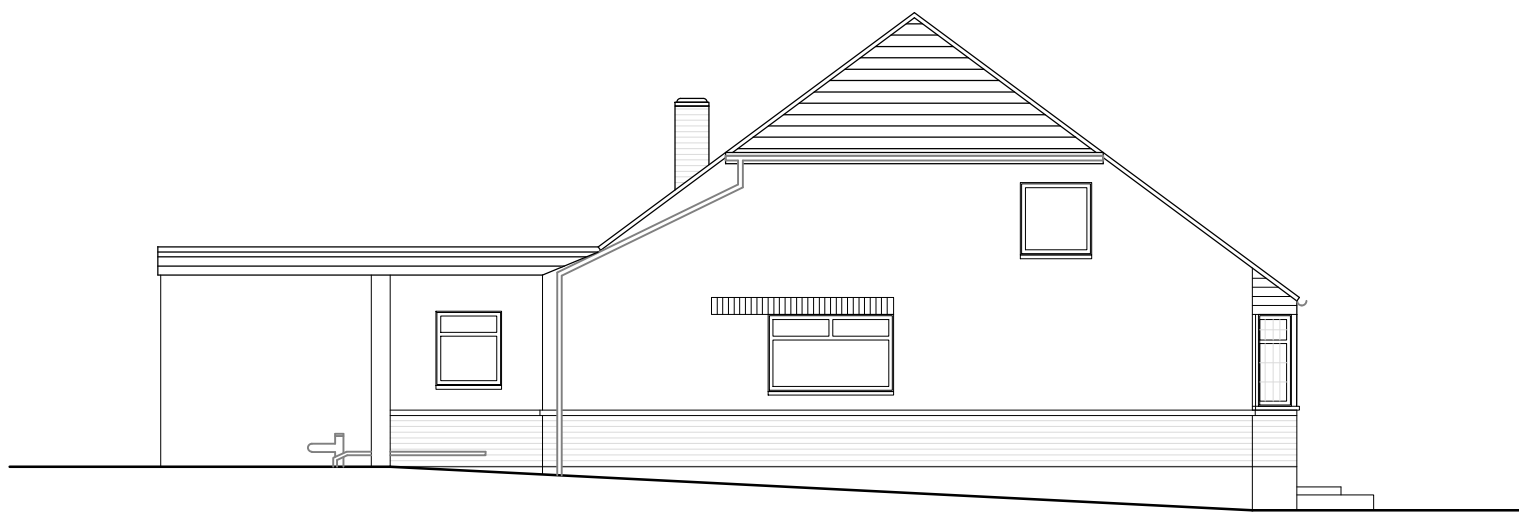


NORTH ELEVATION
SCALE 100
0 0.5 1 2 3 4 5 6 7 8 9 10
10.03 m




EAST ELEVATION




SOUTH ELEVATION

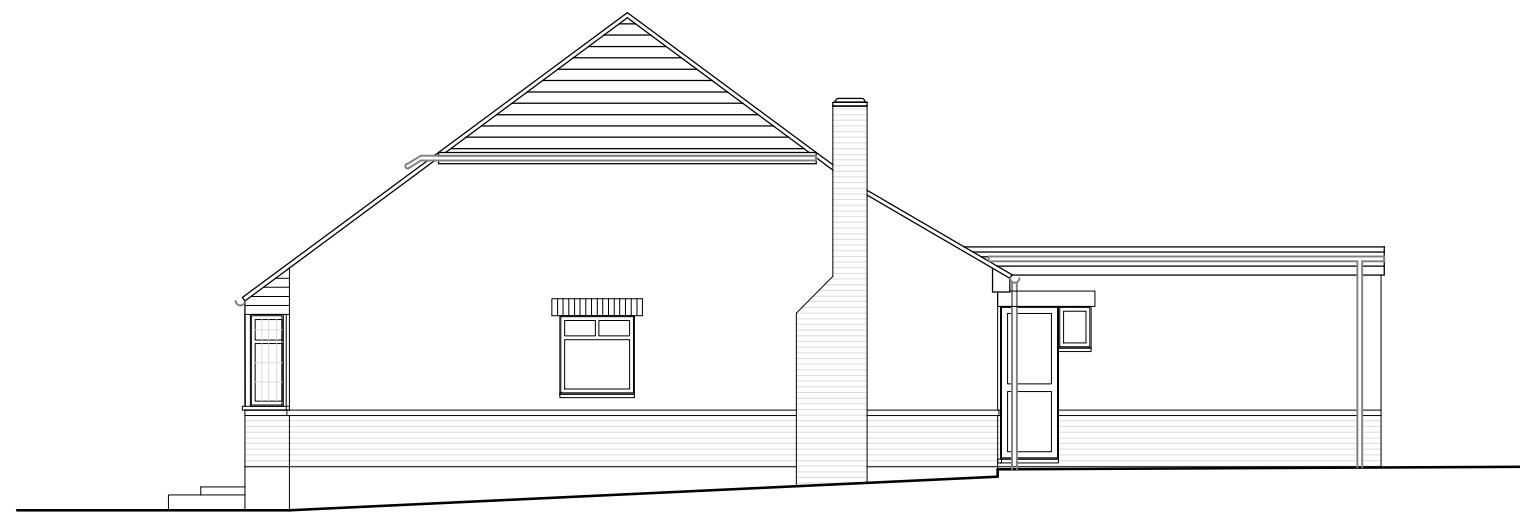


WEST ELEVATION

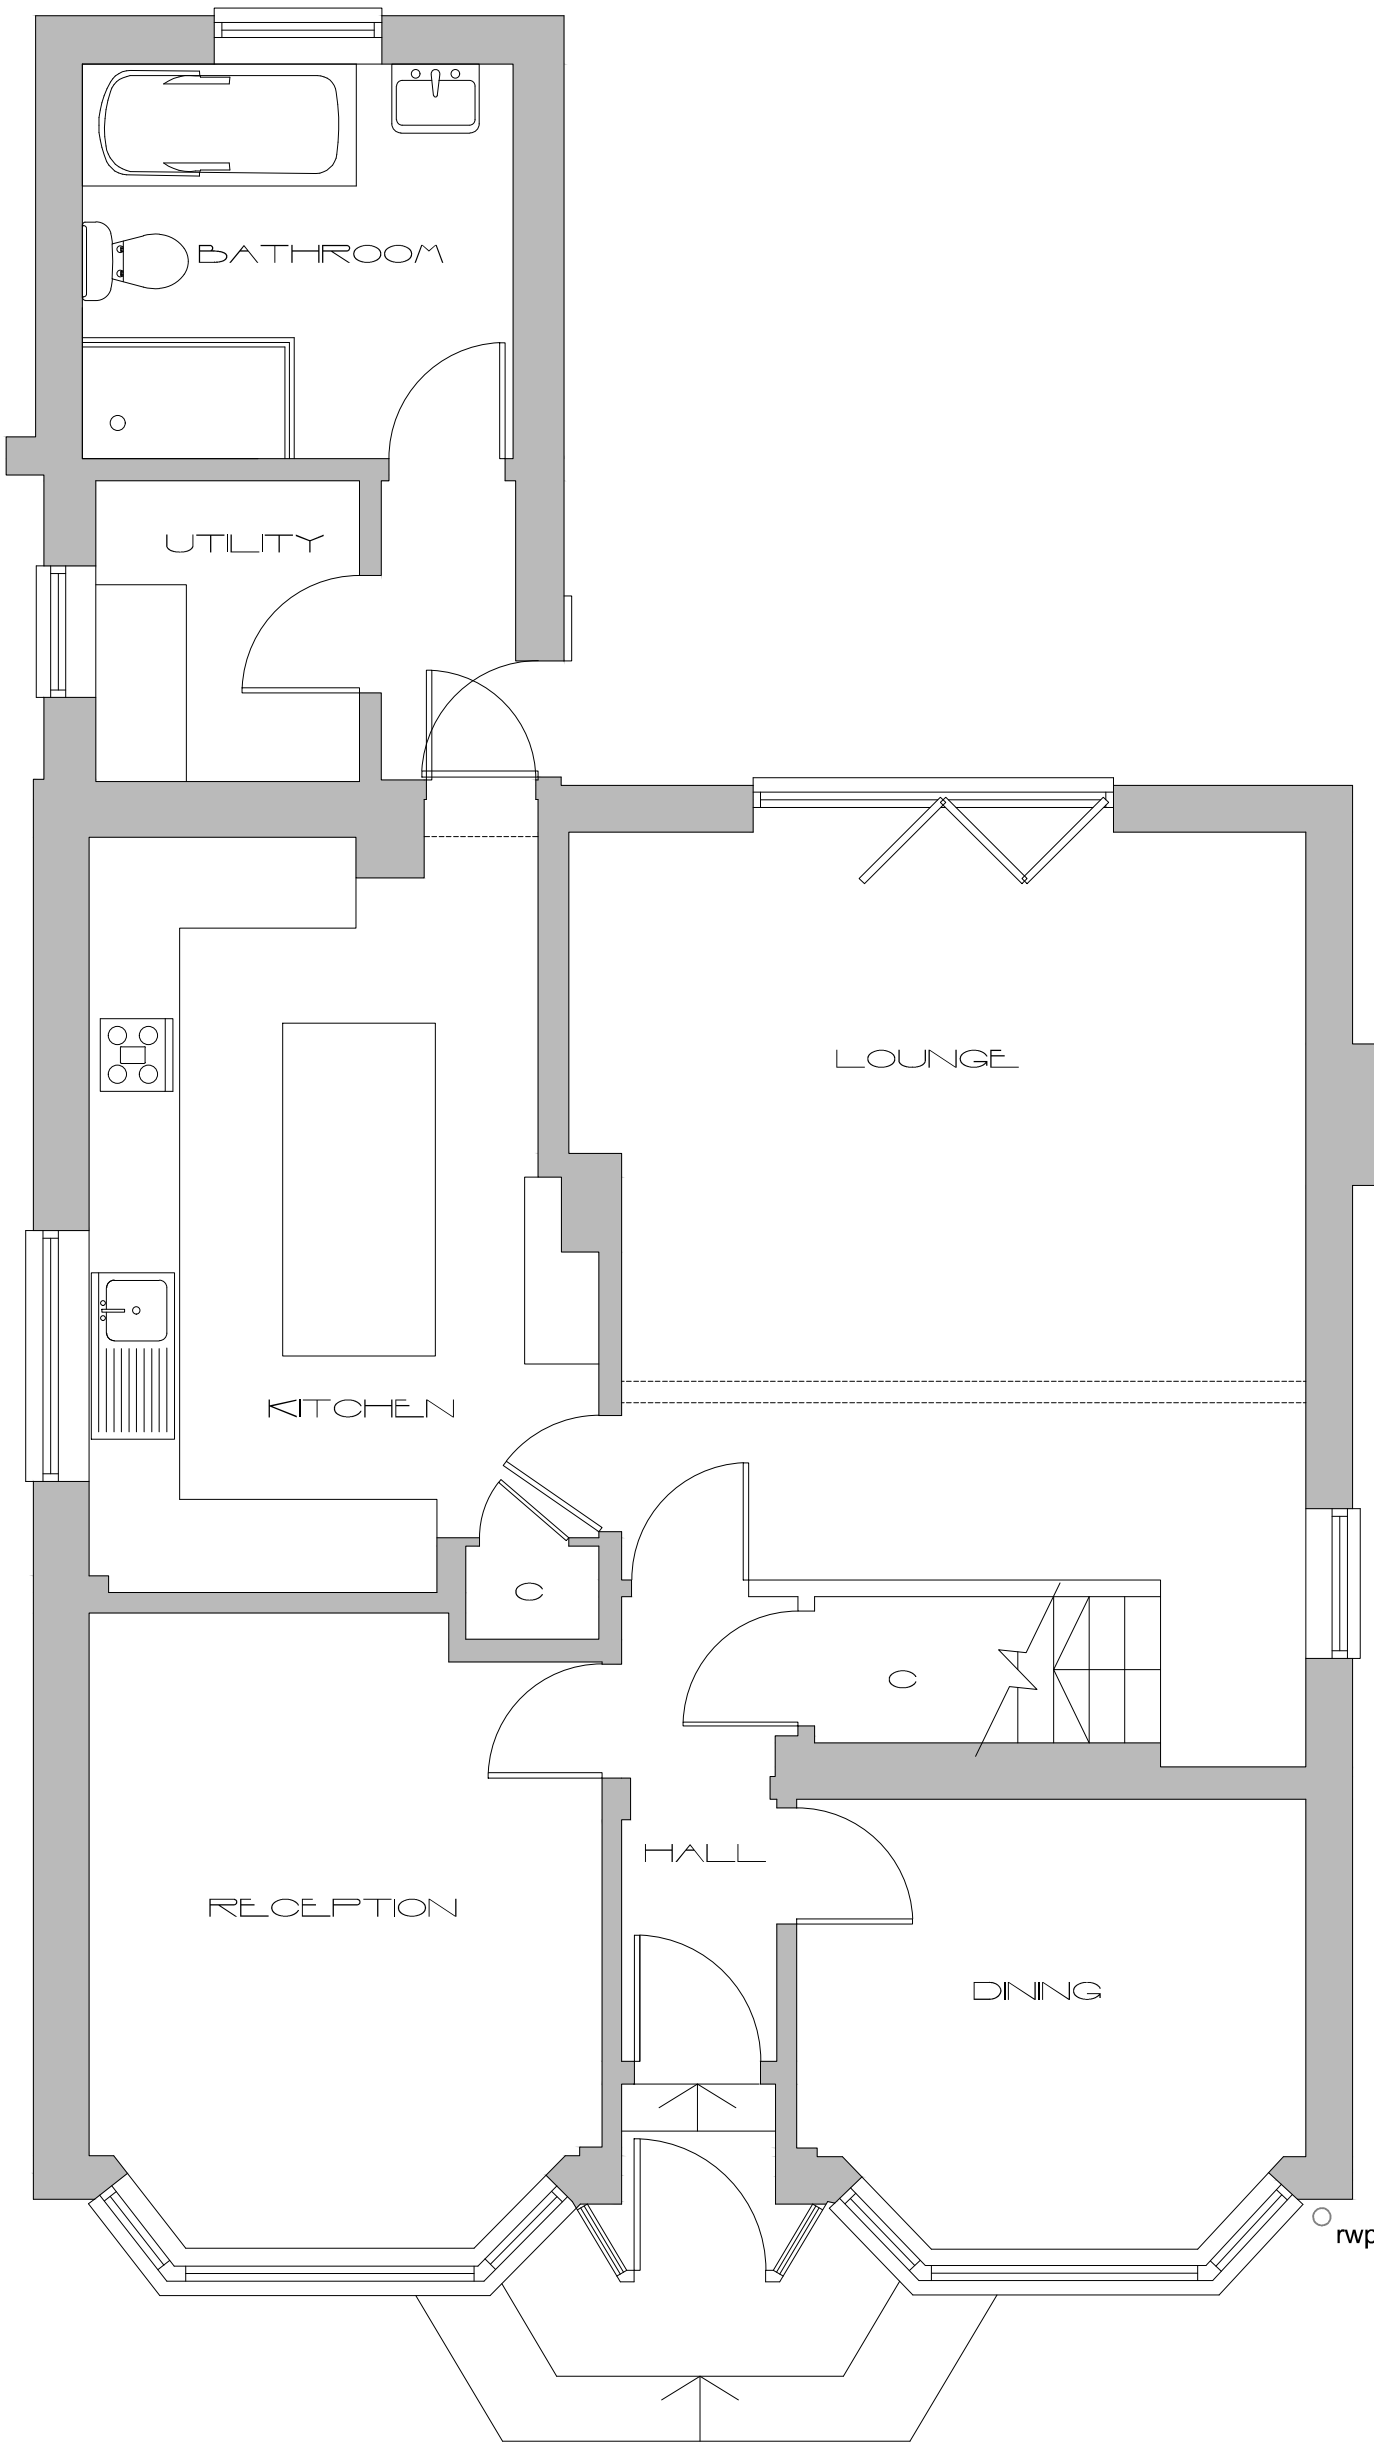

GROUND FLOOR
SCALE 150
0 0.5 1 2 3 4 5 6 7 8 9 10
10 m

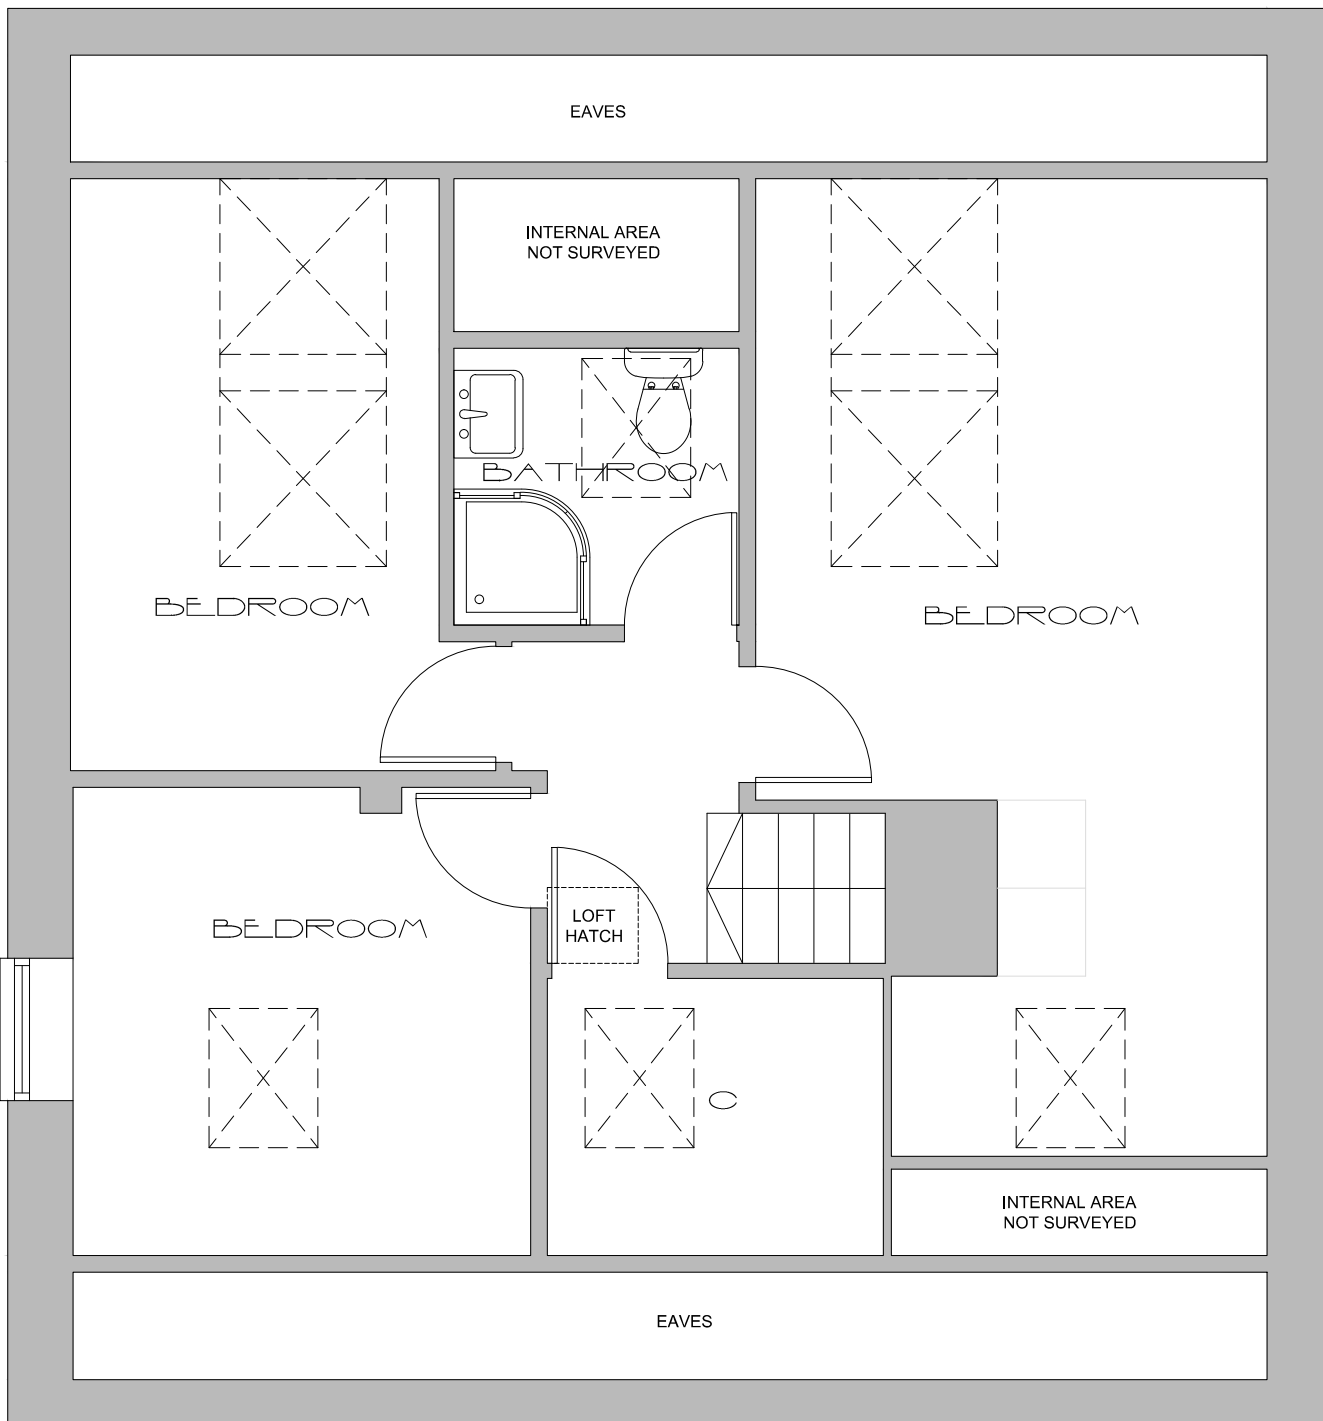

FIRST FLOOR

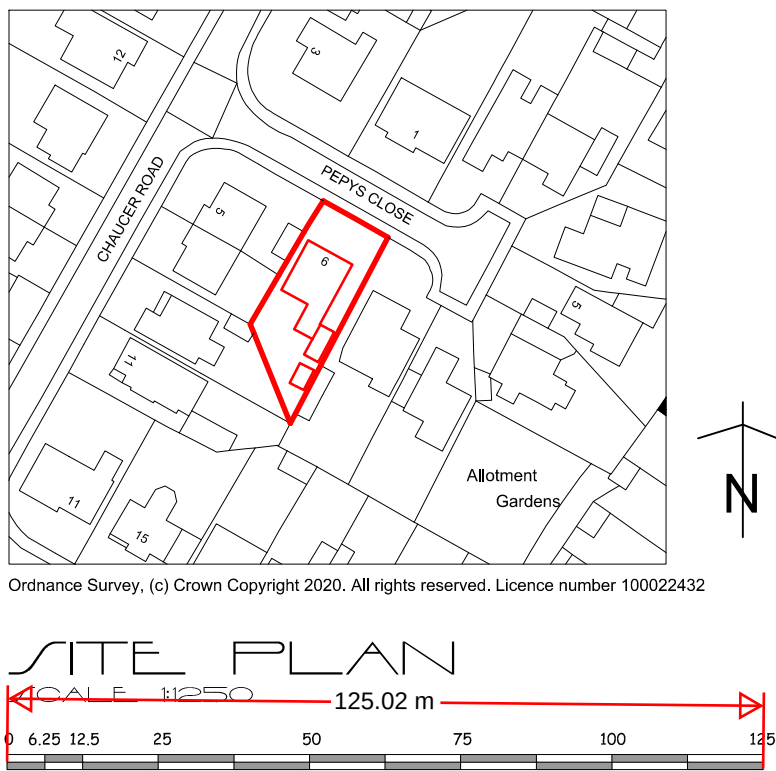

SAHOTA ARCHITECTURAL SERVICES			
CLIENT		Mr. Baljinder Singh	
SITE		9 Pepy's Close Northfleet Gravesend Kent DA11 8ER	
DRAWING TITLE		Existing Plan & Elevations	
SCALE		1:50 1:100 1:1250 @A1	
DATE	June 2024	DRAWING NO.	24/05/02

Do not scale working dimensions from this drawing