



NORTH ELEVATION
SCALE: 100
0 0.5 1 2 3 4 5 6 7 8 9 10




EAST ELEVATION




SOUTH ELEVATION



WEST ELEVATION

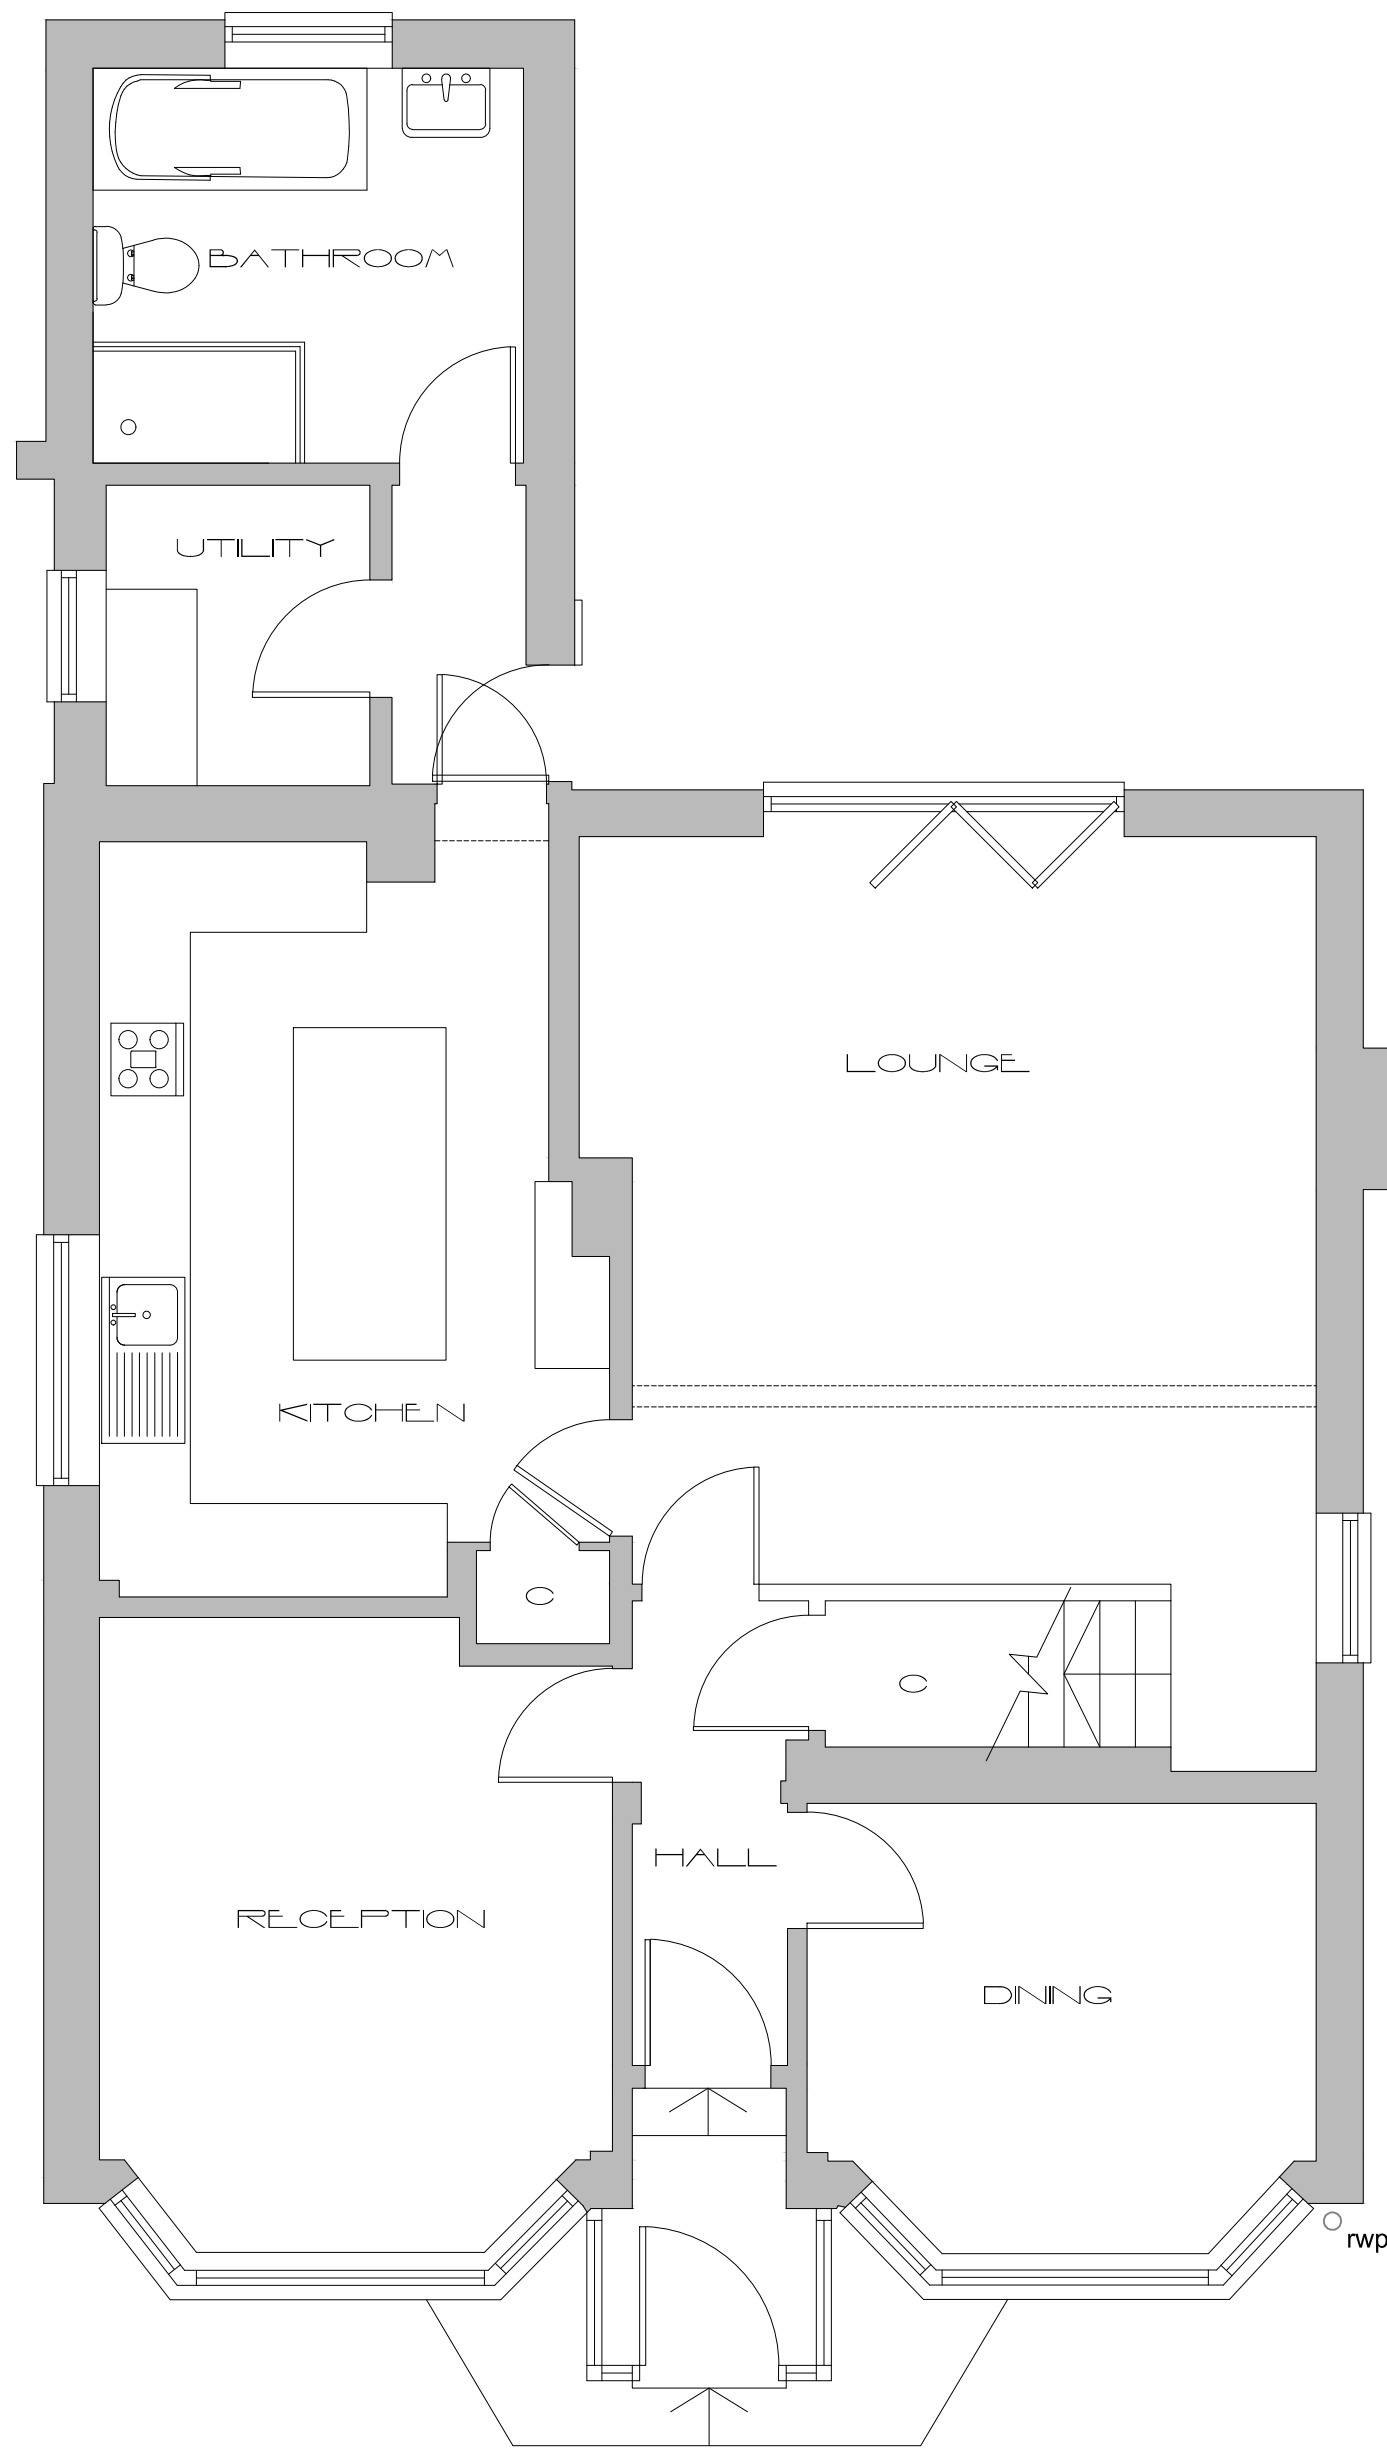

PROPOSED GROUND FLOOR
SCALE: 150
0 0.5 1 2 3 4 5 6 7 8 9 10

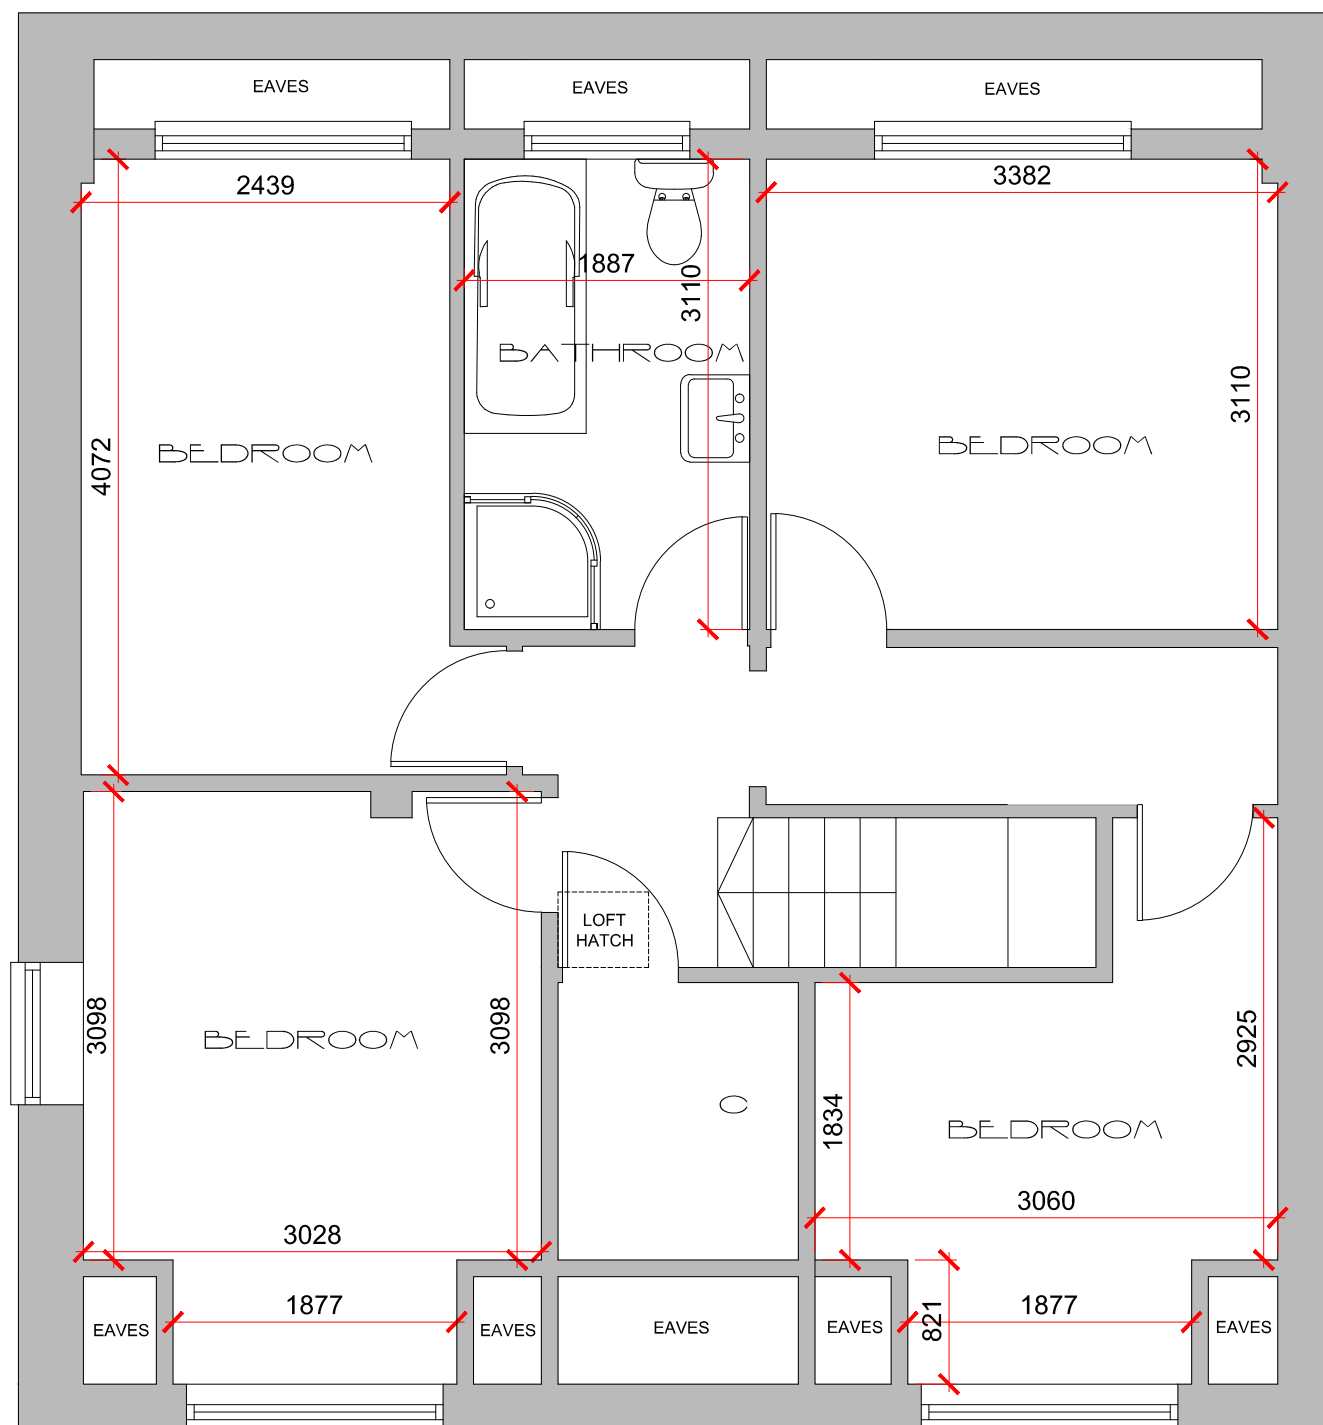

PROPOSED FIRST FLOOR

PLANNING PERMITTED REF: 20200831
PART-BUILT : Porch foundations poured only

SAHOTA ARCHITECTURAL SERVICES			
CLIENT	Mr. Baljinder Singh		
SITE	9 Pepy's Close Northfleet Gravesend Kent DA11 8ER		
DRAWING TITLE	Permitted Plan & Elevations		
SCALE	1:50 1:100 @A1		
DATE	June 2024	DRAWING NO.	24/05/03

Do not scale working dimensions from this drawing