




NORTH ELEVATION

SCALE 1:100

 


EAST ELEVATION



SOUTH ELEVATION





WEST ELEVATION

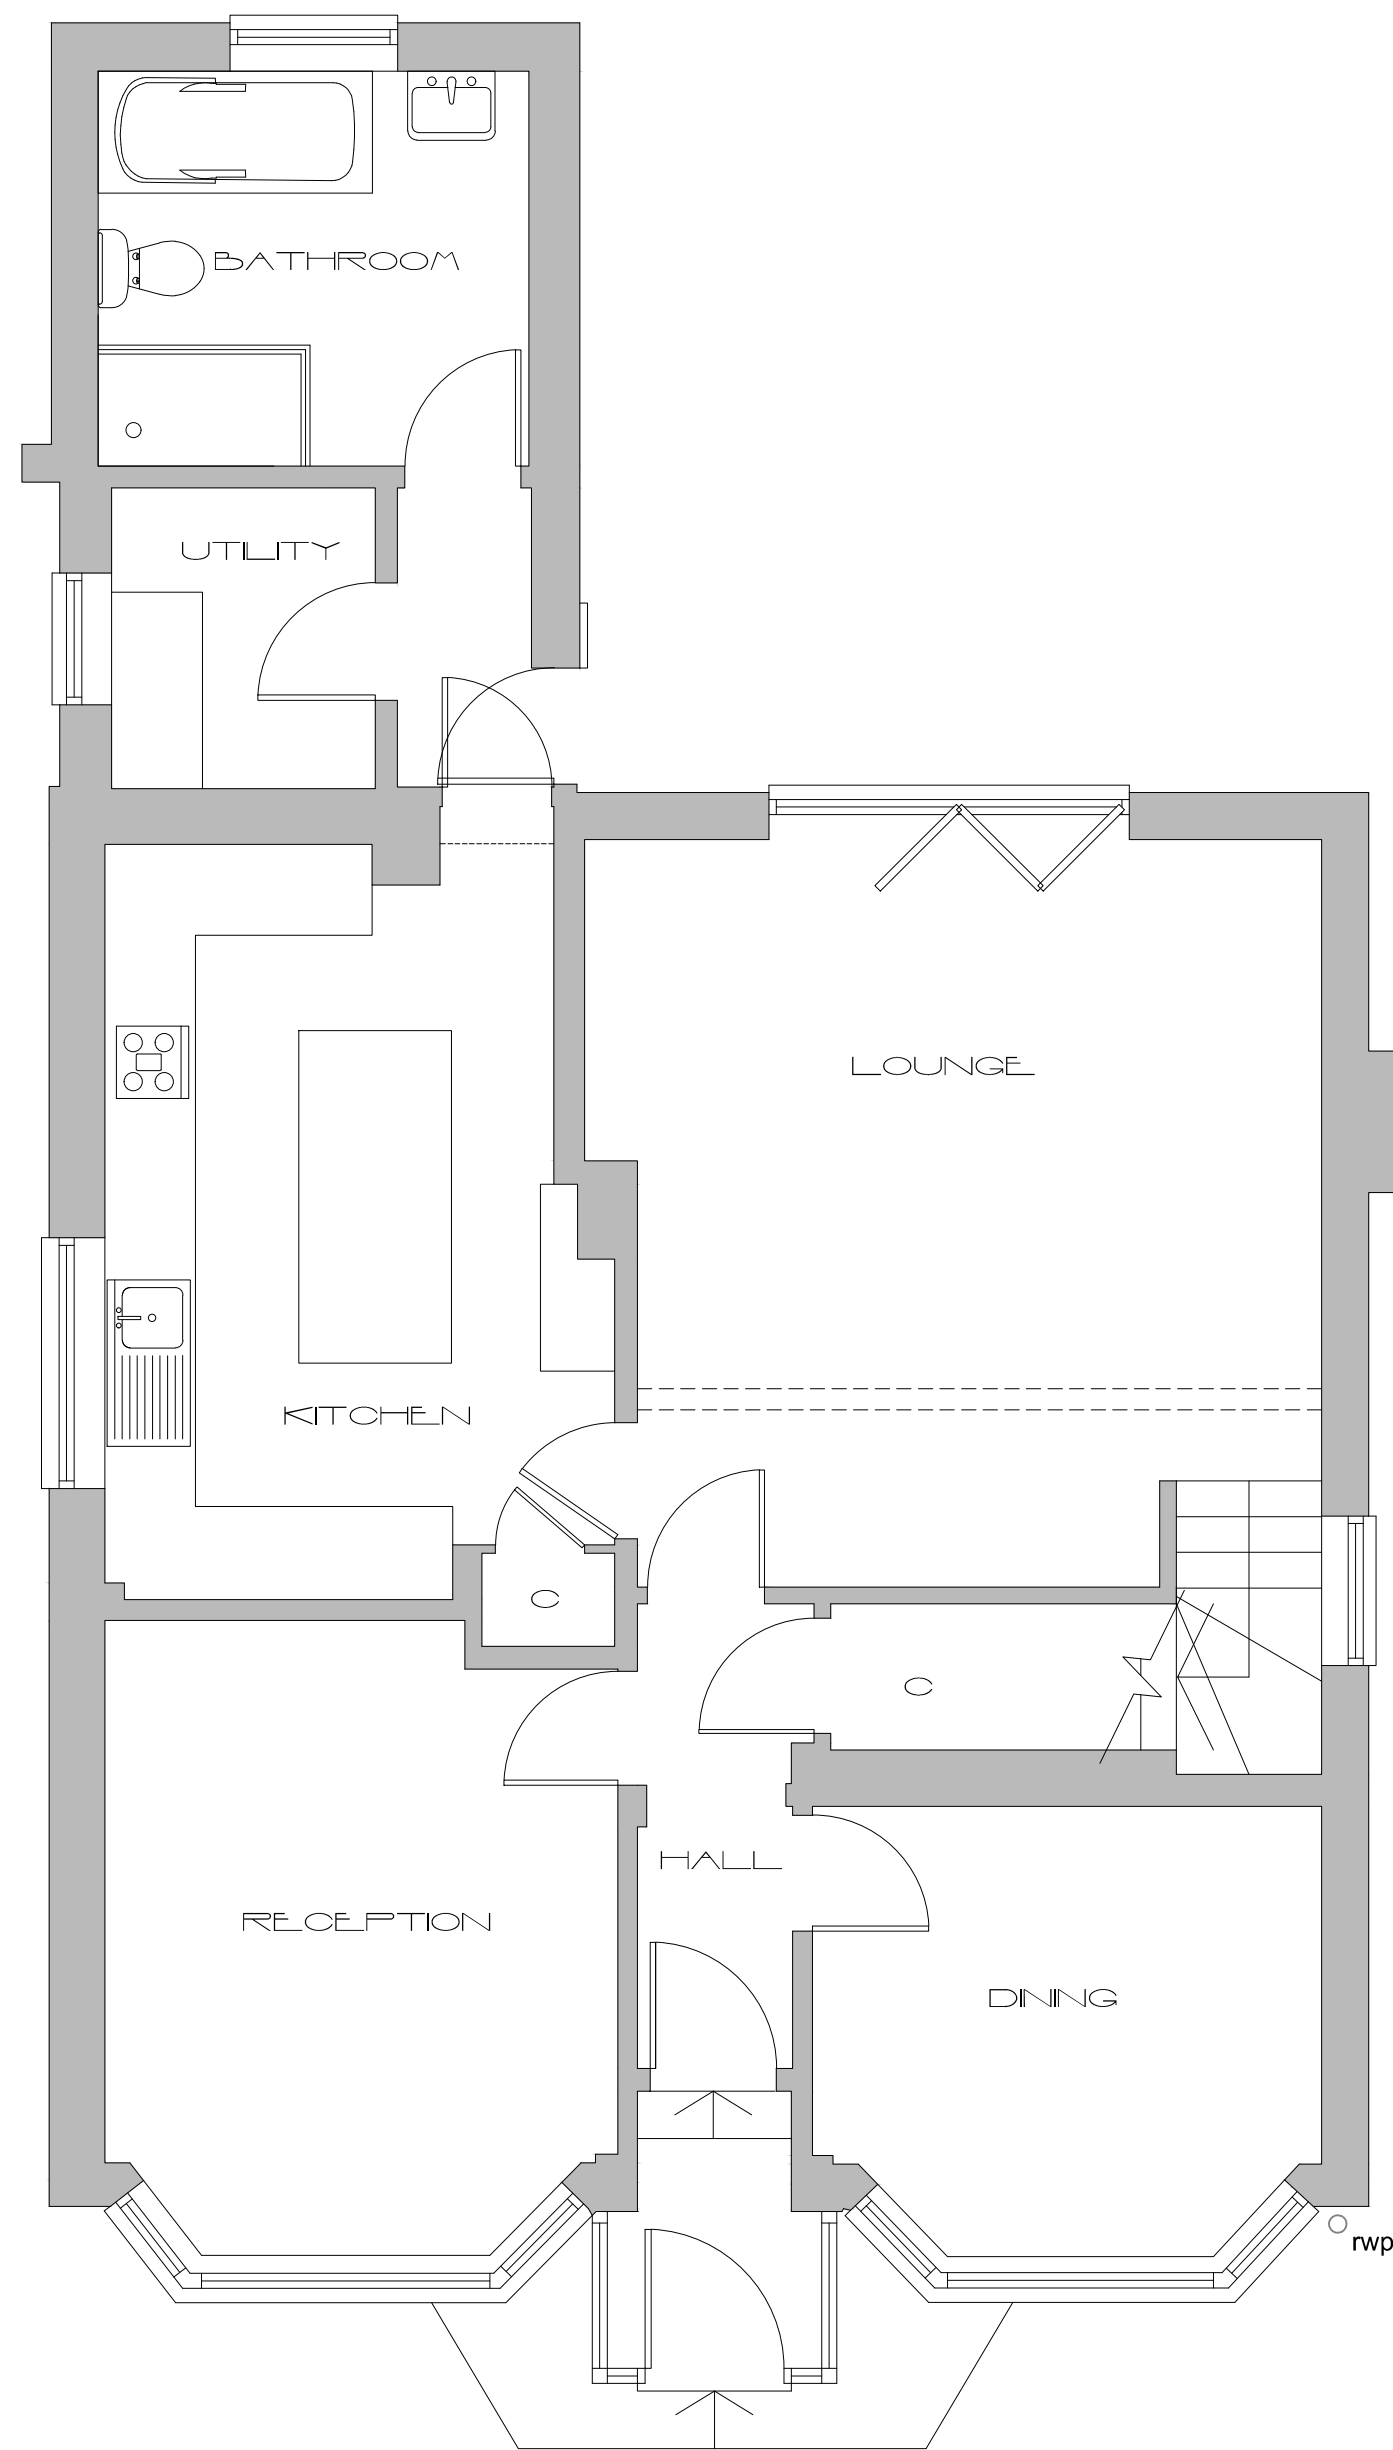

PROPOSED GROUND FLOOR

SCALE 1:50

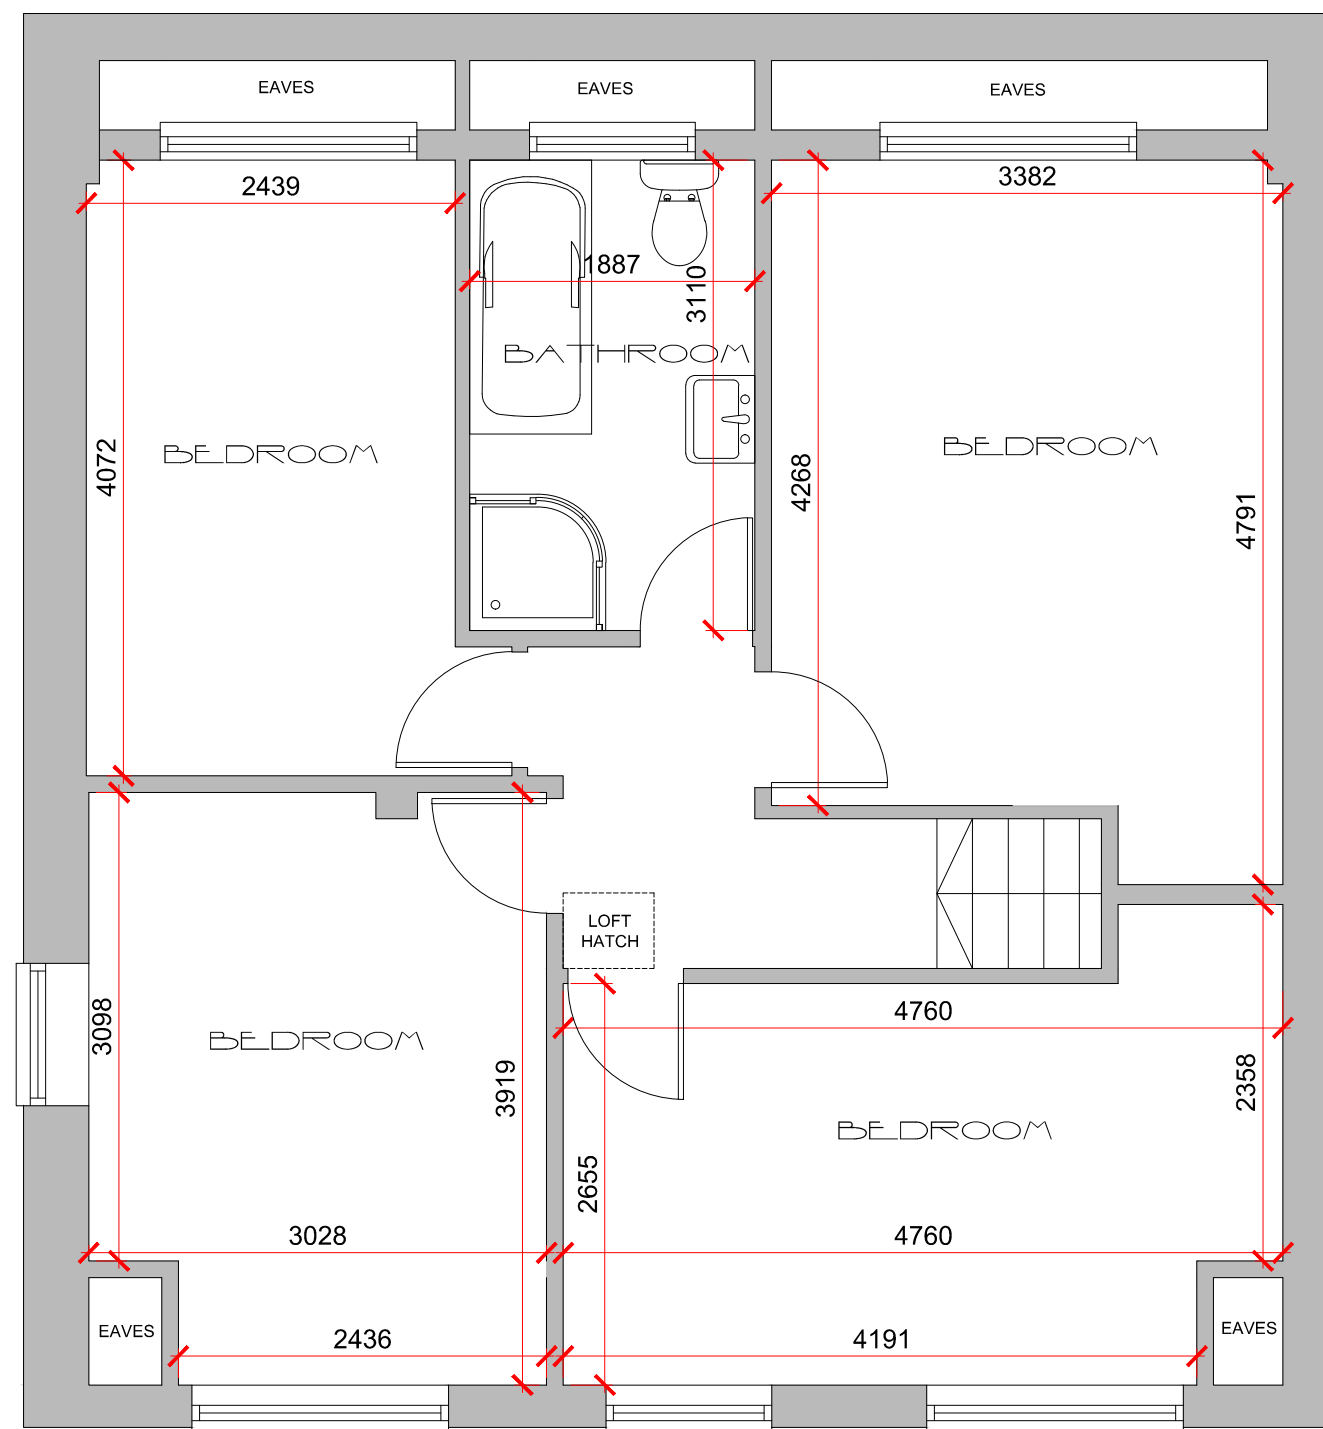 

PROPOSED FIRST FLOOR

SAHOTA ARCHITECTURAL SERVICES			
CLIENT		Mr. Baljinder Singh	
SITE		9 Pepy's Close Northfleet Gravesend Kent DA11 8ER	
DRAWING TITLE		Proposed Plan & Elevations	
SCALE		1:50 1:100 @A1	
DATE	June 2024	DRAWING NO.	24/05/04

Do not scale working dimensions from this drawing