




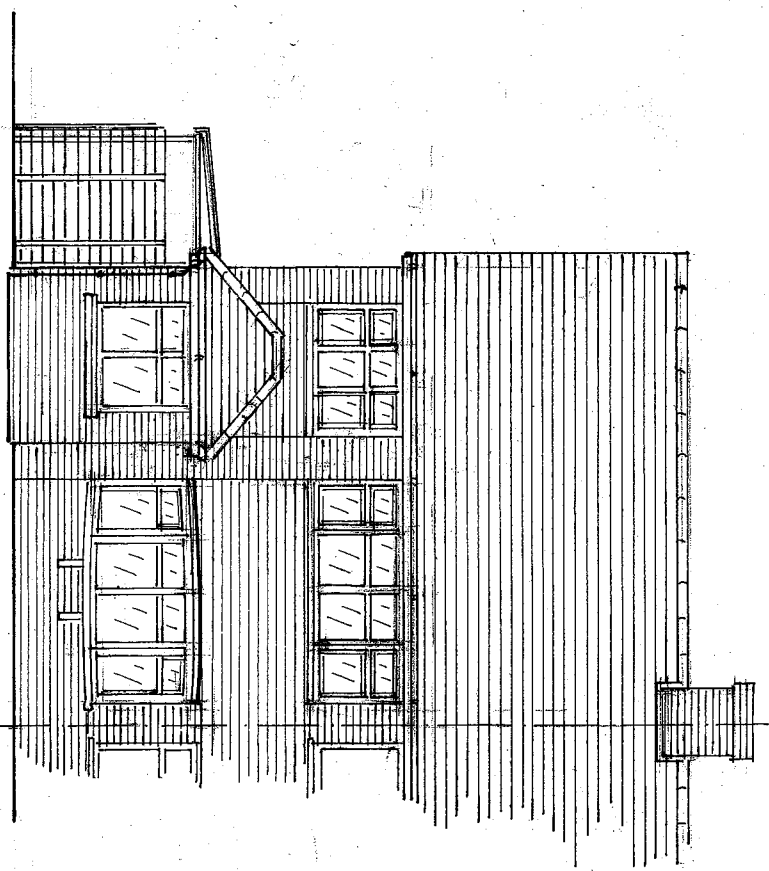


FRONT ELEVATION

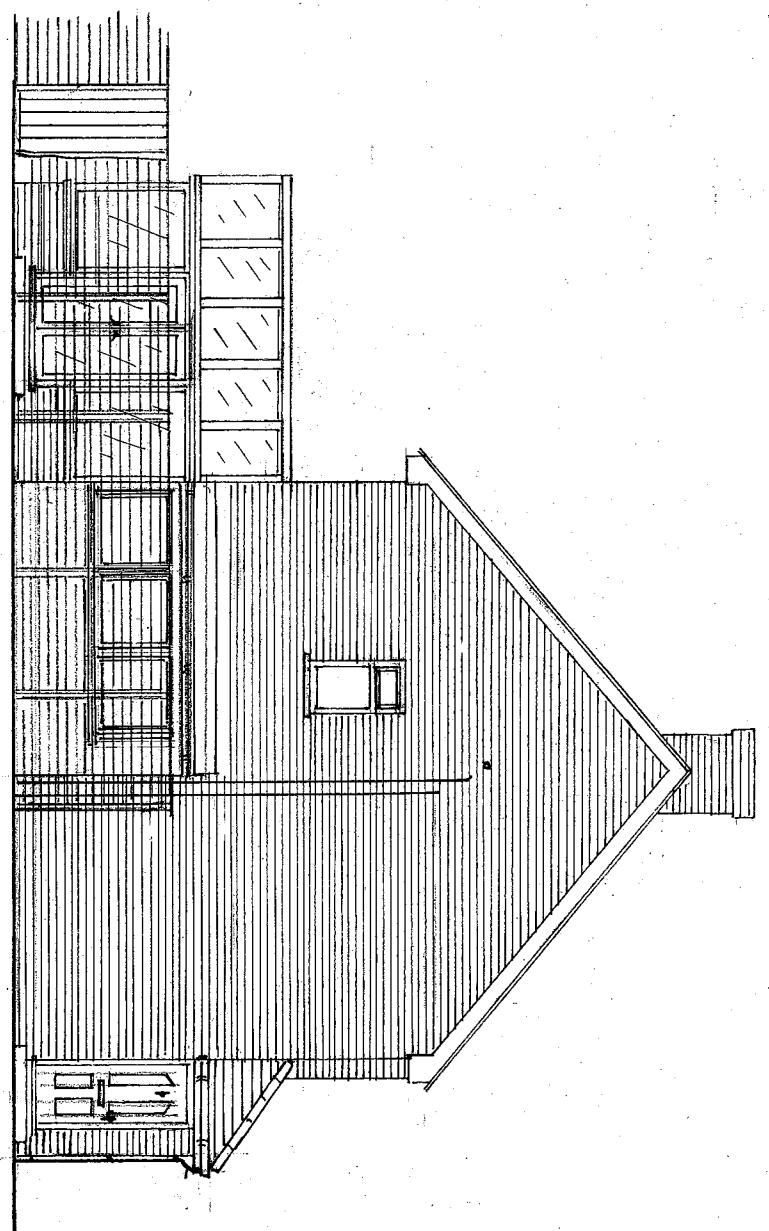


SIDE ELEVATION

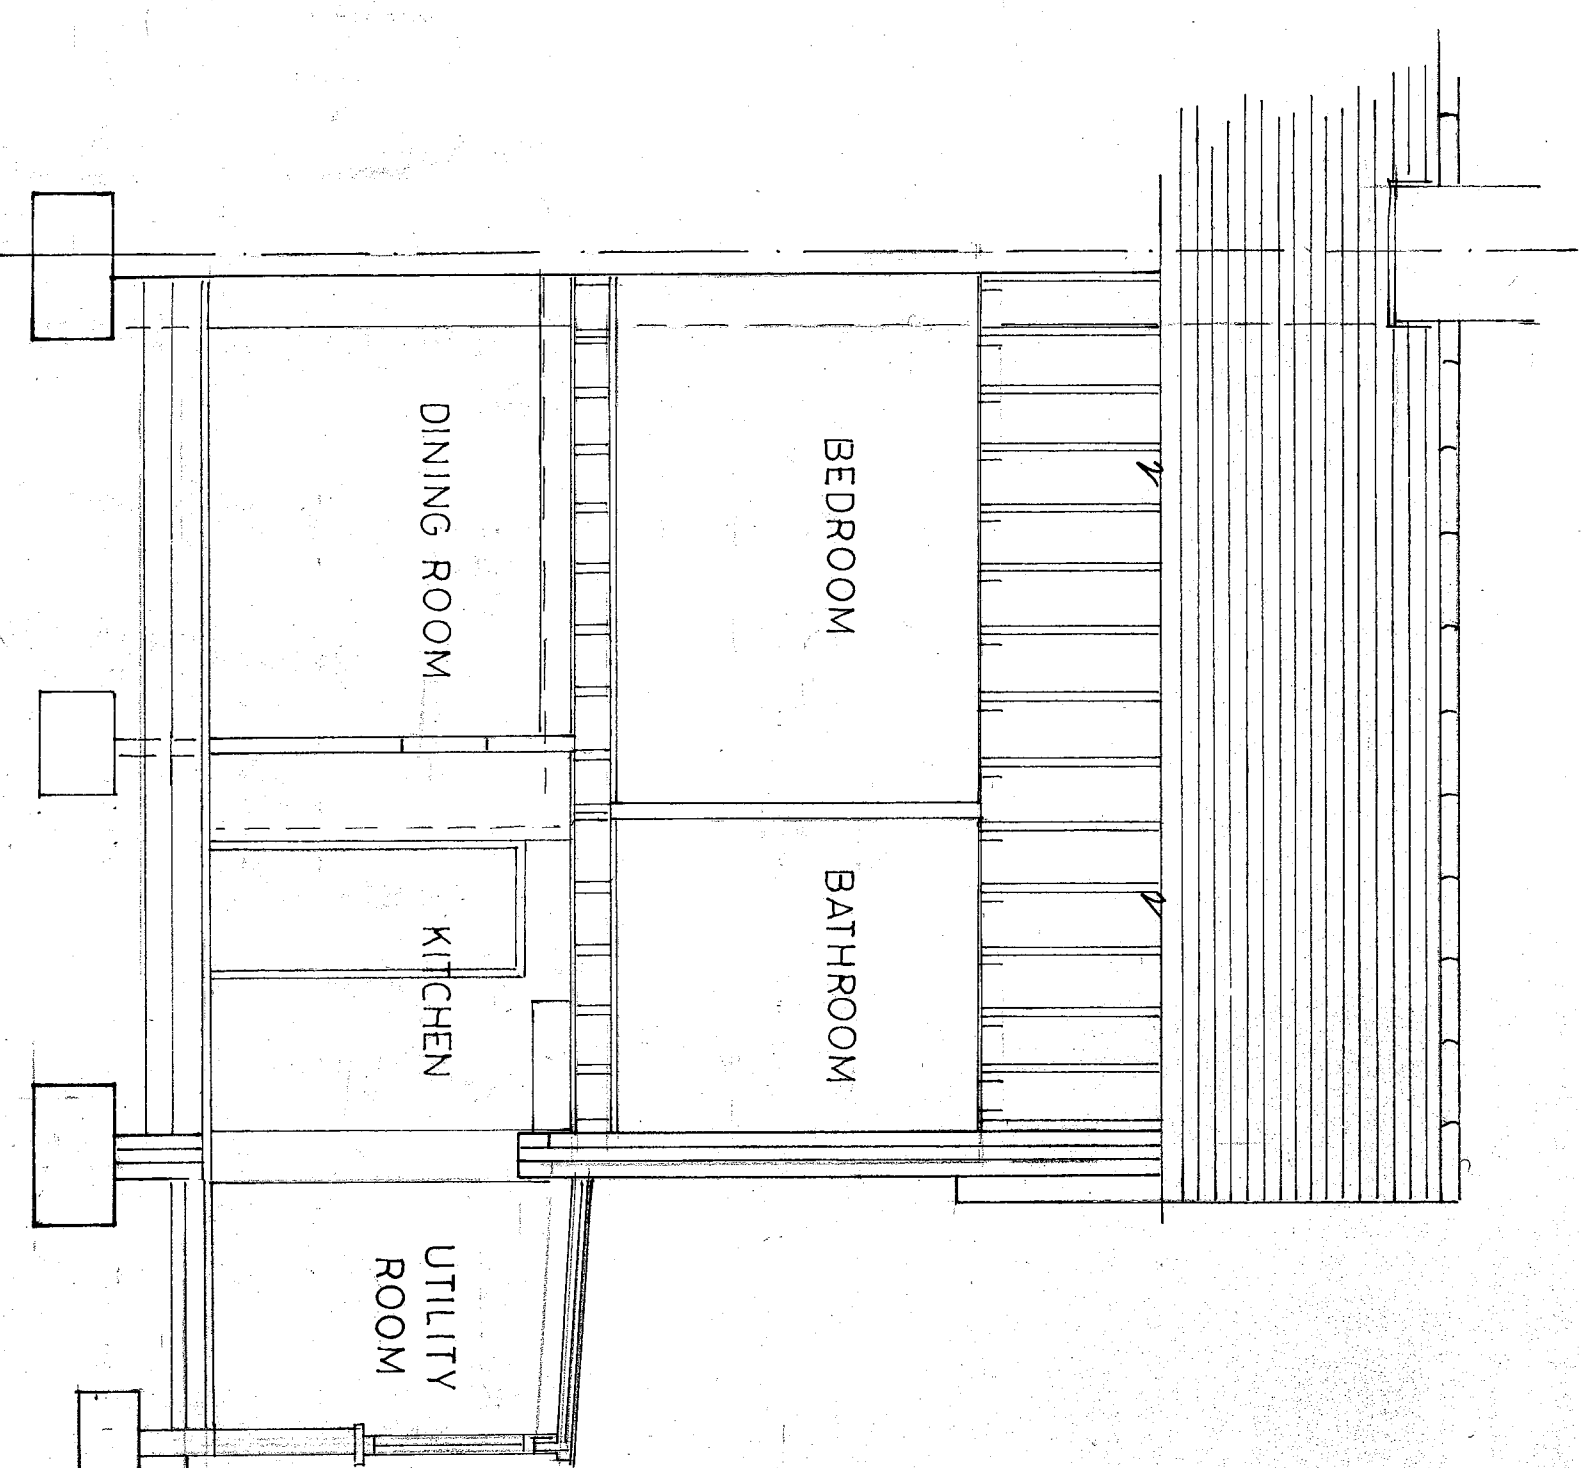


SECTION A - A

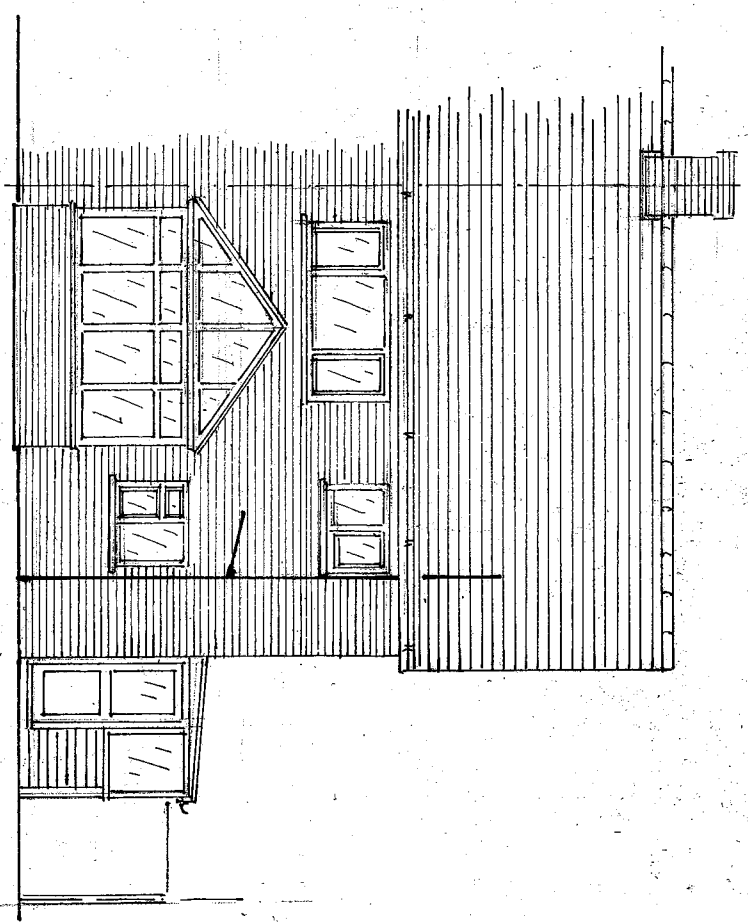


REAR ELEVATION

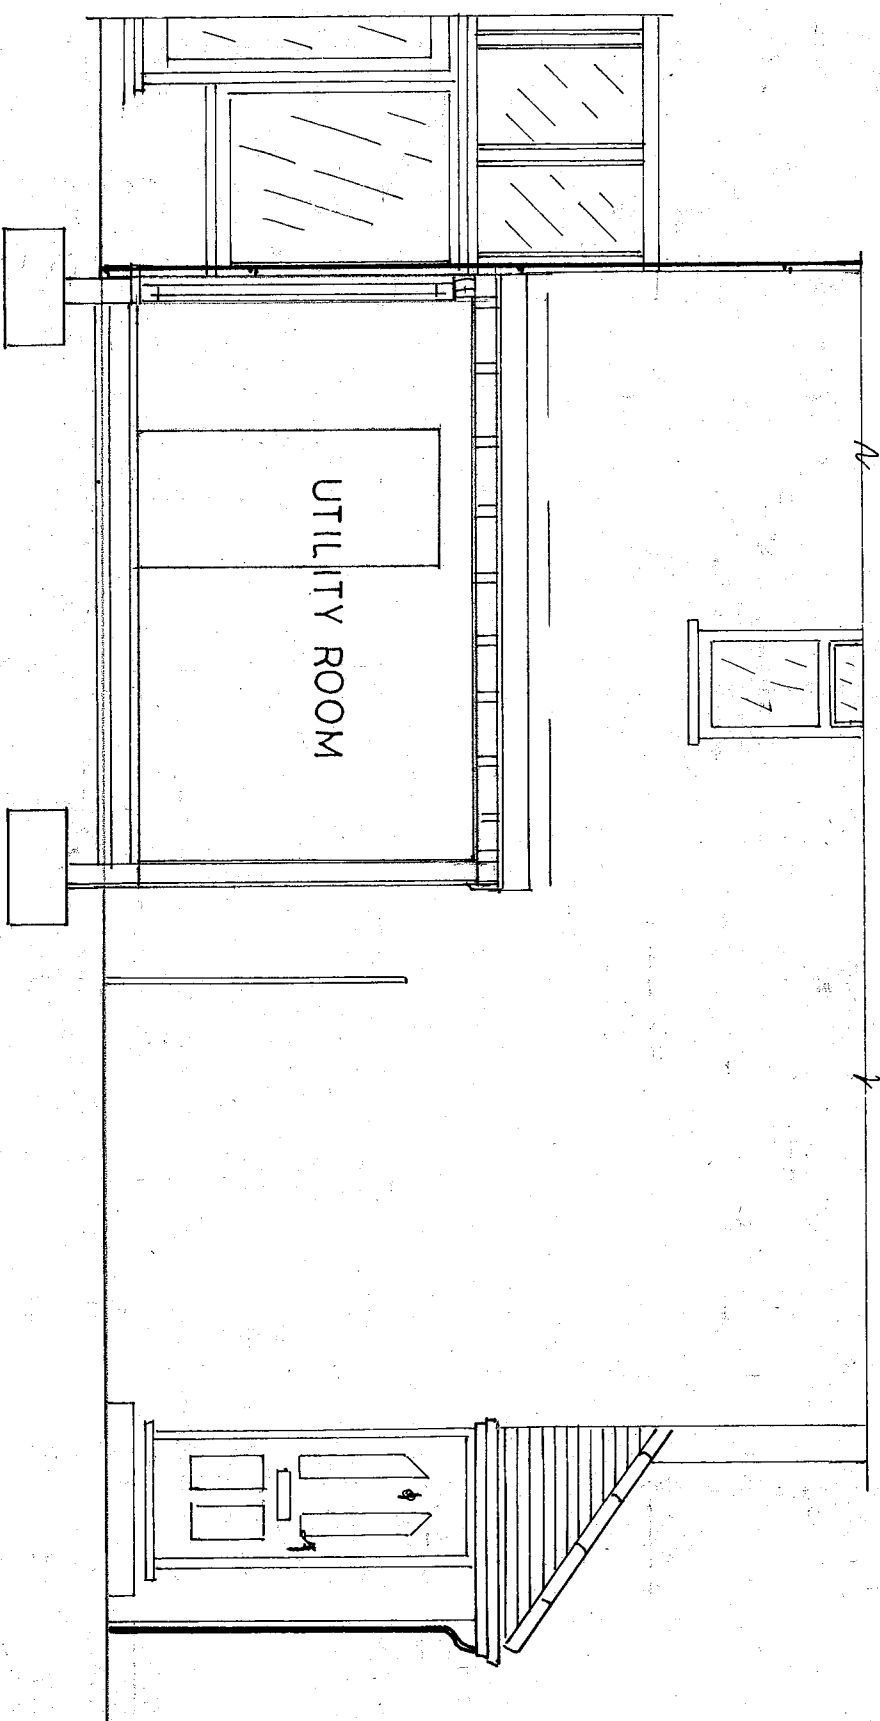



SECTION B - B

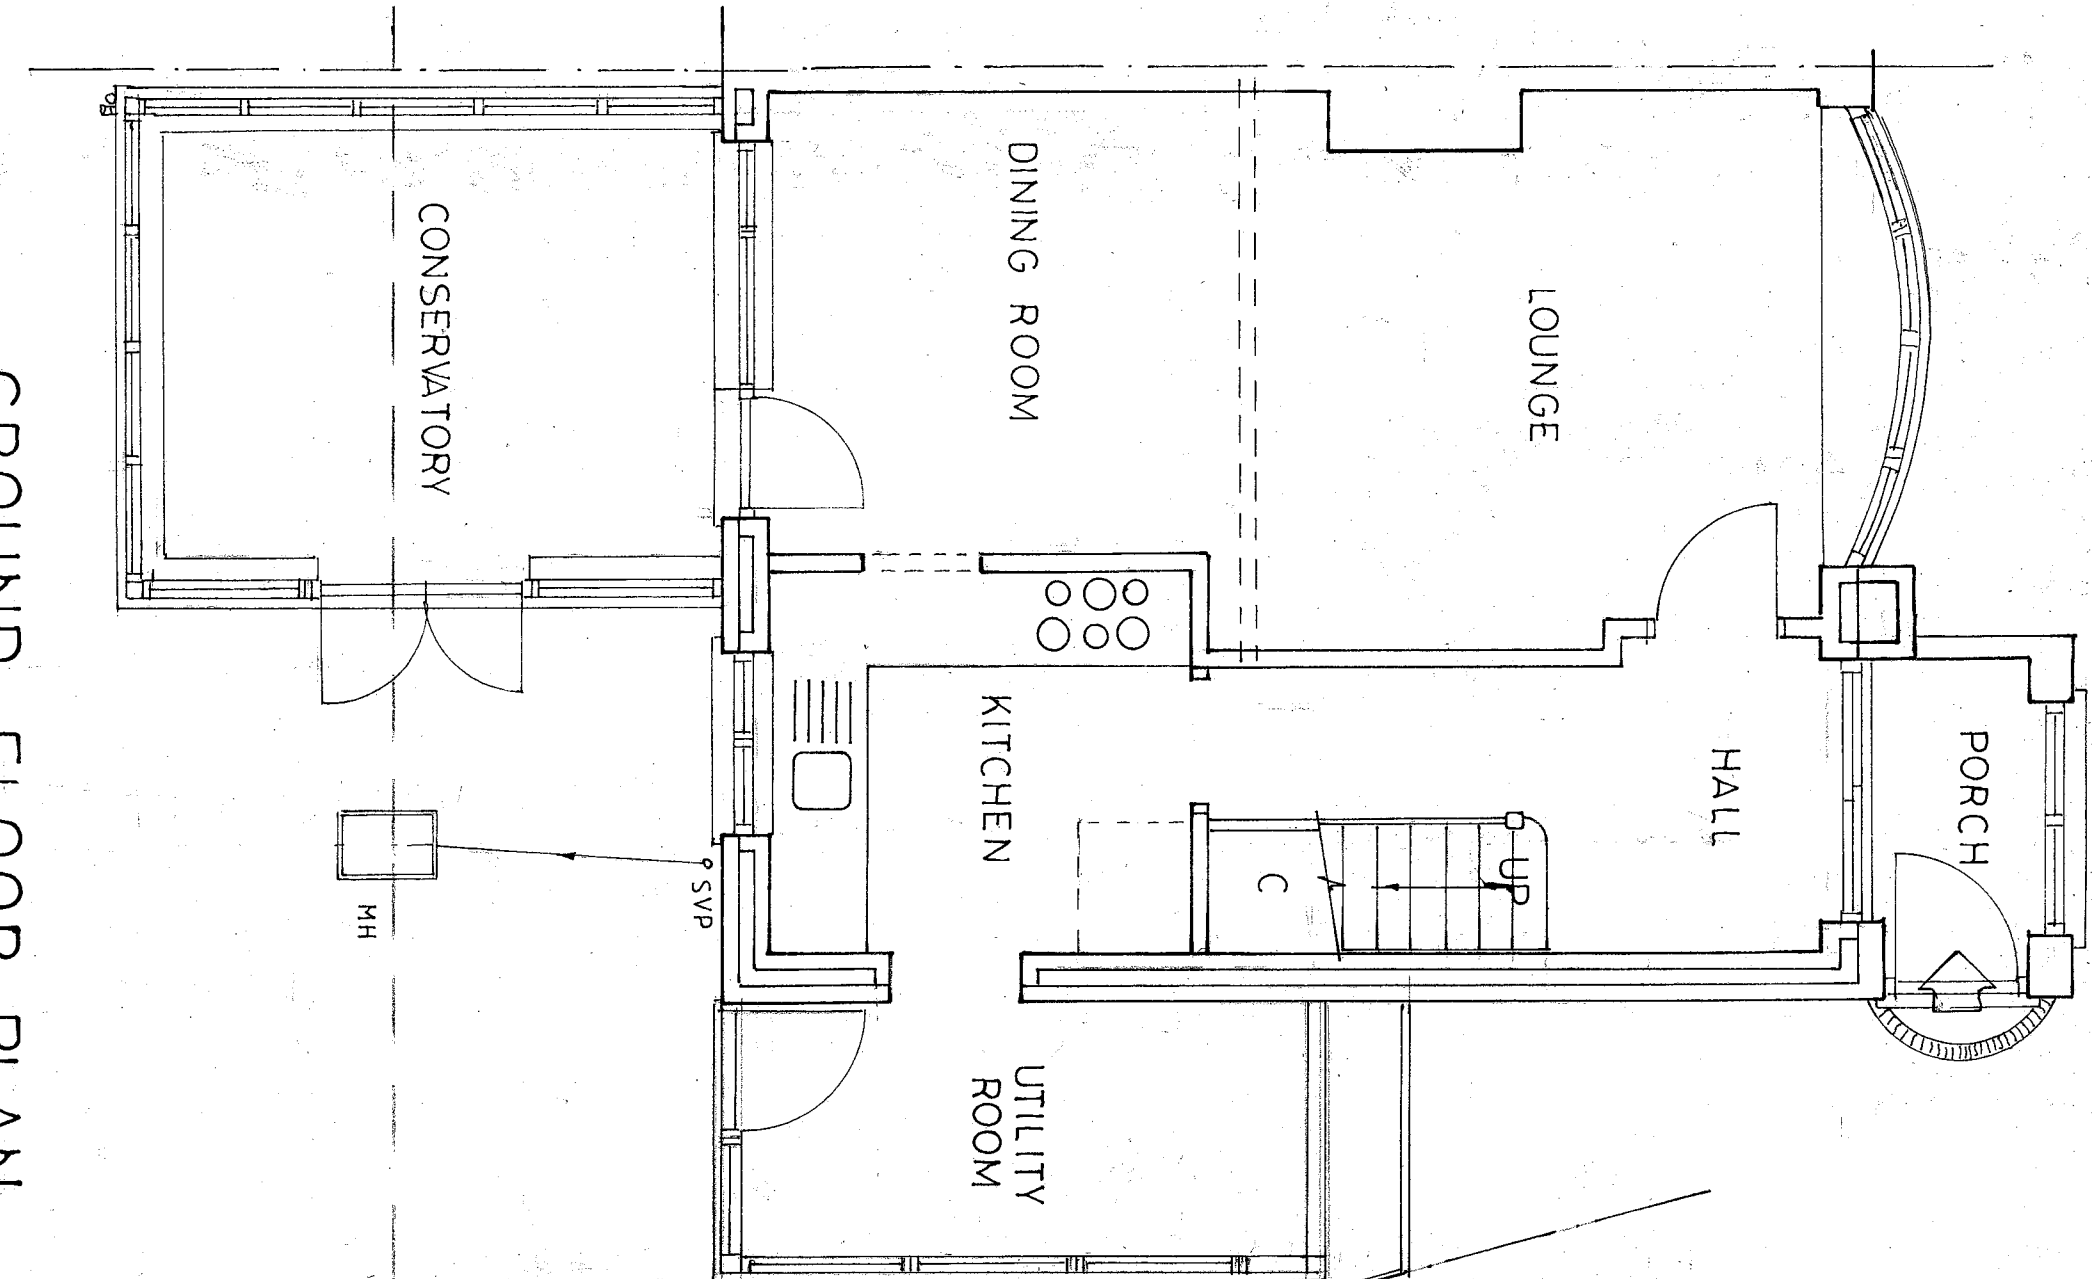

GROUND FLOOR PLAN

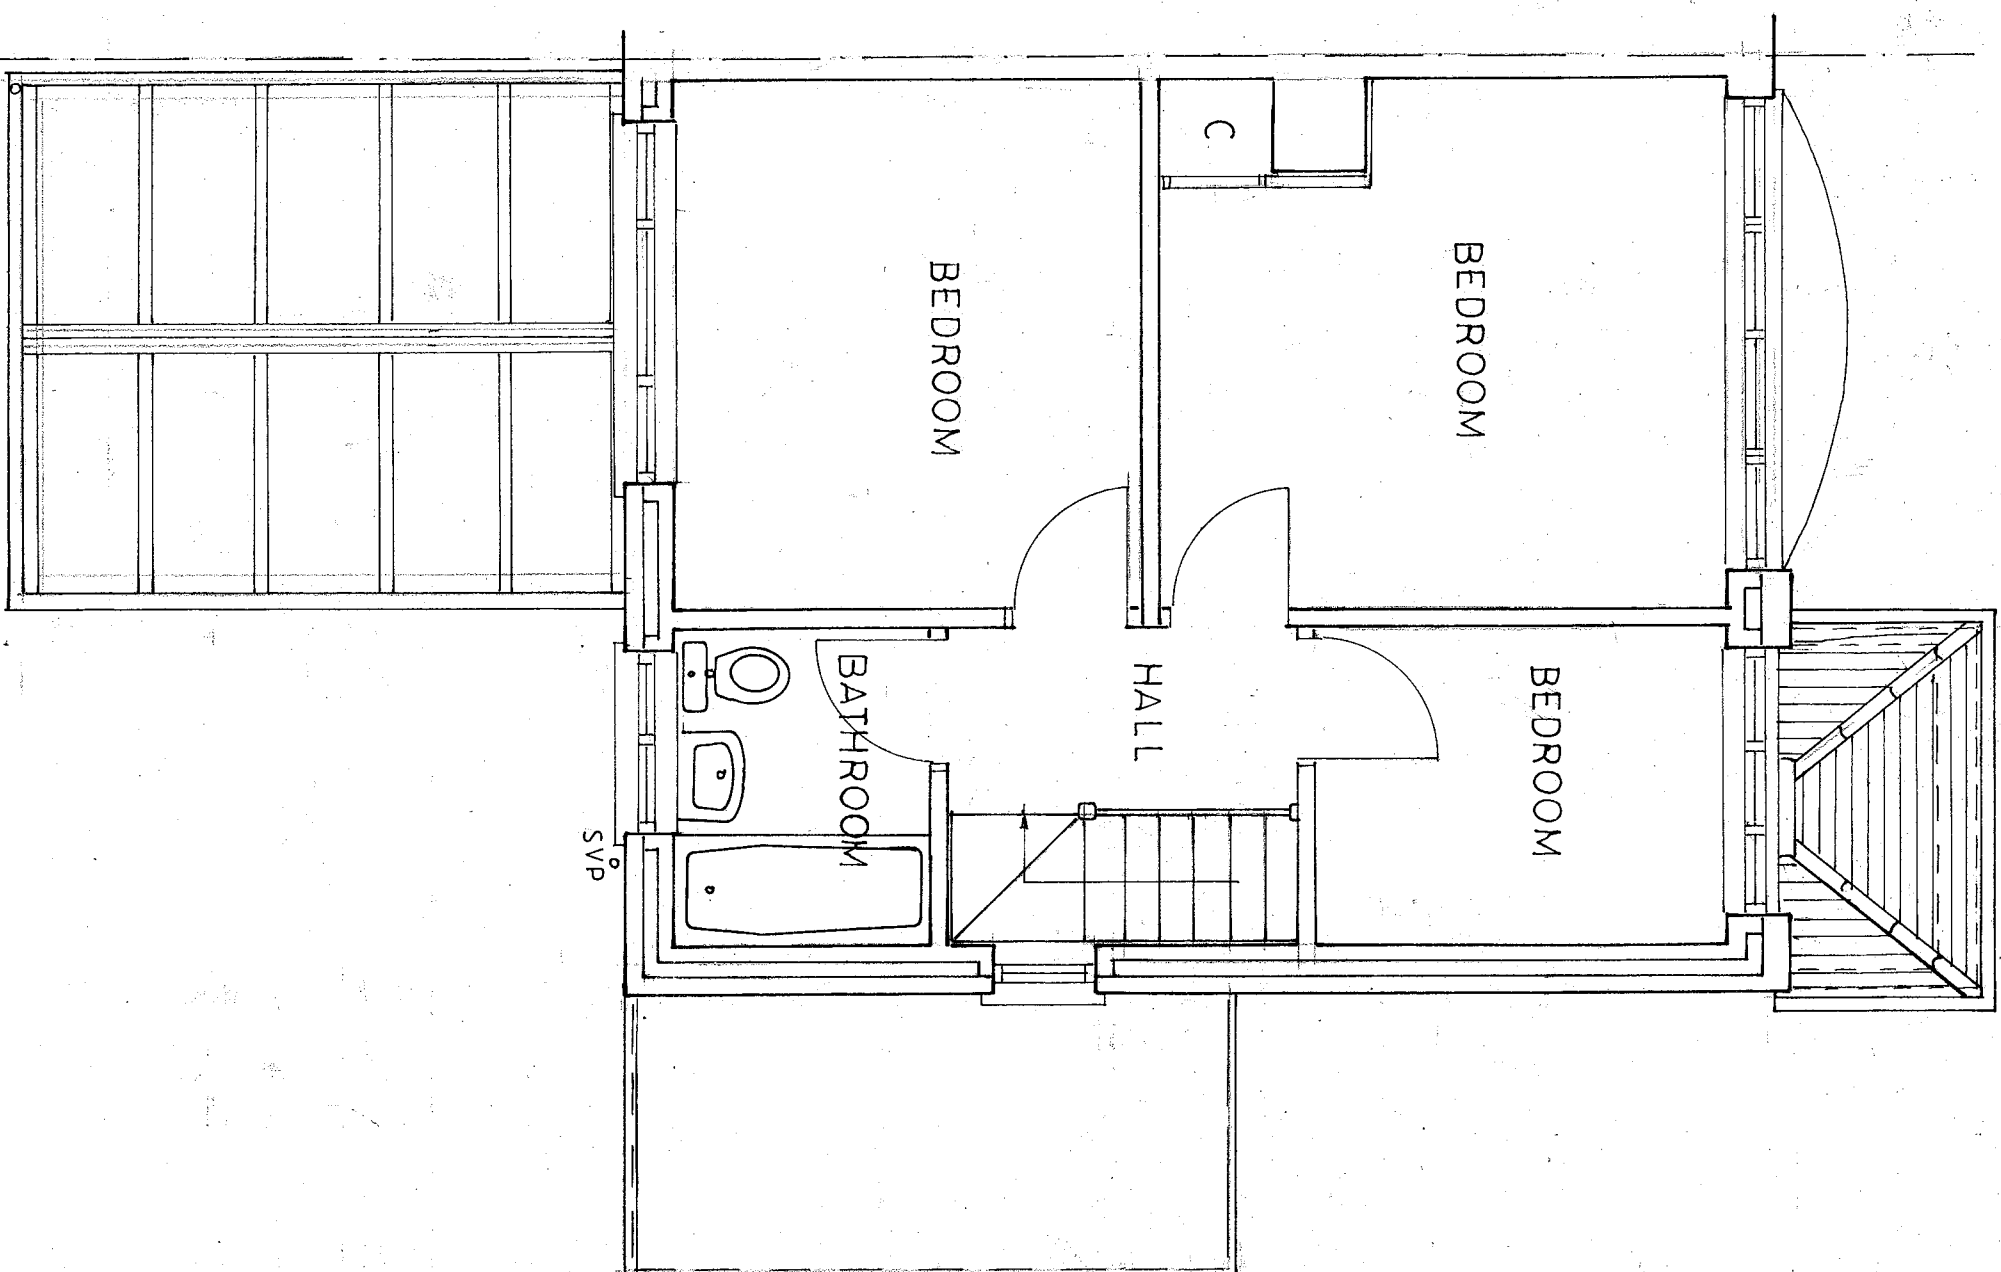

FIRST FLOOR PLAN

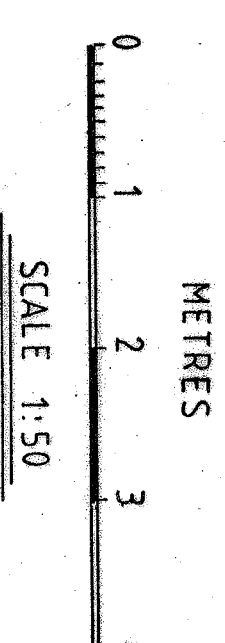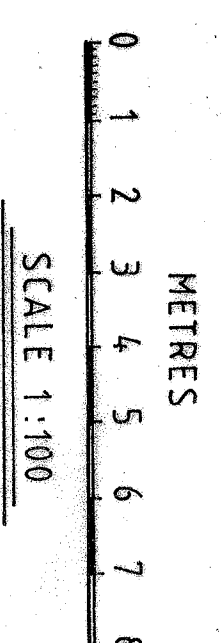

DESIGN PLANS
6 BAYVIEW ROAD
WHITSTABLE KENT
CT5 4NP
TEL: 01227264904
EMAIL: designplans@btinternet.com

PROJECT
PROPOSED SINGLE STOREY
SIDE EXTENSION AND
ALTERATIONS
AT
59 FROBISHER WAY
GRAVESEND
DA12 2QY
DRG TITLE
EXISTING PLANS, SECTIONS
AND ELEVATIONS

SCALE
1:100 1:50
DATE
FEB 2026

DRG NO
DP/26/01