




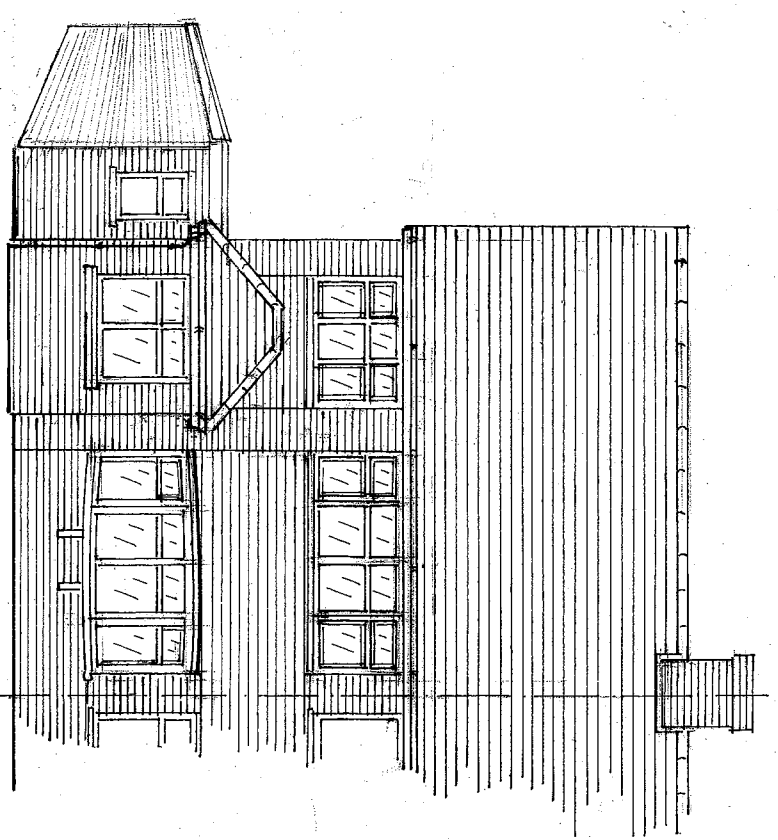


FRONT ELEVATION

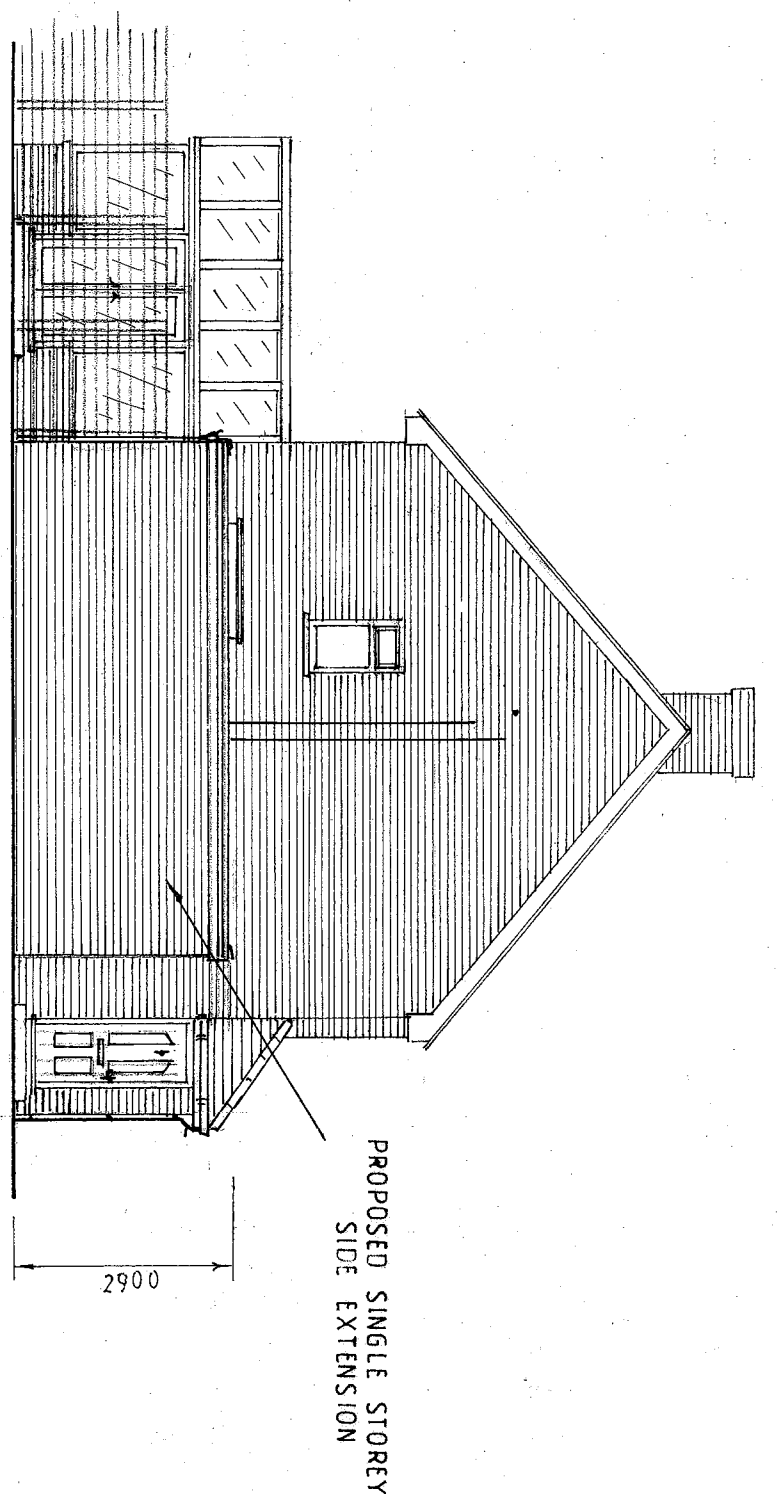


SIDE ELEVATION

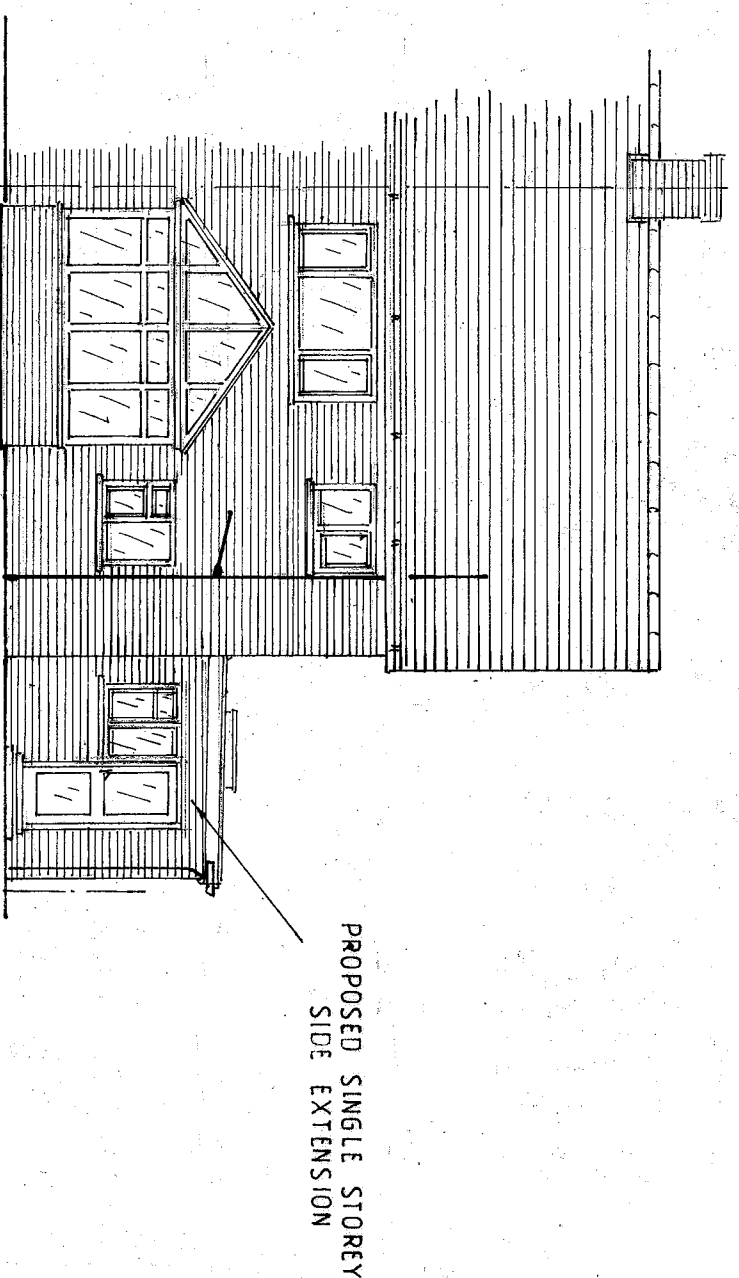


REAR ELEVATION

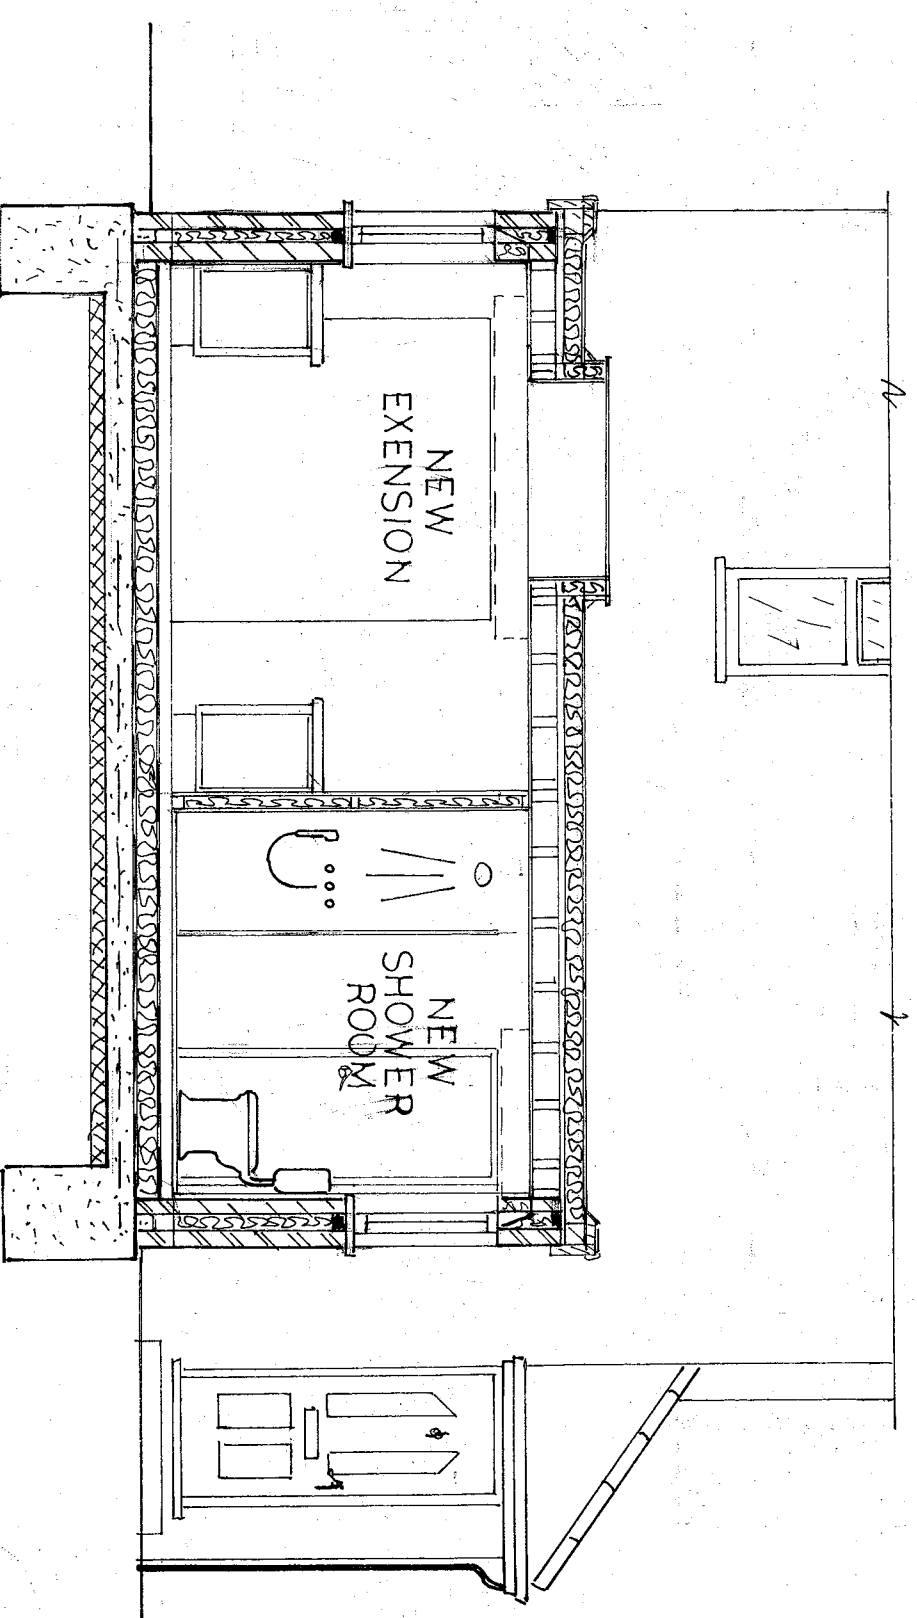


SECTION B - B

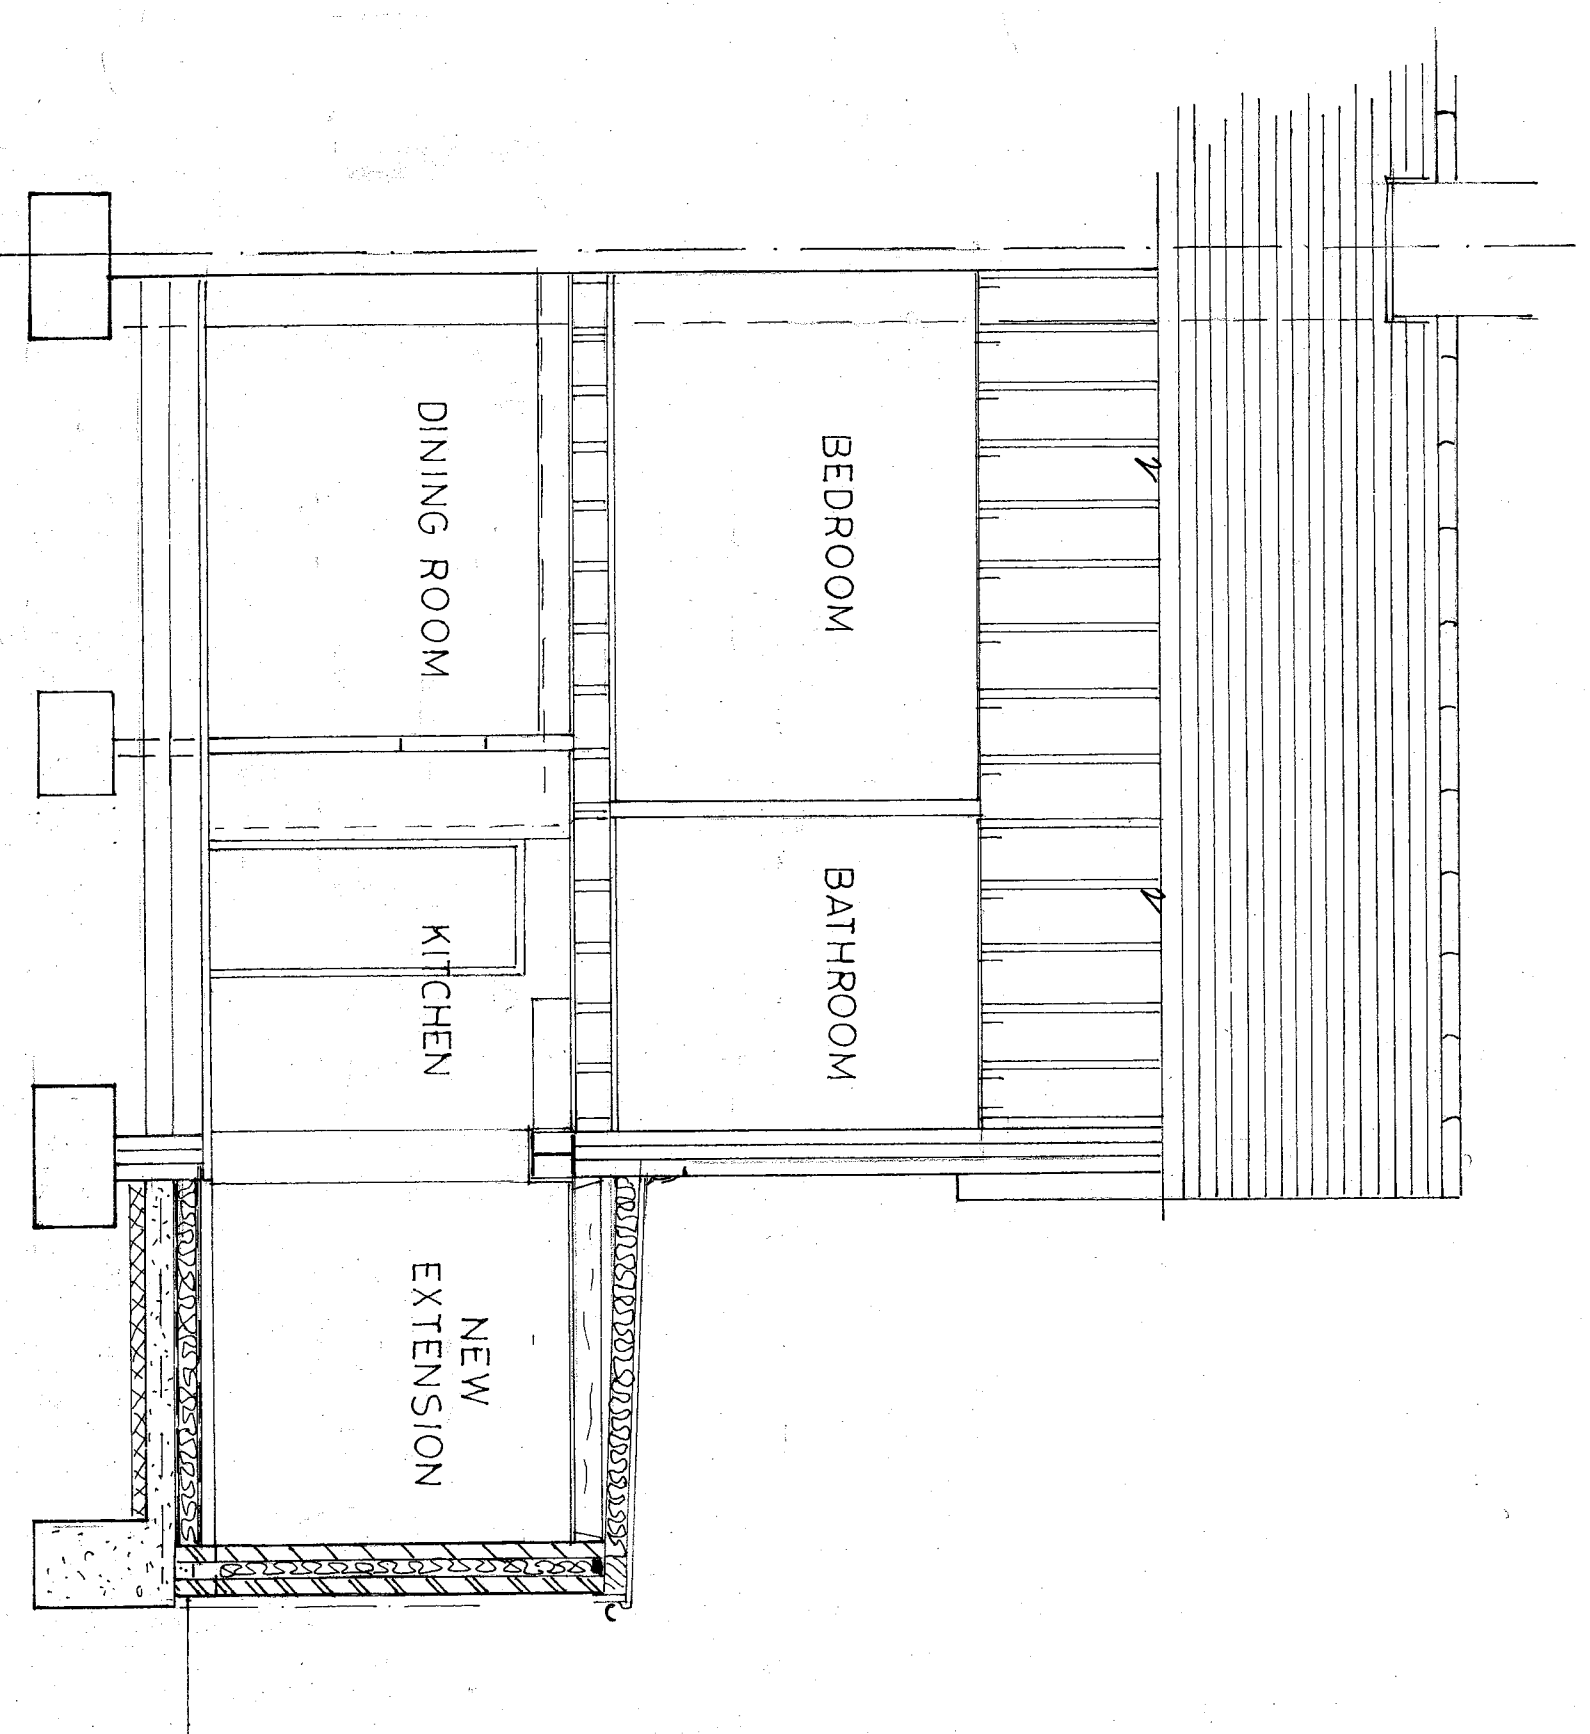



SECTION A - A

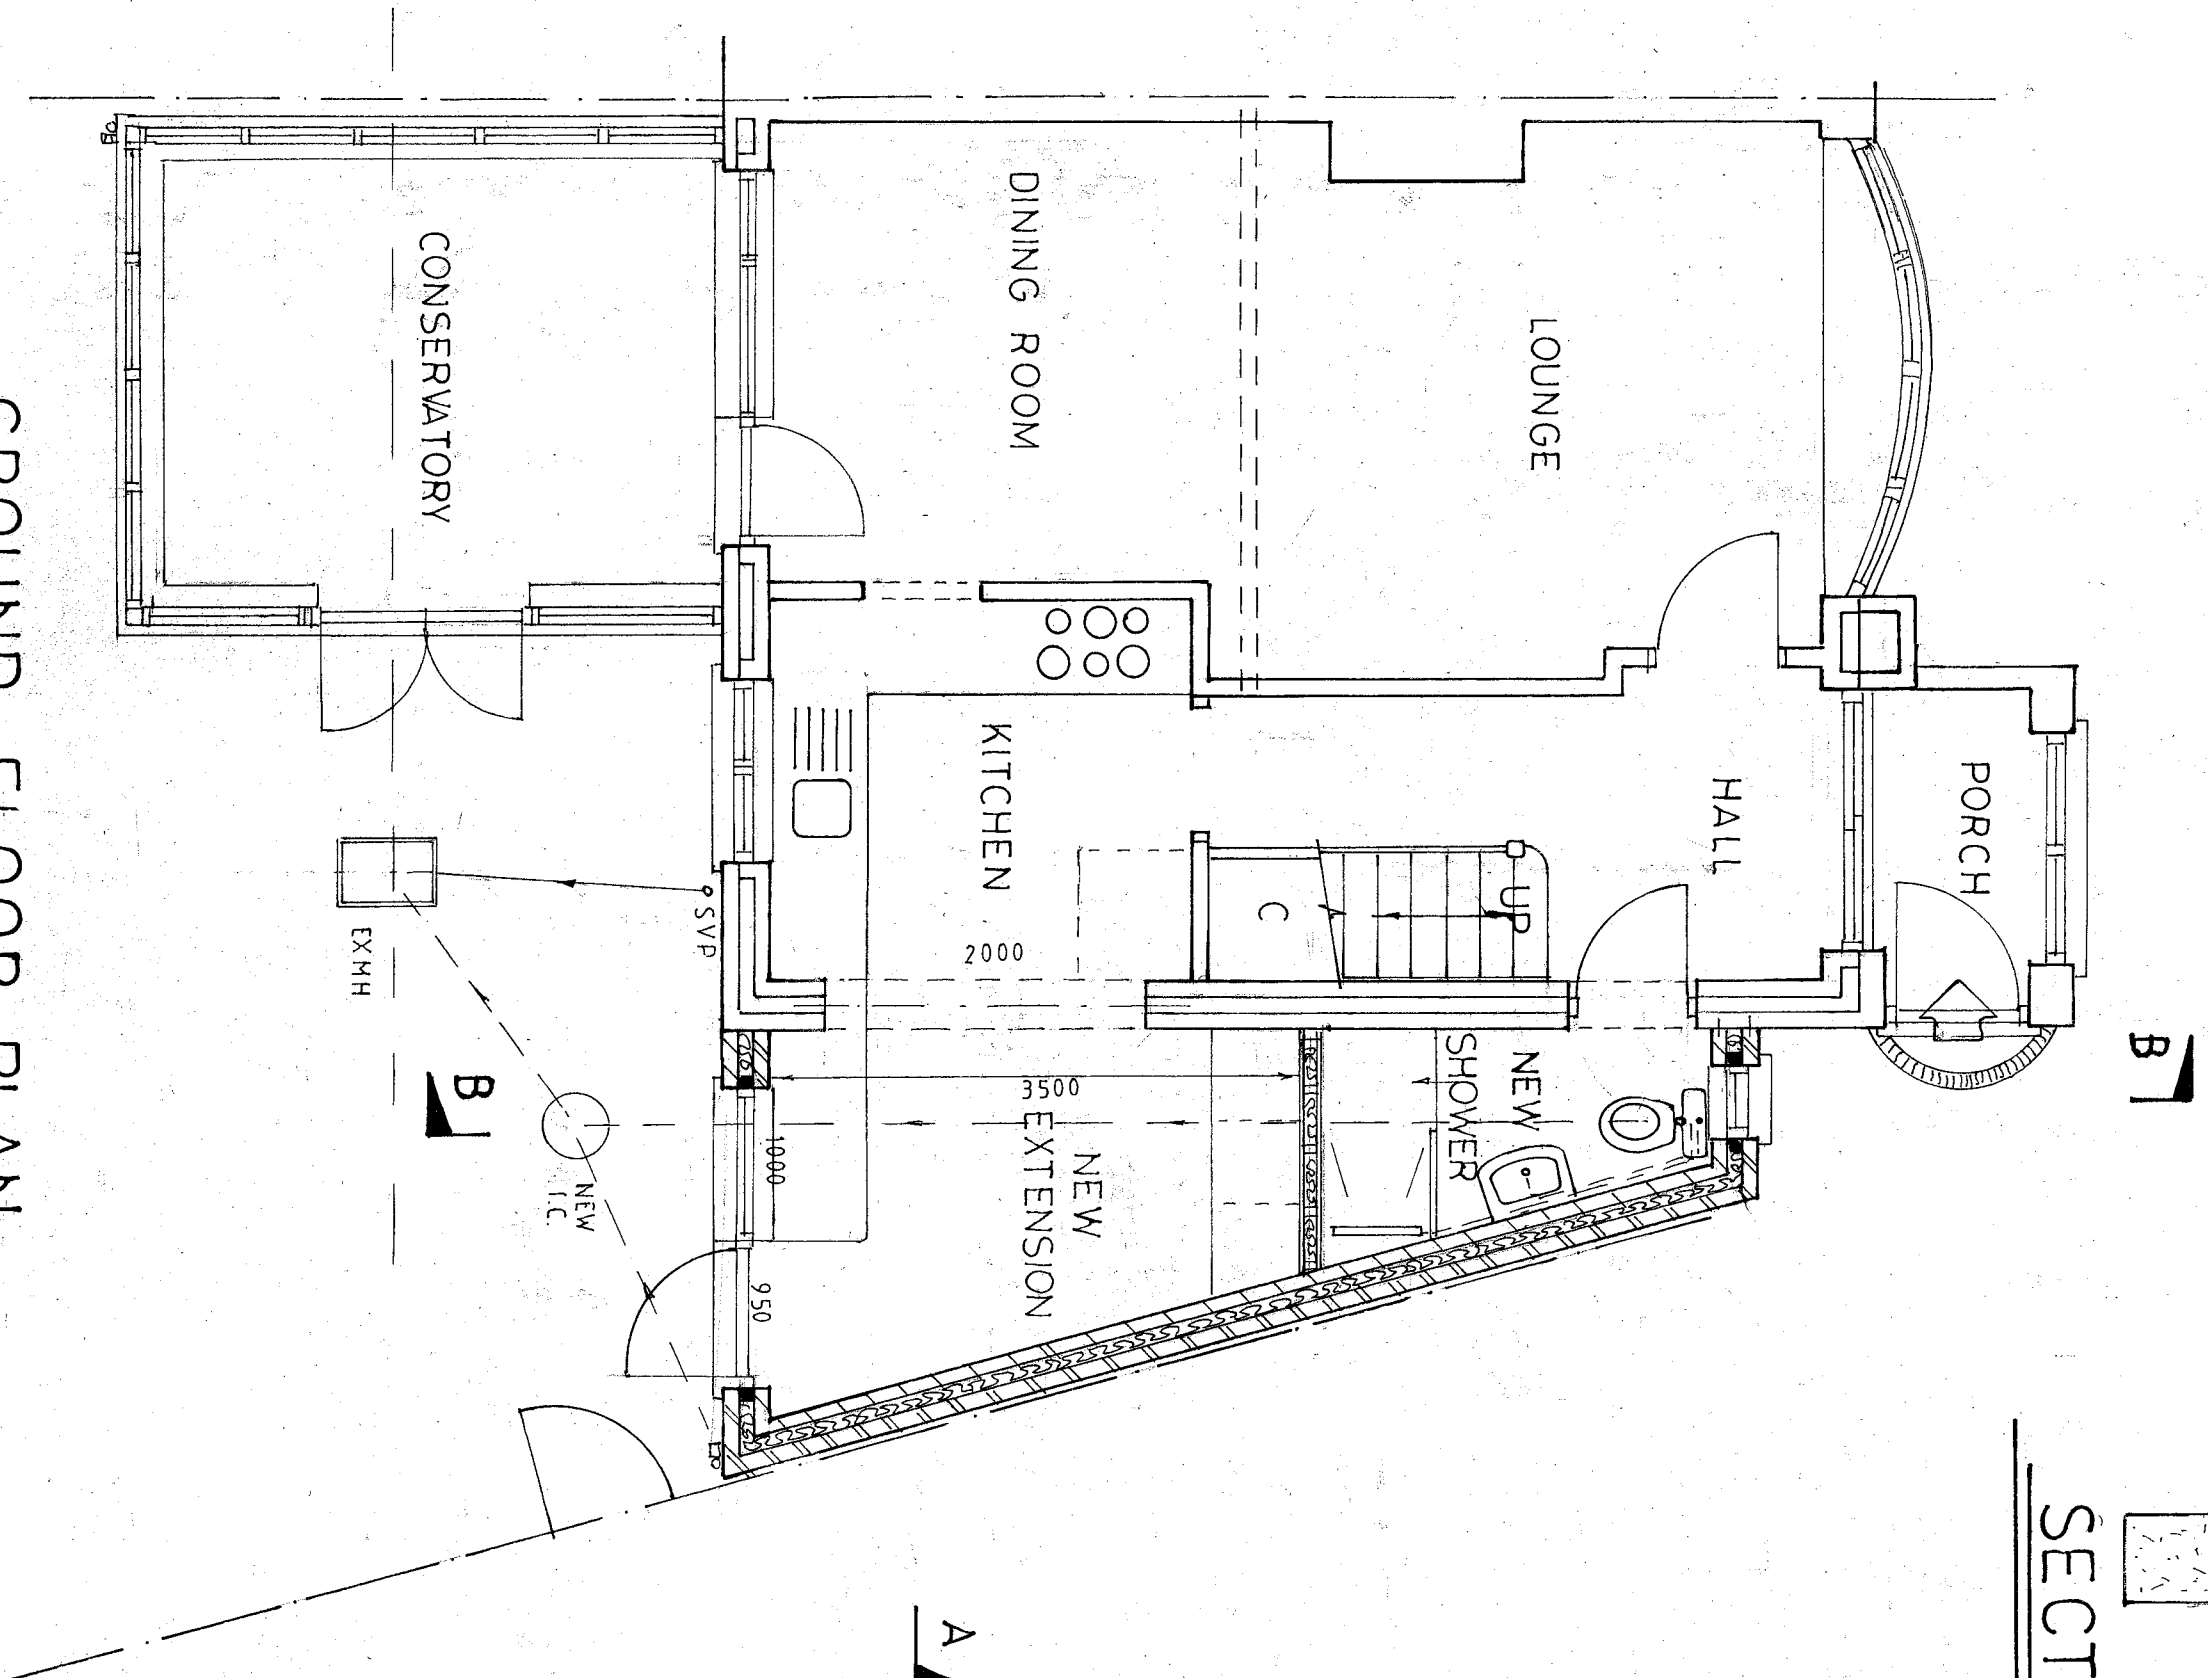

GROUND FLOOR PLAN

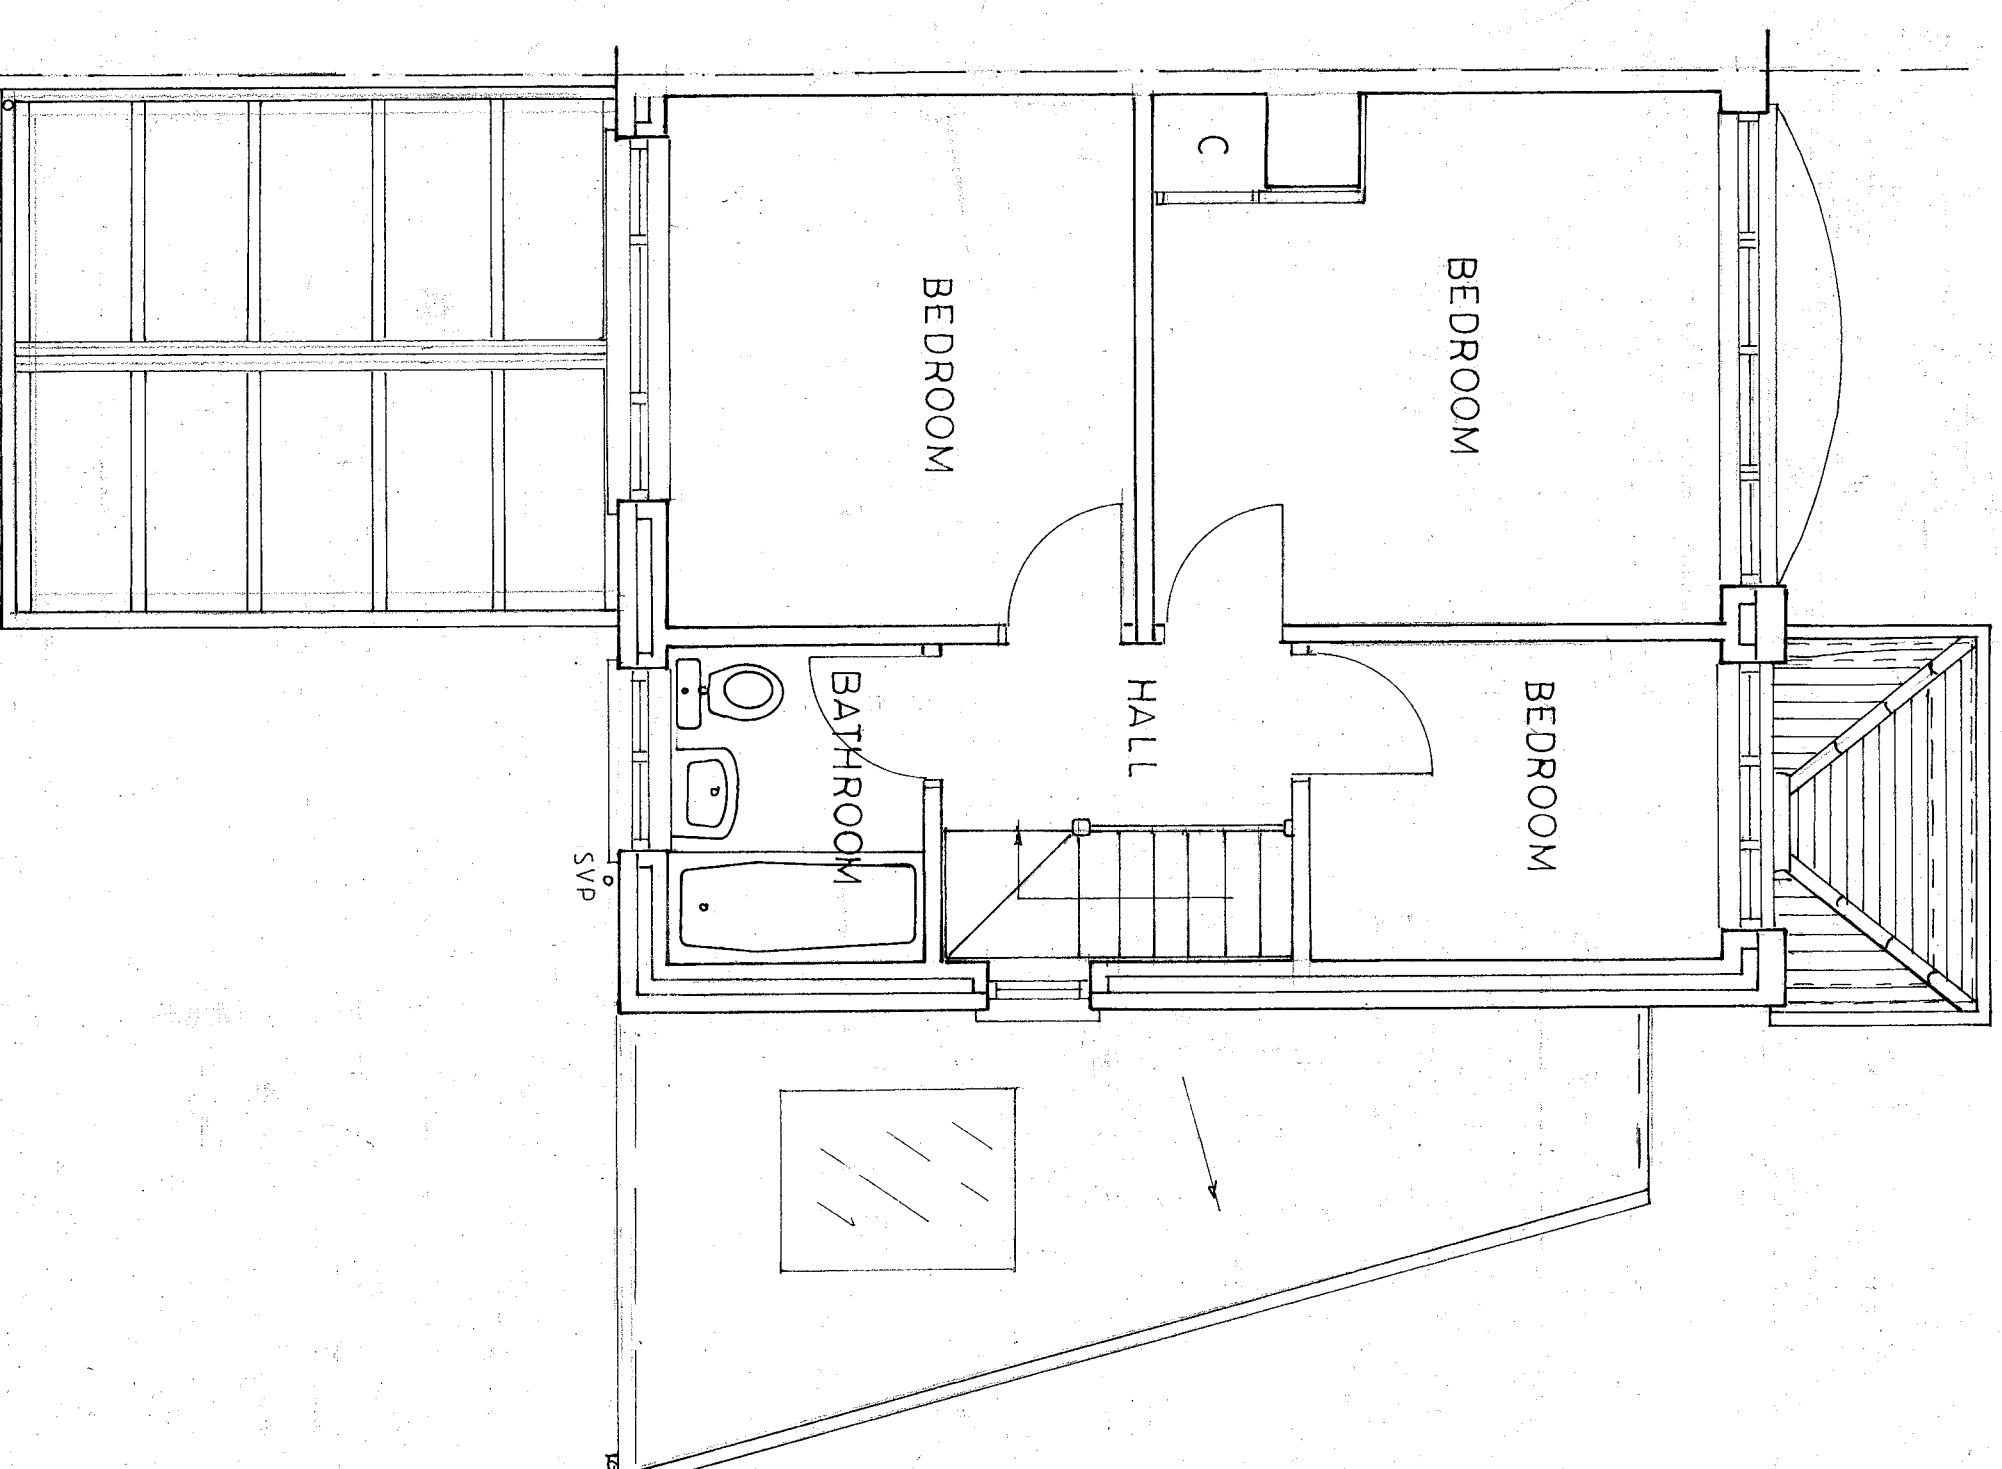

FIRST FLOOR PLAN

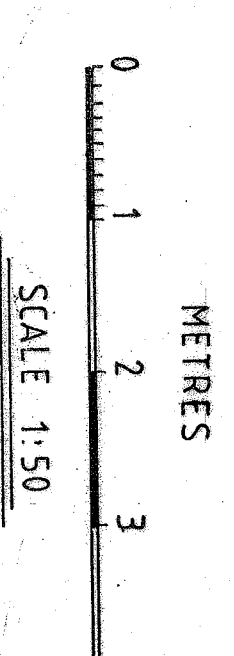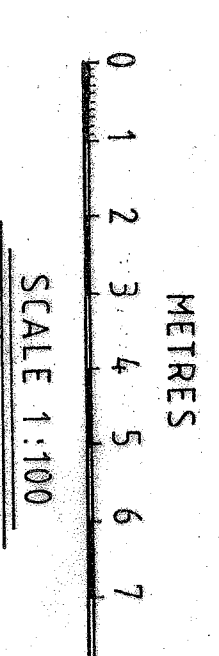

DESIGN PLANS
6 BAYVIEW ROAD
WHITSTABLE KENT
CT5 4NP
TEL - 01227 264904
EMAIL - designplans@btinternet.com

PROJECT
PROPOSED SINGLE STOREY
SIDE EXTENSION AND
ALTERATIONS
AT
59 FROBISHER WAY
GRAVESEND
DA12 2QY
DRG TITLE
PROPOSED PLANS, SECTIONS
AND ELEVATIONS

SCALE 1:100 1:50
DATE FEB 2026
DRG No DP/26/02