





FRONT ELEVATION
(1:100)

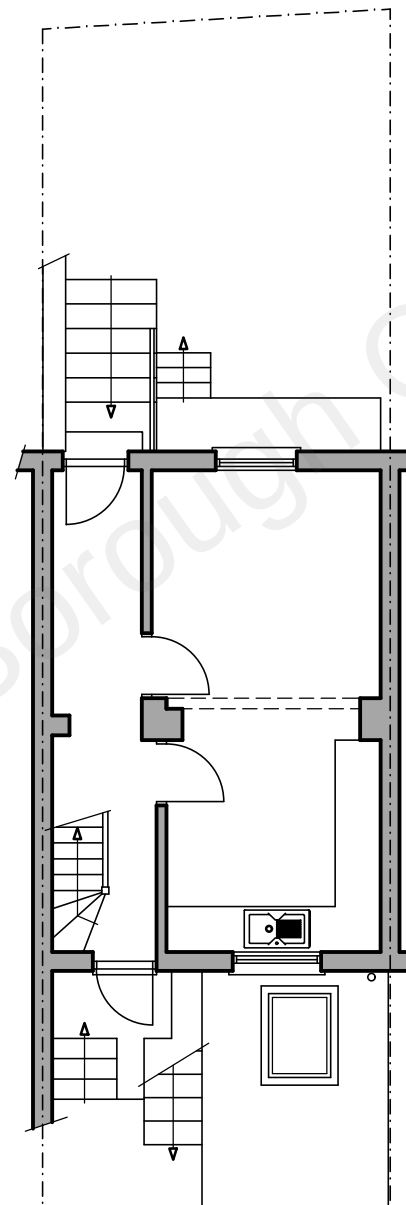

GROUND FLOOR PLAN
(1:100)

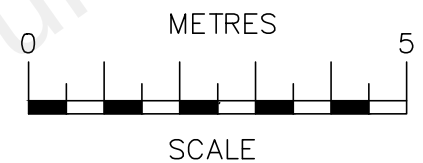

SCALE BAR @ 1:100

Date	No	Revision

Penfold Project Services

Epmarket, Wrotham Road, Meopham, Kent, DA13 0JH
Telephone: 01474 816690
e-mail: apenfold448@btinternet.com

Job Title:
9 ZION PLACE
GRAVESEND
KENT
DA12 1BH

Dwg Title:
PLAN & ELEVATION - EXISTING
GRP KIOSK ELECTRICITY
SUPPLY HOUSING

Scale: 1:100 @ A3

Dwg No.: 11

Date: March 2021