


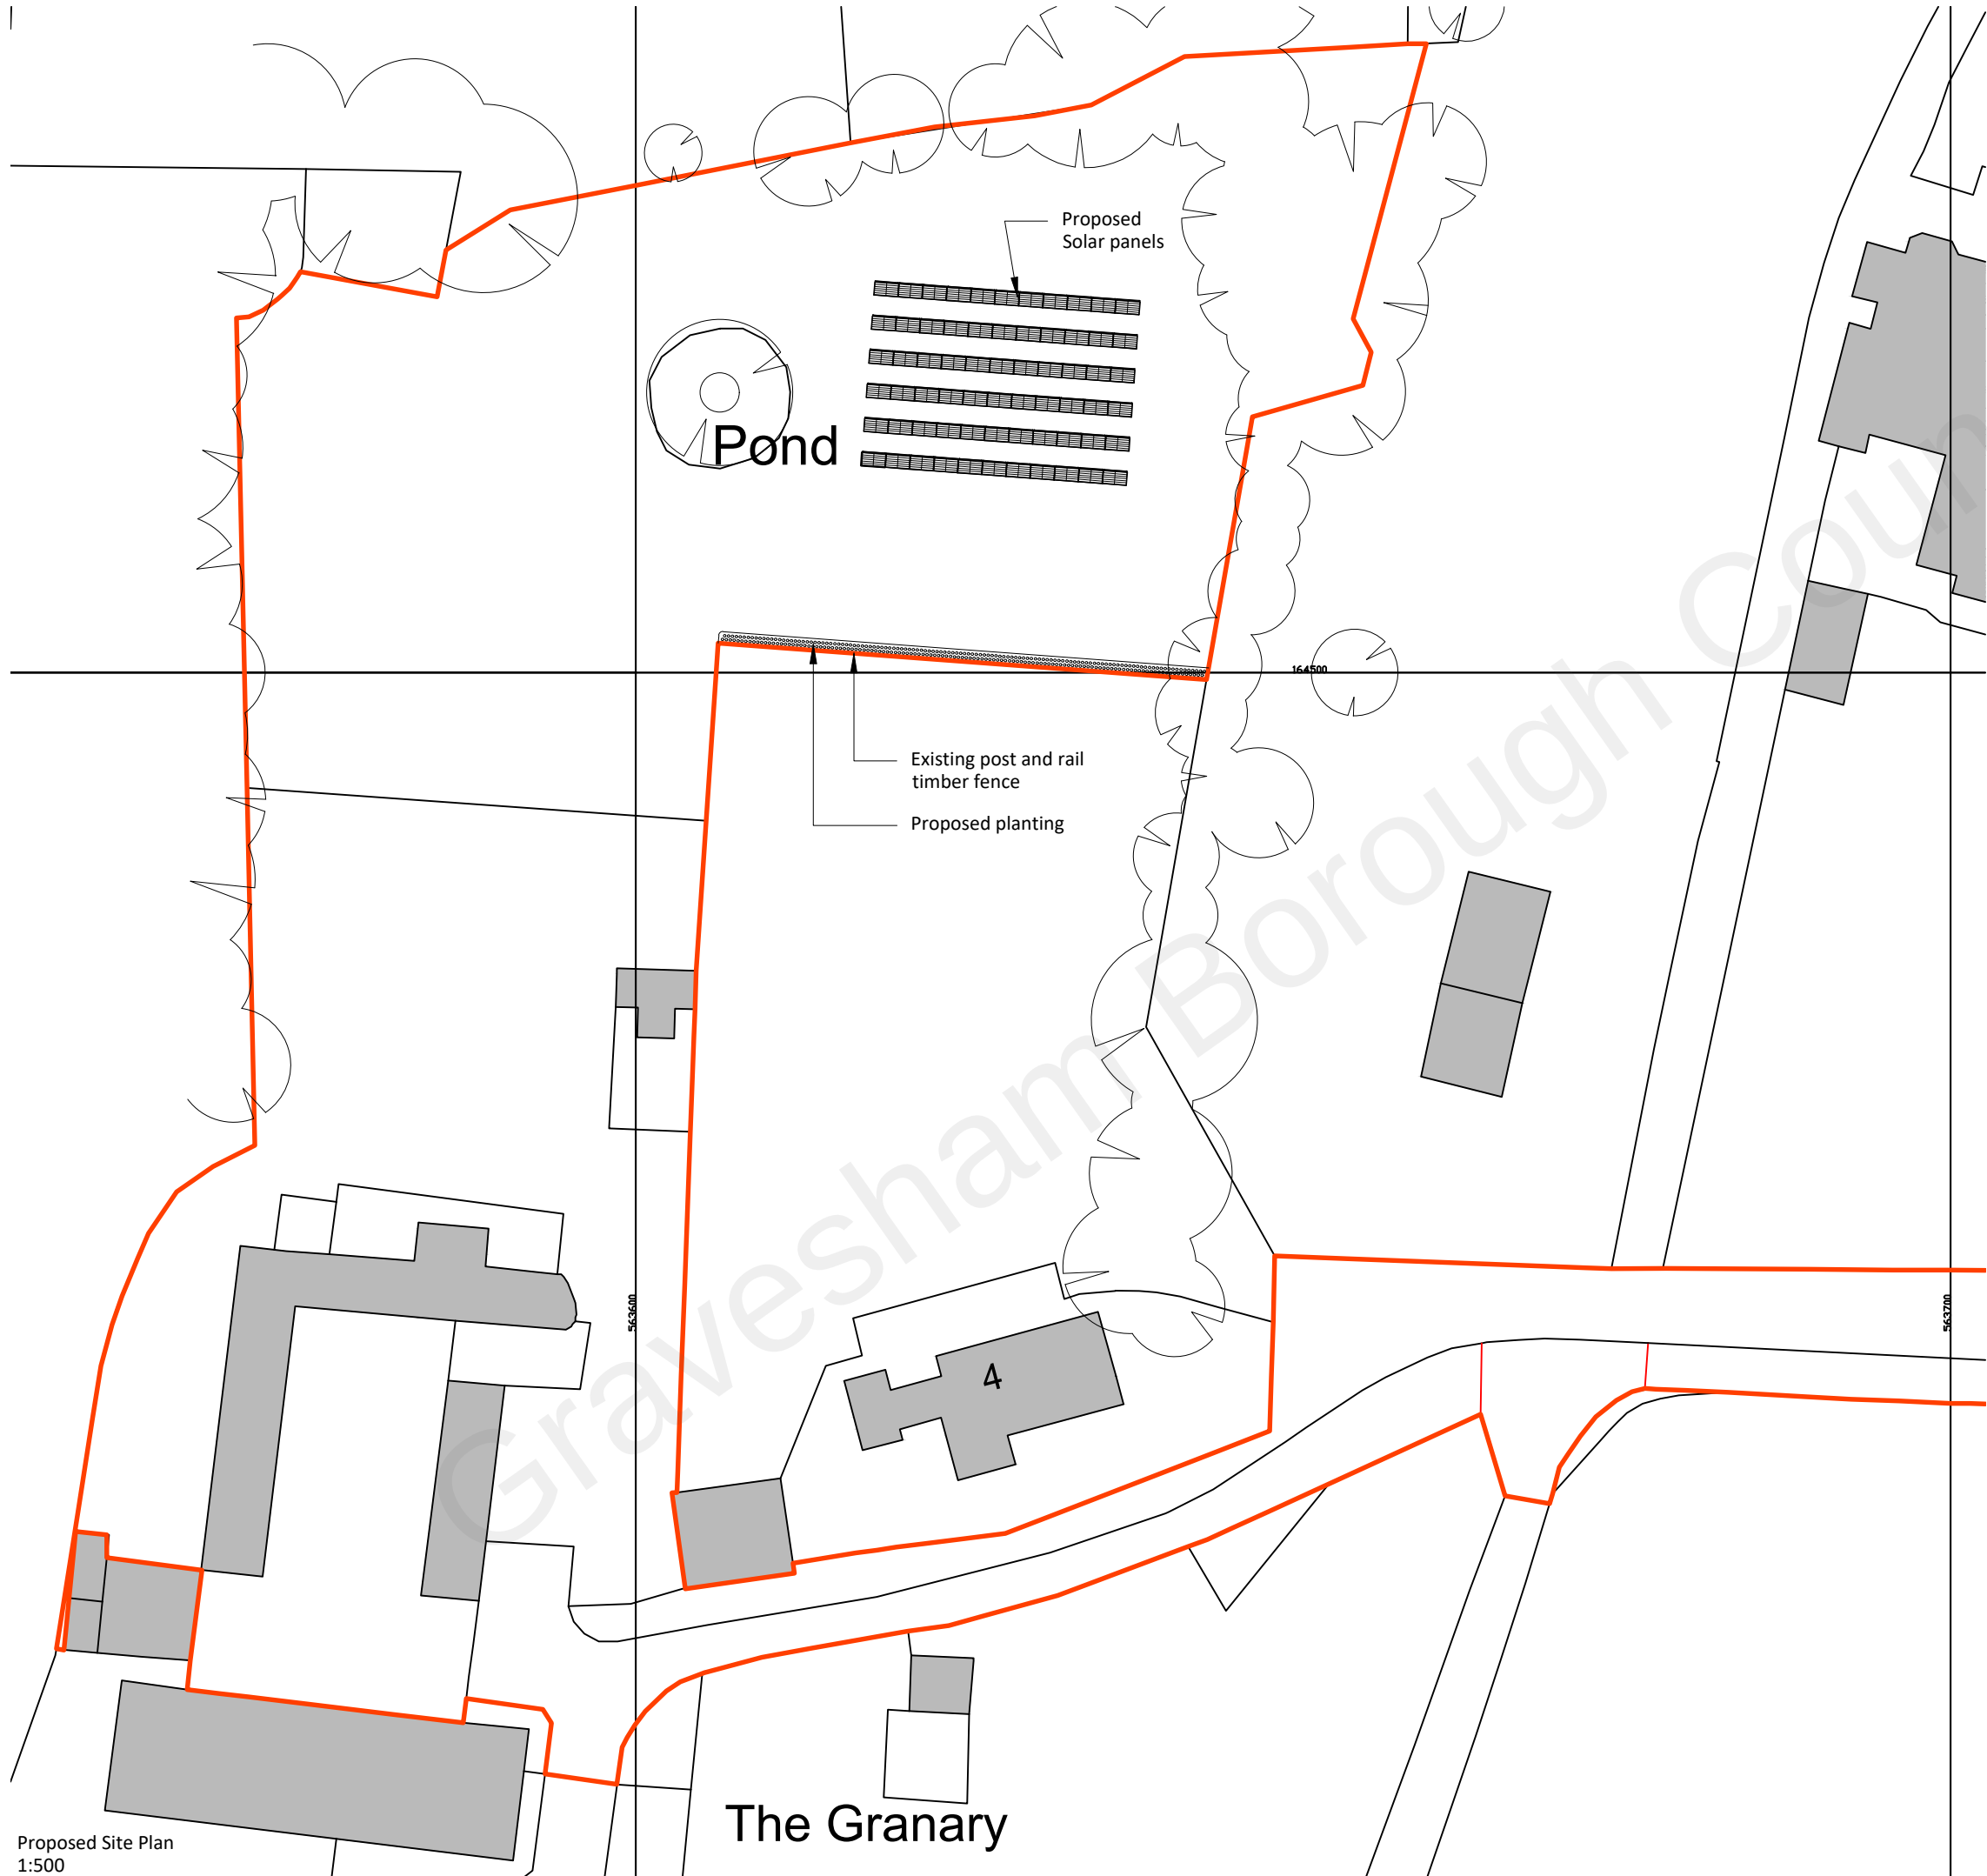

This drawing is protected by copyright and must not be copied or reproduced without the written consent of Graham Simpkin Planning. All dimensions and sizes to be checked on site. North points are indicative. ©

GSP
Graham Simpkin Planning

2 The Parade, Ash Road, Hartley
Longfield, Kent DA3 8BG
Tel: 01474 703705
www.grahamsimpkinplanning.co.uk
Email: webmail@grahamsimpkinplanning.co.uk

Project Title The Old Dairy, Bocoda Hill Farm, Meopham, Kent, DA13 0QG		Job No 3622
Drawing Title Proposed Site Plan	Drawing No 01	Revision -
Date 18.05.2022	Drawn by DA	Checked by SC
Scale 1:500 @ A3	Note	

0

5

10

15

20

25

30

1:500

metres

N