



South East Elevation

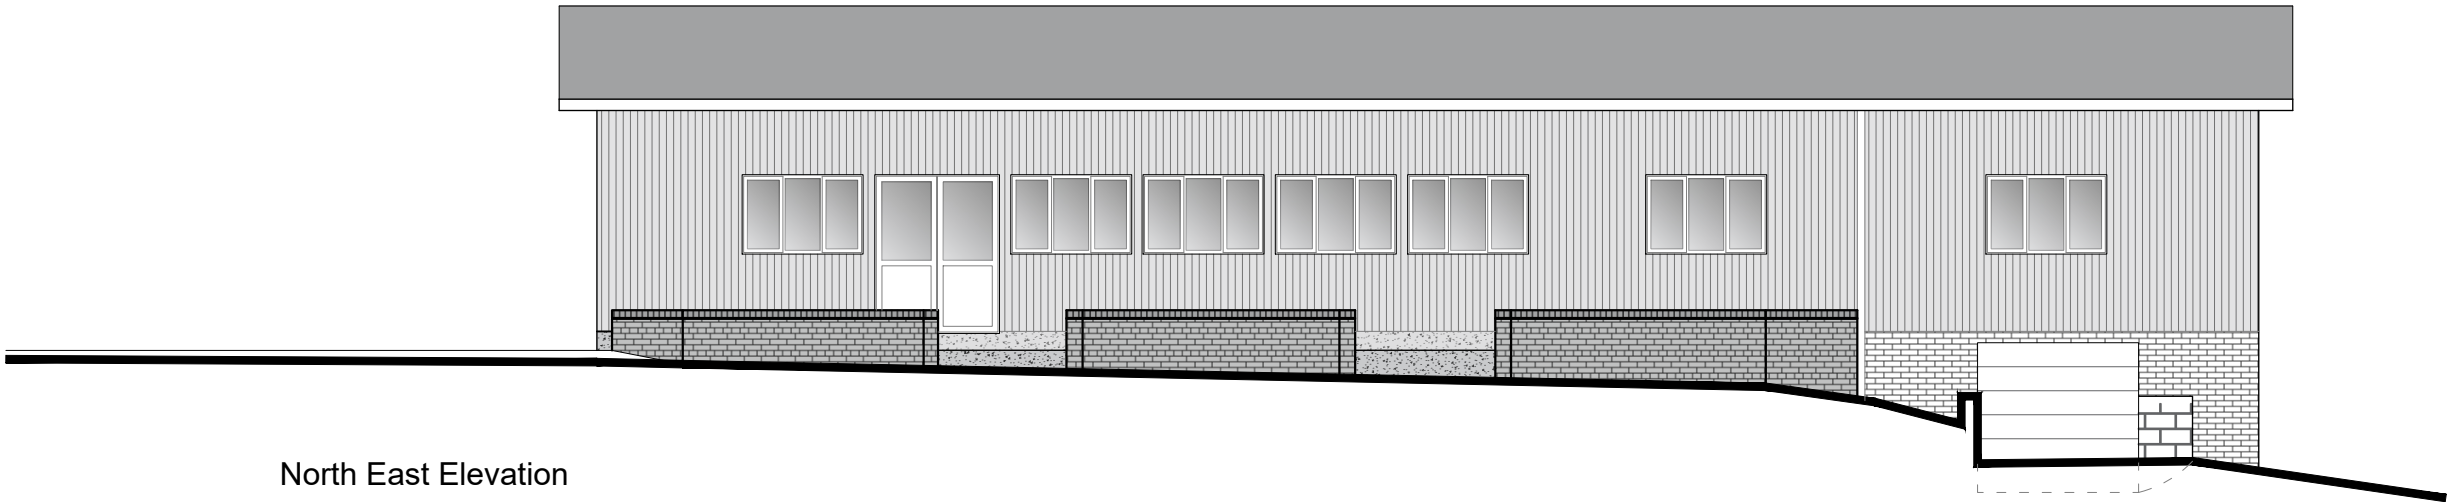

North East Elevation

 

Notes:

Issued for Review and Comment

Revision:	Rev By:	Checked By:
A. 02.09.2025	RB	JP



01892 831 600
www.bloomfieldsltd.co.uk
drawing@bloomfieldsltd.co.uk

Client:
Cobham PC

Project:
Patio Extension

Site Address:
Cobham Sports Recreation Ground
The Landway
Cobham DA12 3BN

Scale: 1:100 @ A3
Drawn By: RB

Date: 02.09.2025
Checked By: JP

Drawing Title:
Existing Elevations

St: | Job No: | Drawing No: | Rev:

/ . 3621.050.A