



Notes:

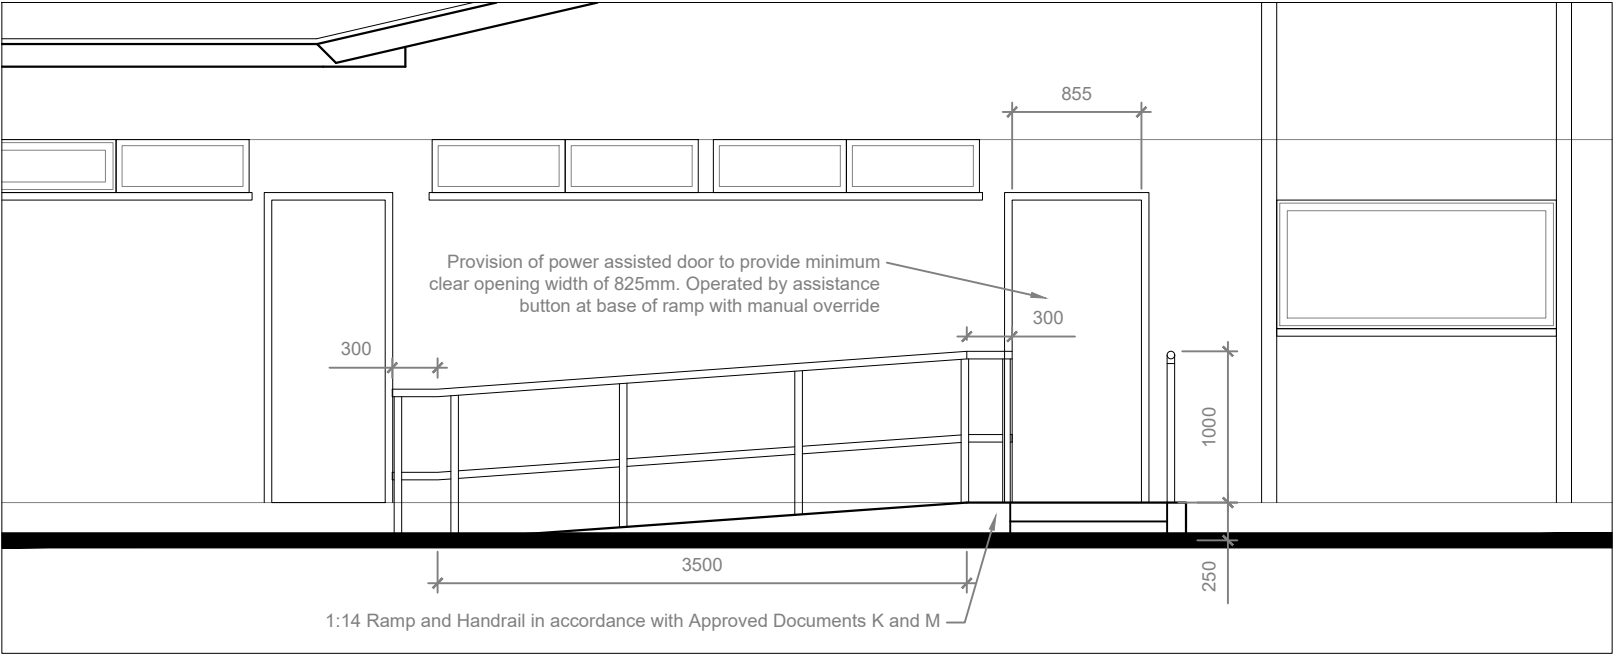


Proposed Accessible Entrance



South East Elevation

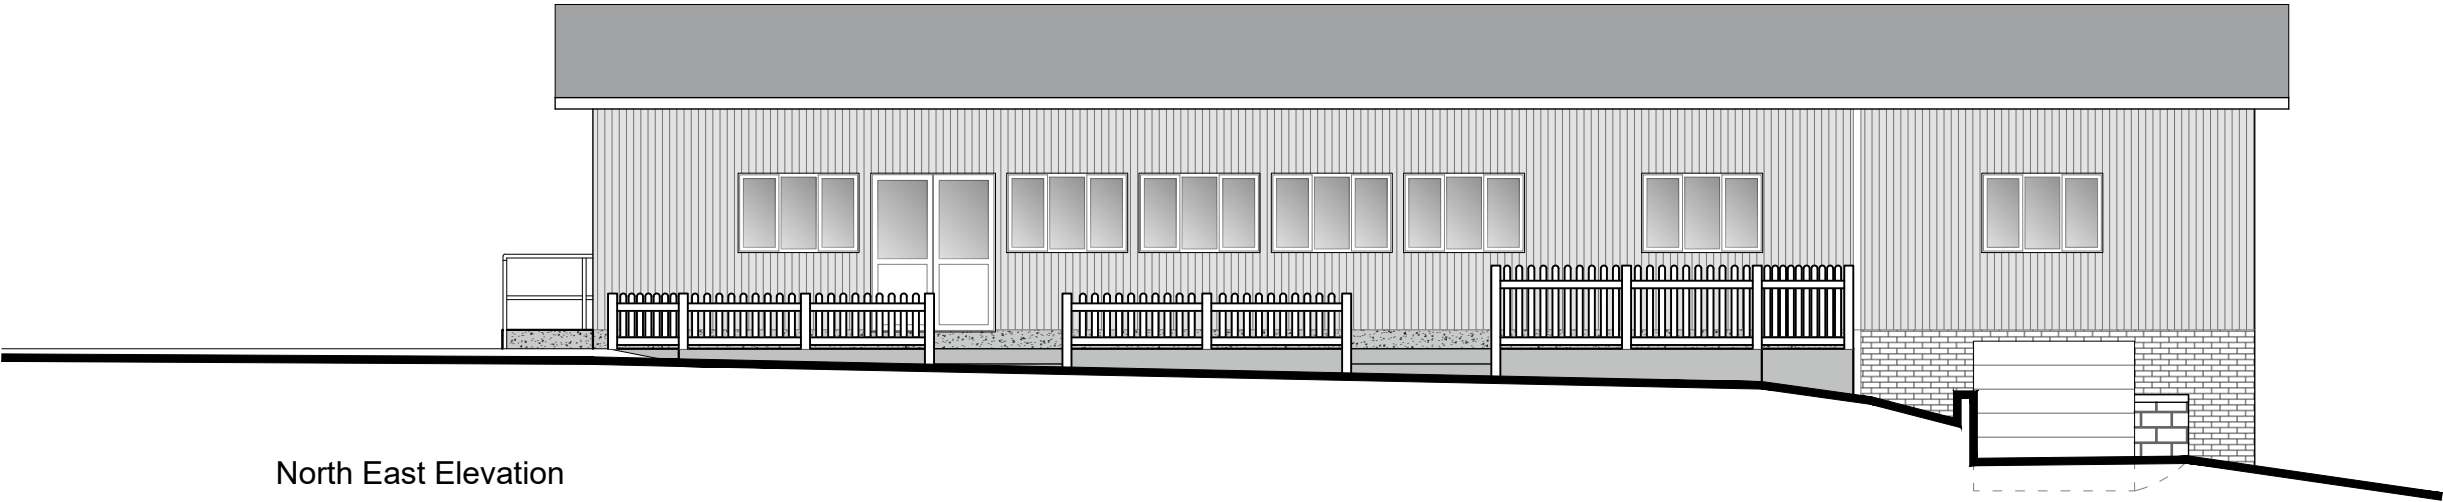

North East Elevation

 

Issued for Planning

Revision:	Rev By:	Checked By:
A. 24.09.2025	RB	JP
B. 30.09.2025	RB	JP
C. 07.10.2025	RB	JP



01892 831 600
www.bloomfieldsltd.co.uk
drawing@bloomfieldsltd.co.uk

Client:
Cobham PC

Project:
Patio Extension

Site Address:
Cobham Sports Recreation Ground
The Landway
Cobham DA12 3BN

Scale:
1:100 @ A3

Drawn By:
RB

Date:
24.09.2025

Checked By:
JP

Drawing Title:
Proposed Elevations

St: | **Job No:** | **Drawing No:** | **Rev:**

P.3621.070.C

