


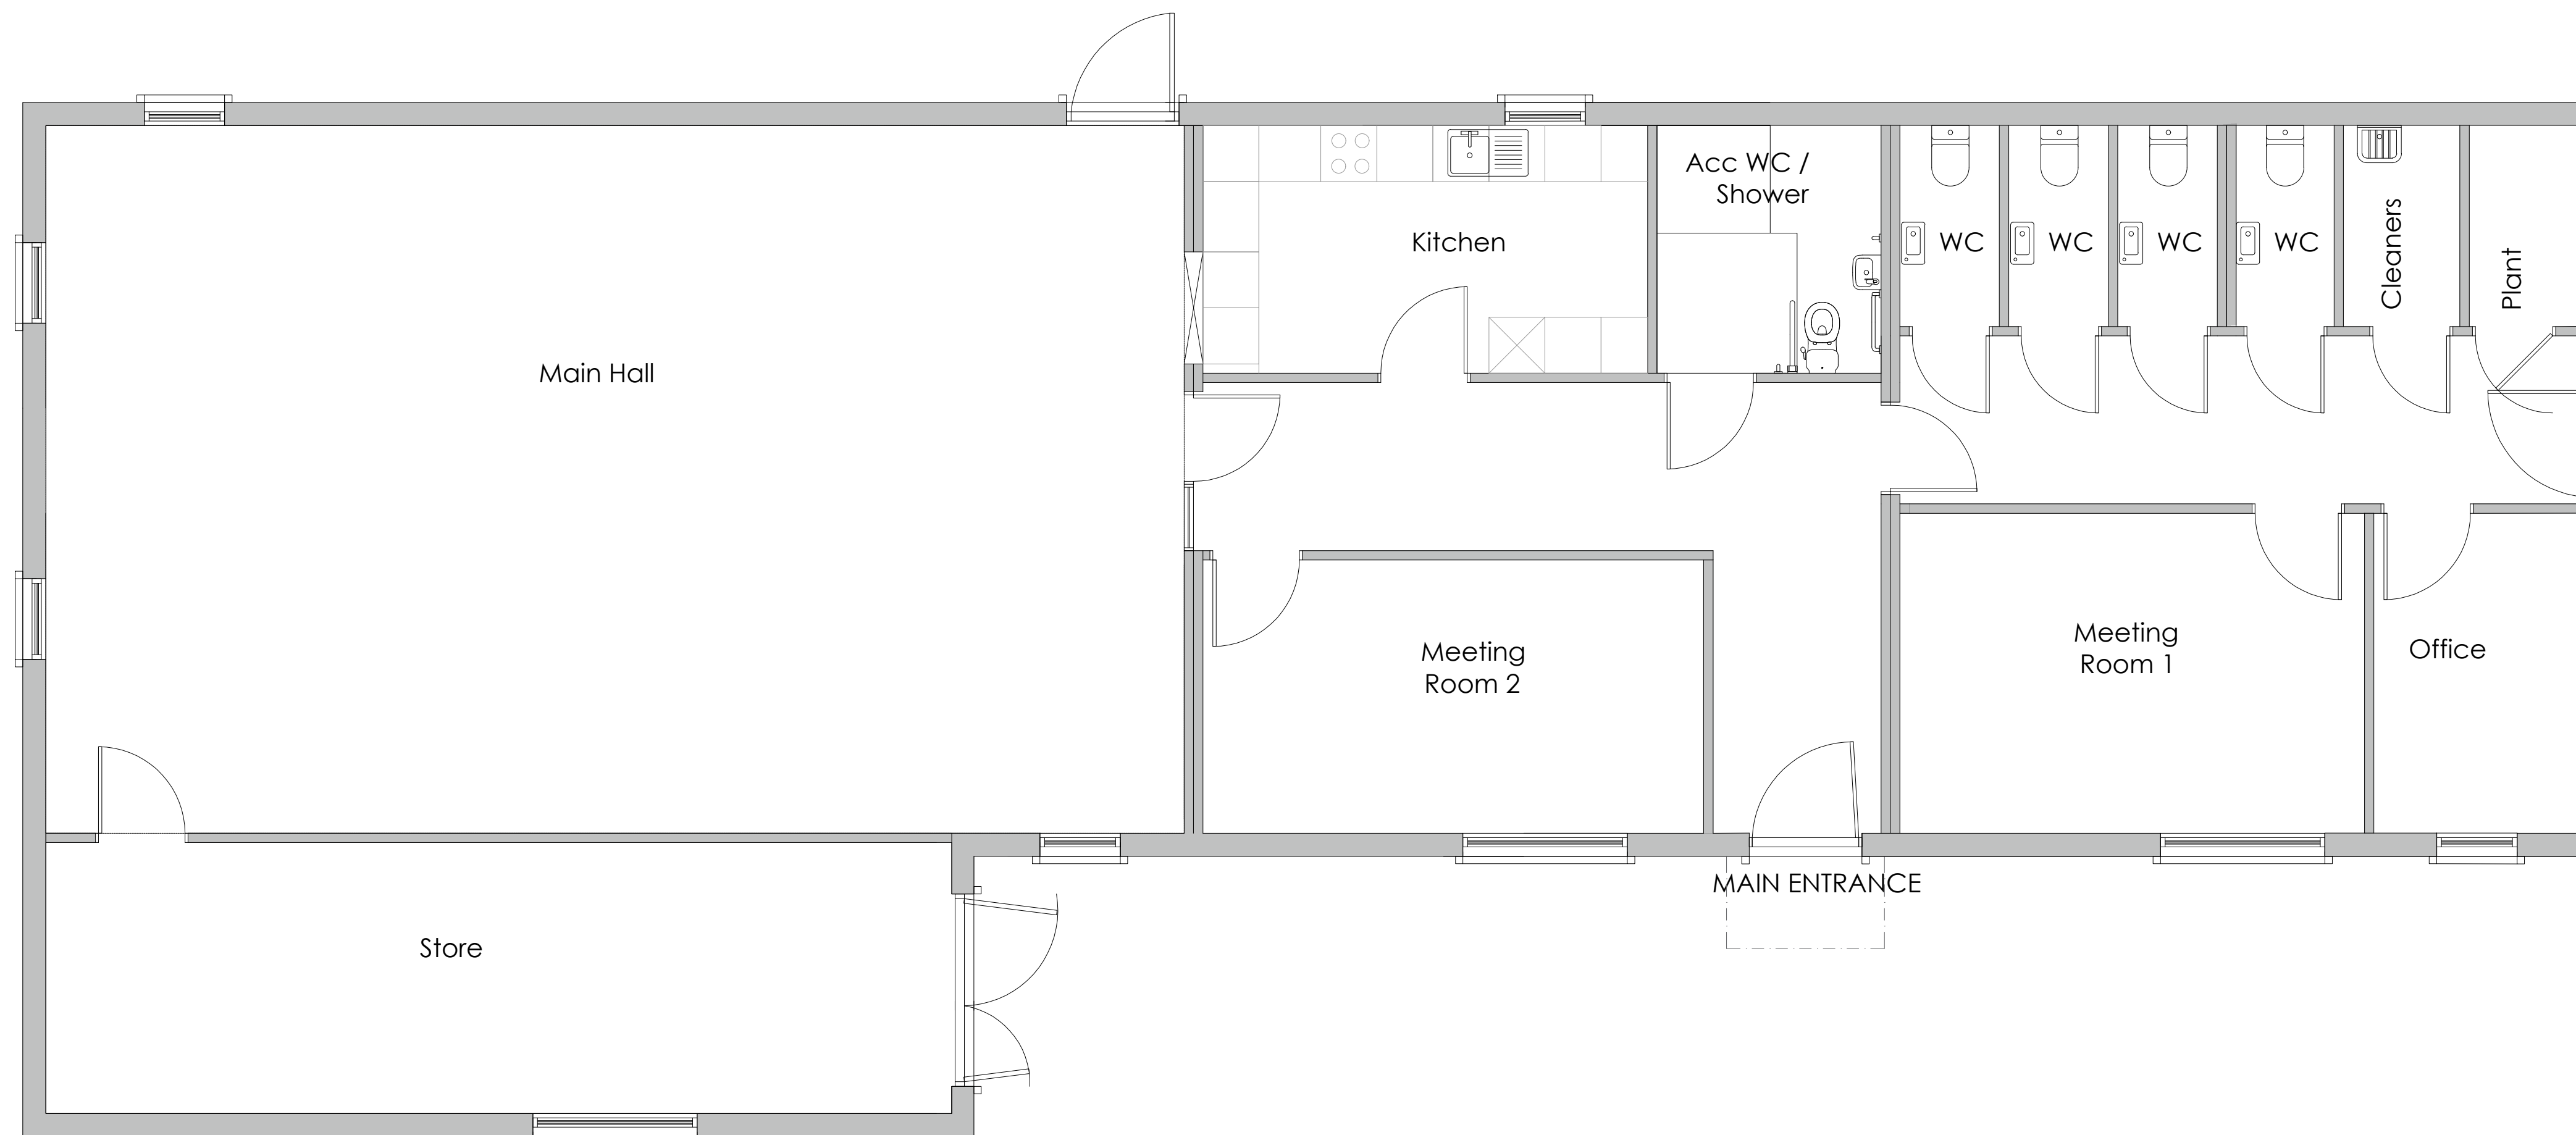

The copyright of this drawing is vested with Corstorphine & Wright Ltd and must not be copied or reproduced without the consent of the company.

P-03	Minor amends	01.10.25	LC	CH
P-02	Amended to suit planning comments	17.09.25	LC	BH
P-01	Amended for grantee review	04.09.25	LC	CH
P-00	Planning Issue	07.08.24	LC	CH
Rev.	Description	Date	Drw.	Chk

Design in accordance with modular provider constraints

Client
YIF
Youth Investment Fund
Project
Modular Youth Hub
Gravesend St Aidens Hut
Drawing Title
Proposed Floor Plan

Drawing Status
PLANNING

Corstorphine & Wright

Tamworth Studio
5 Aldergate, Tamworth, B79 7DJ
01827 671 23
corstorphine-wright.com



Drawing No. 23519-0367				Revision P-03
Drawn SK	Checked LC	Paper Size A1	Scale 1:50	Date 19.03.24