


©Crown Copyright. All rights reserved. Licence no. 100019980

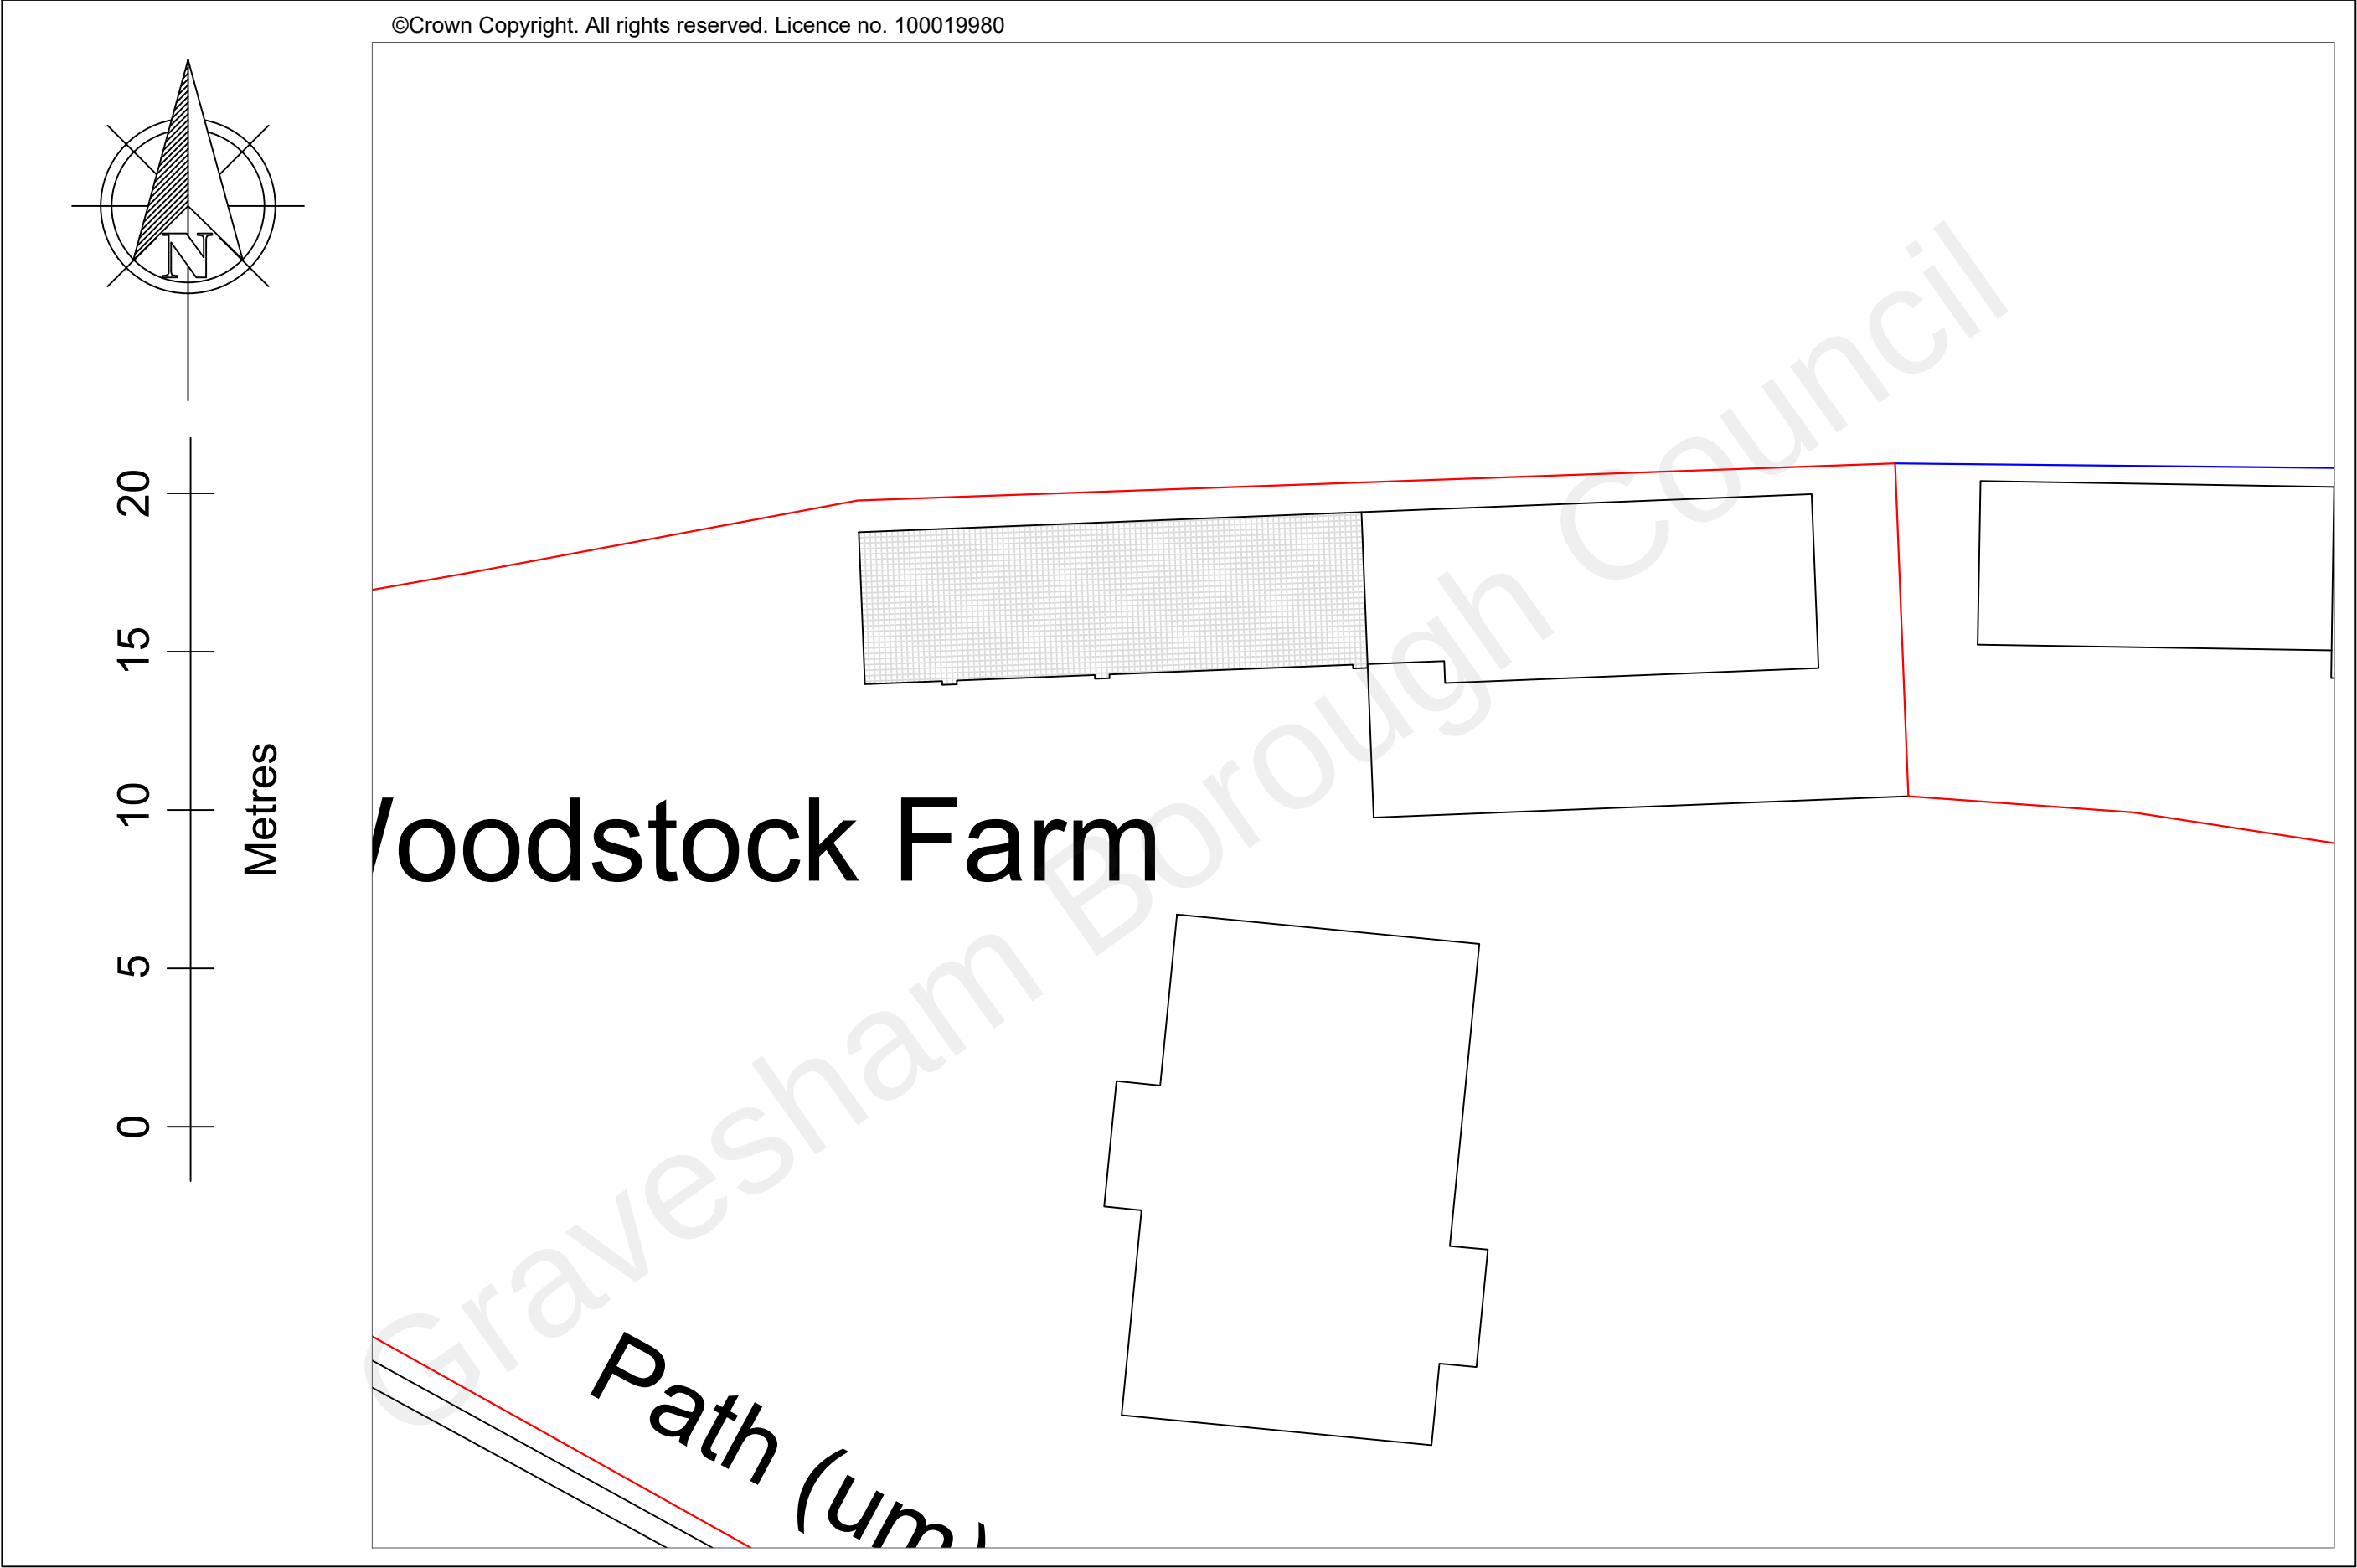

S-(13)03

Site Plans: Proposed Block Plan
(1:200 @A3)

Date: August 2022 Drawing Number:22020BS-PP-S-(13)03 a

Client: Mrs B Smith. Project: Conversion to Create Annex

Site Address: Woodstock Farm, Priestwood Road, Meopham. DA13 0DA

Drawn By: Des Harman


Building Drawings
124a North Road, Hythe, CT21 5DY
t: 01303 237762
m: 07711 200634
e: des@building-drawings.co.uk
w: www.building-drawings.co.uk