
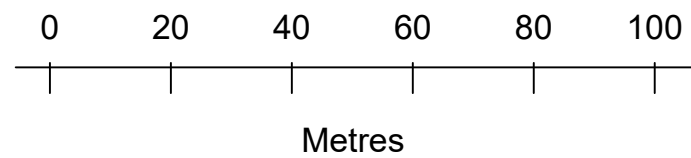
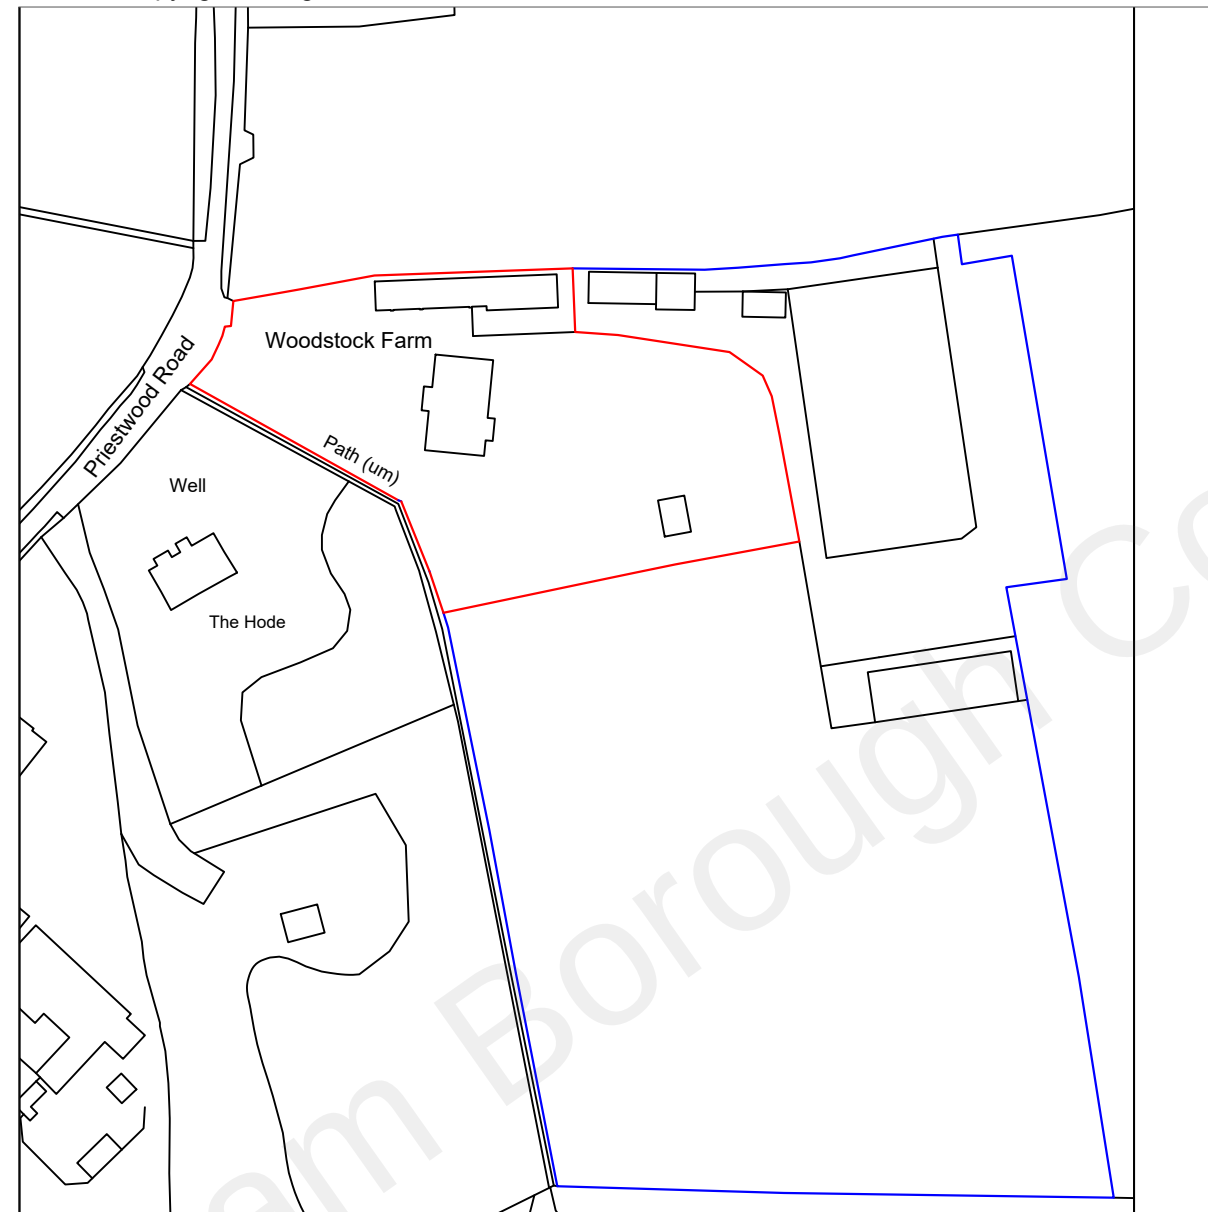


©Crown Copyright. All rights reserved. Licence no. 100019980

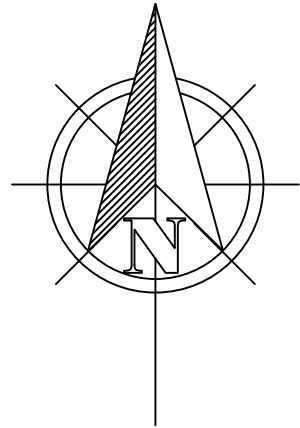

S-(13)01

Site Plans: Location Plan  
(Scale 1:1250 @A3)

Date: August 2022 Drawing Number: 22020BS-PP-S-(13)01 a

Client: Mrs B Smith. Project: Conversion to Create Annex

Site Address: Woodstock Farm, Priestwood Road, Meopham. DA13 0DA

Drawn By: Des Harman



124a North Road, Hythe, CT21 5DY  
t: 01303 237762  
m: 07711 200634

e: [des@building-drawings.co.uk](mailto:des@building-drawings.co.uk)  
w: [www.building-drawings.co.uk](http://www.building-drawings.co.uk)