


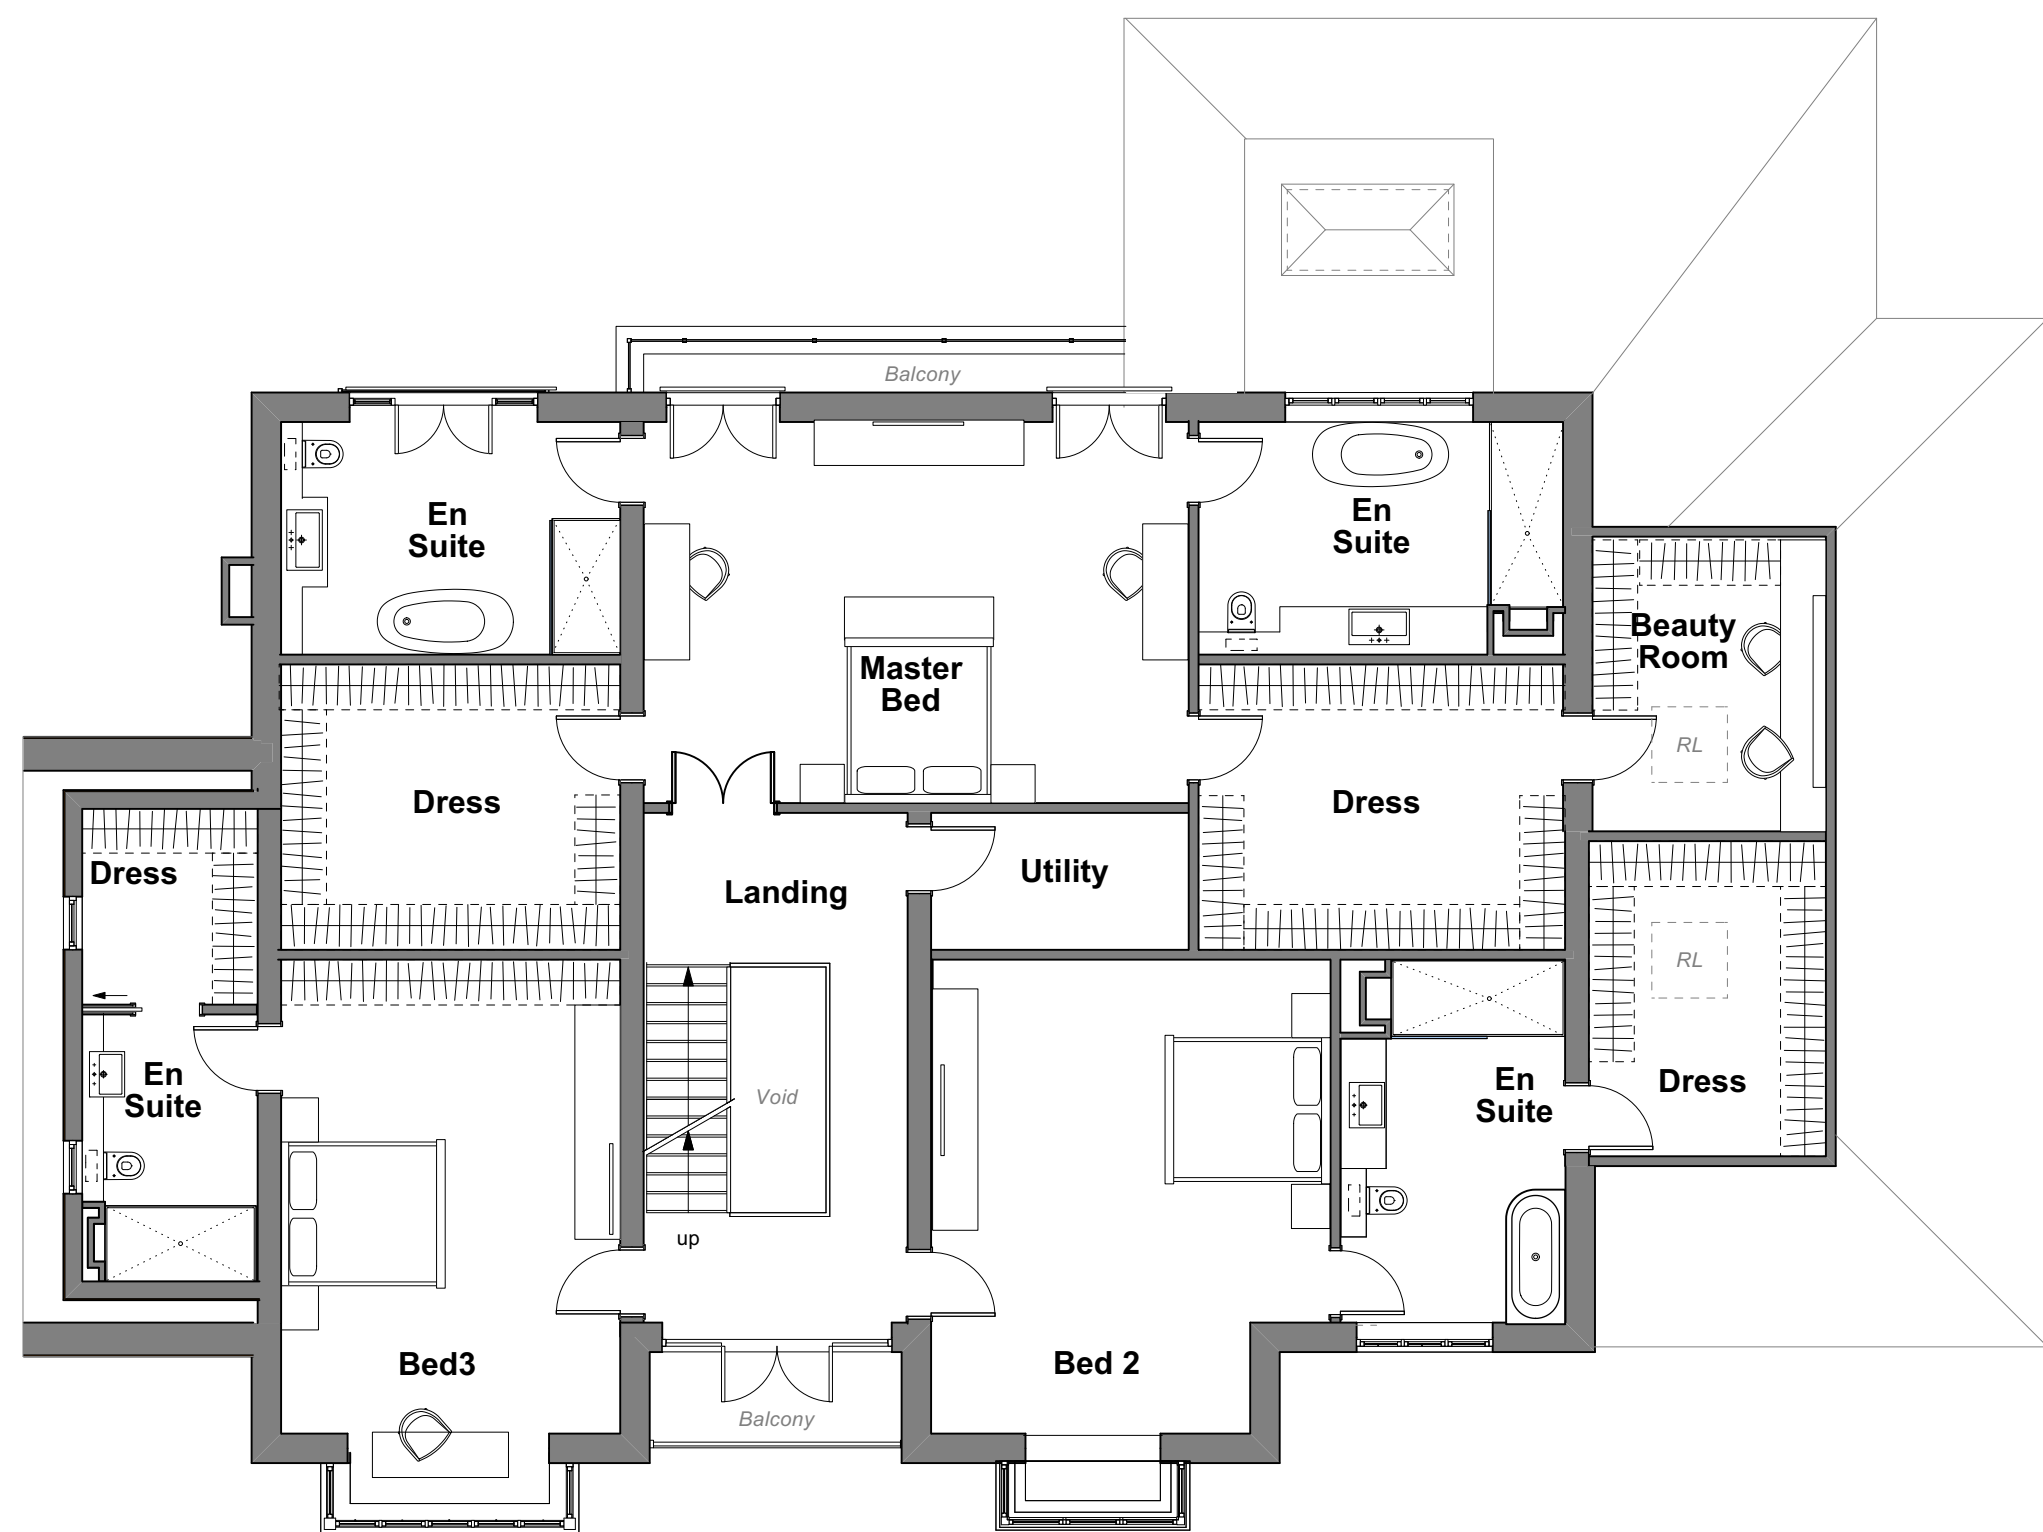


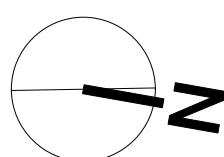

FIRST FLOOR PLAN
Scale: 1:100

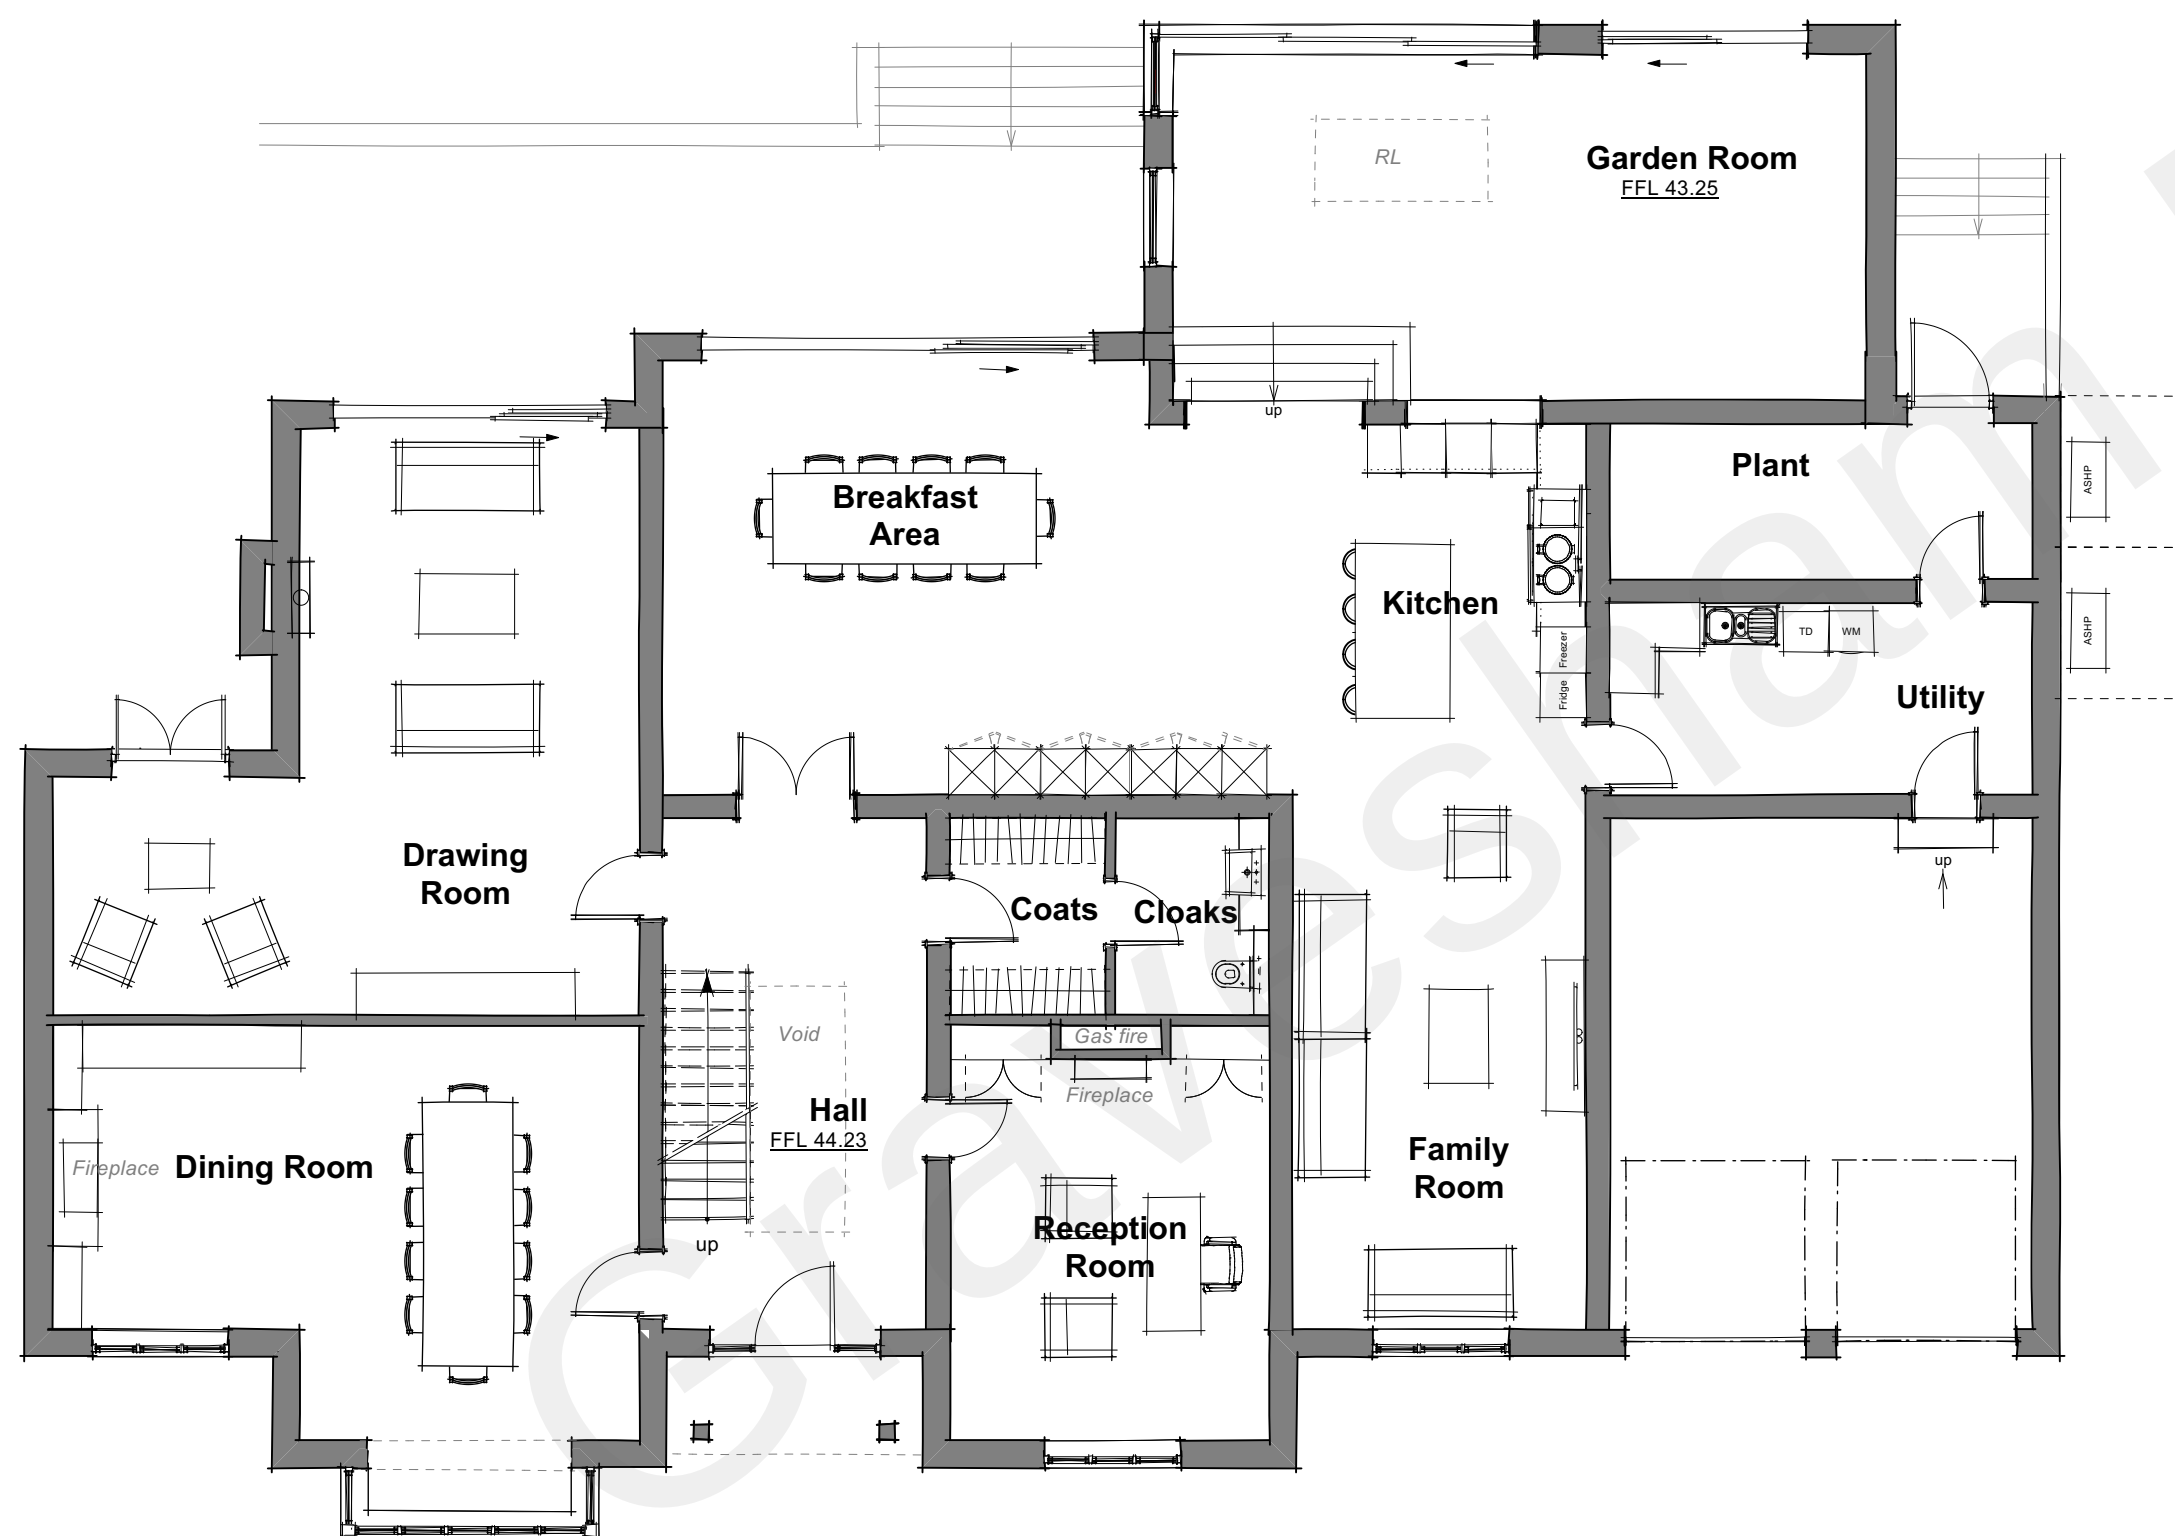

GROUND FLOOR PLAN
Scale: 1:100

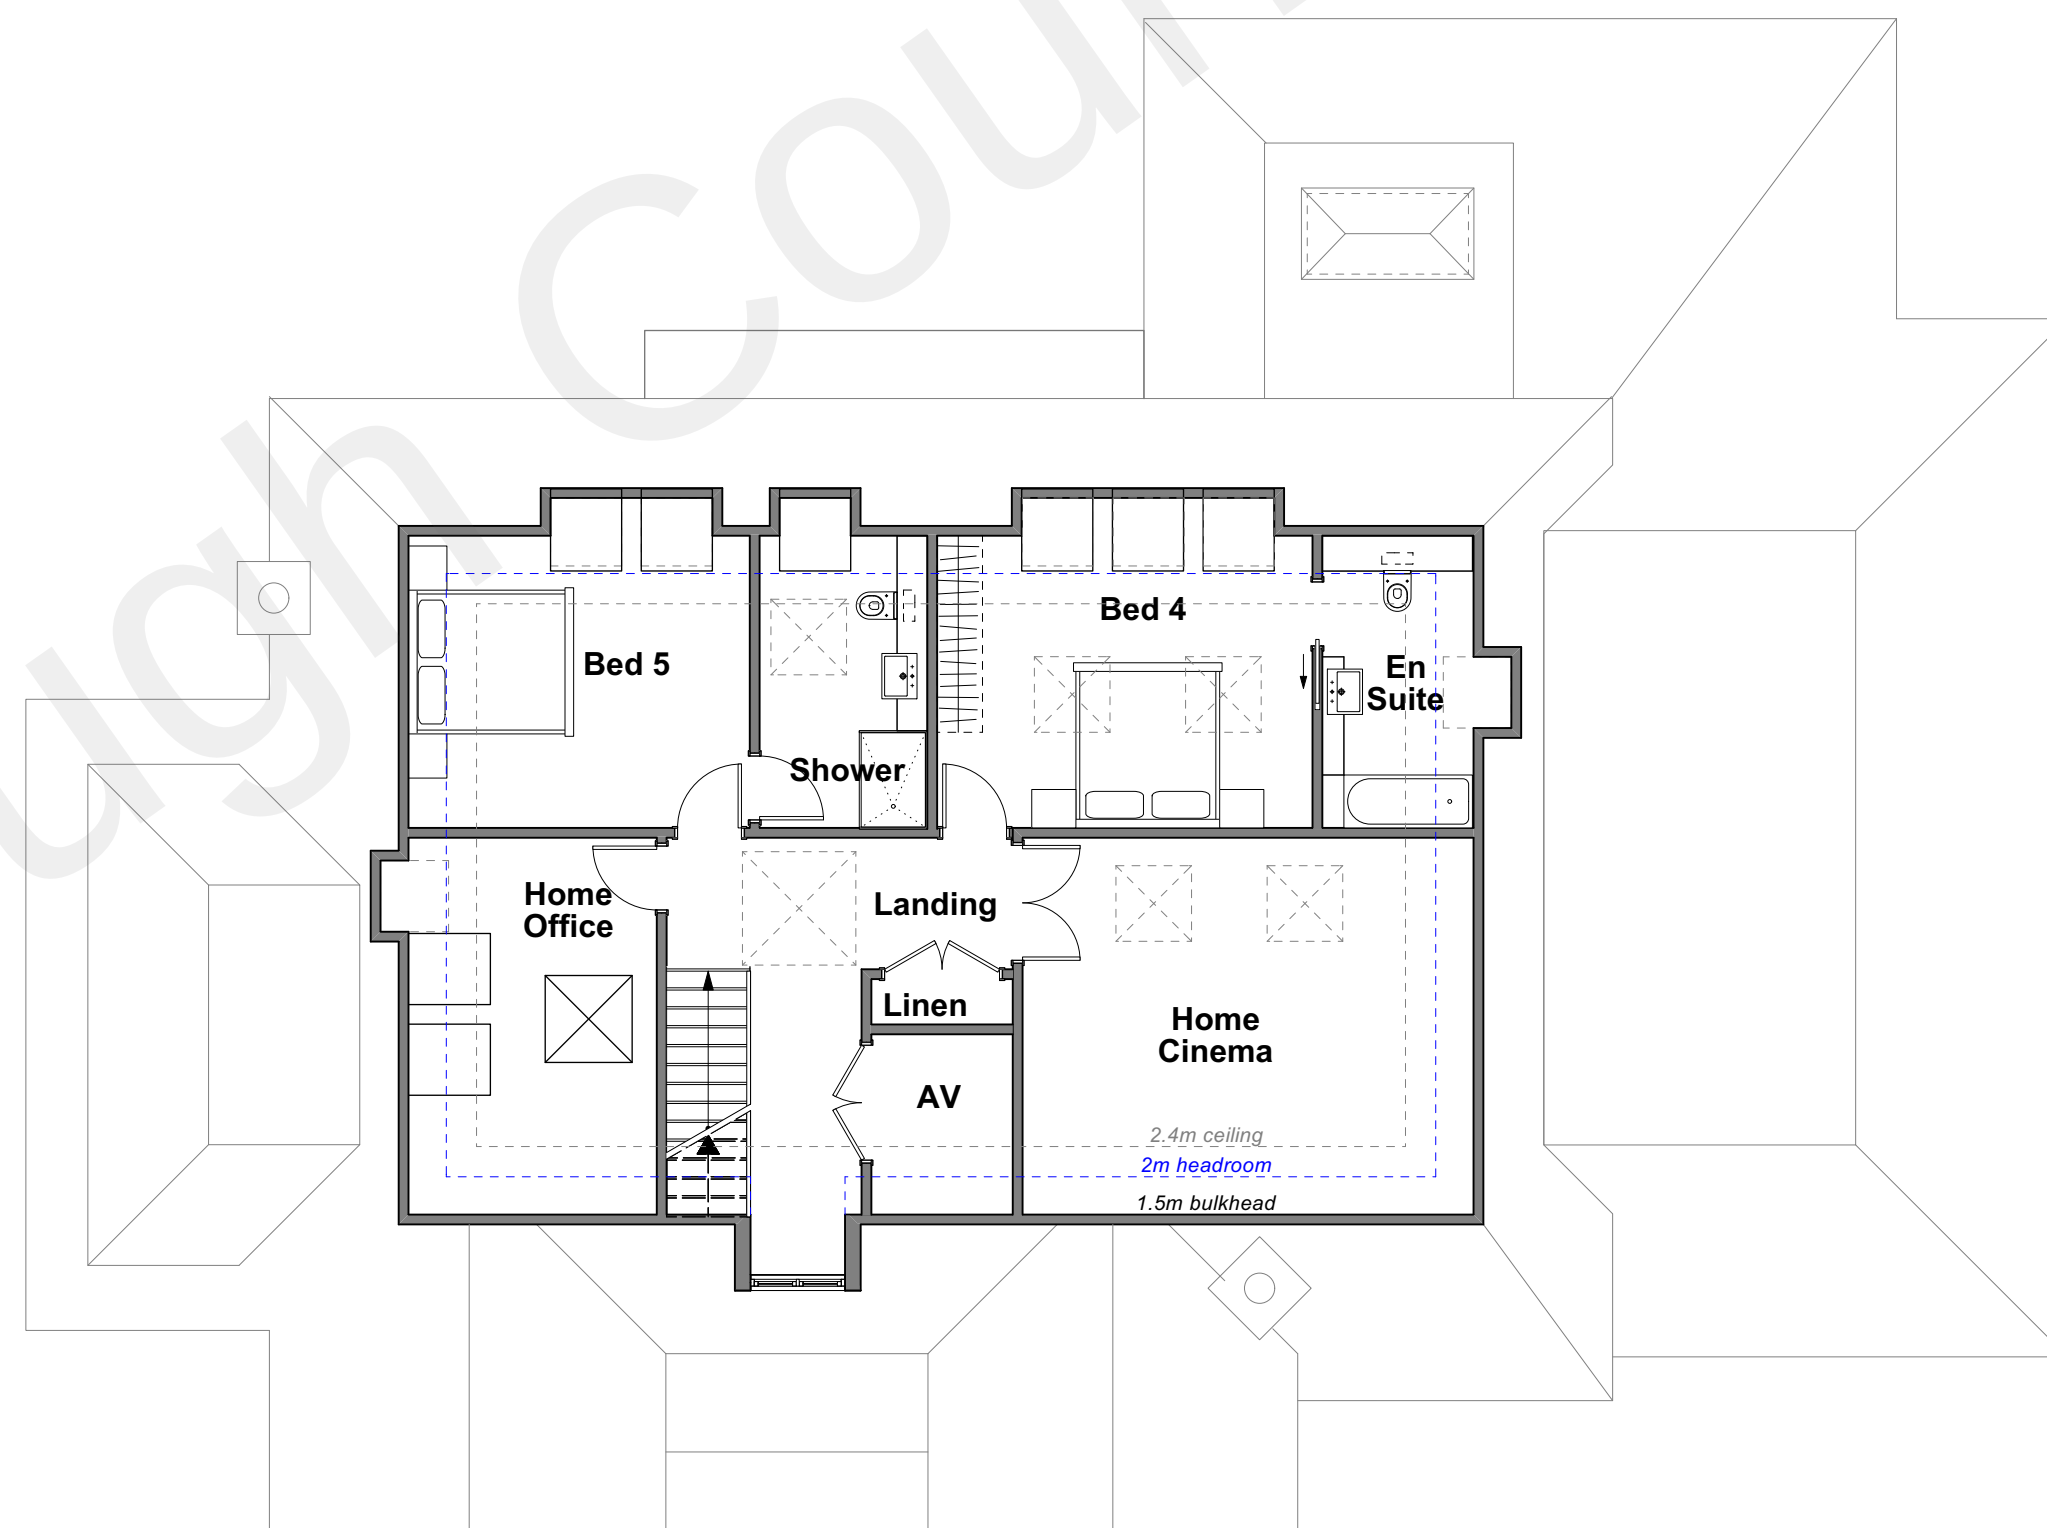

SECOND FLOOR PLAN
Scale: 1:100



No.	Date:	Revision Notes:	Initials:	Notes:	  DP Architects The Old Brewery Tap, 3 Shadym Street, Worthington, Oxfordshire, OX9 5BU Tel: 01491 613 066 Email: mail@dparchitects.co.uk	Client		MR DAVID BRADDON		Drawing	PROPOSED PLANS	
						Project		RESIDENTIAL DEVELOPMENT				
E	03/05/2022	Existing layer removed.	EG									
F	20/05/2022	Amended to most recent comments	EG									
G	23/05/2022	Dimensions added.	EG									
H	27/05/2022	Amended to most recent clients comments	EG									
I	16/06/2022	AC units added	EG									