




front elevation
EXISTING

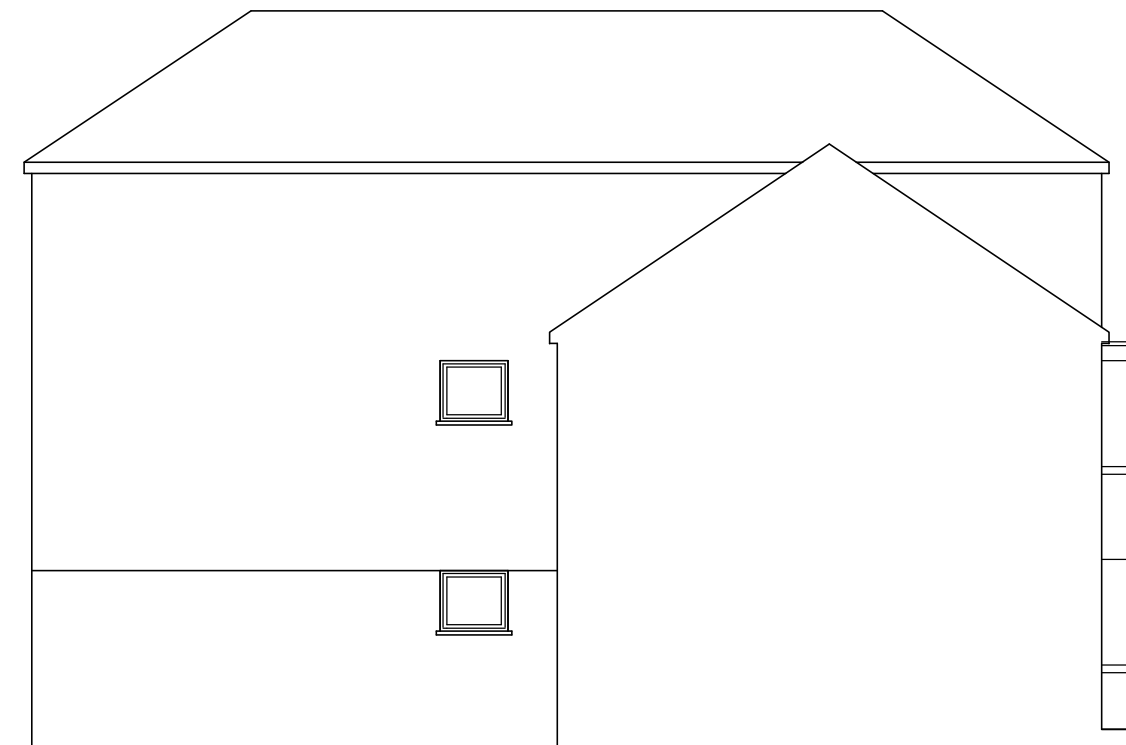


side elevation




return elevation




rear elevation

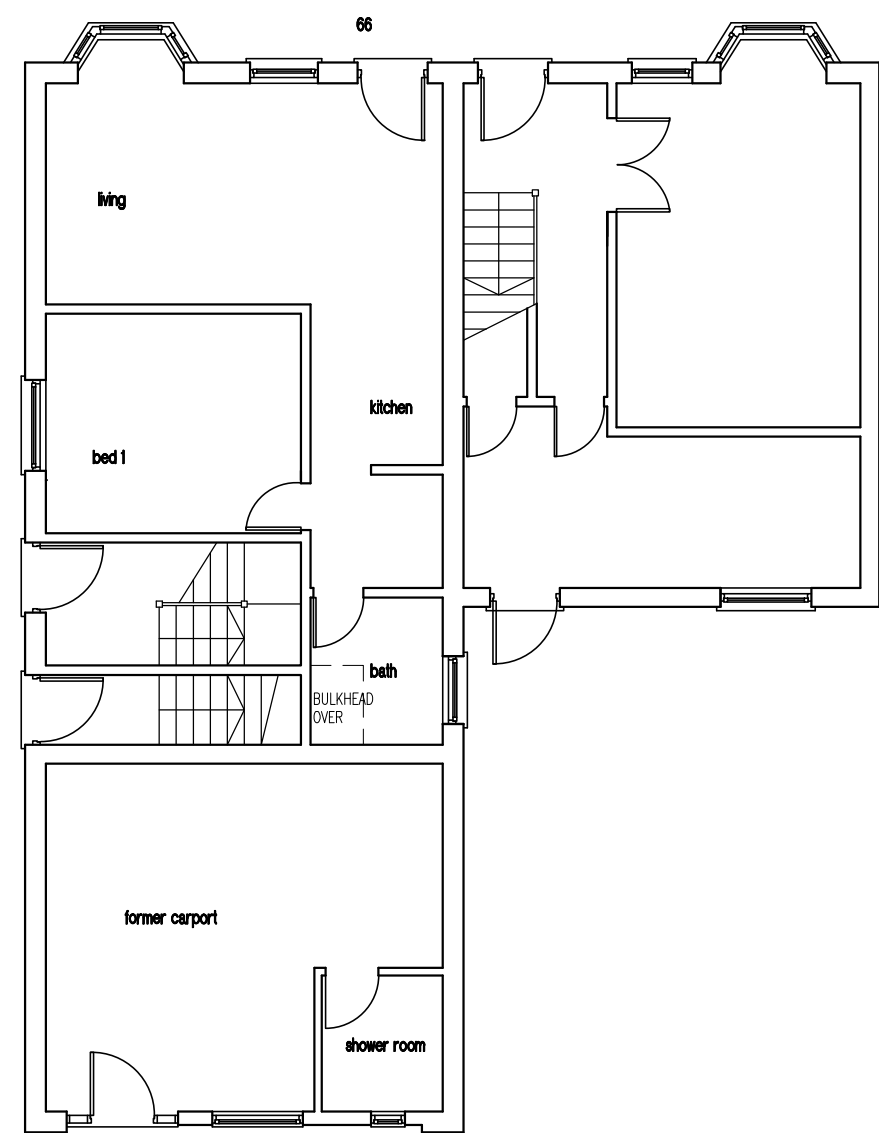


ground floor
EXISTING

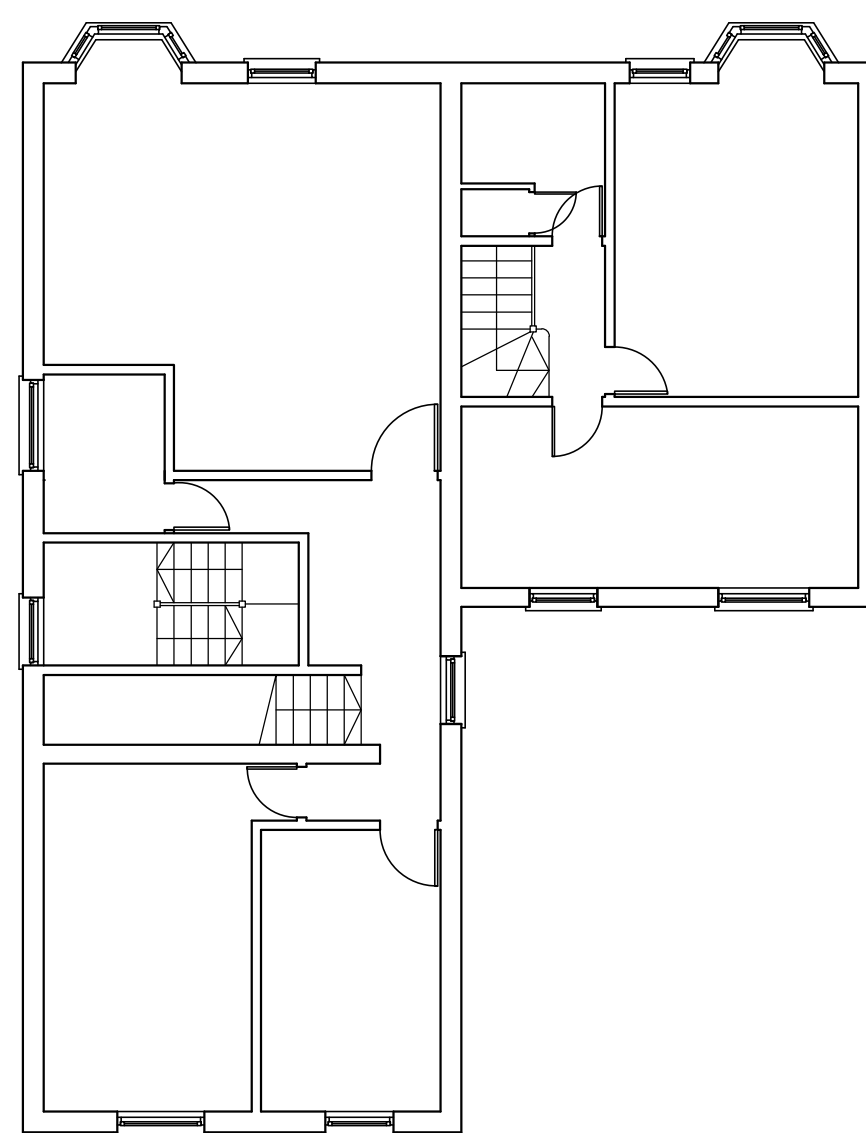


first floor

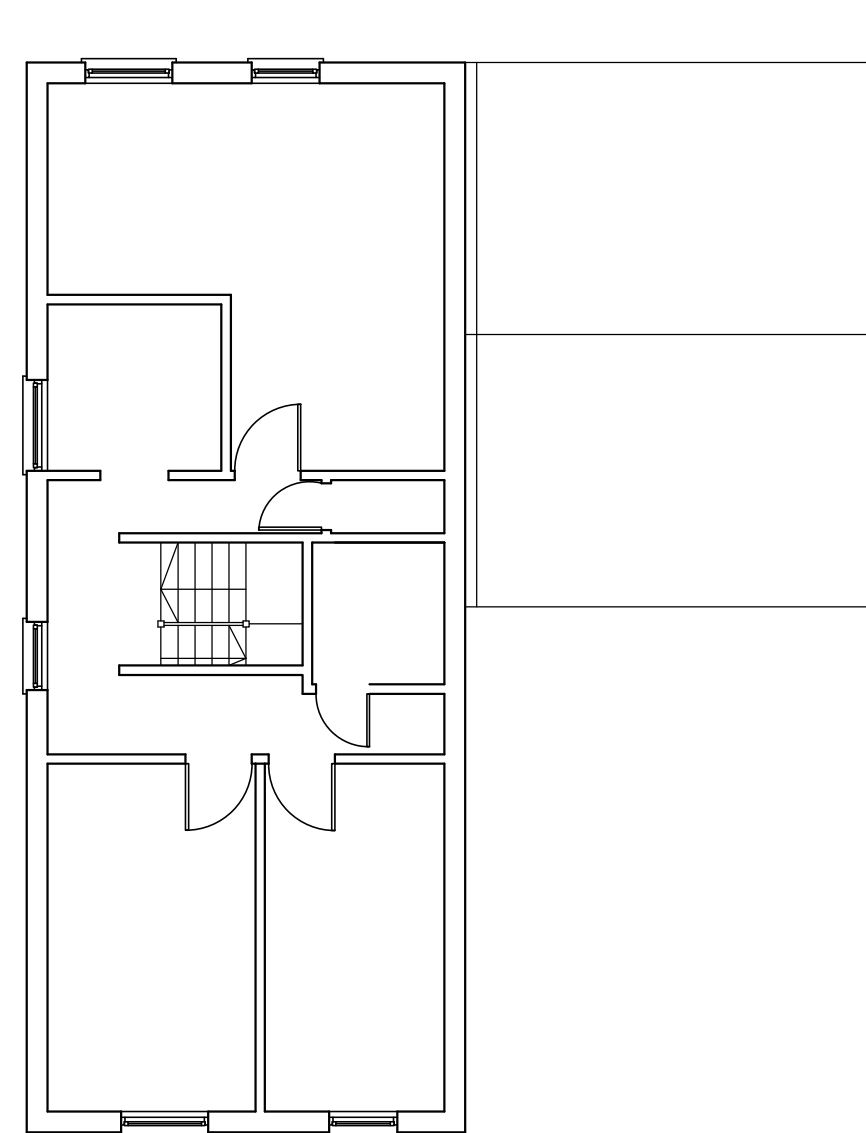


second floor

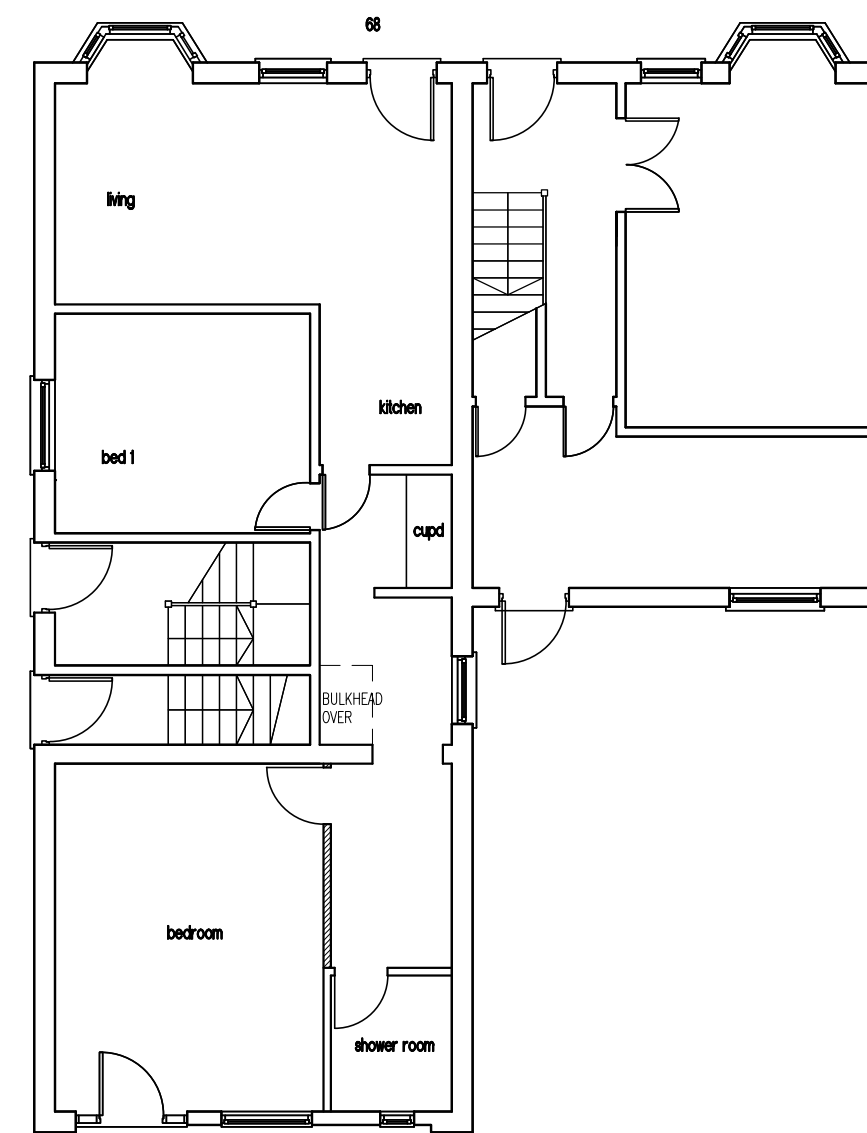

ground floor
PROPOSED

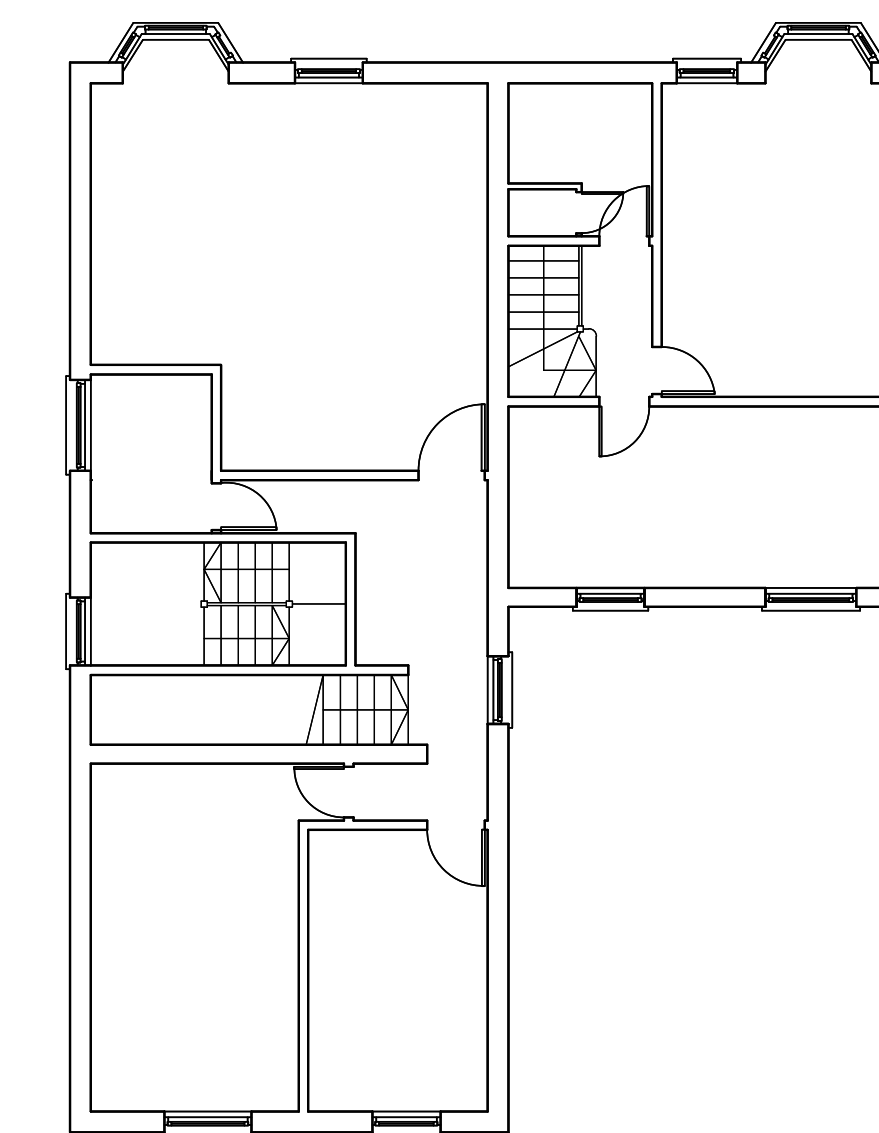

first floor

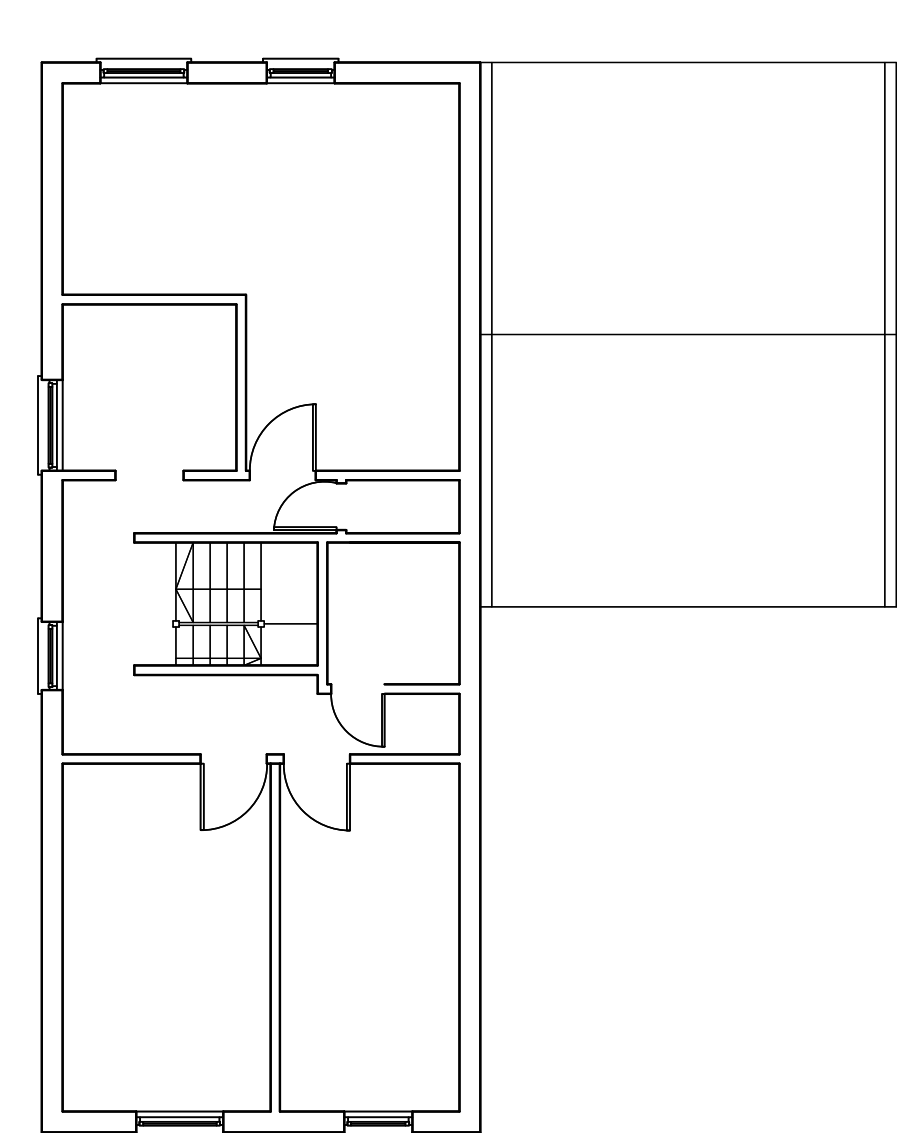


second floor



front elevation
PROPOSED



side elevation

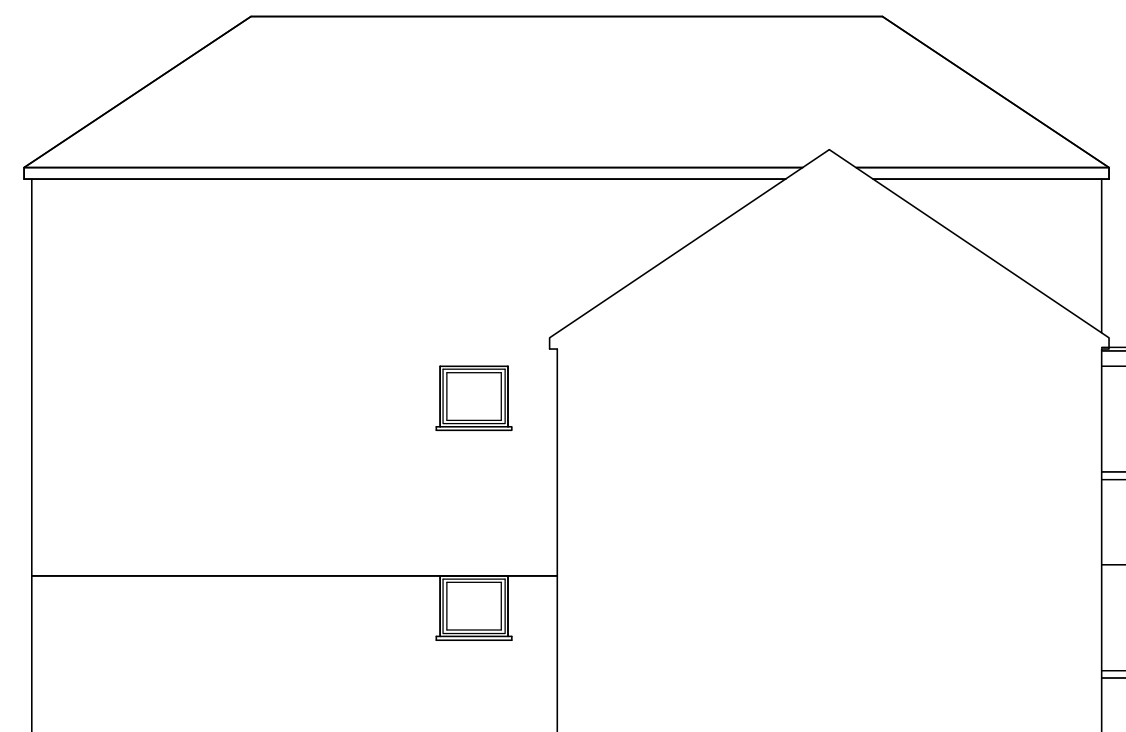

return elevation



rear elevation

C DEC22 GENERAL REVISIONS
B SEPT21 MINOR REVISIONS
A MAY19 GENERAL REVISIONS

- J S DESIGNS -
Suite 3, West Hill House, West Hill
Dartford, Kent DA1 2EU
Tel: 01322 286506 Fax: 01322 286504
e mail: js.designs@btconnect.com
website: jsdesignsstd.co.uk

Client :
LA Construction

Property Address :
**68 Havelock Road
Gravesend**

Drawing Title :
**Existing & Proposed
Floor Plans & Elevations**

Scale : 1:100 Date : May19 By : JPS

Drawing Number : 19062-01 Amendment : C