



EXISTING ELEVATIONS


FRONT VIEW

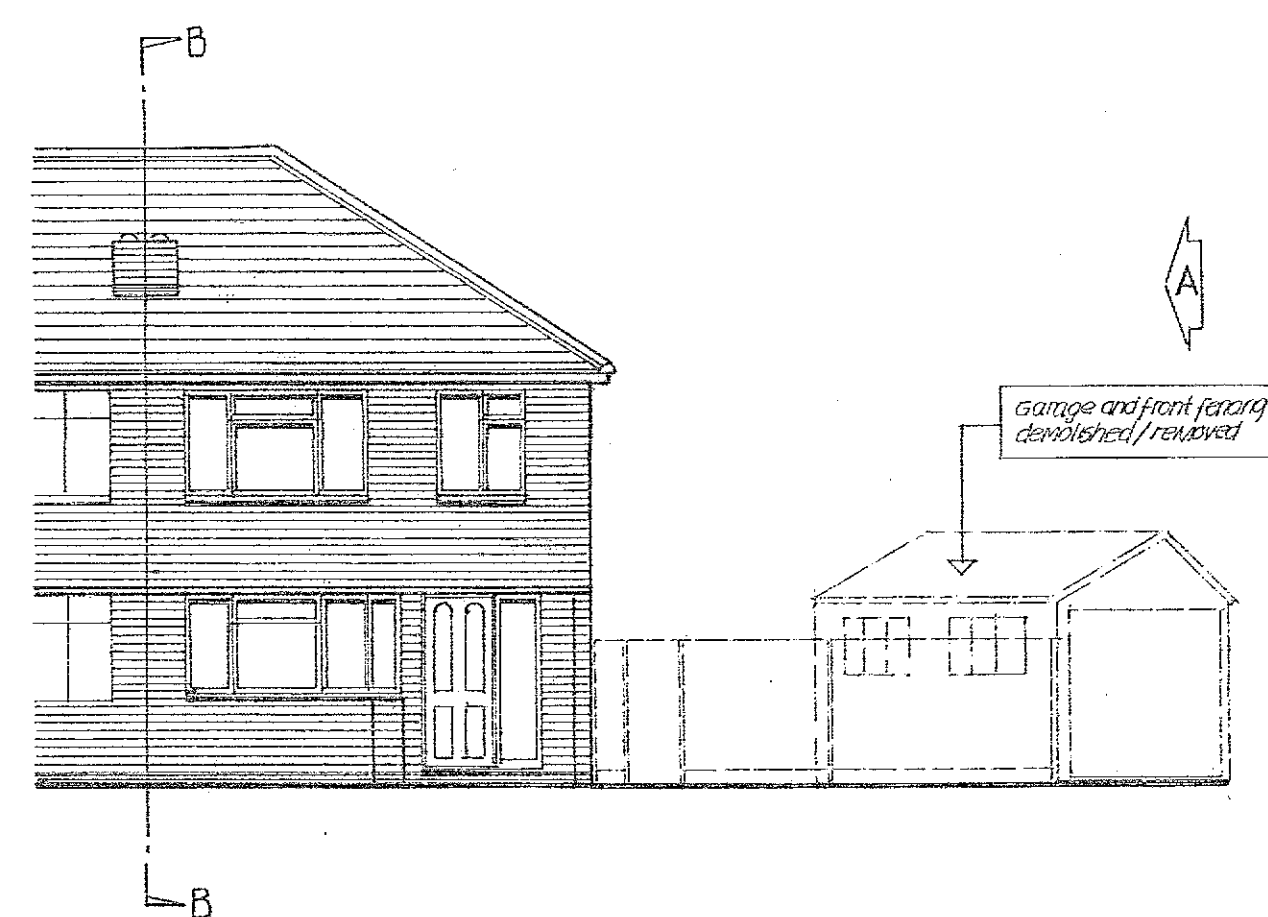

SIDE VIEW from A

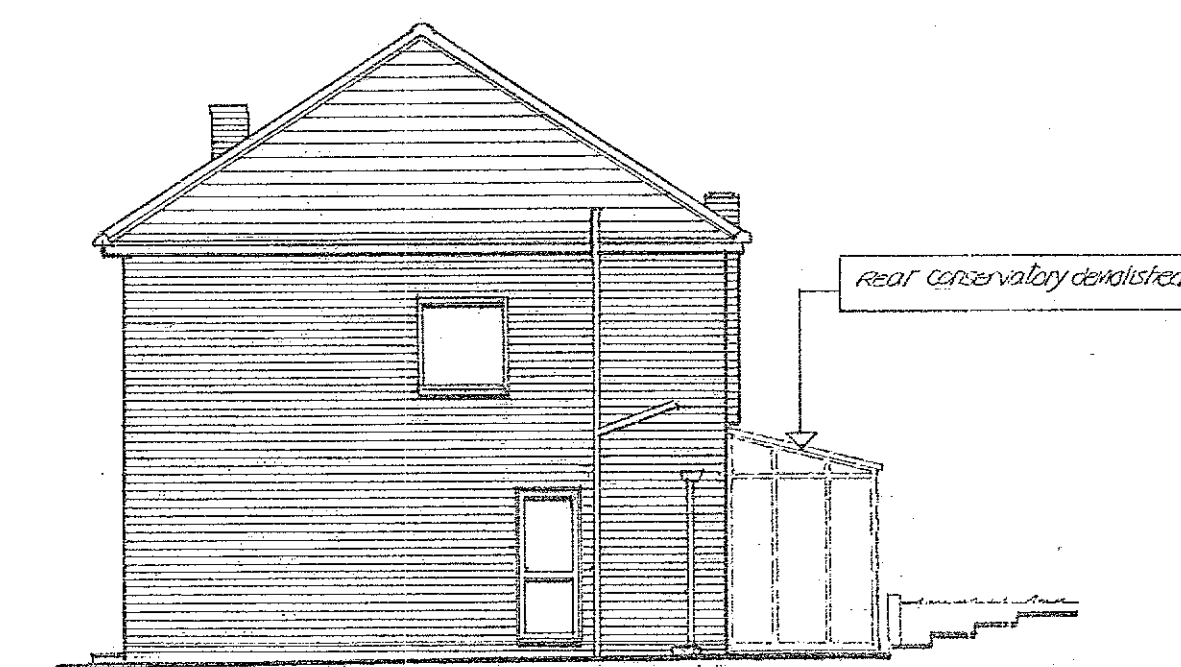


SIDE VIEW from B - B

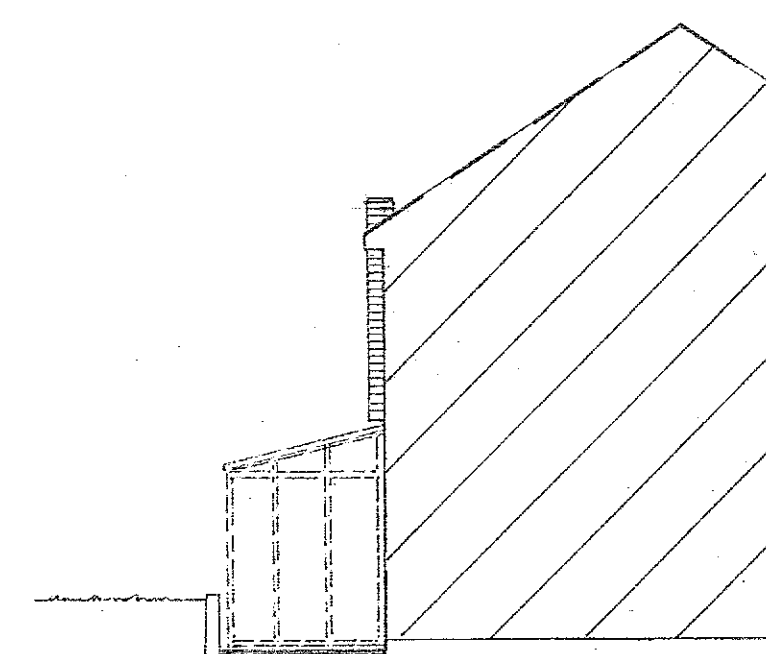


REAR VIEW




EXISTING FLOOR PLANS

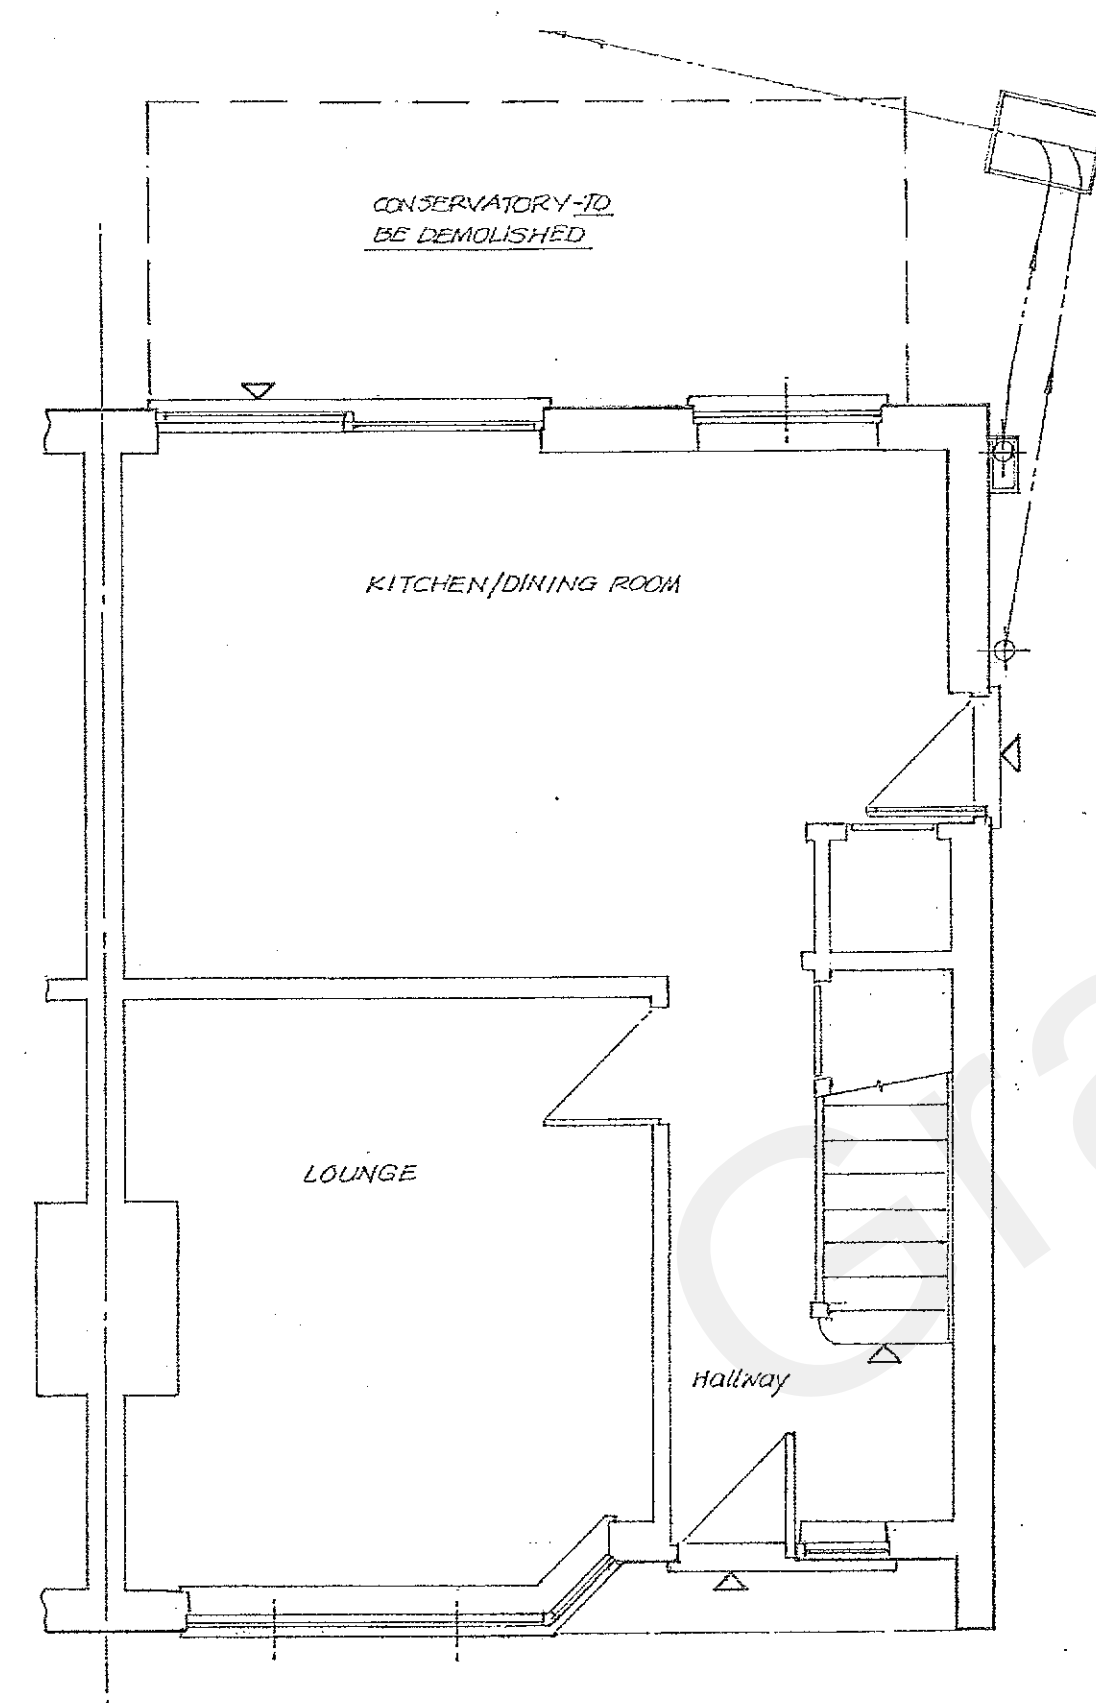

GROUND

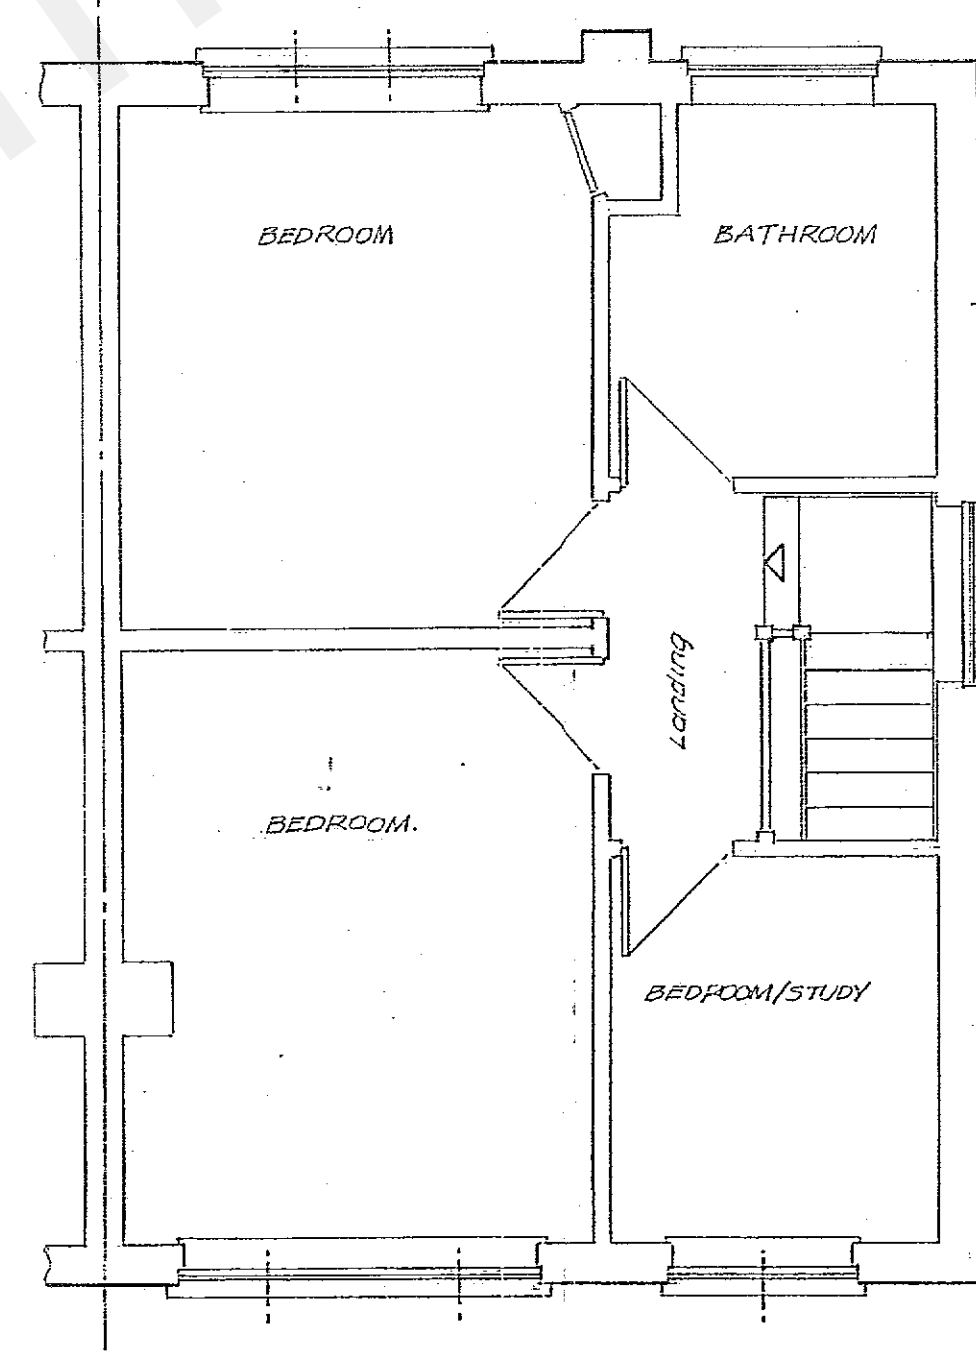

FIRST

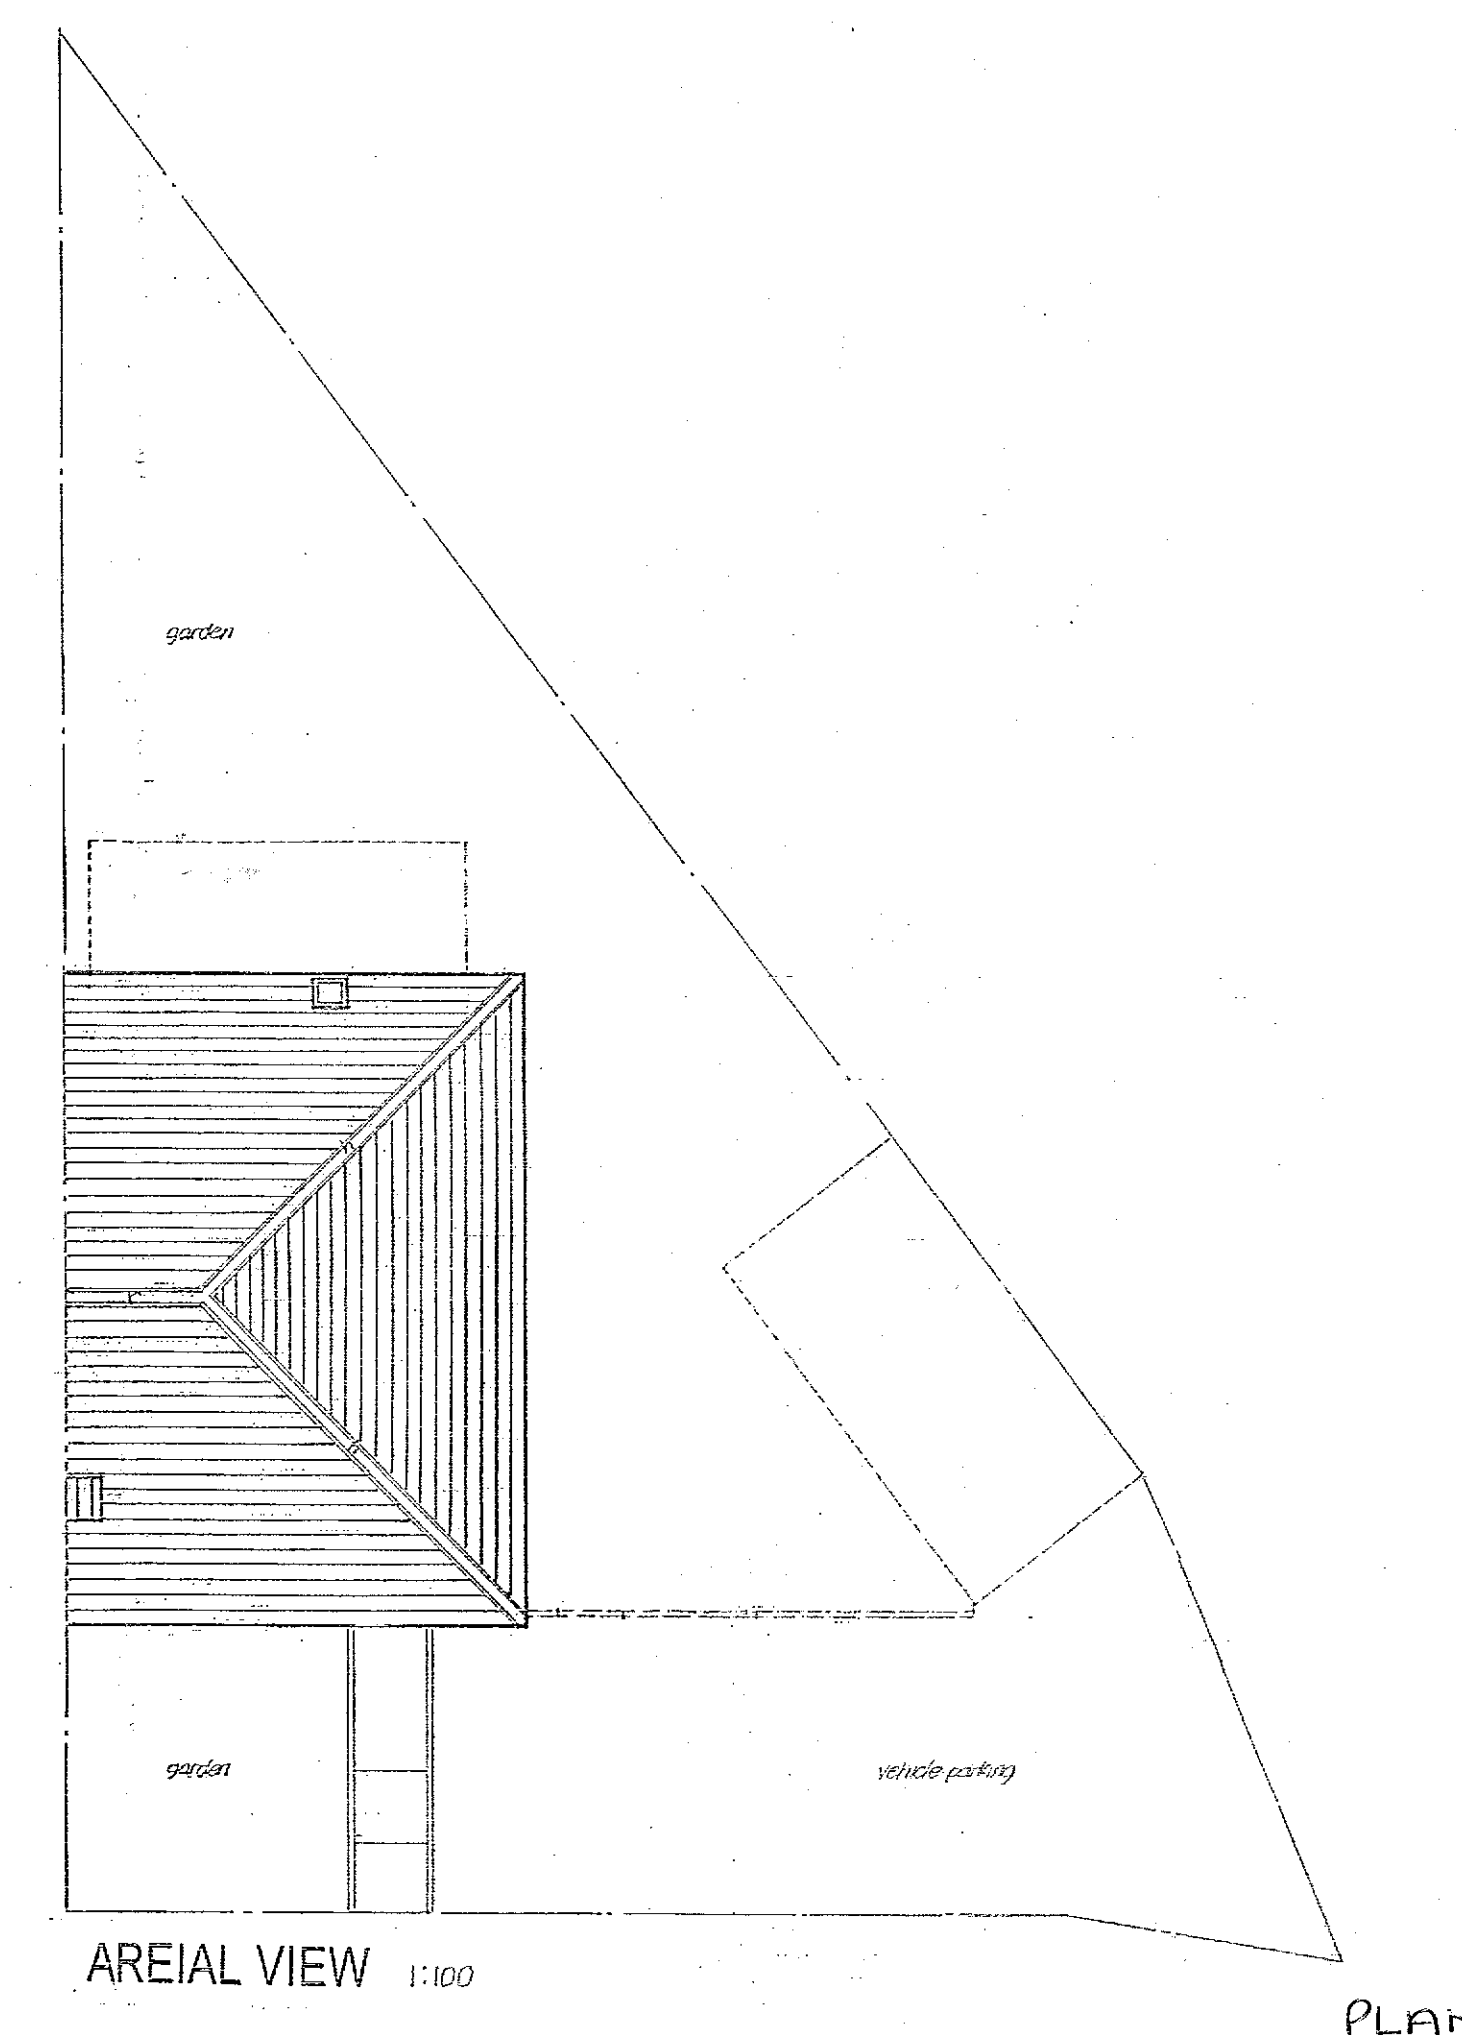

AREIAL VIEW 1:100

application site address: 21 COLYER ROAD NORTHFLEET GRAVESEND KENT DA11 8BA		project title: Existing ELEVATIONS and FLOOR PLANS	
client: MR & MRS. S. FURLONG		project title: Proposed - TWO STOREY SIDE & SINGLE STOREY REAR EXTENSION	
scales: 1:100 1:50 @ A1 Date: MAY 2022		project ref: BDS2208 SHEET 1 REVISION	
drawn by: B. Saunders		revisions / status: 20220502 RECEIVED 10 APR 2022	