



PROPOSED ELEVATIONS


FRONT VIEW

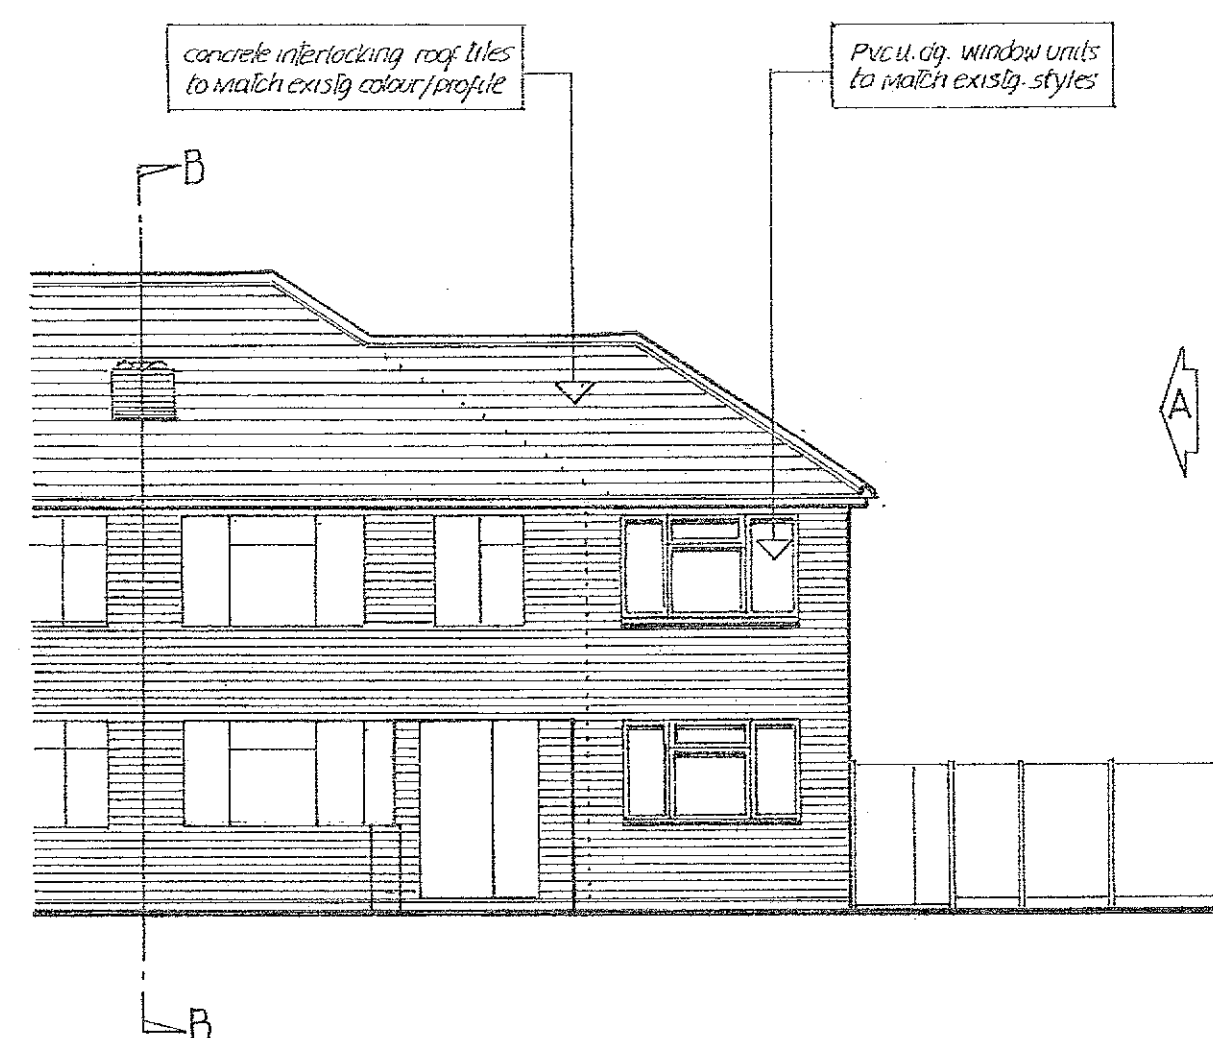


SIDE VIEW from A

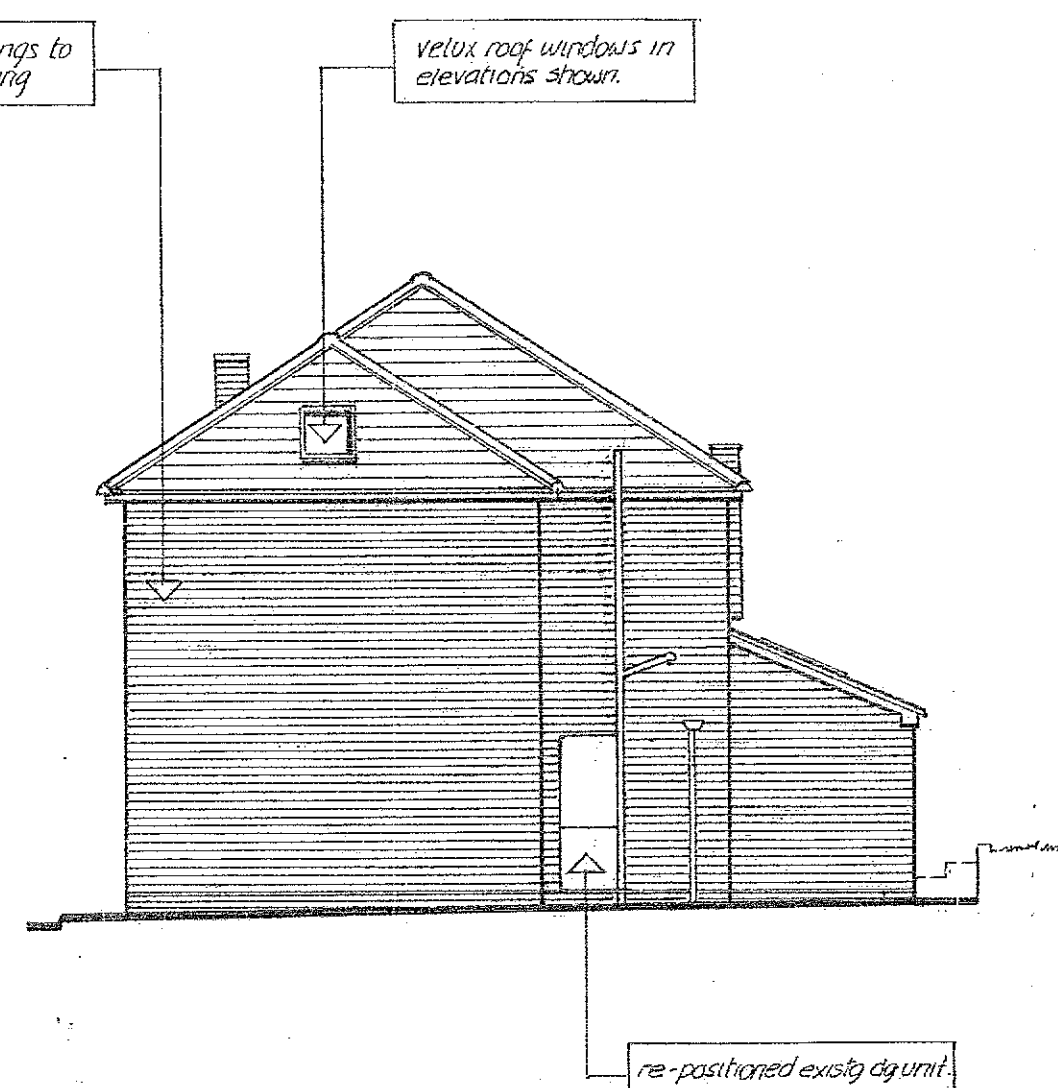


SIDE VIEW from B - B

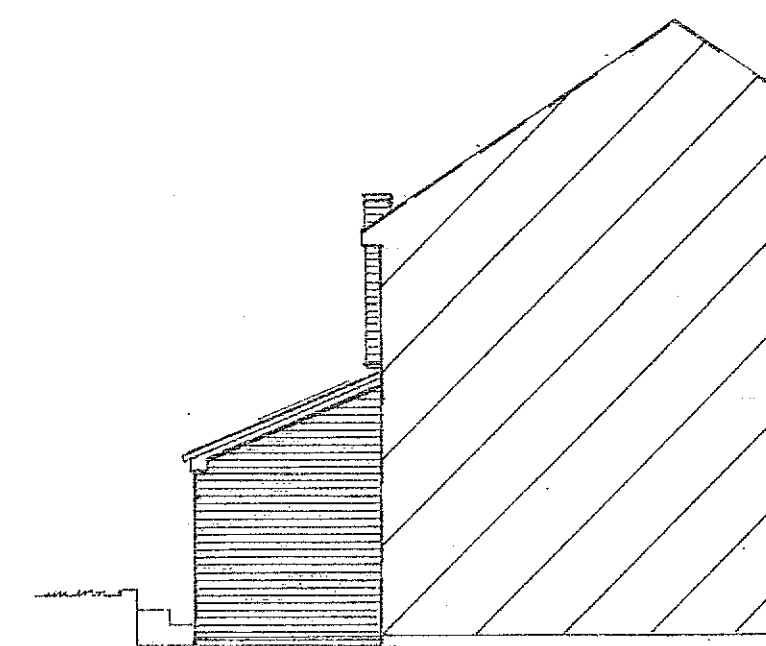


REAR VIEW

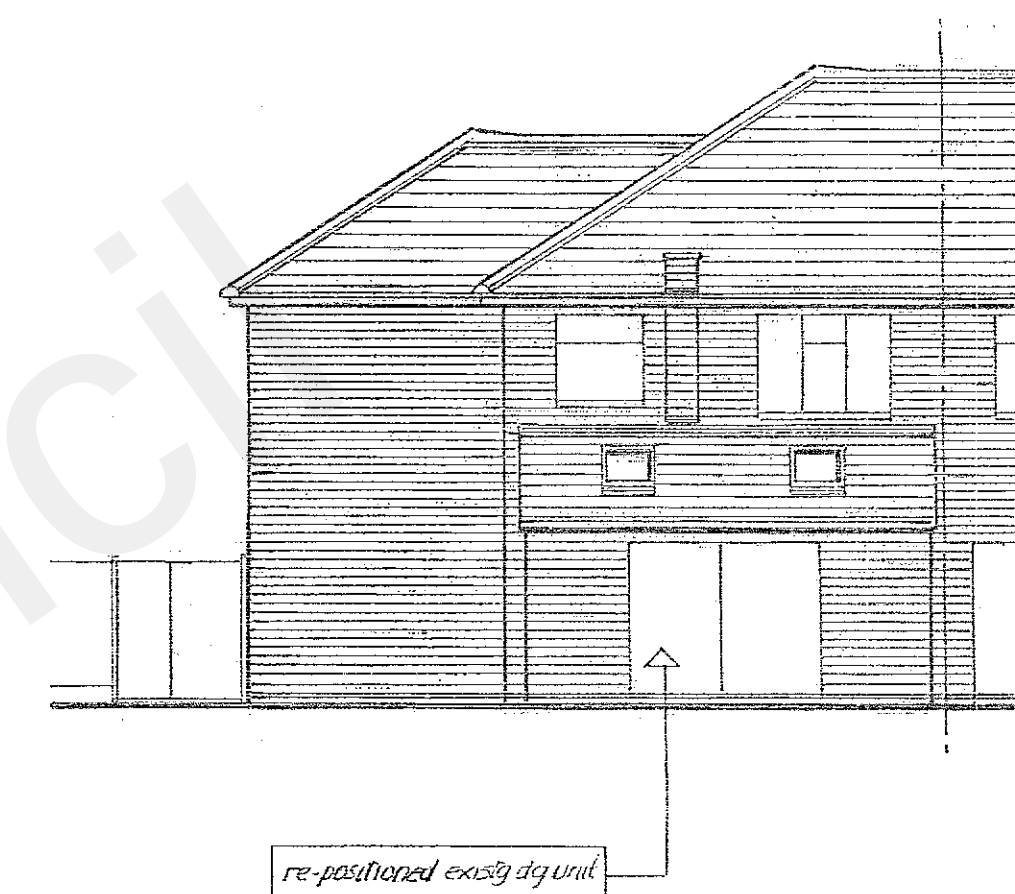


PROPOSED FLOOR PLANS

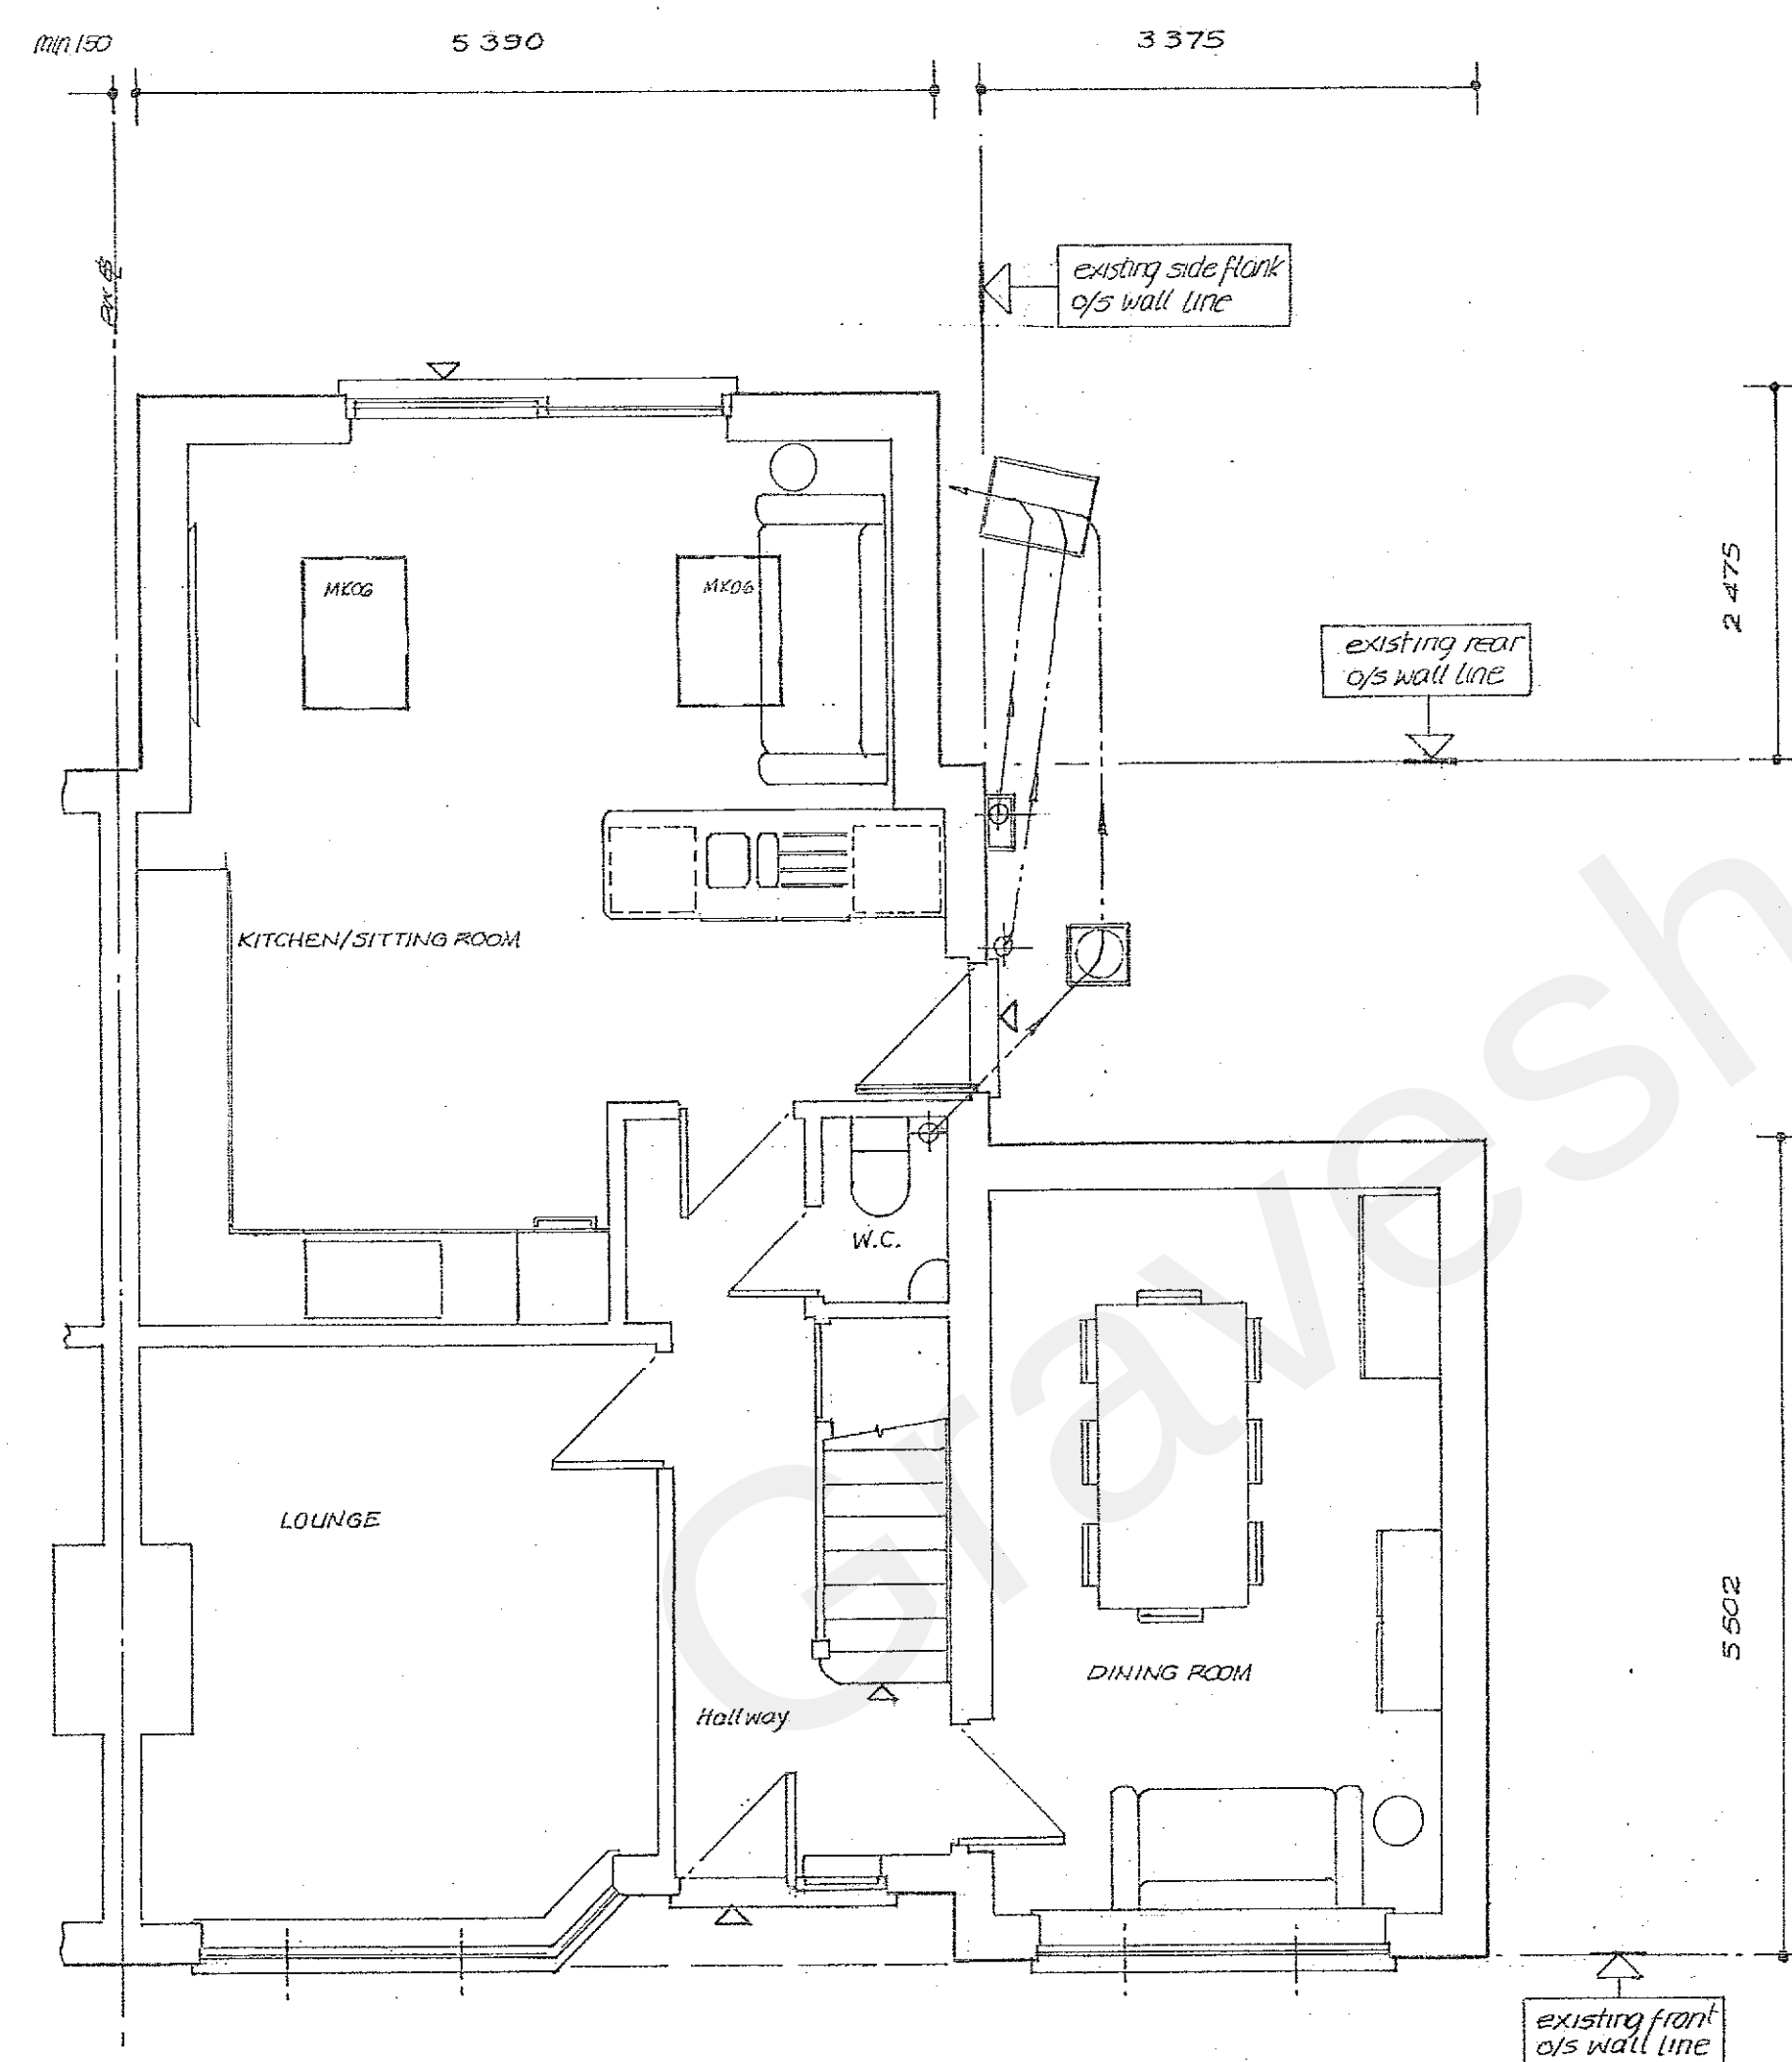

GROUND

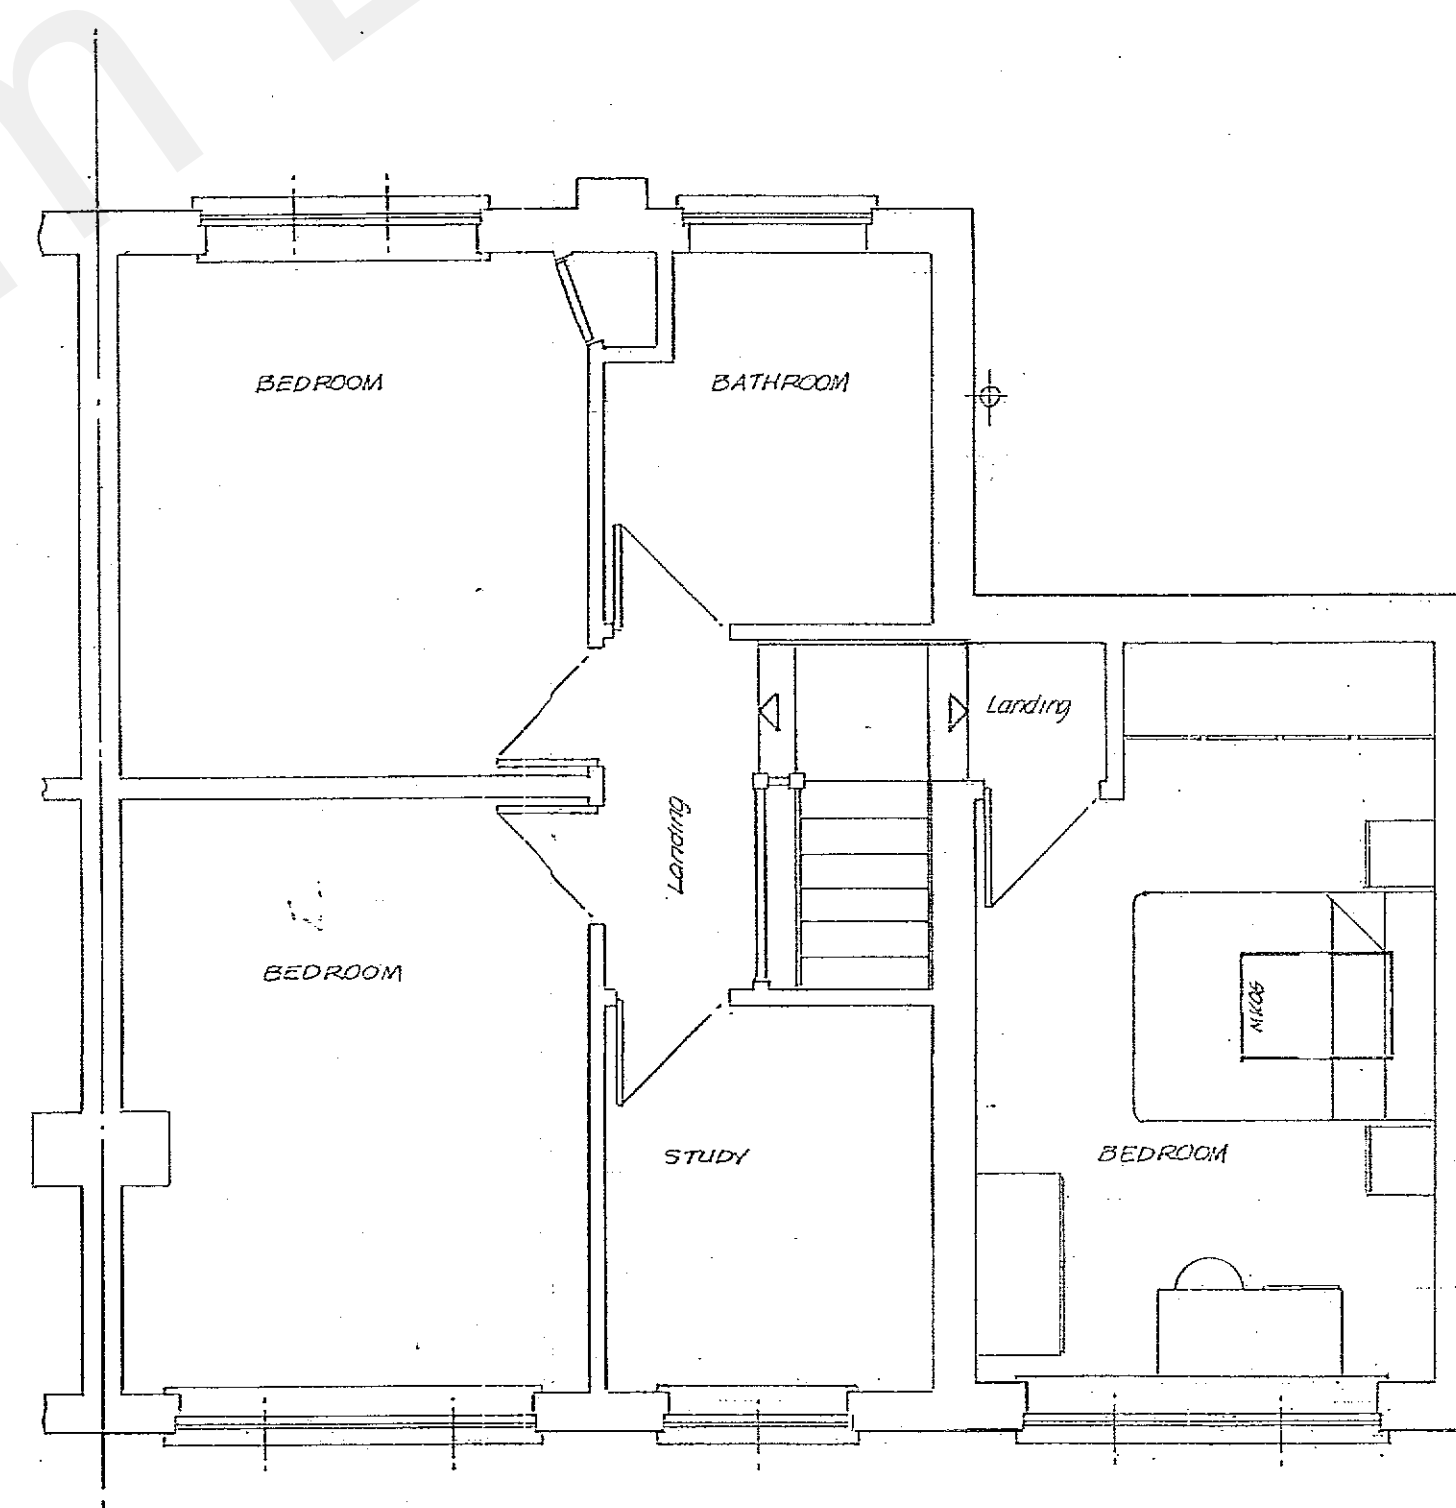

FIRST

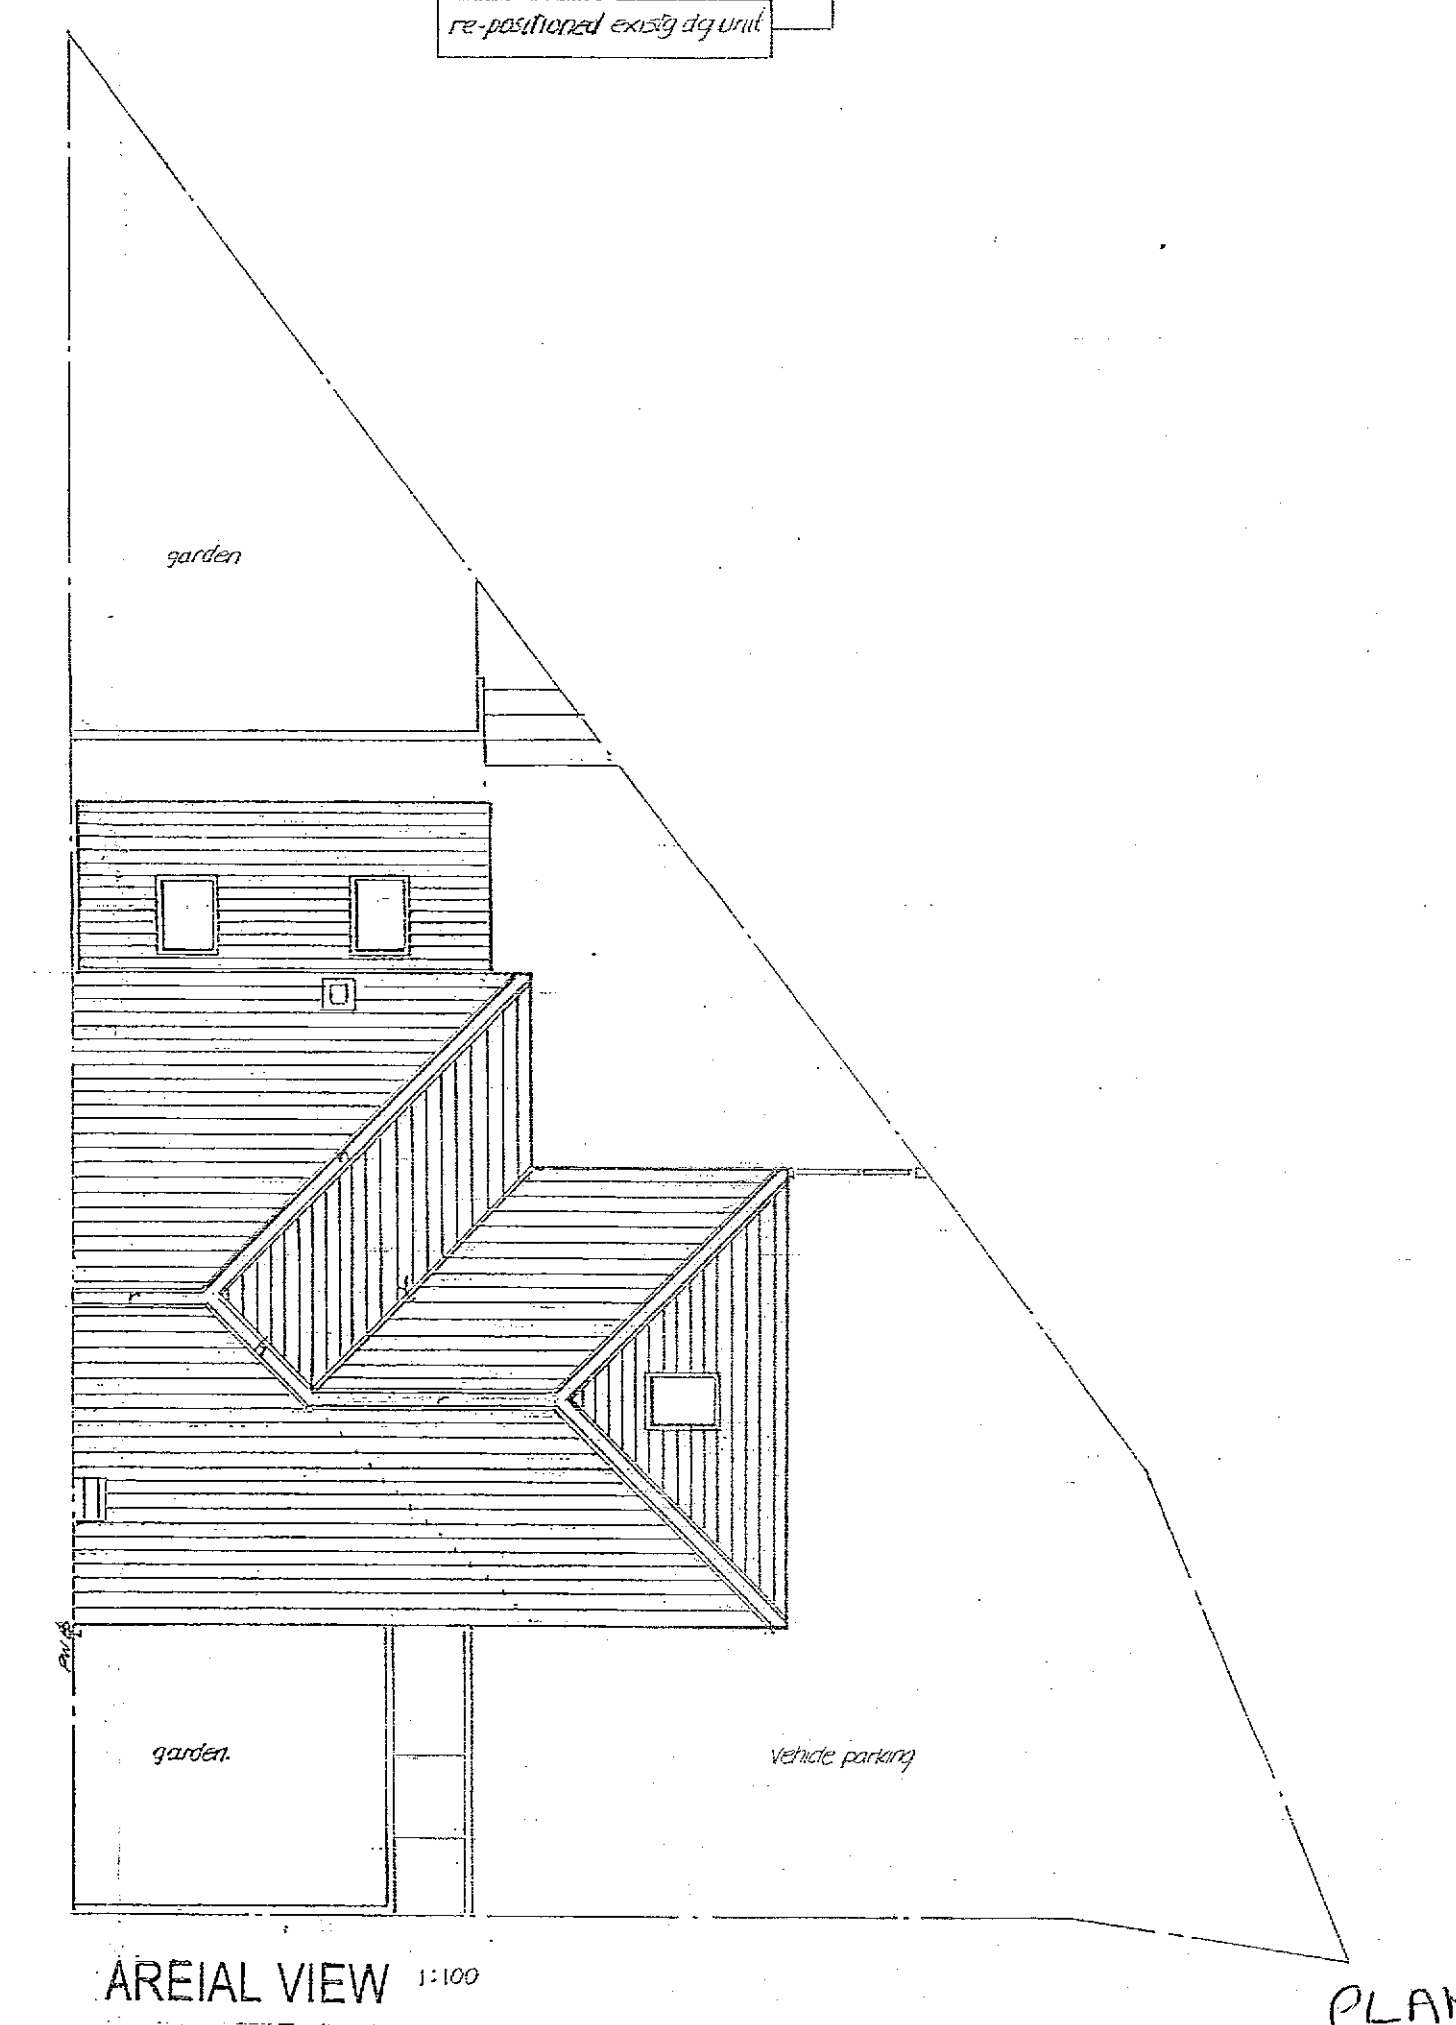

AREIAL VIEW 1:100

PLAN

application site address: 21 COLYER ROAD NORTHFLEET GRAVESEND KENT DA11 8BA		Proposed - ELEVATIONS and FLOOR PLANS 10 APR 2022 20220502	
client: MR & MRS. S. FURLONG		project title: Proposed - TWO STOREY SIDE and SINGLE STOREY REAR EXTENSION	
Scale: 1:100 1:50 @A1 Date MAY 2022 Drawn by: B. Saunders		project ref: BDS2208 SHEET 2 REVISION	