



SIDE ELEVATION
(1:100)

REAR ELEVATION
(1:100)




ASSUMED SIDE ELEVATION
AT 105 OLD ROAD WEST
(1:100)

MATERIALS

ROOF
PATENT GLAZED ROOF BY SPECIALIST
SINGLE PLY MEMBRANE


WALLS
PAINTED RENDER TO MATCH MAIN DWELLING

DOORS
COLOURED uPVC OR ALUMINIUM FRAMED DOORS

 


SCALE

SCALE BAR @ 1:100

 

SCALE

SCALE BAR @ 1:50

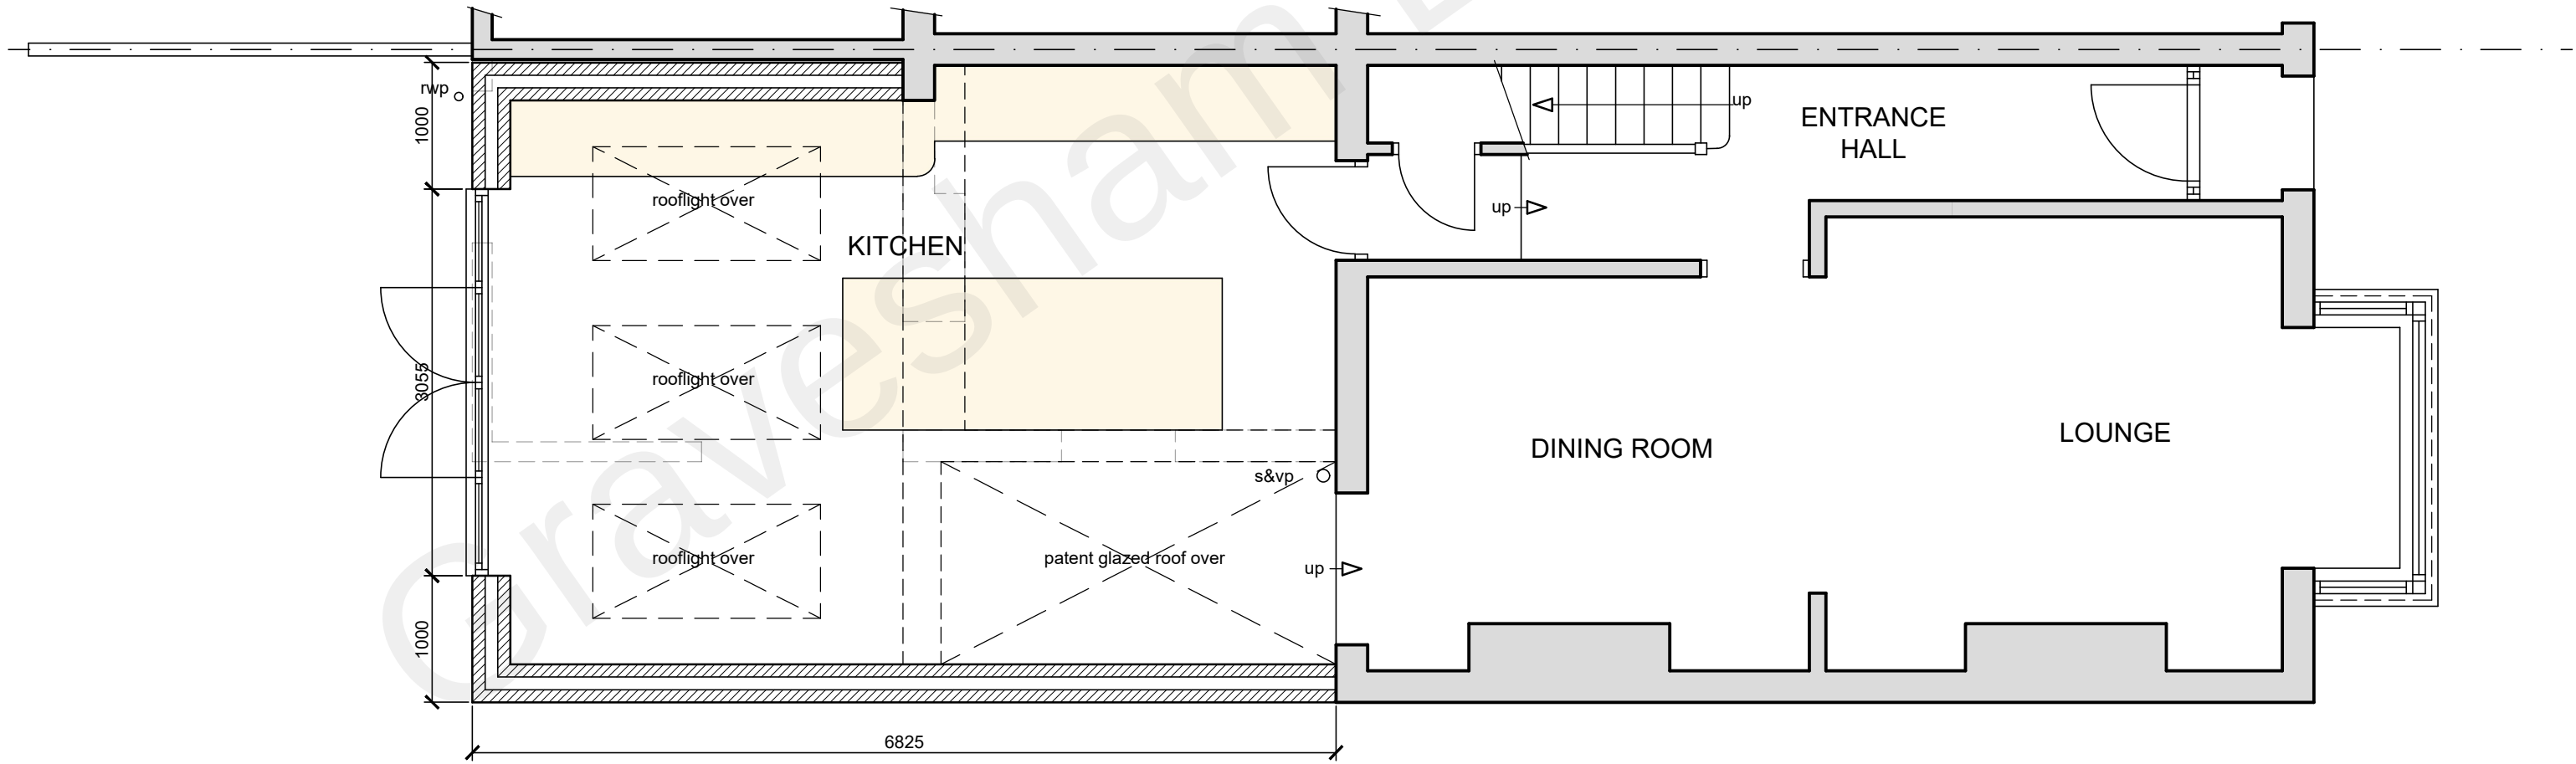

GROUND FLOOR PLAN
(1:50)

Date	No	Revision
Penfold Project Services		
Epmarket, Wrotham Road, Meopham, Kent, DA13 0JH		
Telephone: 01474 816690		
e-mail: apenfold448@btinternet.com		
Job Title:	103 OLD ROAD WEST GRAVESEND KENT DA11 0LW	
Dwg Title:	PLANS & ELEVATIONS AS PROPOSED	
Scale:	1:50 & 1:100 @ A2	
Dwg No.:	02	
Date:	May 2022	