


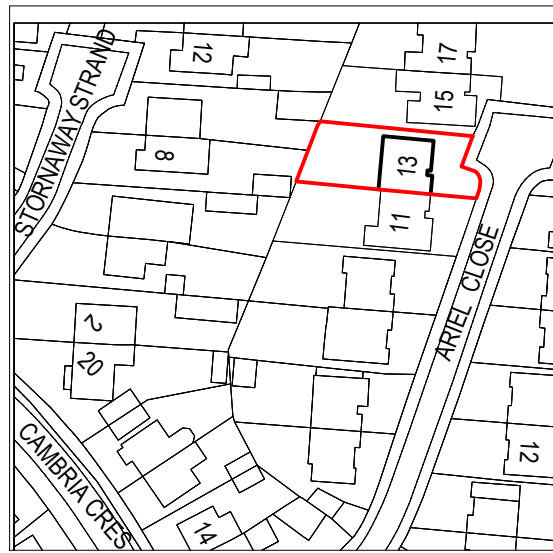
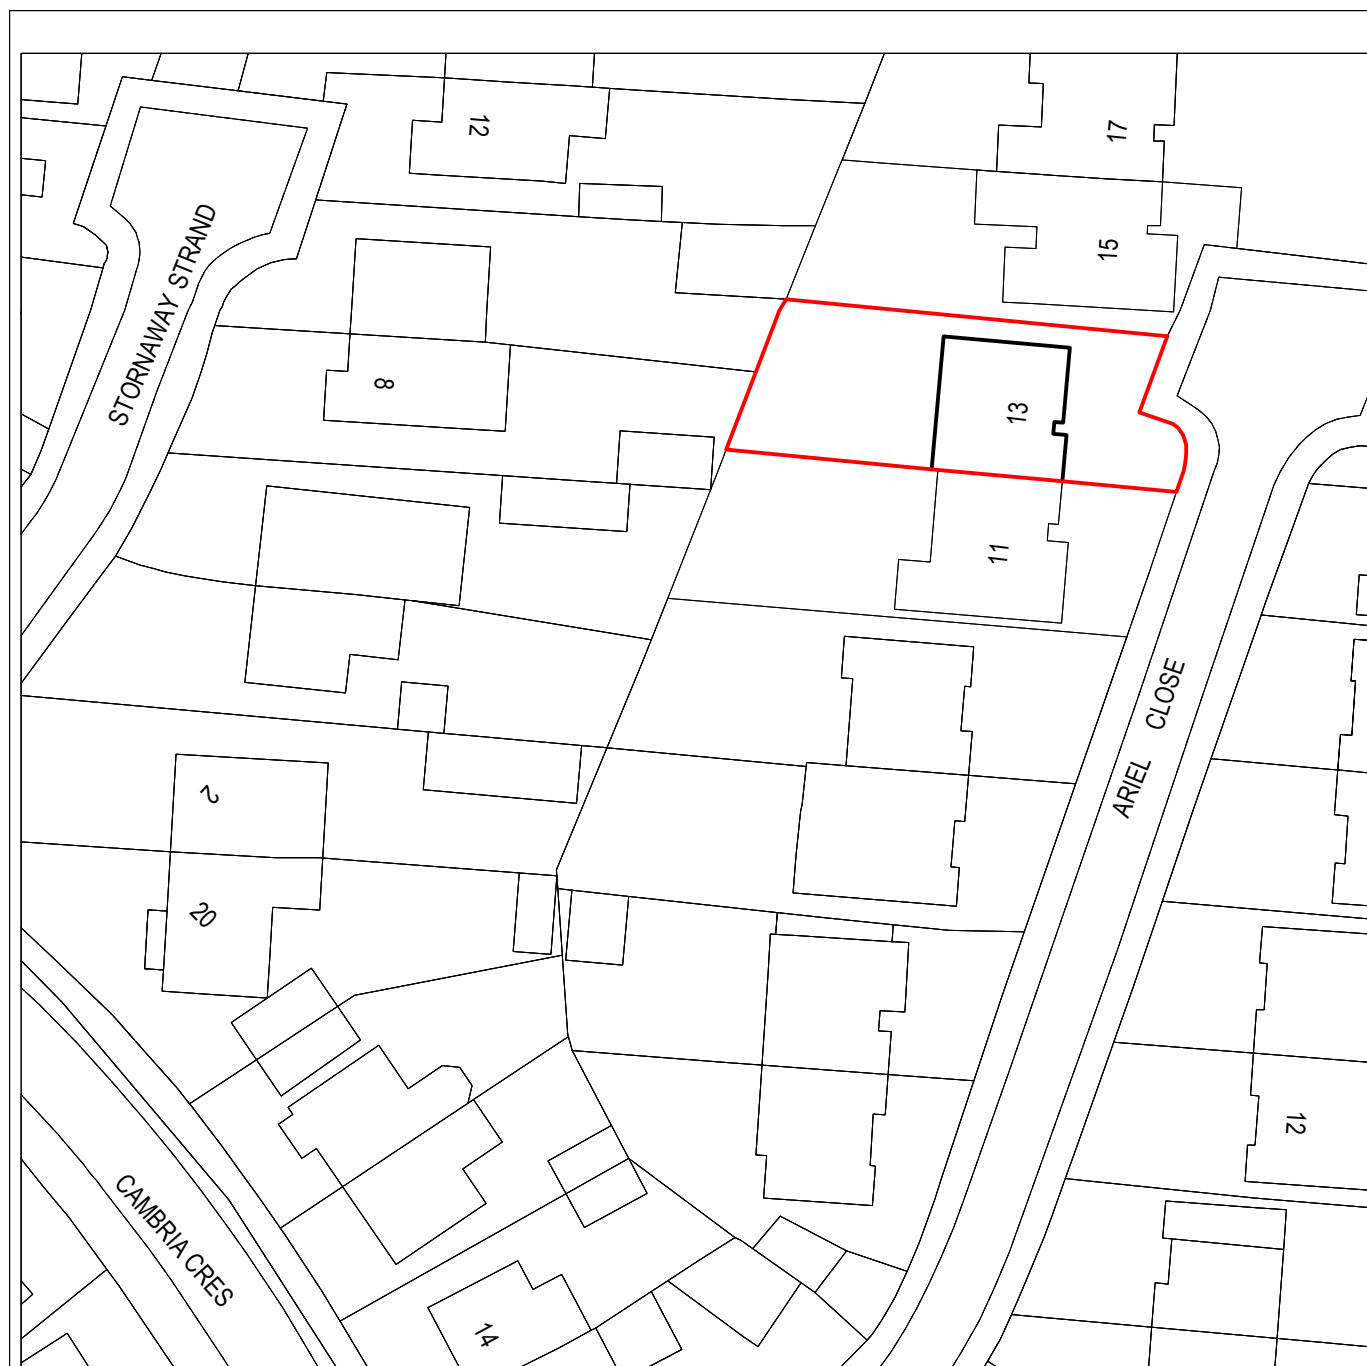
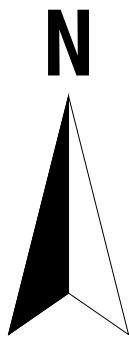
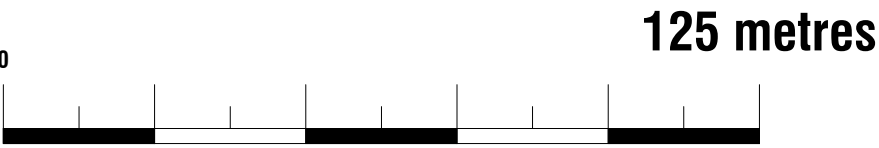


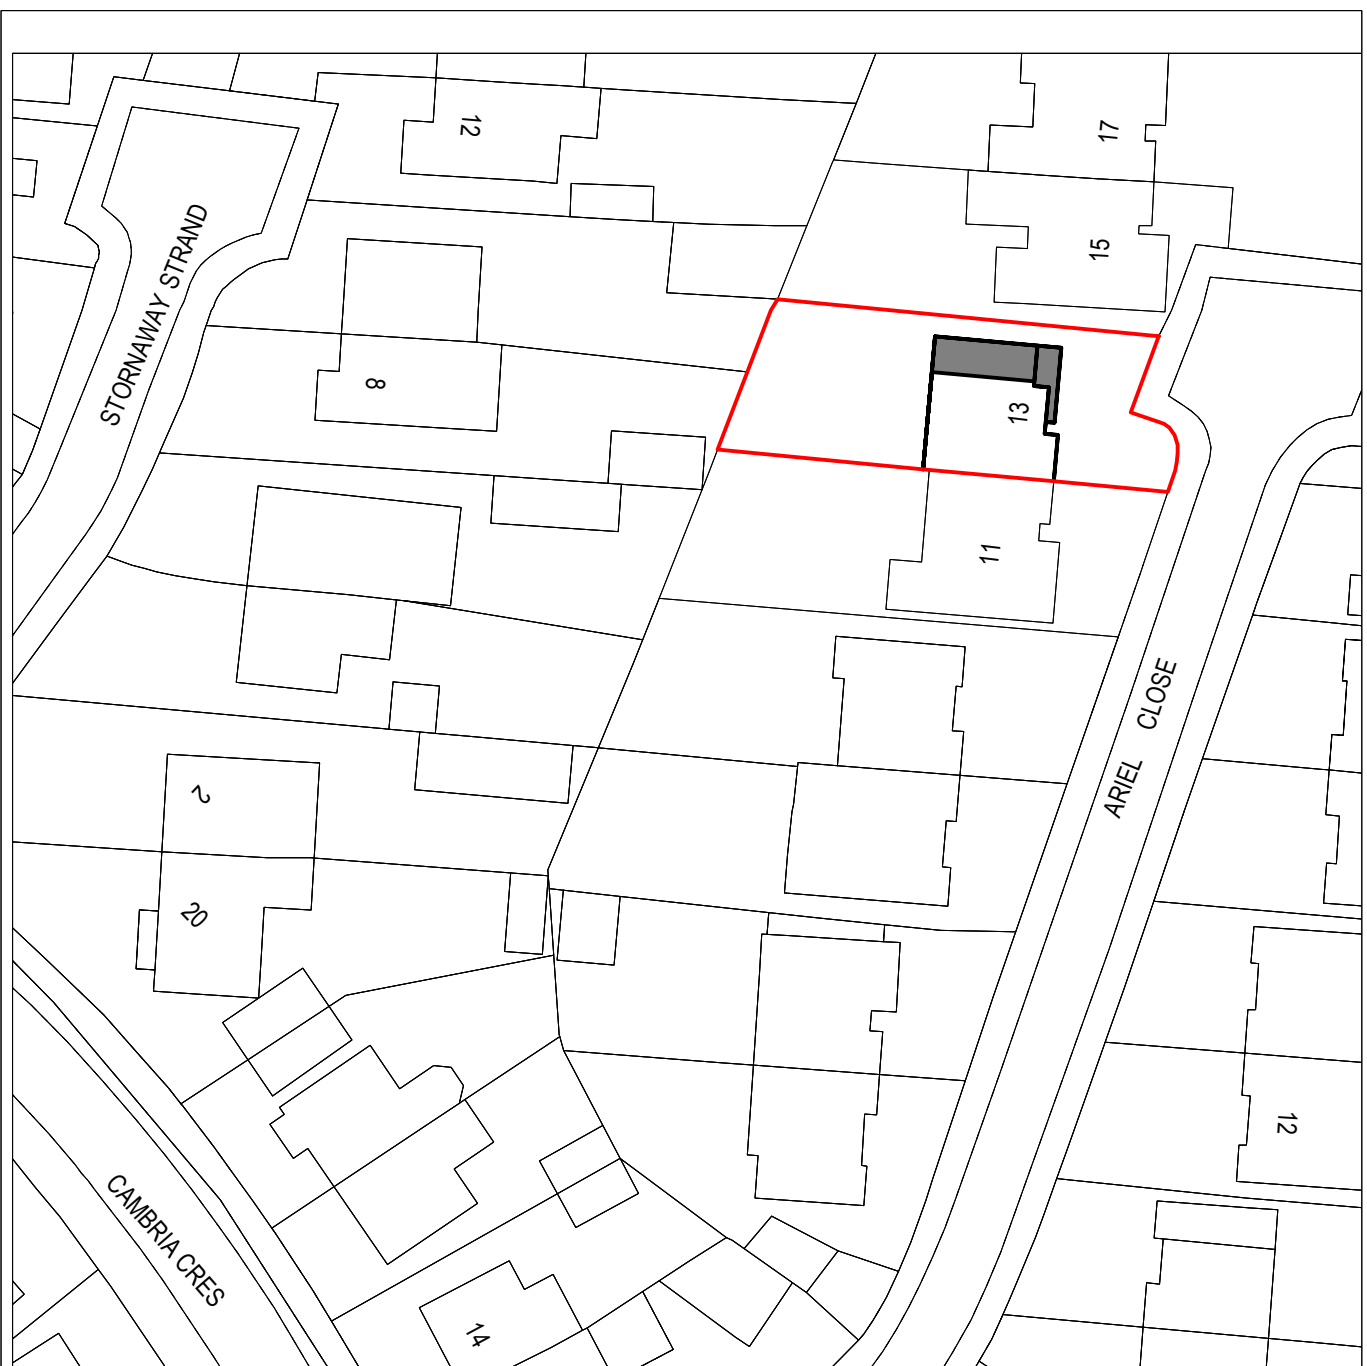



Location Plan
Scale 1:1250

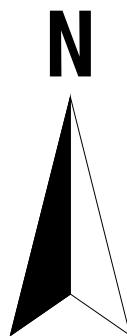

Existing Block Plan
Scale 1:500

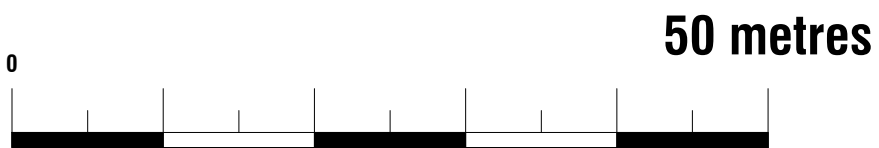

Proposed Block Plan
Scale 1:500

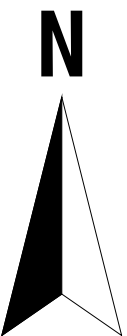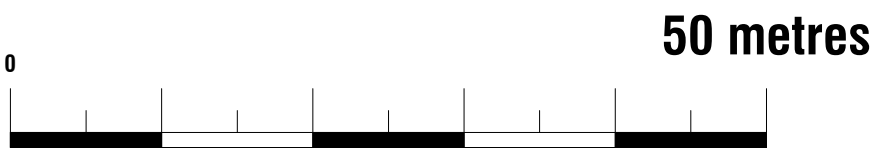

Note to Contractor: Contractor is recommended to carry out an intrusive site investigation prior to commencing works on site to ensure all details designed for this project are appropriate. Contractor to cross reference with Structural Calculations package for suitability, to assess site levels and confirm any design assumptions within the calculations package prior to works commencing on site. If the Contractor requires any additional information, please send a Request For Information to hello@planituk.co.uk before ordering materials and starting the works - requests will be acknowledged and responded to as soon as possible. Please ensure that the drawings have been submitted to Building Control for a Full Plans submission and the compliance report has been discharged before starting works on site.

Drawn by:
FD

Client:
Edvardas Kalasnikovas

Project:
2 Clement Close, Milton Regis, Sittingbourne ME10 2XA

Drawing Title:
EXISTING BLOCK PLAN
PROPOSED BLOCK PLAN, LOCATION PLAN

Date:
21.04.2023

Scale @A1:
1:500, 1:1250



Issue:
PLANNING DRAWING

No.:
23-0597

Rev:
01

Page:
D01

EXISTING

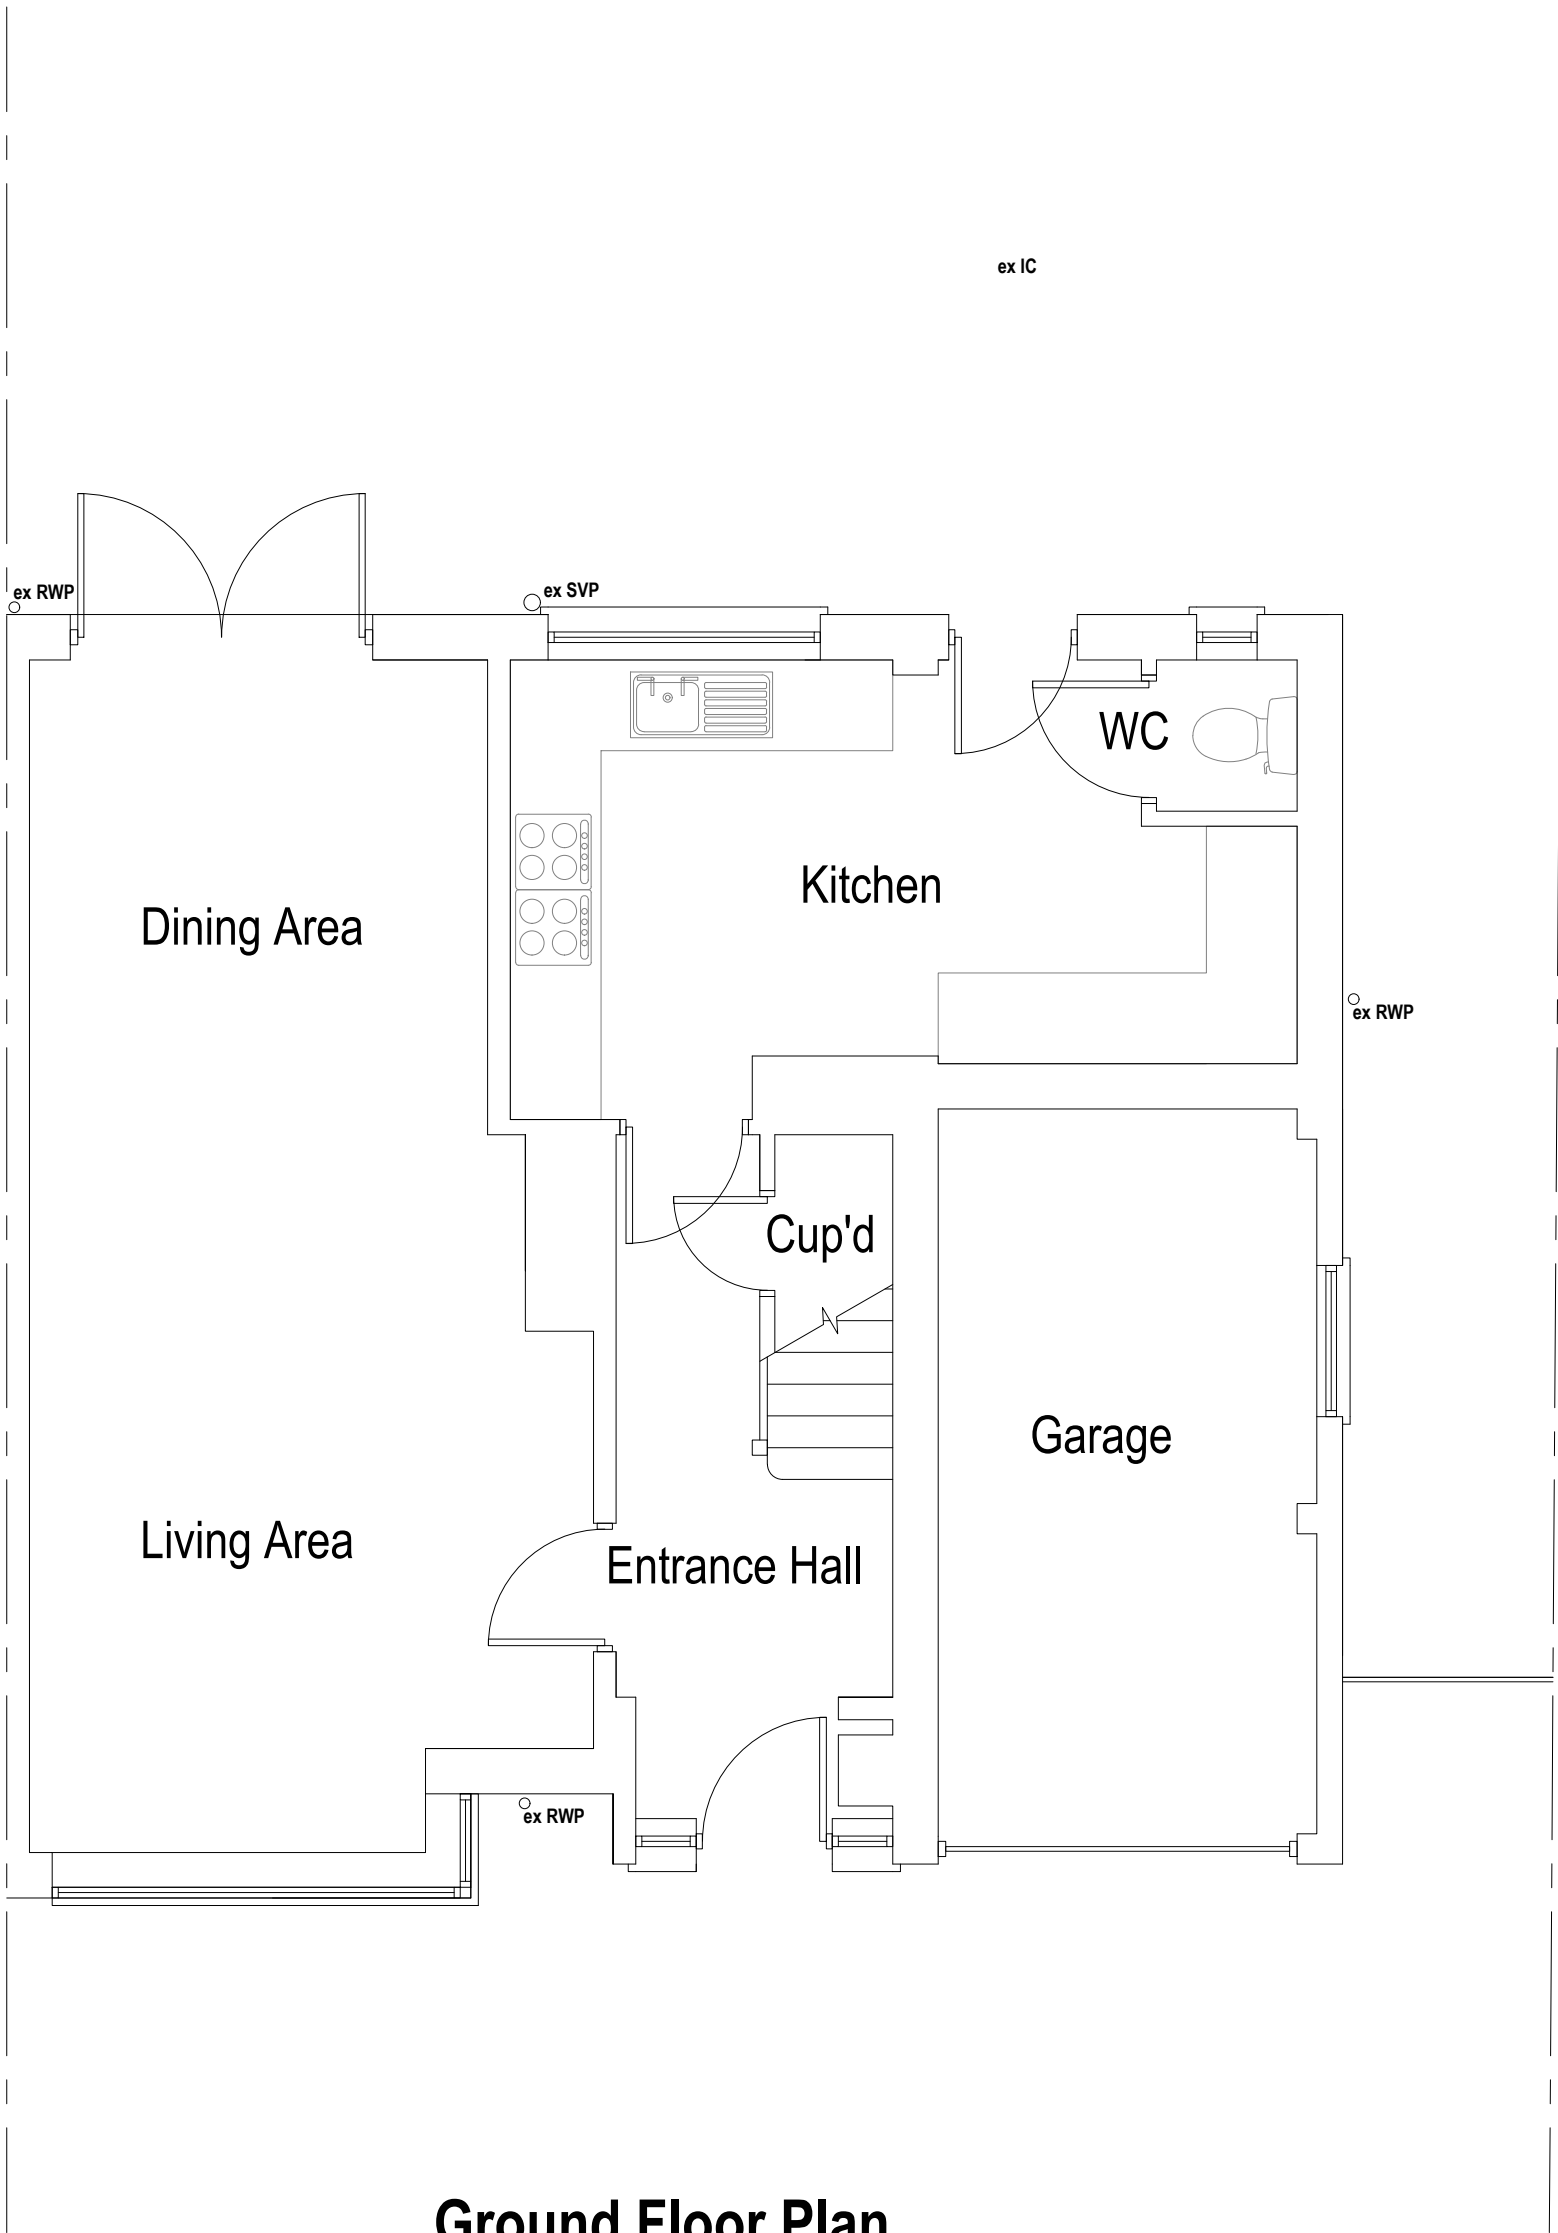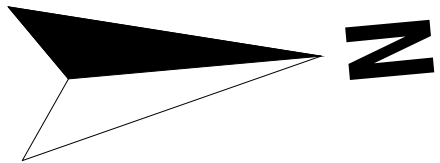


Ground Floor Plan

Area ca. ##### m²



First Floor Plan

Area ca. ##### m²

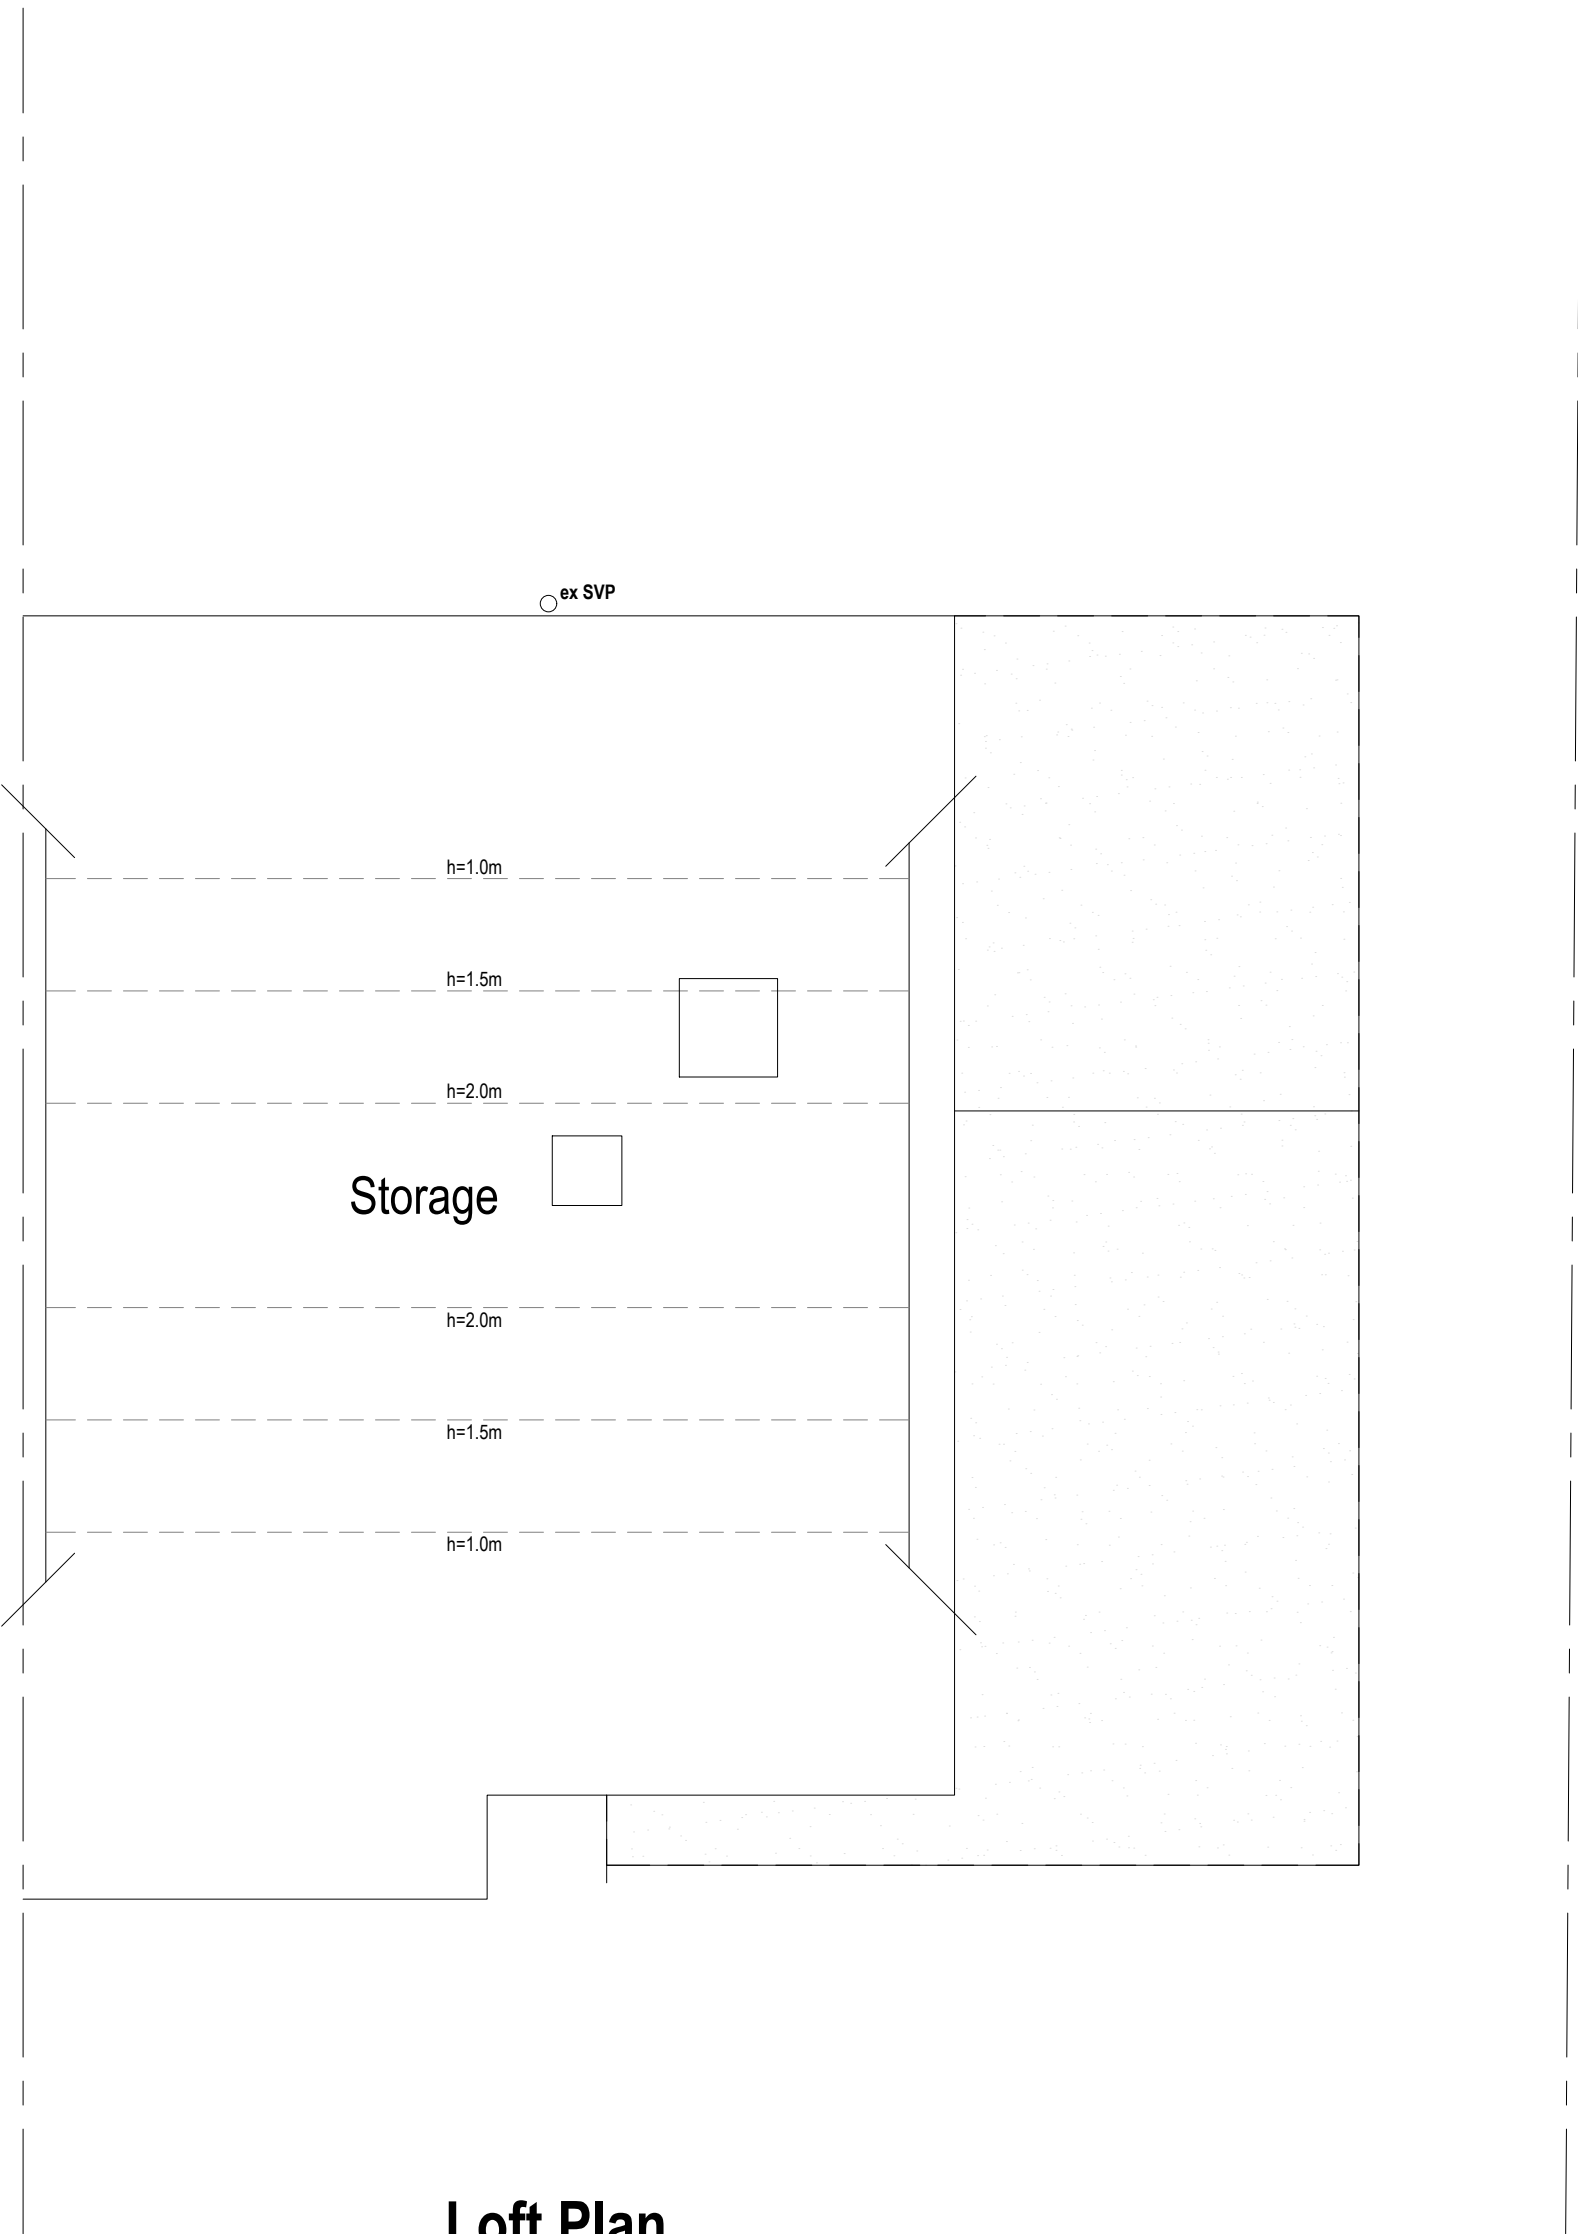

Loft Plan



Note to Contractor: Contractor is recommended to carry out an intrusive site investigation prior to commencing works on site to ensure all details designed for this project are appropriate. Contractor to cross reference with Structural Calculations package for suitability, to assess site levels and confirm any design assumptions within the calculations package prior to works commencing on site. If the Contractor requires any additional information, please send a Request For Information to hello@planituk.co.uk before ordering materials and starting the works - requests will be acknowledged and responded to as soon as possible. Please ensure that the drawings have been submitted to Building Control for a Full Plans submission and the compliance report has been discharged before starting works on site.

Drawn by:
FD

Client:
Edvardas Kalasnikovas

Project:
2 Clement Close, Milton Regis, Sittingbourne ME10 2XA

Drawing Title:
EXISTING PLANS

Date:
21.04.2023

Scale @A1:
1:50

Issue:
PLANNING DRAWING



No.:
23-0597

Rev:
01

Page:
002




PROPOSED

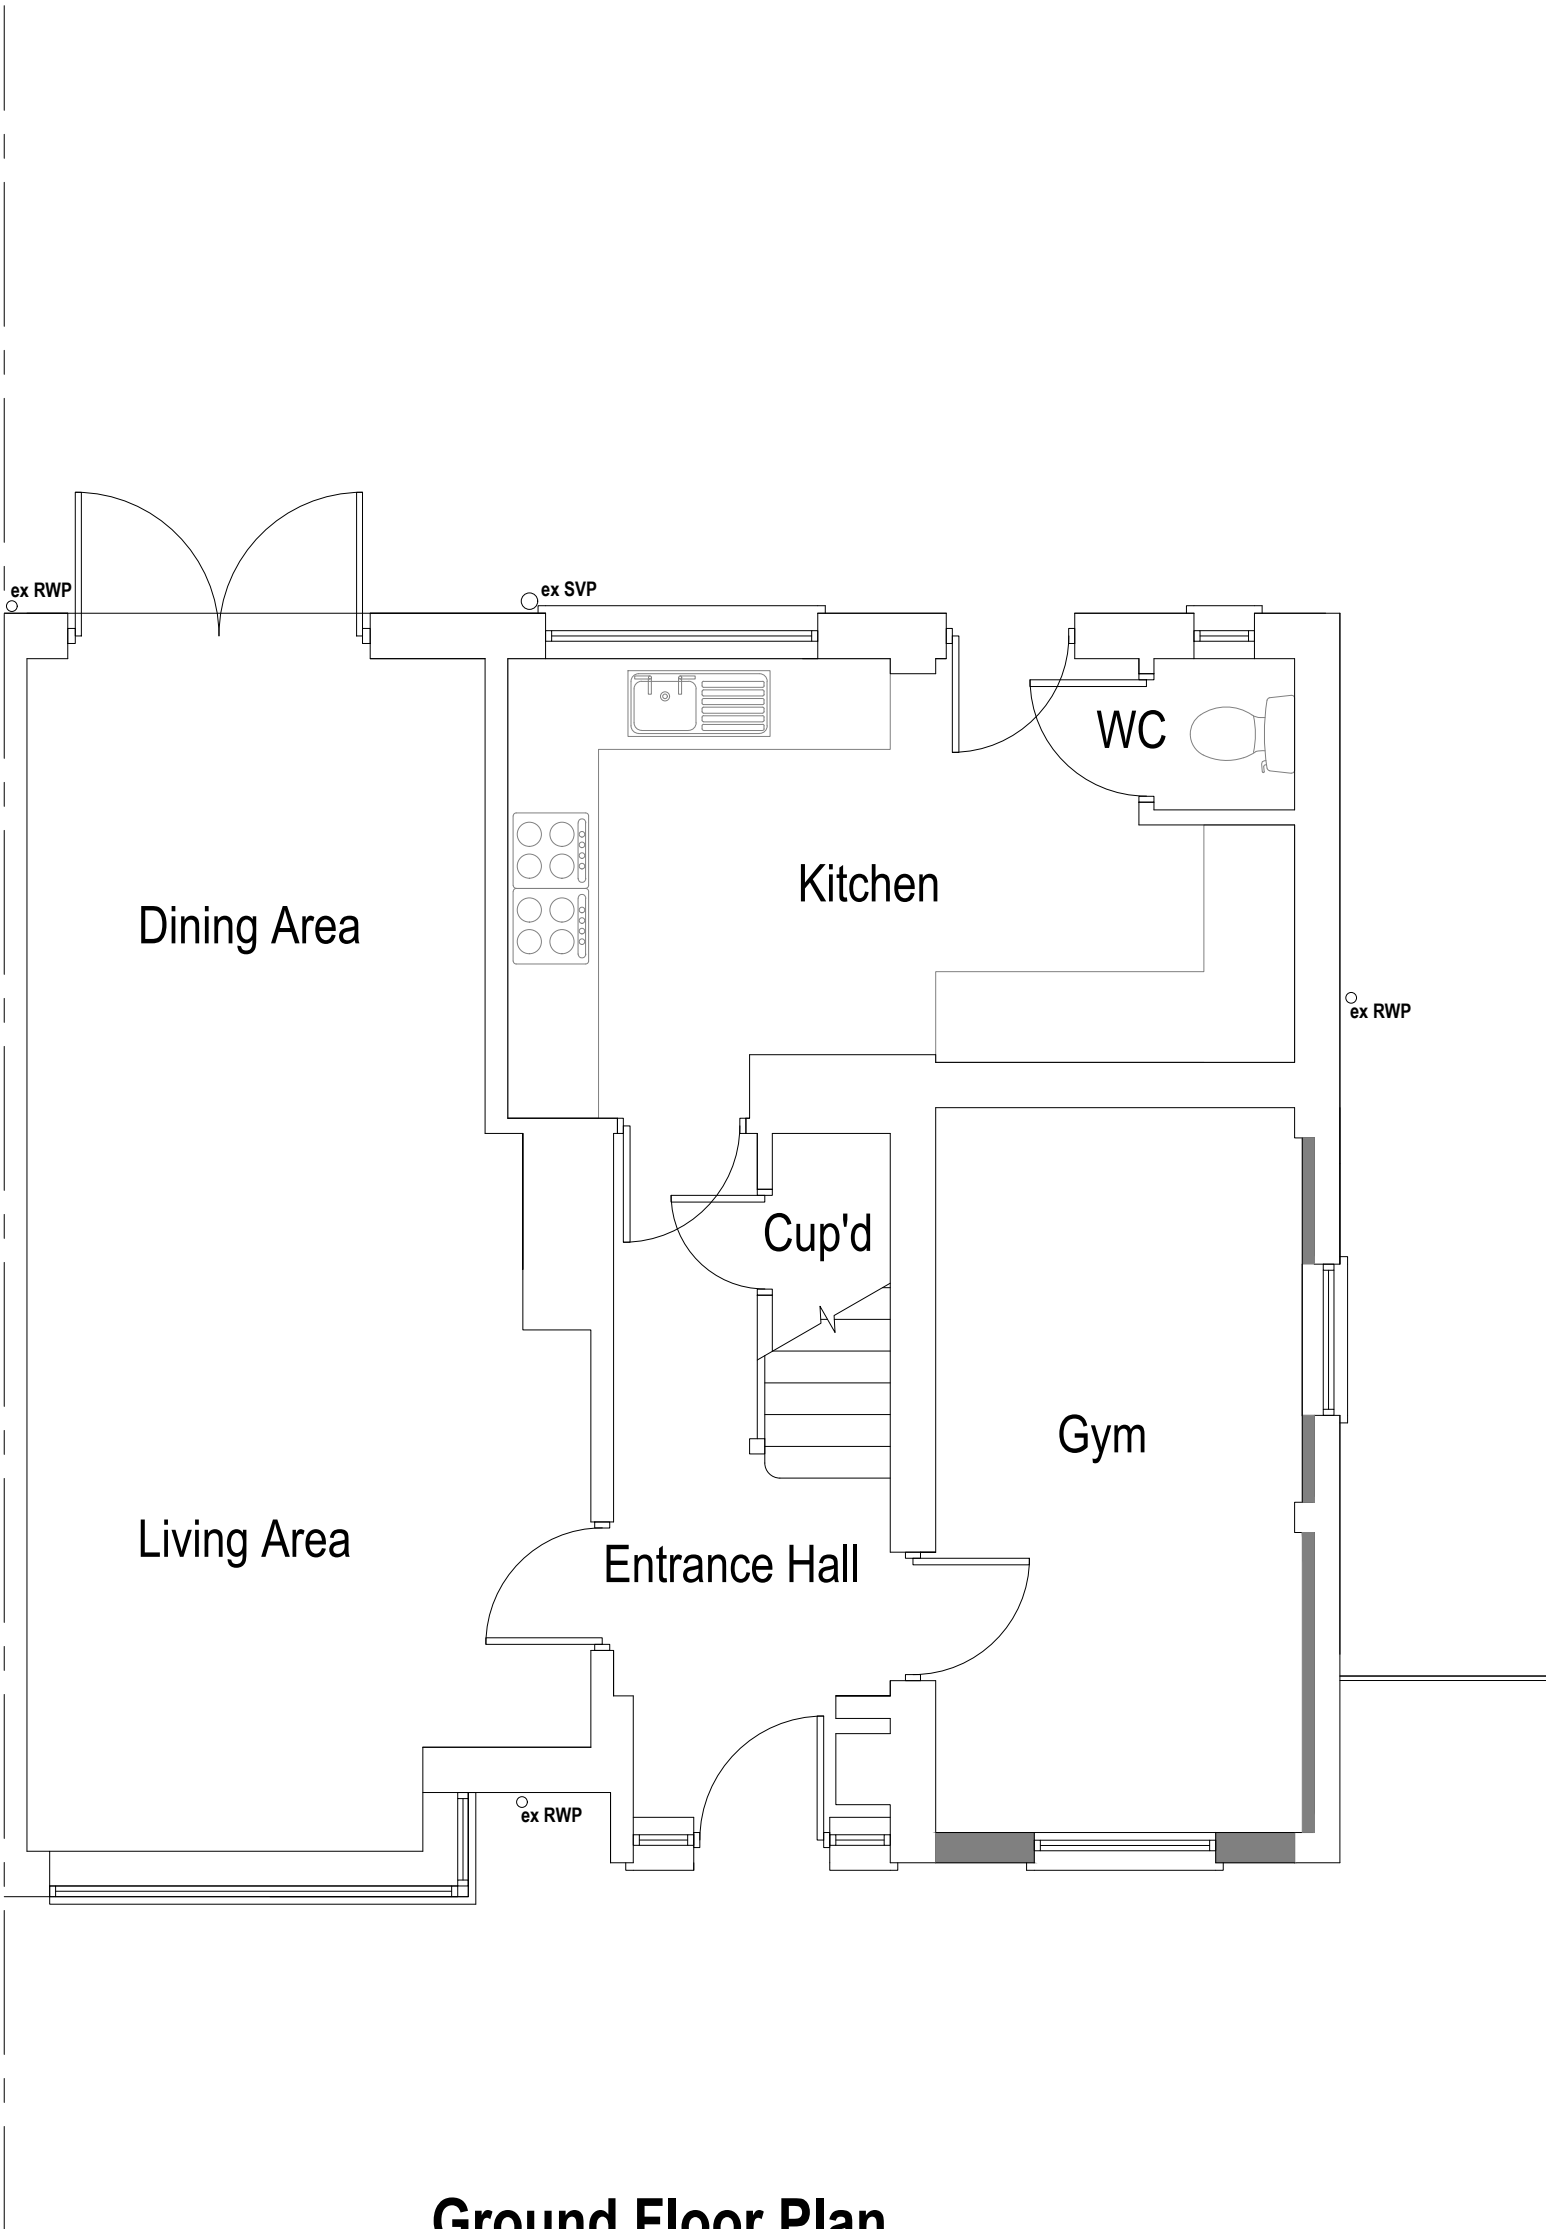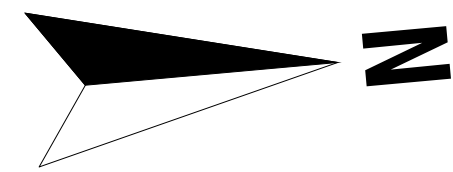


Ground Floor Plan

Area ca. ##### m²

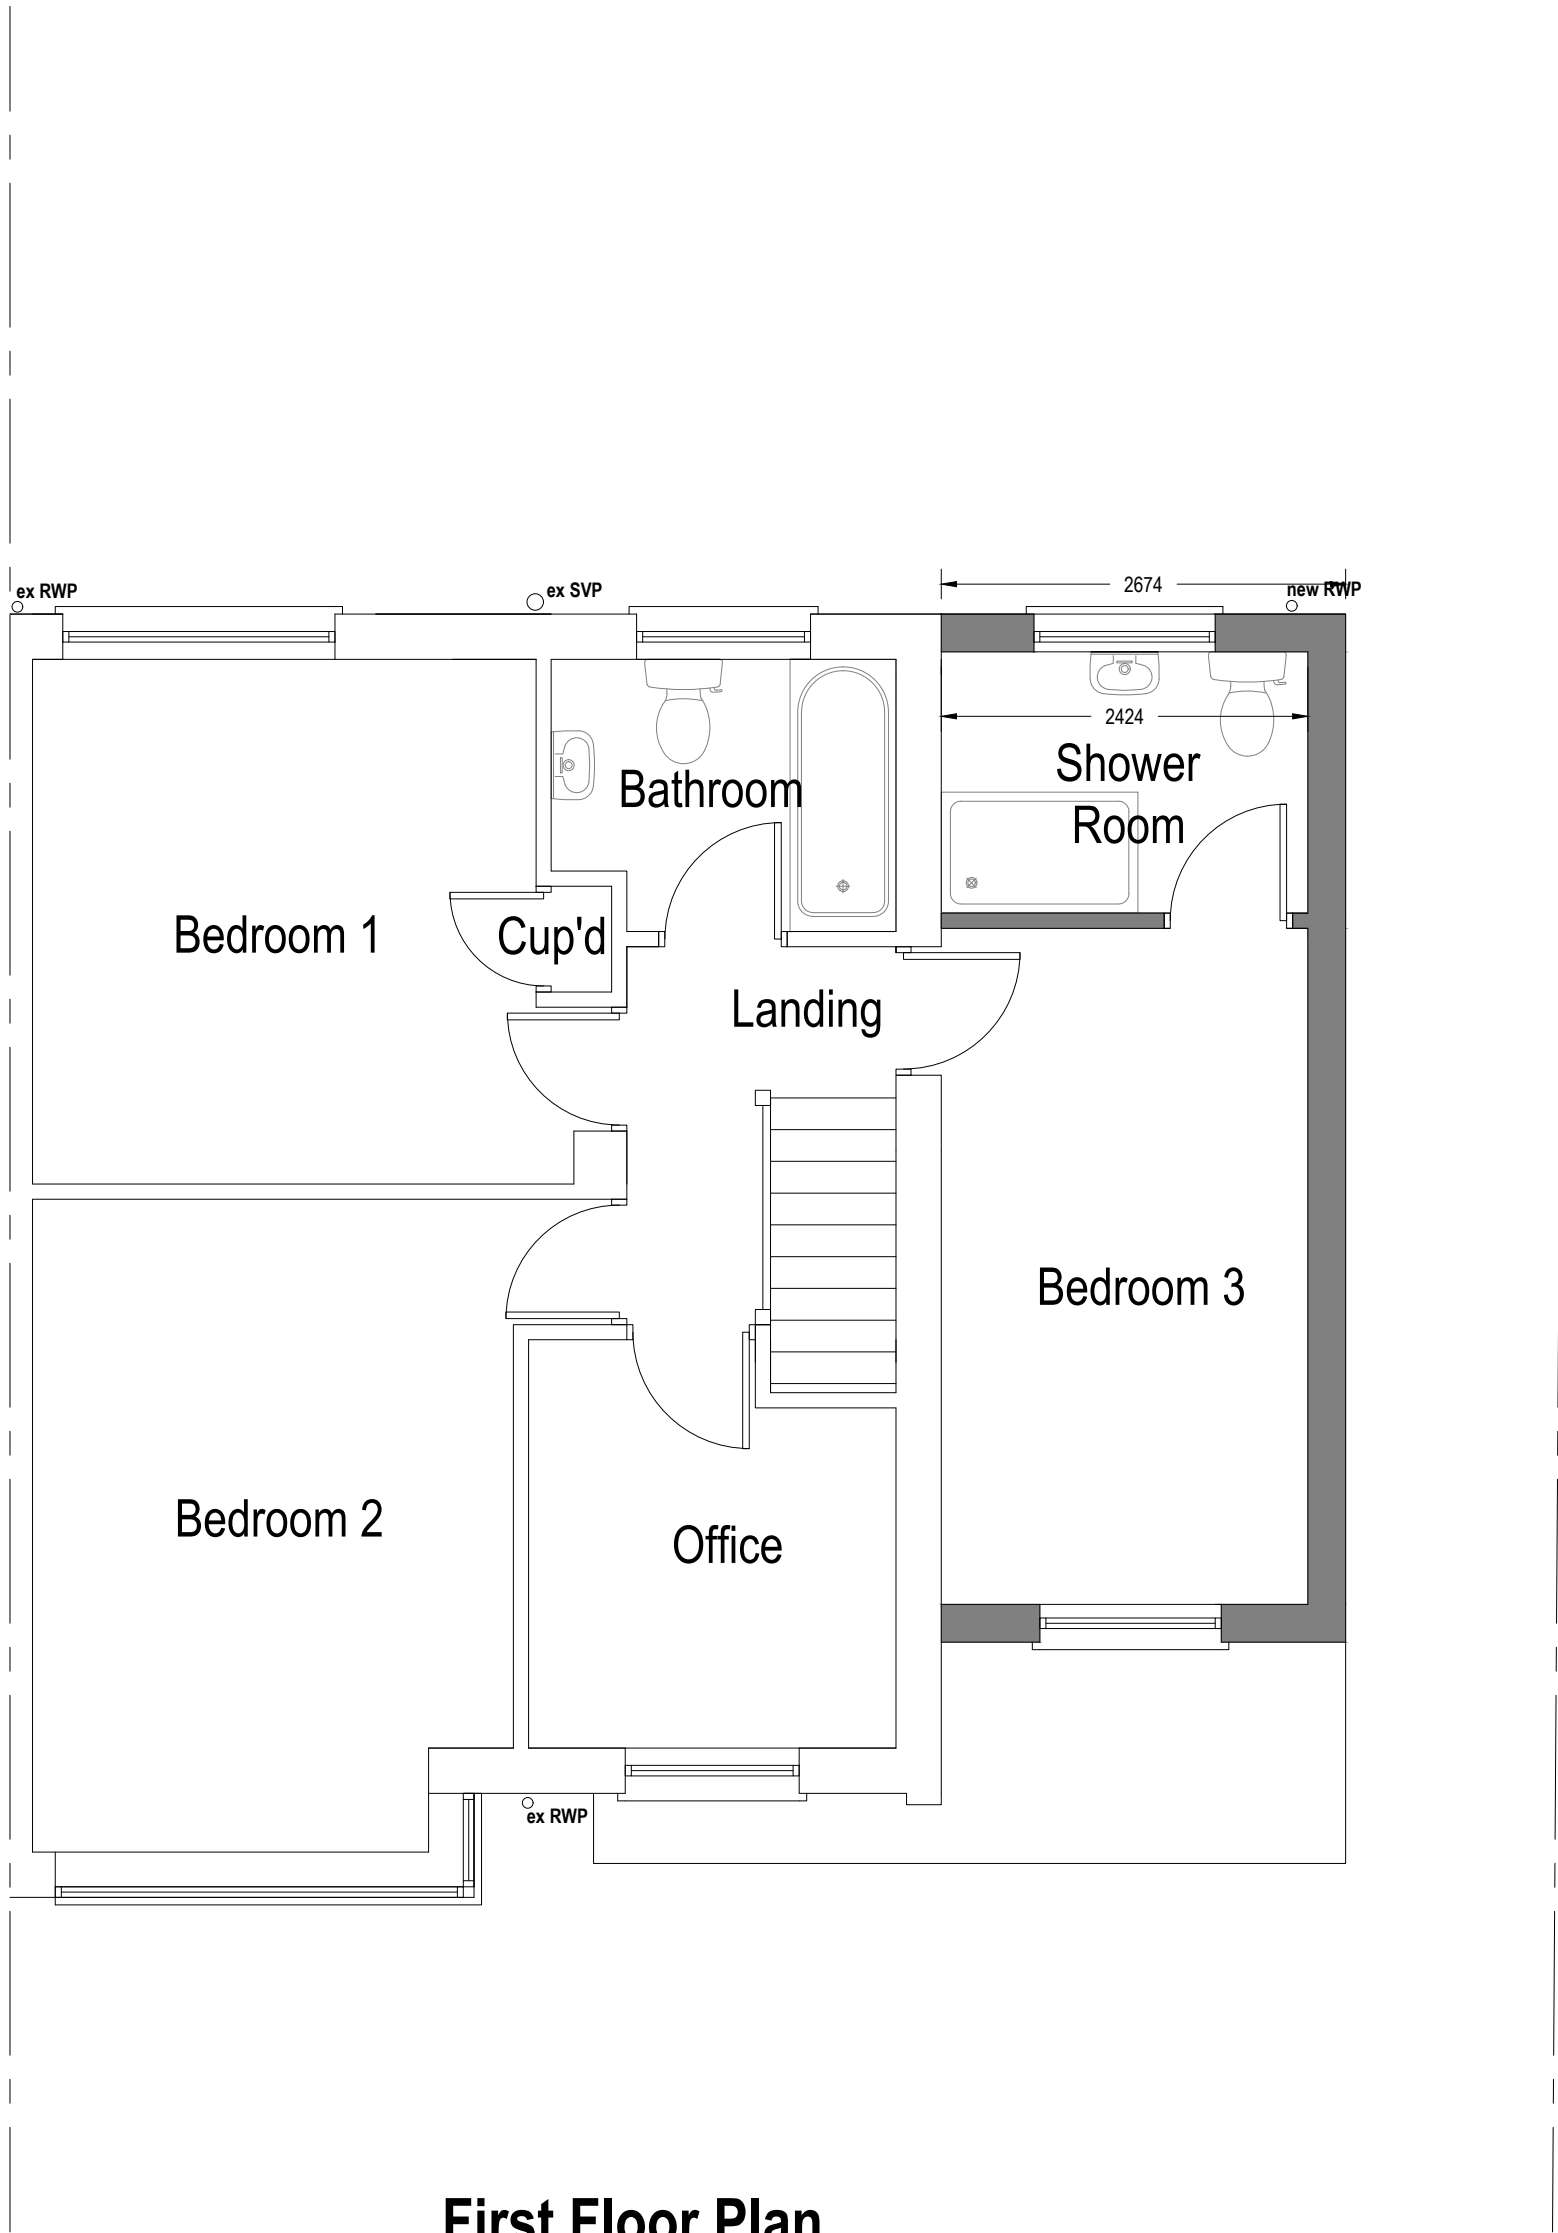

First Floor Plan


Area ca. ##### m²

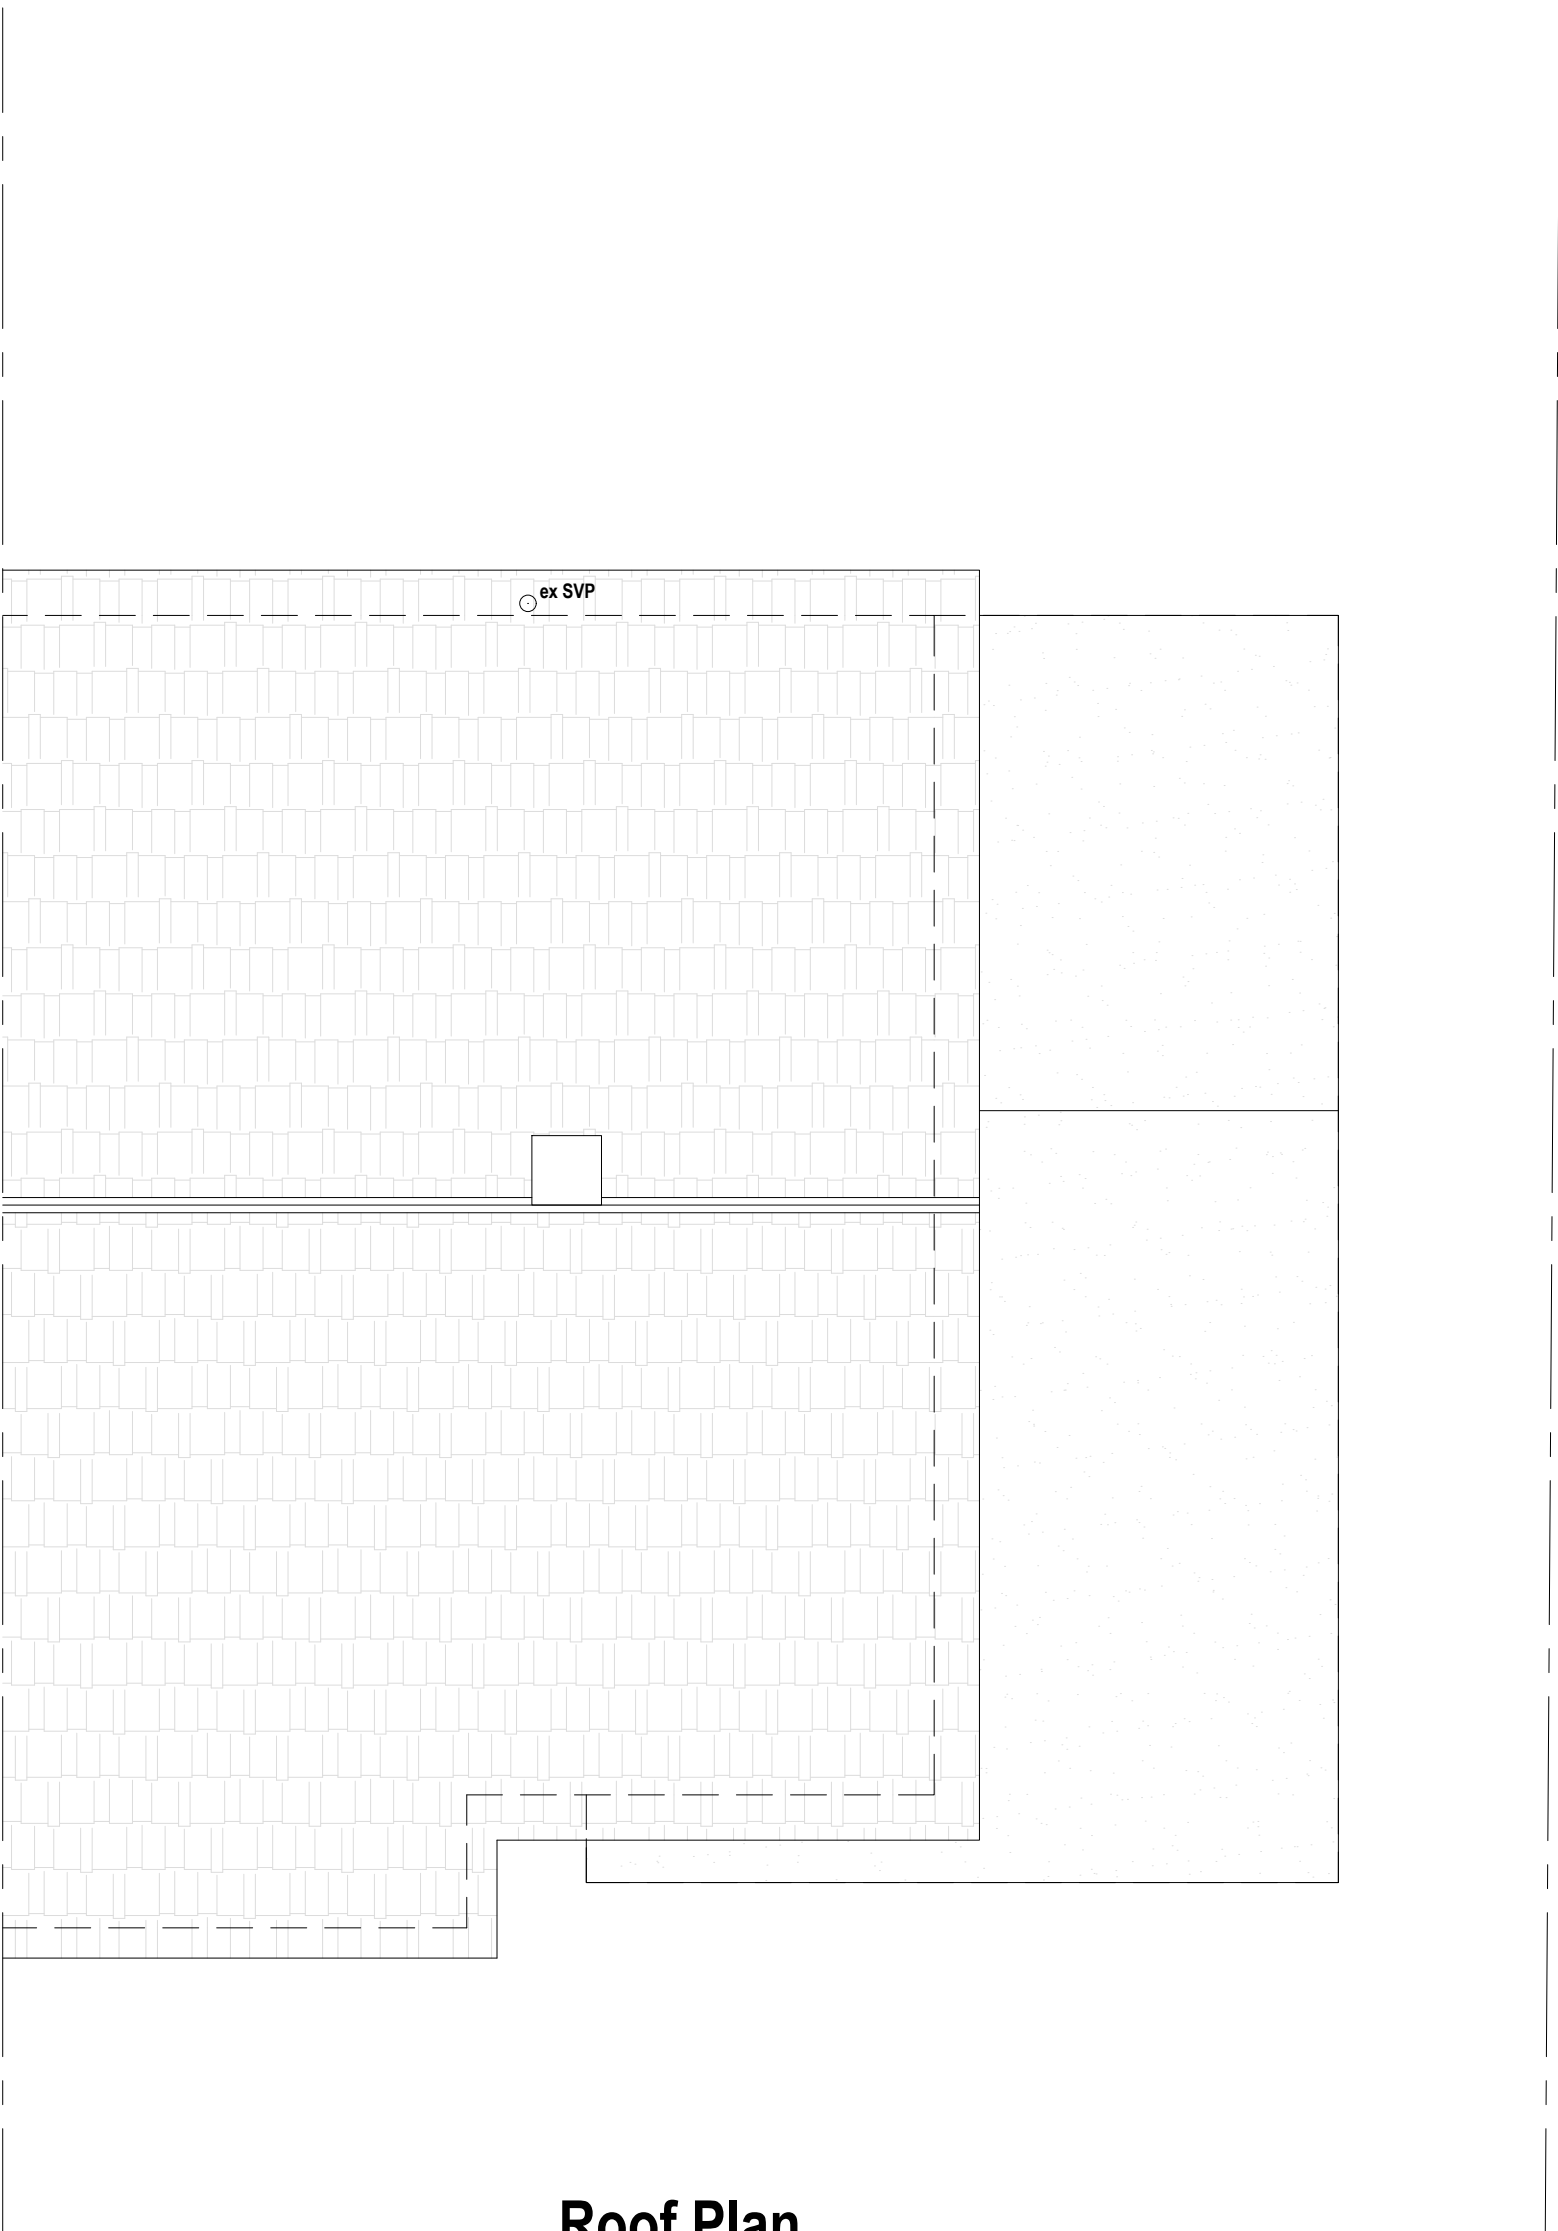

Roof Plan

Symbol Key:

- Proposed wall
- Boundary line
- Details above
- Waste drainage layout
- Rainwater layout

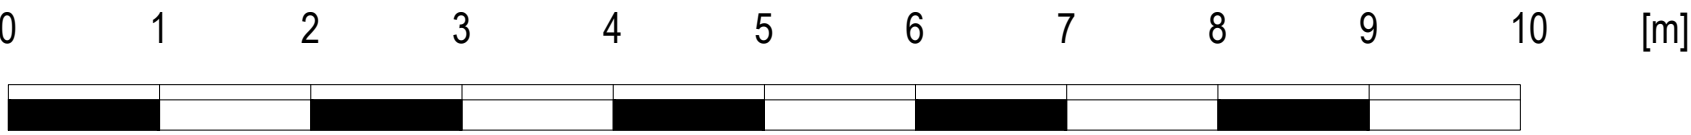

Note to Contractor: Contractor is recommended to carry out an intrusive site investigation prior to commencing works on site to ensure all details designed for this project are appropriate. Contractor to cross reference with Structural Calculations package for suitability, to assess site levels and confirm any design assumptions within the calculations package prior to works commencing on site. If the Contractor requires any additional information, please send a Request For Information to hello@planituk.co.uk before ordering materials and starting the works - requests will be acknowledged and responded to as soon as possible. Please ensure that the drawings have been submitted to Building Control for a Full Plans submission and the compliance report has been discharged before starting works on site.

Drawn by: FD	Project: 2 Clement Close, Milton Regis, Sittingbourne ME10 2XA
Client: Edvardas Kalasnikovas	Drawing Title: PROPOSED PLANS


Date: 21.04.2023	No.: 23-0597
Scale @A1: 1:50	Rev: 01
Issue: PLANNING DRAWING	Page: D03



EXISTING




Front Elevation

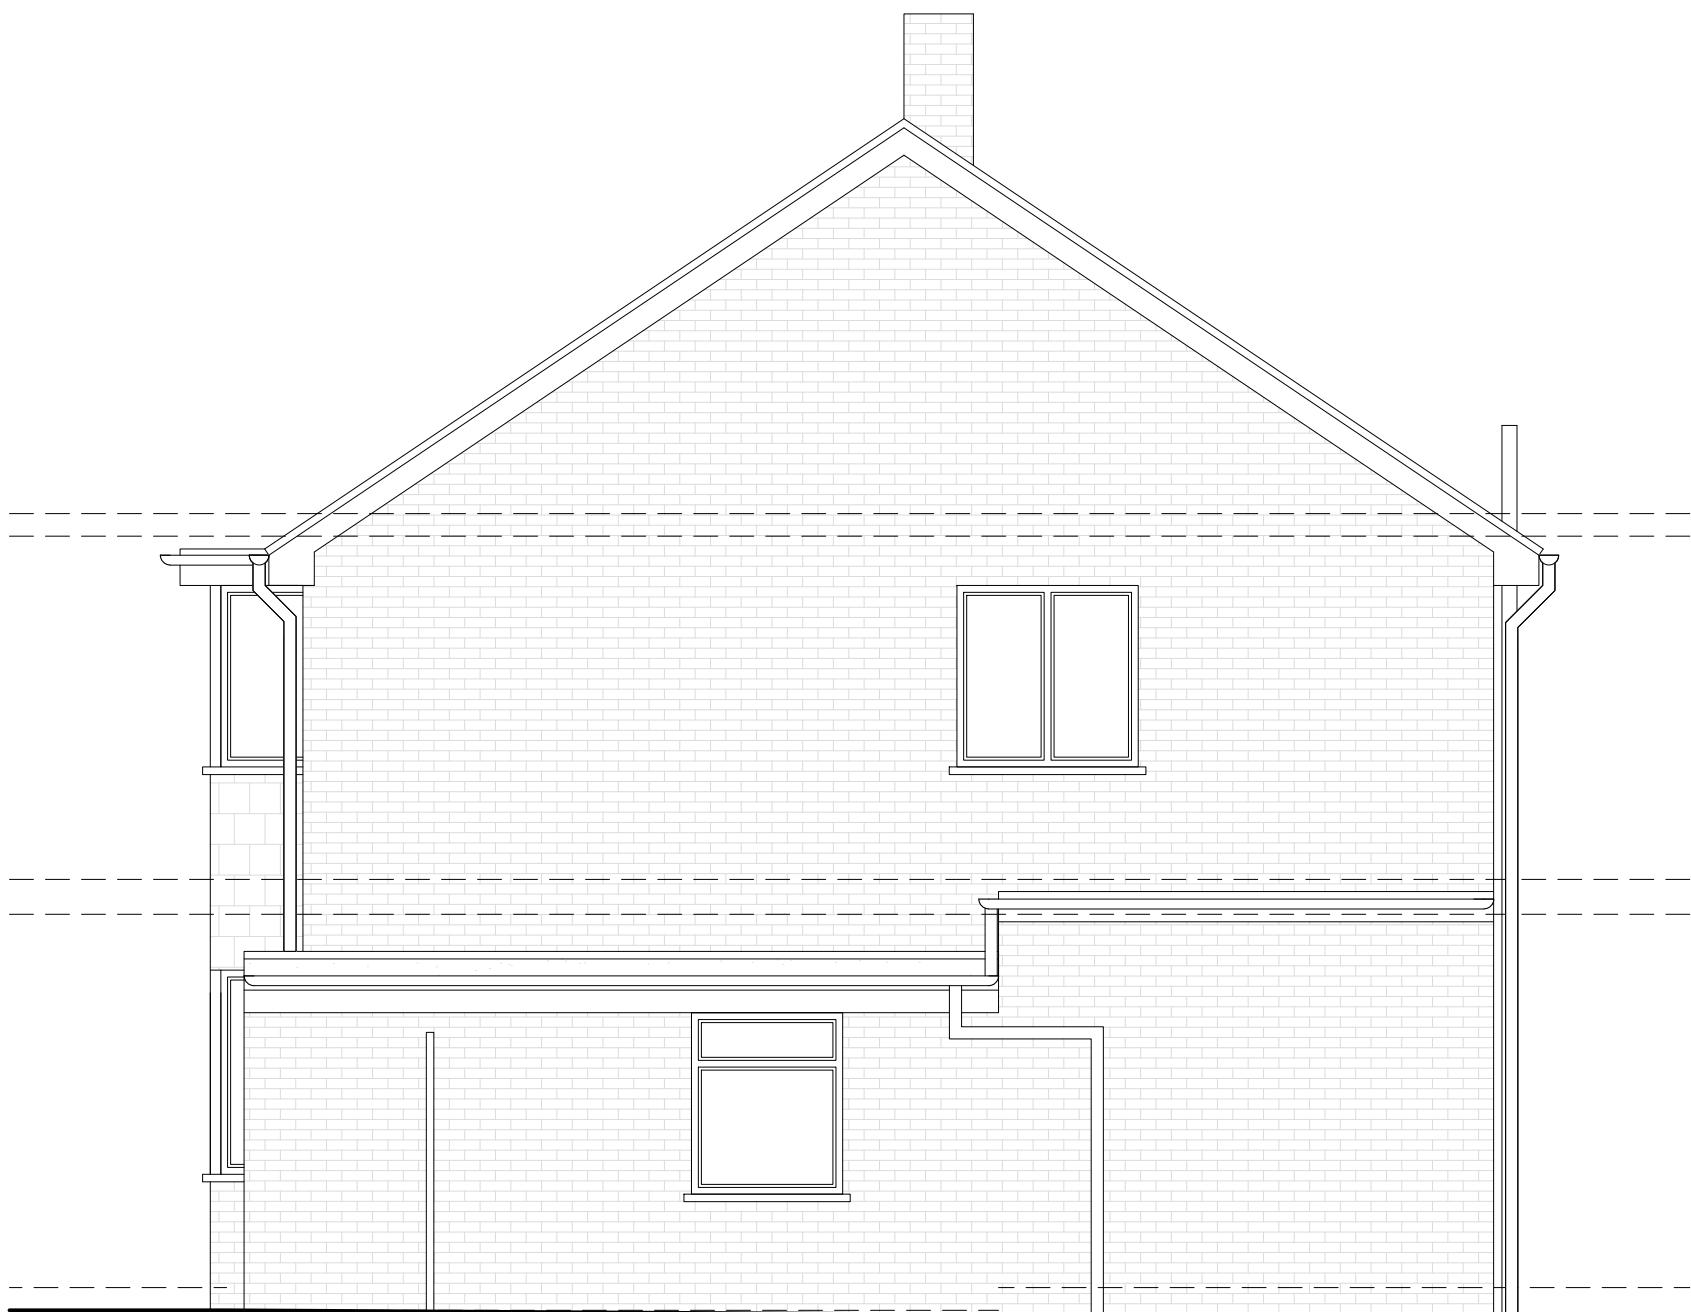

Right Side Elevation



Rear Elevation

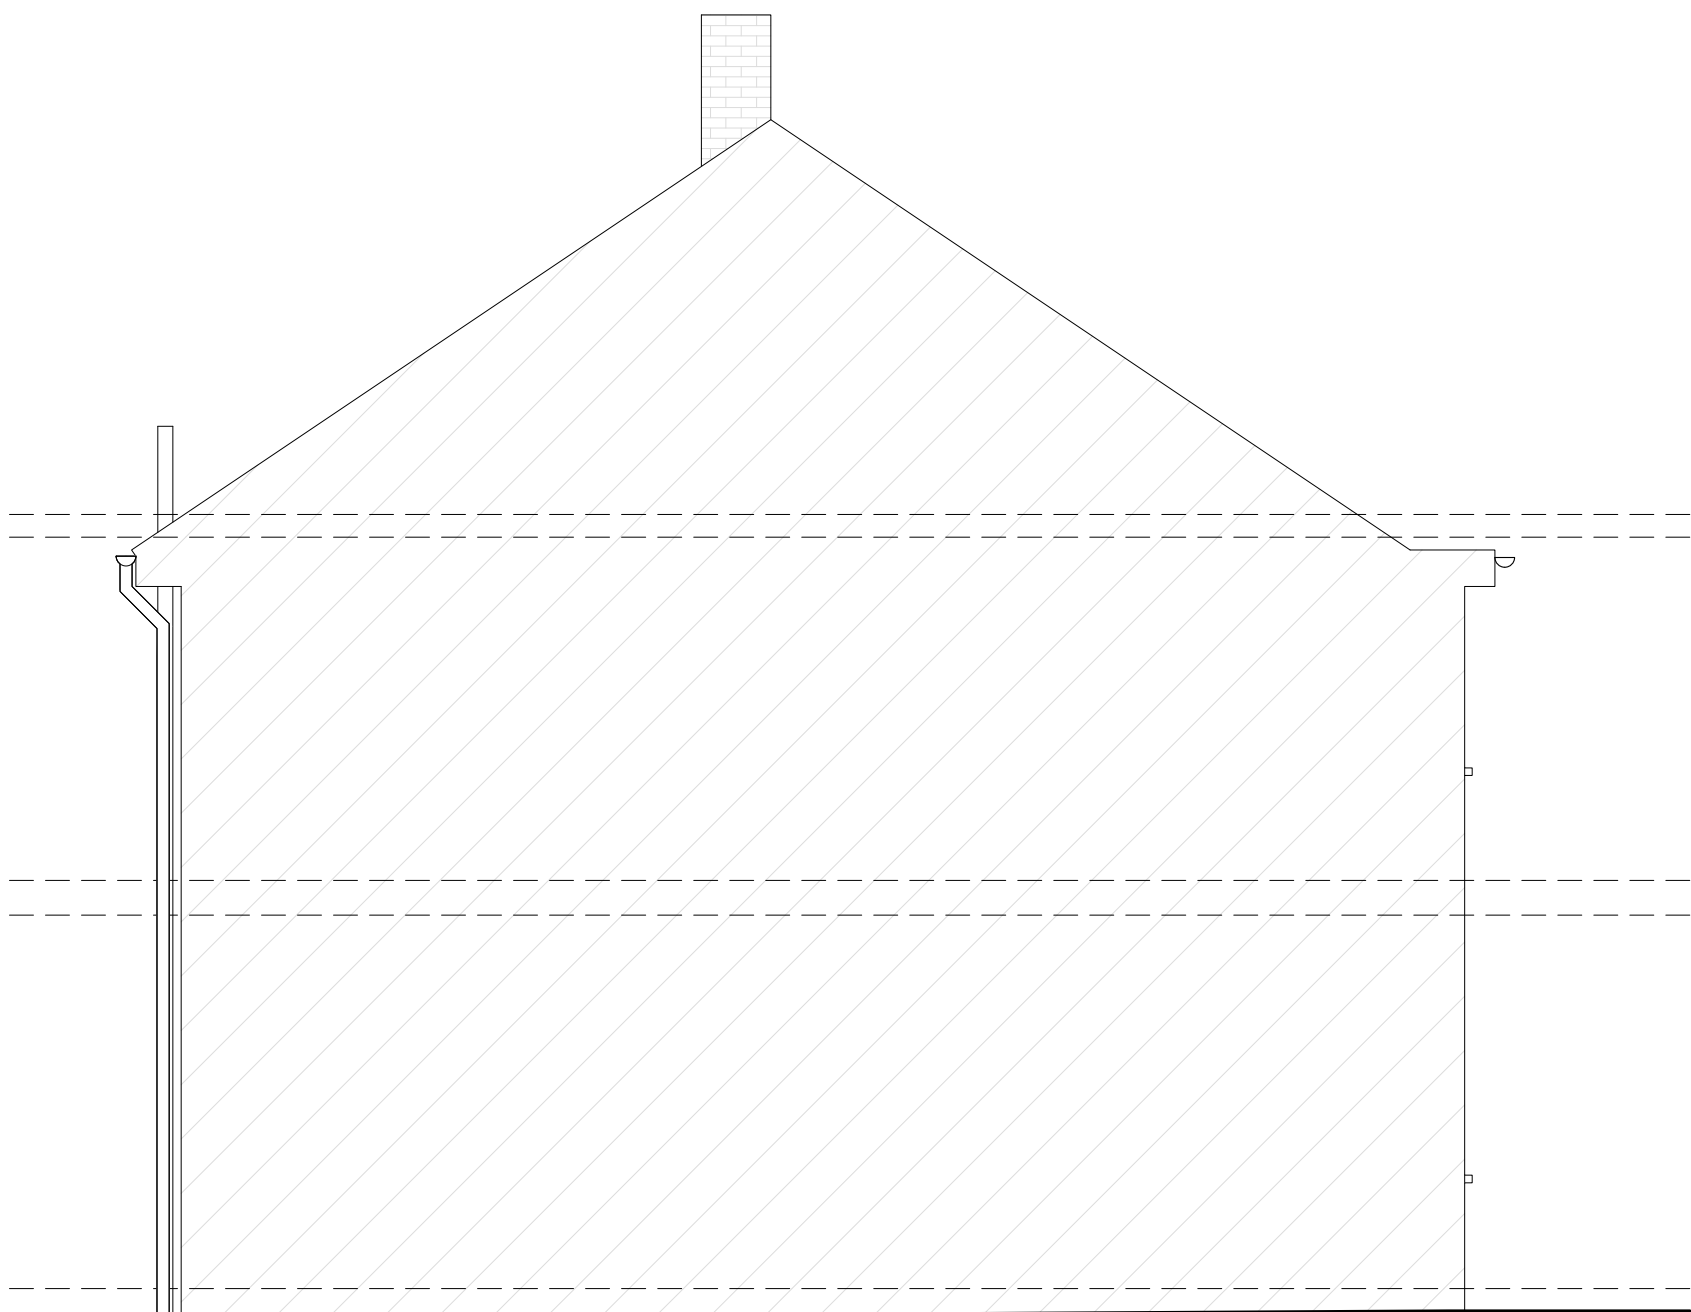

Left Side Elevation



Note to Contractor: Contractor is recommended to carry out an intrusive site investigation prior to commencing works on site to ensure all details designed for this project are appropriate. Contractor to cross reference with Structural Calculations package for suitability, to assess site levels and confirm any design assumptions within the calculations package prior to works commencing on site. If the Contractor requires any additional information, please send a Request For Information to hello@planituk.co.uk before ordering materials and starting the works - requests will be acknowledged and responded to as soon as possible. Please ensure that the drawings have been submitted to Building Control for a Full Plans submission and the compliance report has been discharged before starting works on site.


Drawn by: FD	Project: 2 Clement Close, Milton Regis, Sittingbourne ME10 2XA
Client: Edvardas Kalasnikovas	Drawing Title: EXISTING ELEVATIONS

Date: 21.04.2023	No.: 23-0597
Scale @A1: 1:50	Rev: 01
Issue: PLANNING DRAWING	Page: D04

PROPOSED




Front Elevation

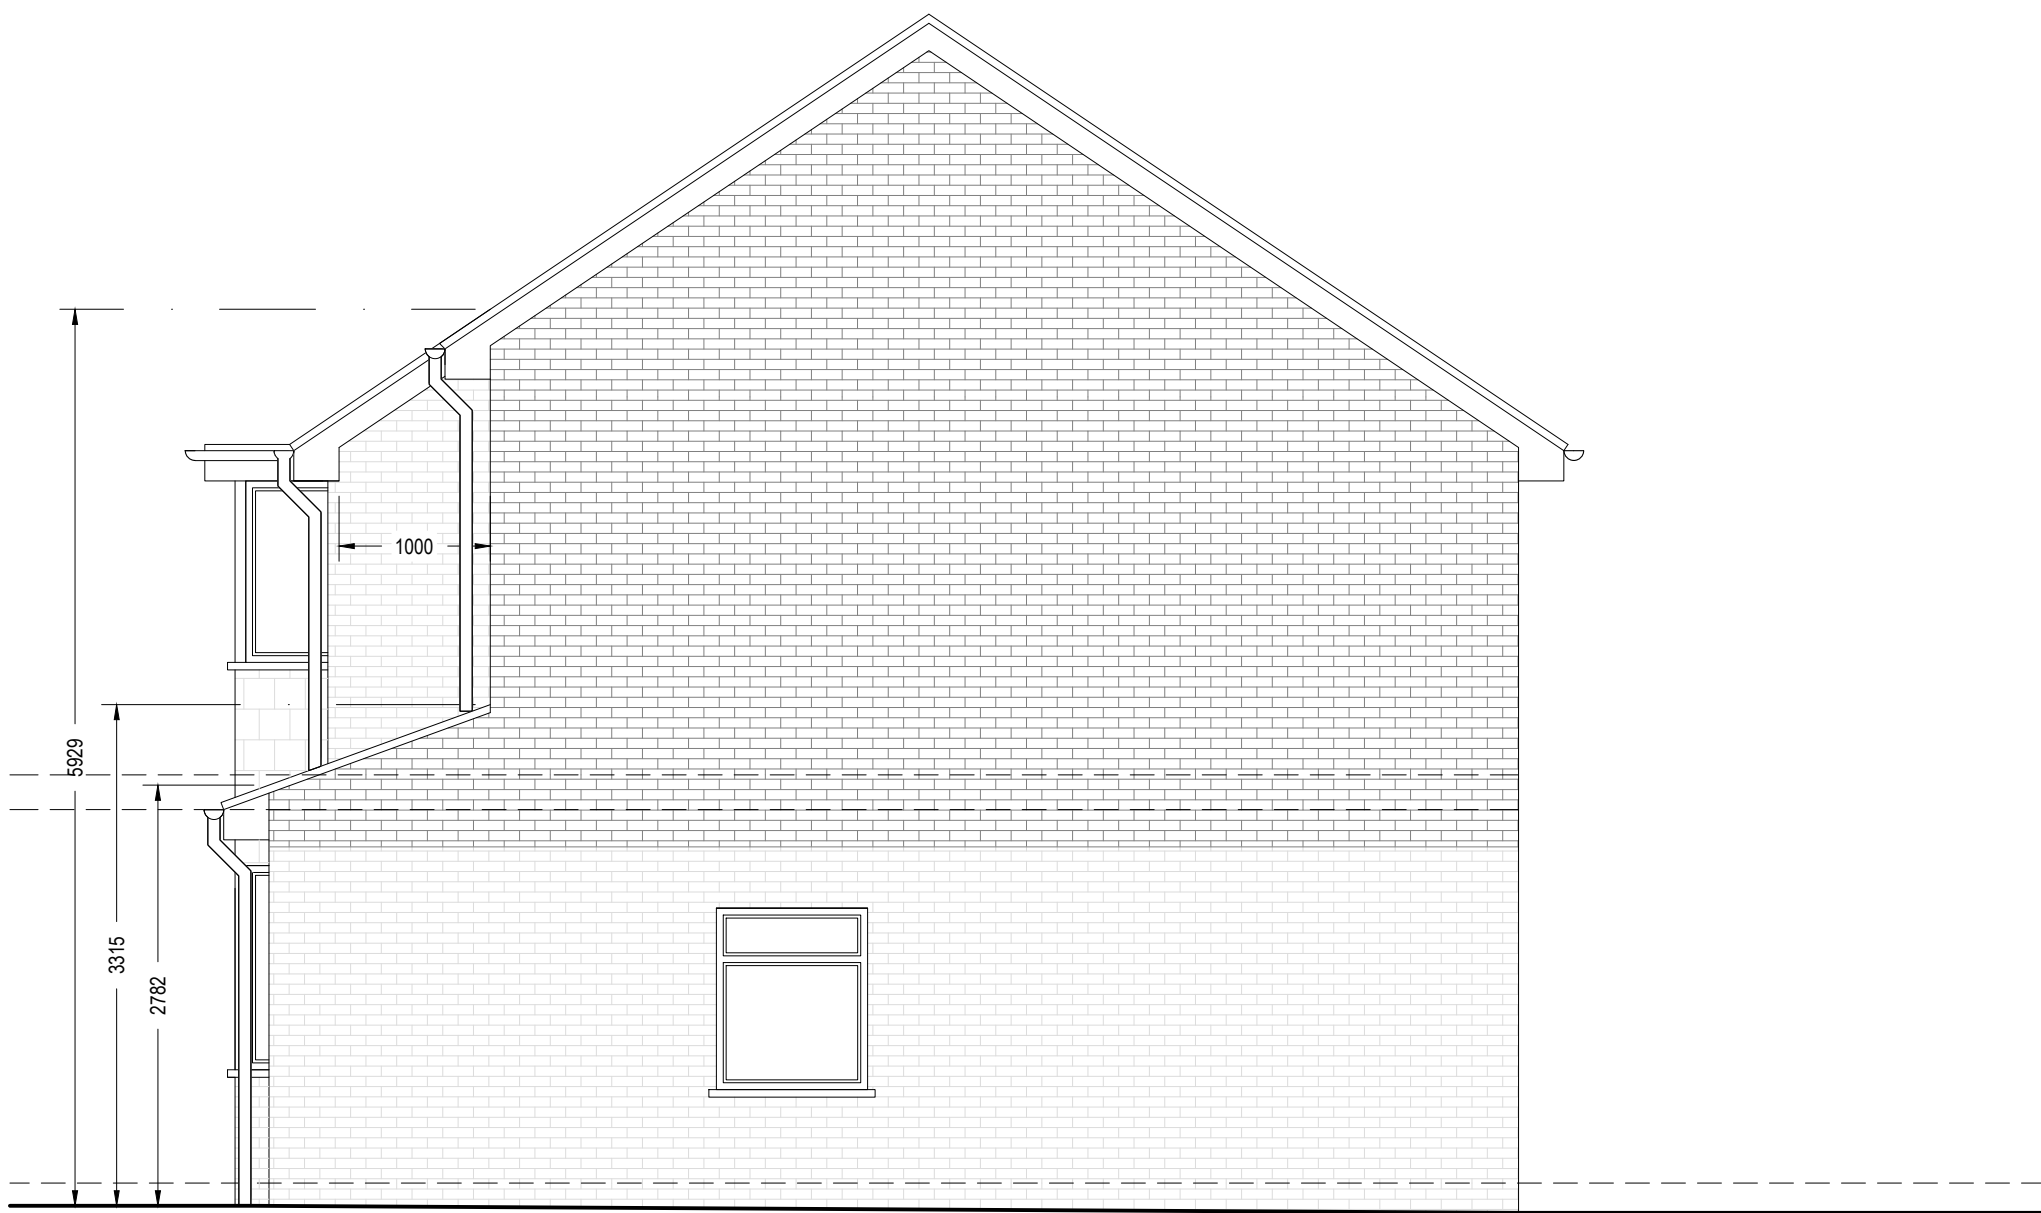


Right Side Elevation



Rear Elevation

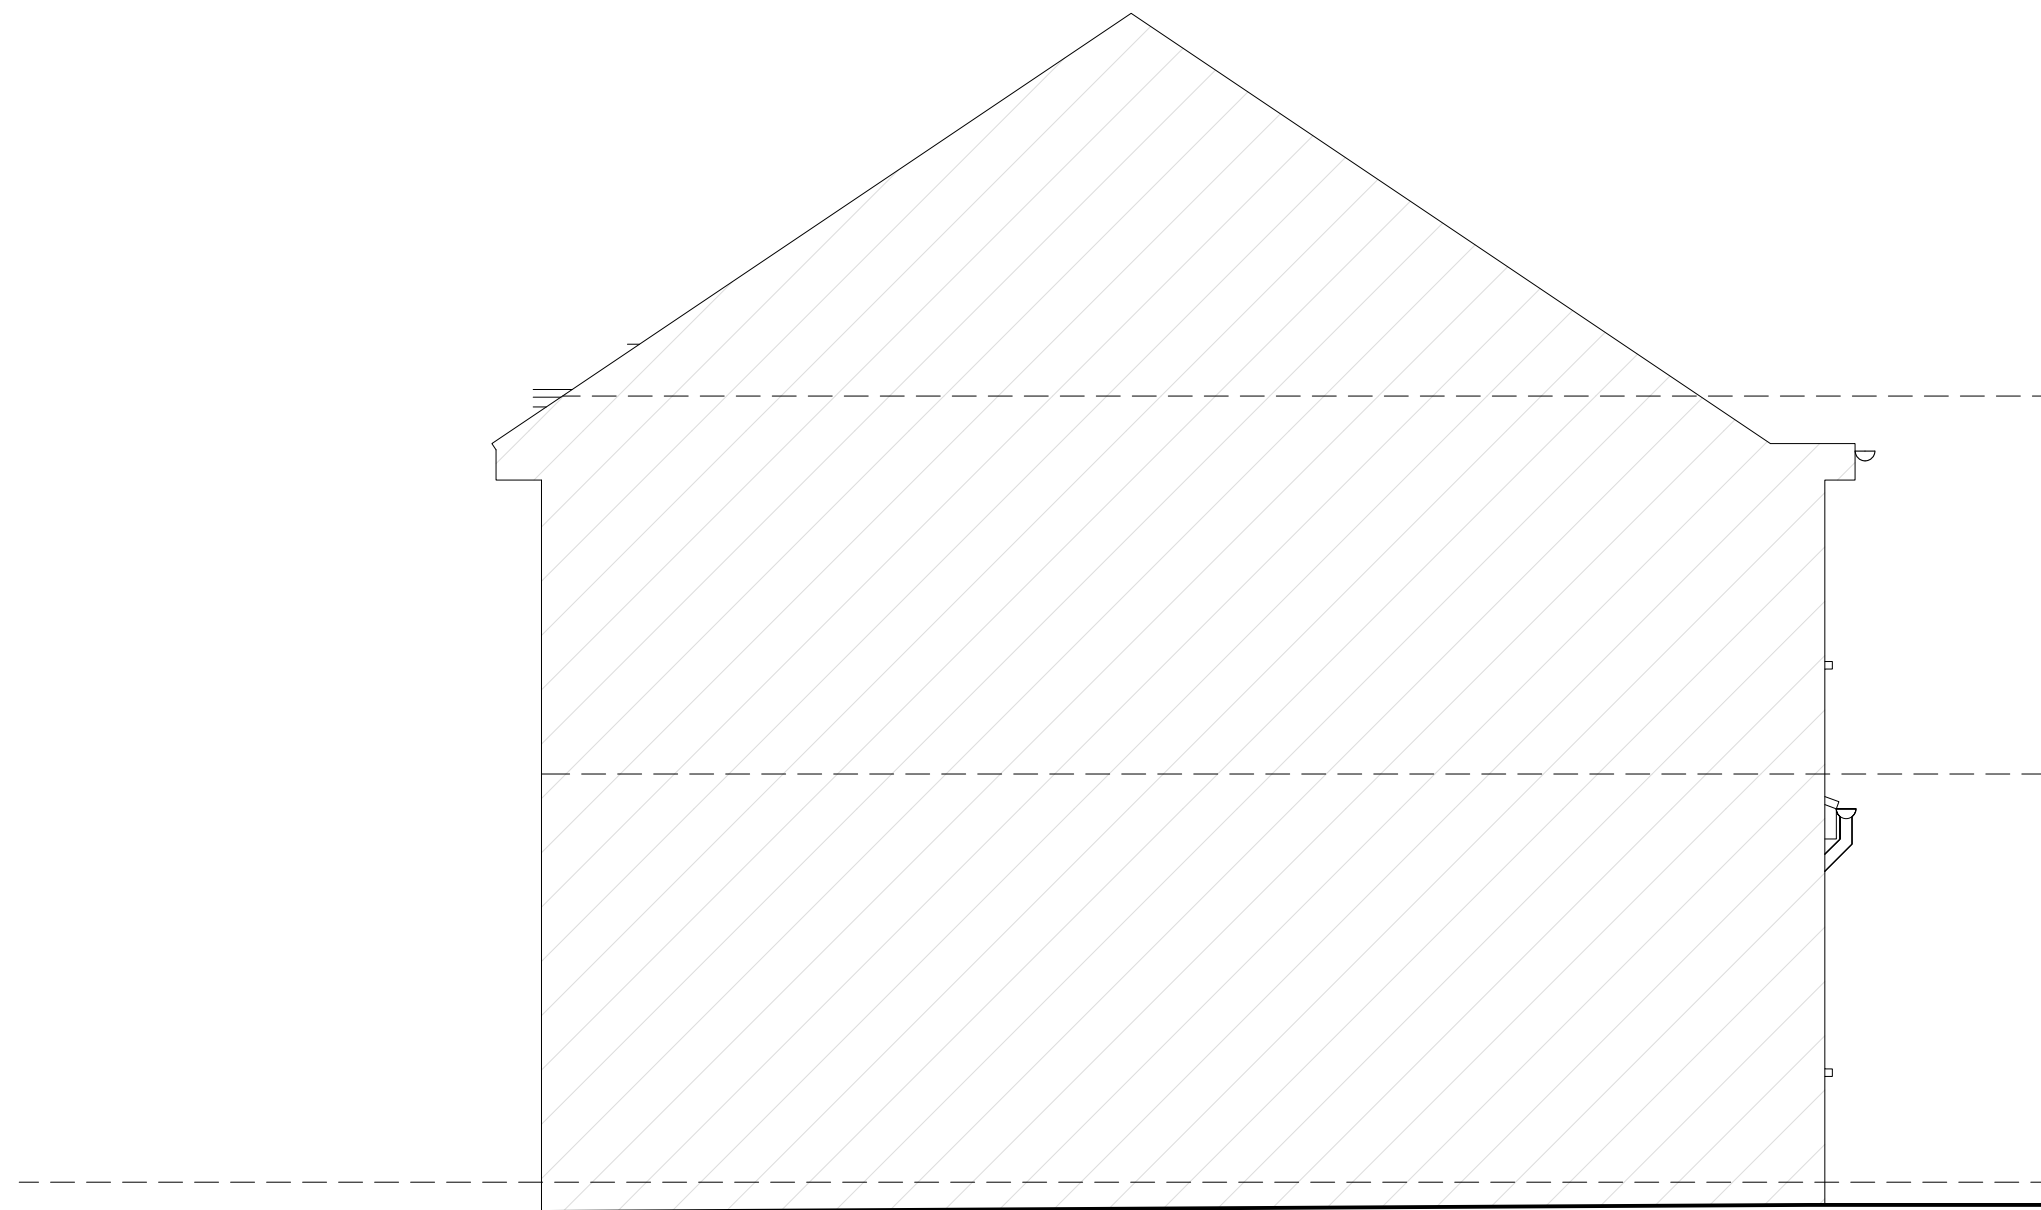

Left Side Elevation

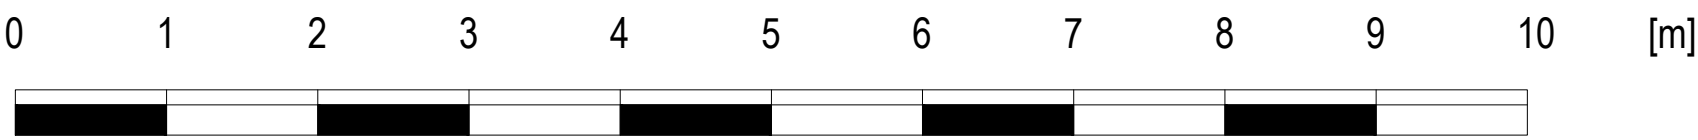

Note to Contractor: Contractor is recommended to carry out an intrusive site investigation prior to commencing works on site to ensure all details designed for this project are appropriate. Contractor to cross reference with Structural Calculations package for suitability, to assess site levels and confirm any design assumptions within the calculations package prior to works commencing on site. If the Contractor requires any additional information, please send a Request For Information to hello@planituk.co.uk before ordering materials and starting the works - requests will be acknowledged and responded to as soon as possible. Please ensure that the drawings have been submitted to Building Control for a Full Plans submission and the compliance report has been discharged before starting works on site.

Drawn by: FD	Project: 2 Clement Close, Milton Regis, Sittingbourne ME10 2XA
Client: Edvardas Kalasnikovas	Drawing Title: PROPOSED ELEVATIONS

Date: 21.04.2023	No.: 23-0597
Scale @A1: 1:50	Rev: 01
Issue: PLANNING DRAWING	Page: D05

