



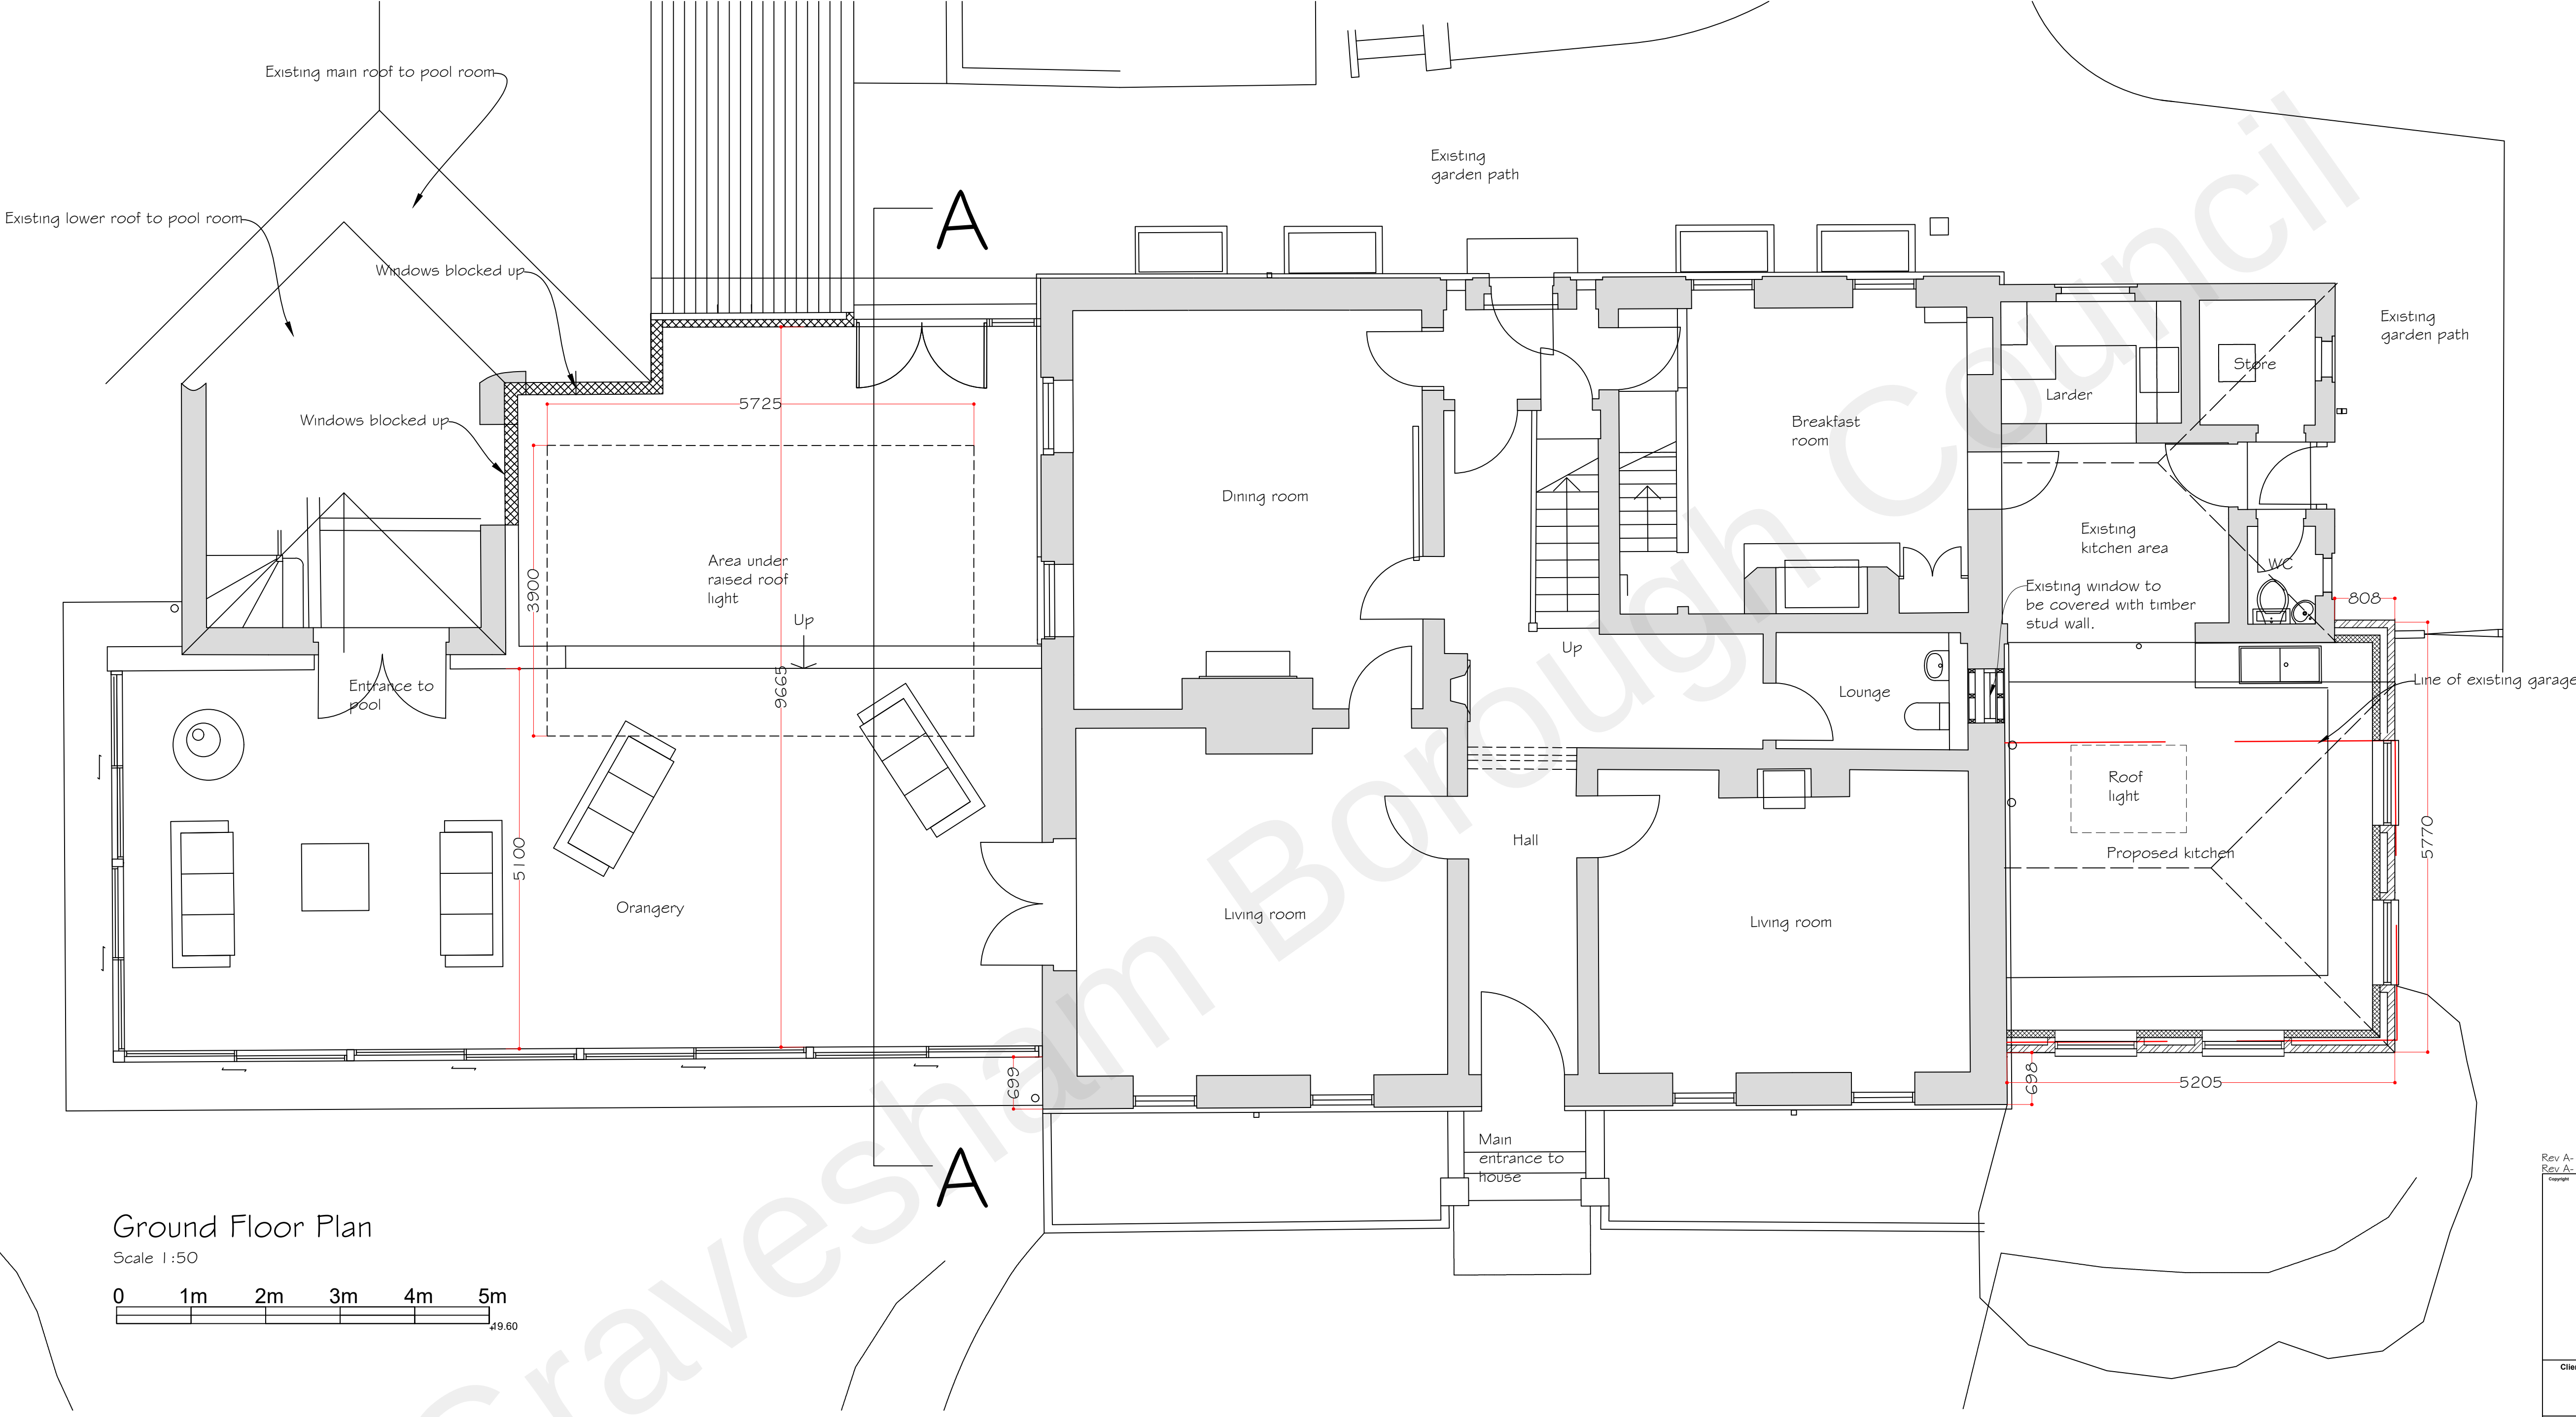

Ground Floor Plan
Scale 1:50

 

Rev A- General amended scheme.
Rev A- Amended sunroom.
17 January 2022
18 May 2021

Synergy Planning & Property Consultants Ltd Suite 6 Laser Quay Marine City Centre Rochester Kent ME2 4HU		
Client	Mr D South	
Address	The Old Parsonage, Shorne	
Drawing title	Proposed ground floor plan	
Scale	1:50 at A1	
Date	March 2021	Drawn by
Drawing No	20/308/03	B