

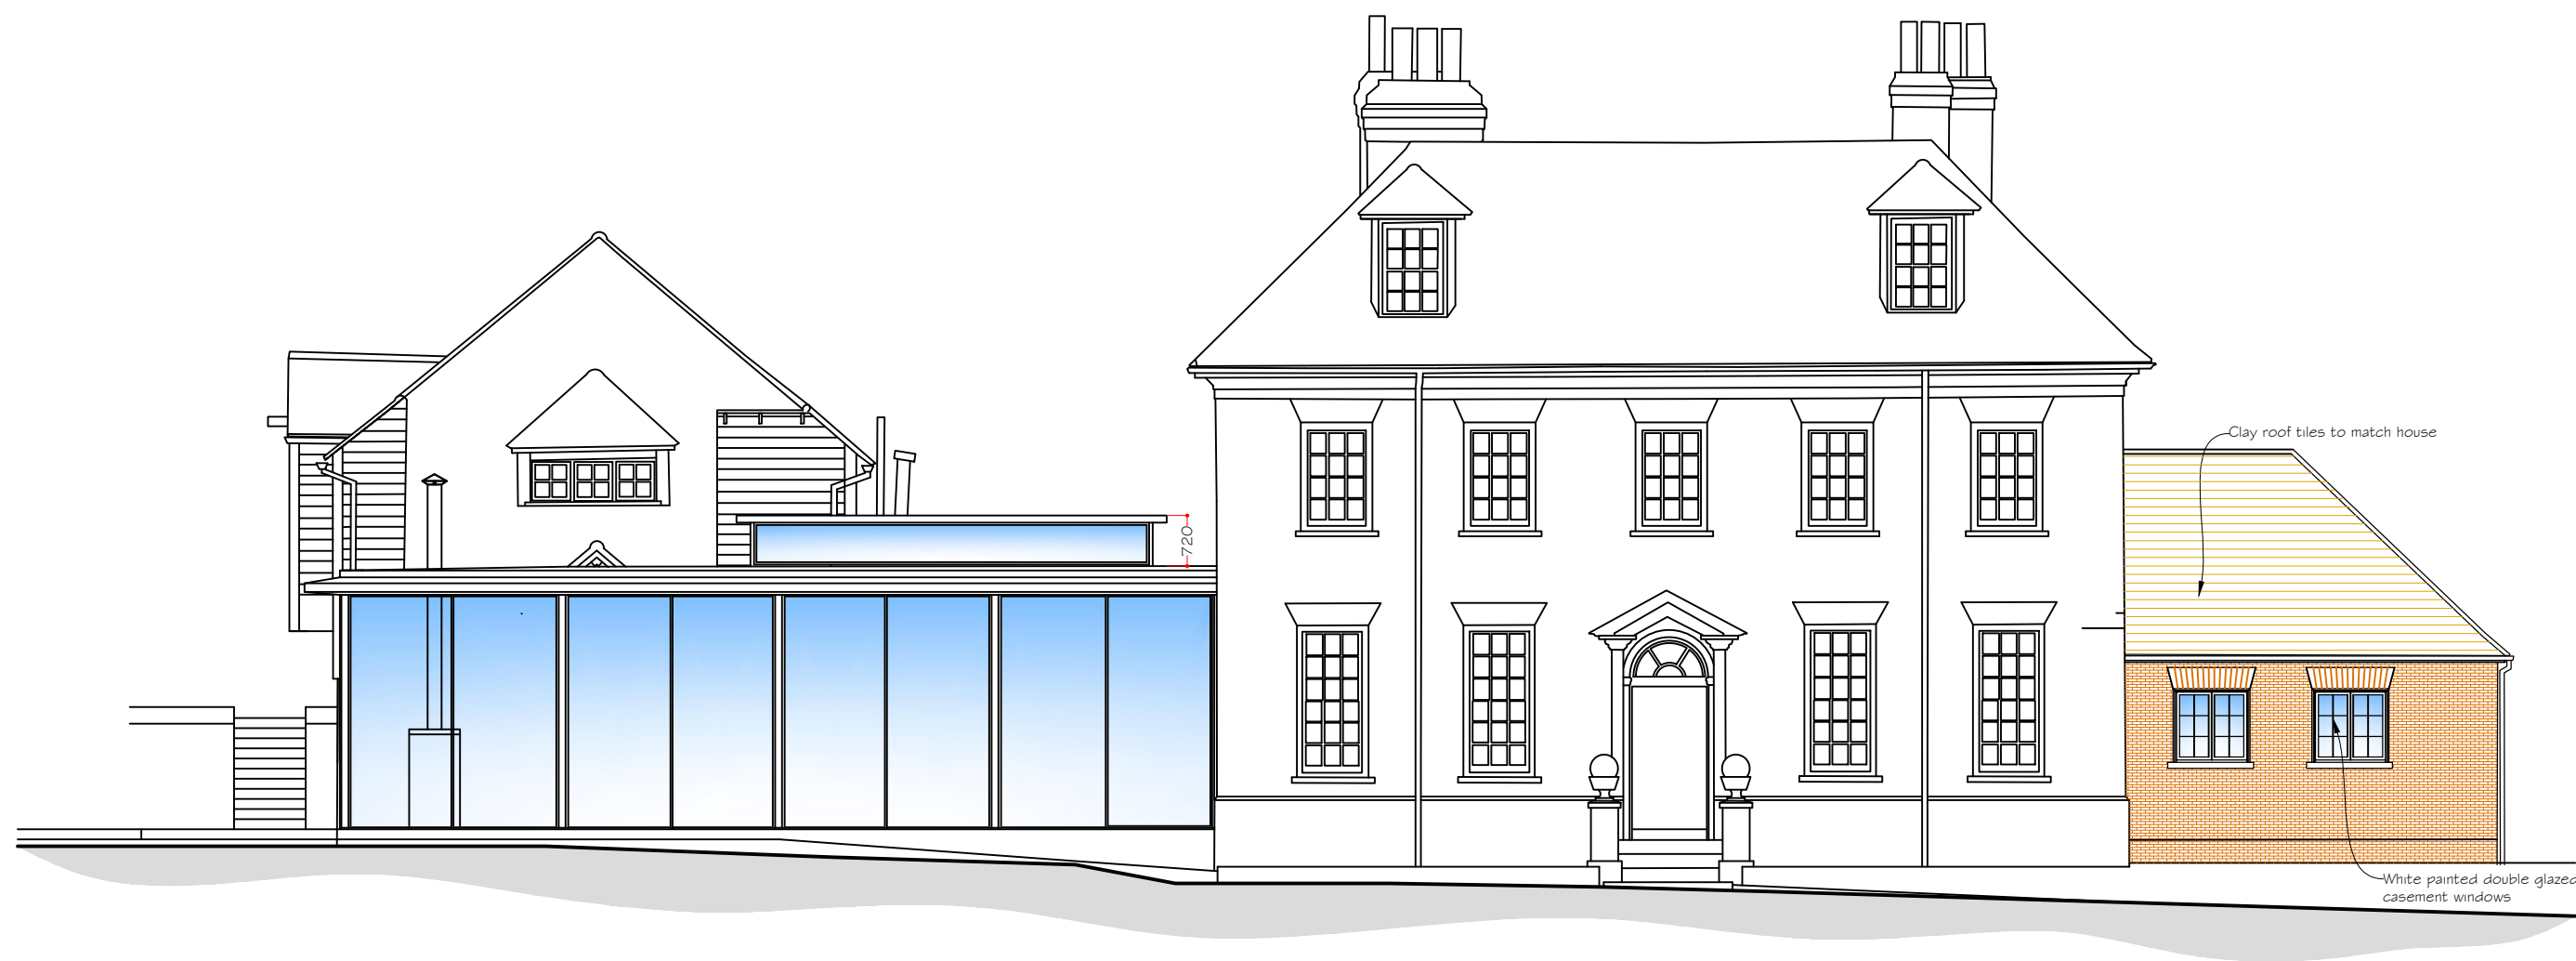


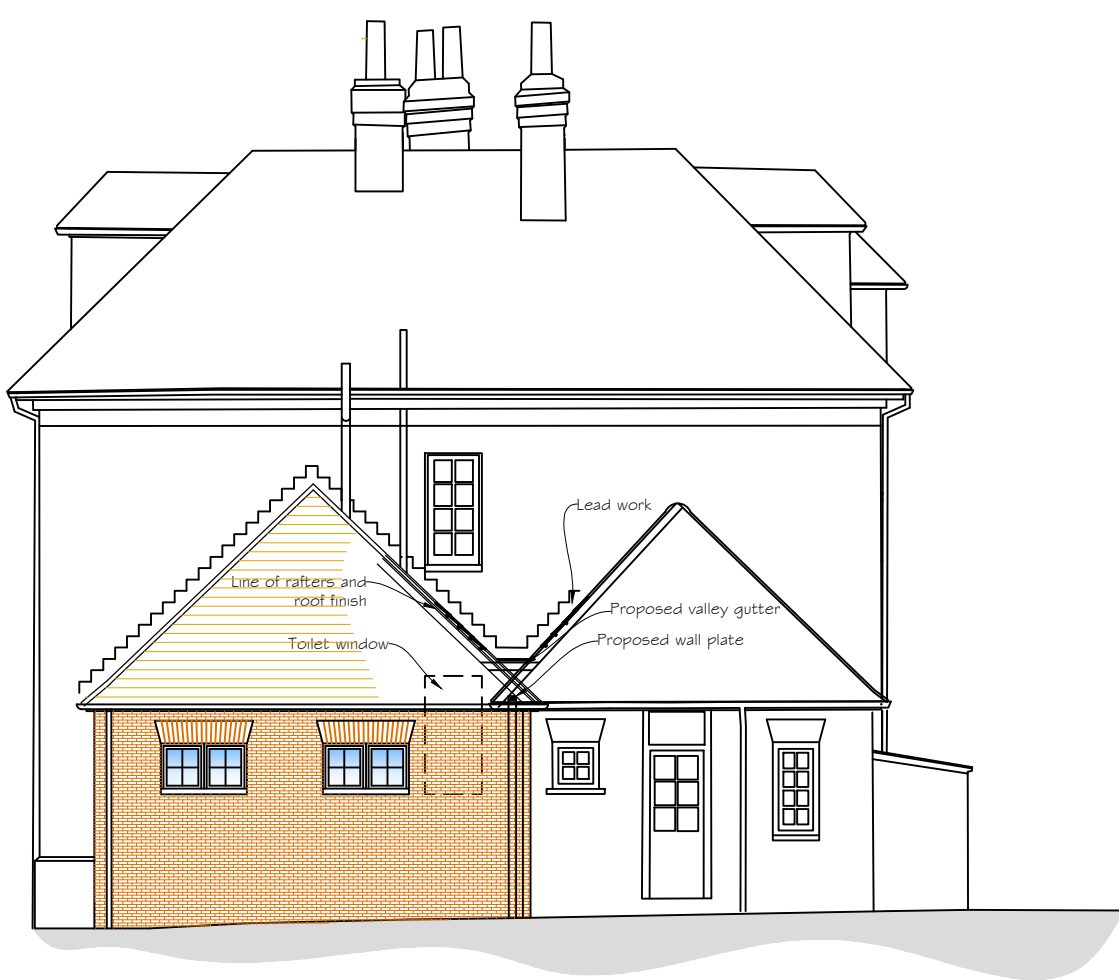


Front Elevation



Scale 1:100

 


Side Elevation

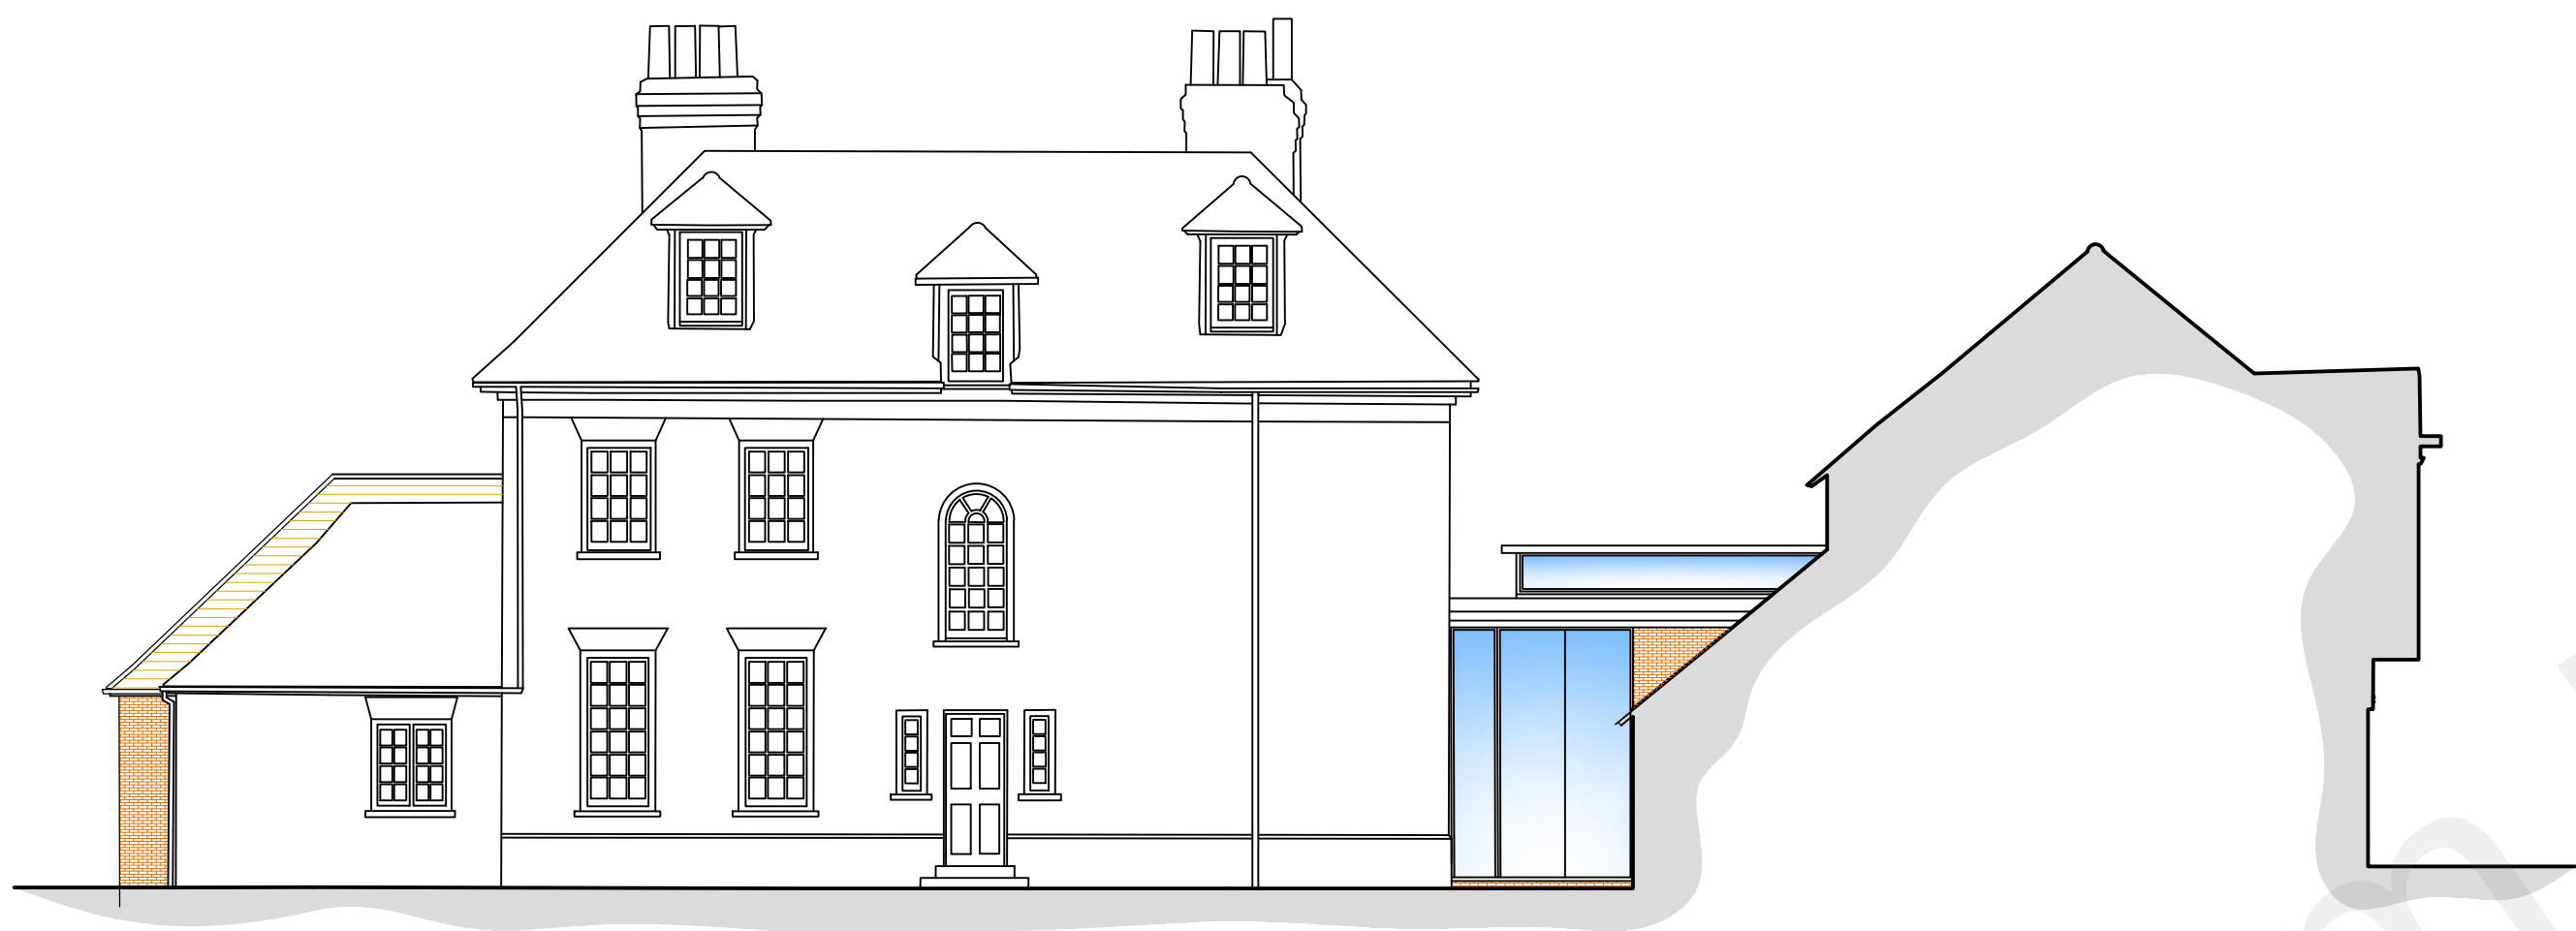


Rear Elevation

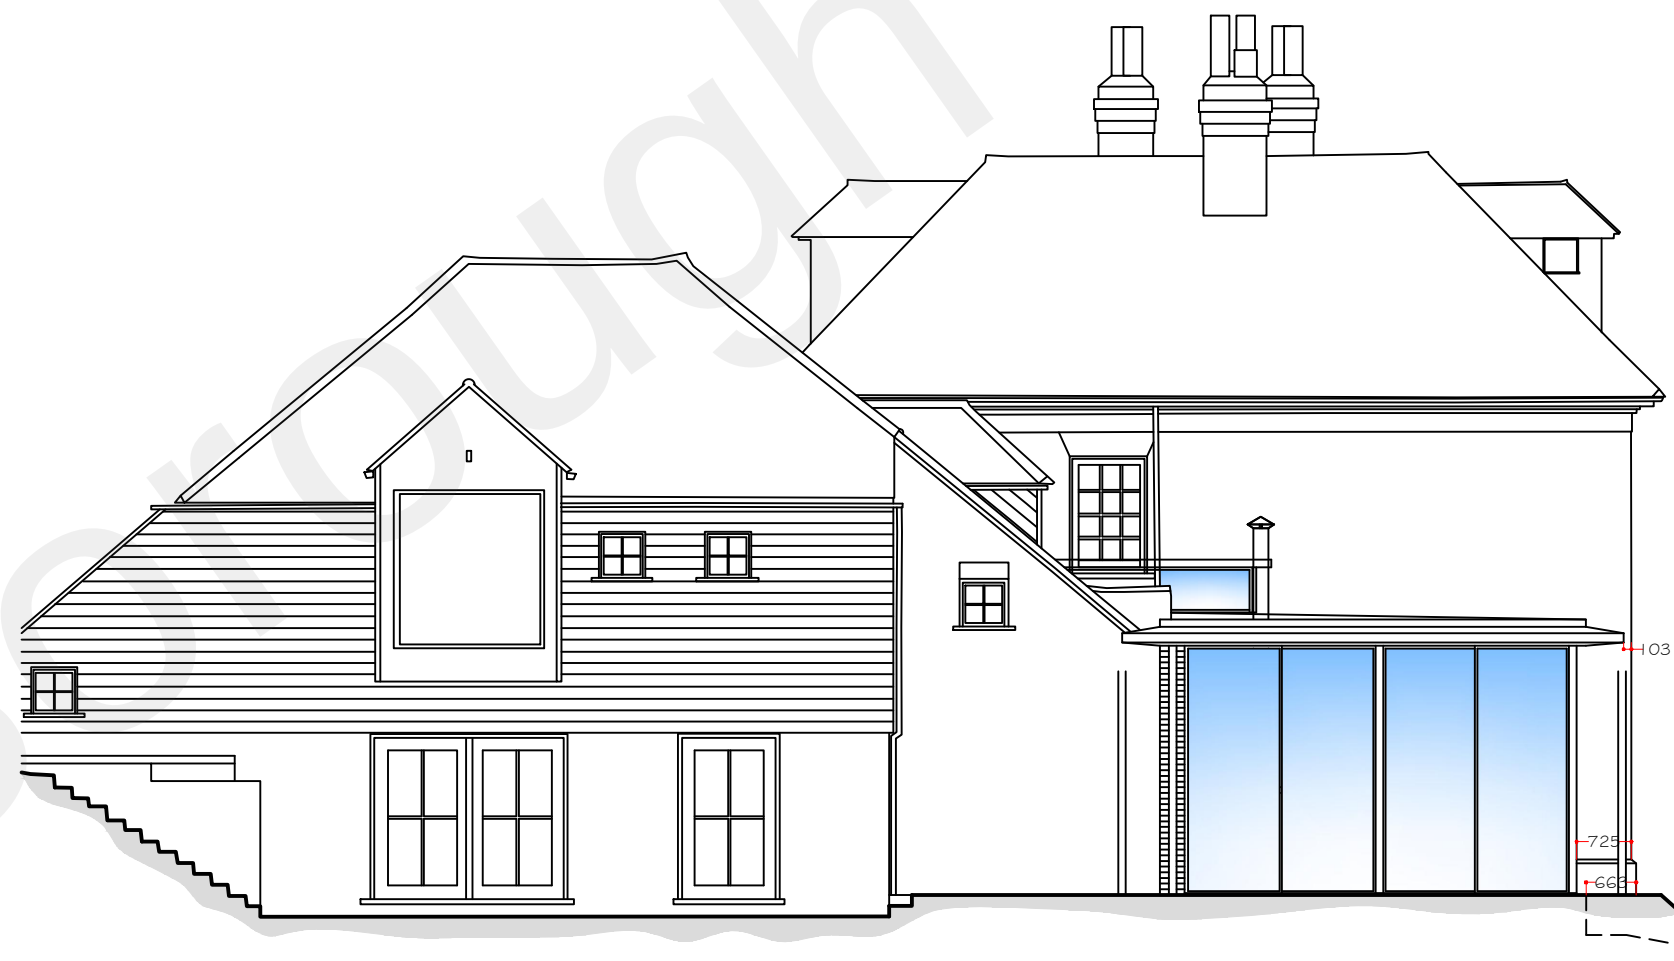 

Side Elevation

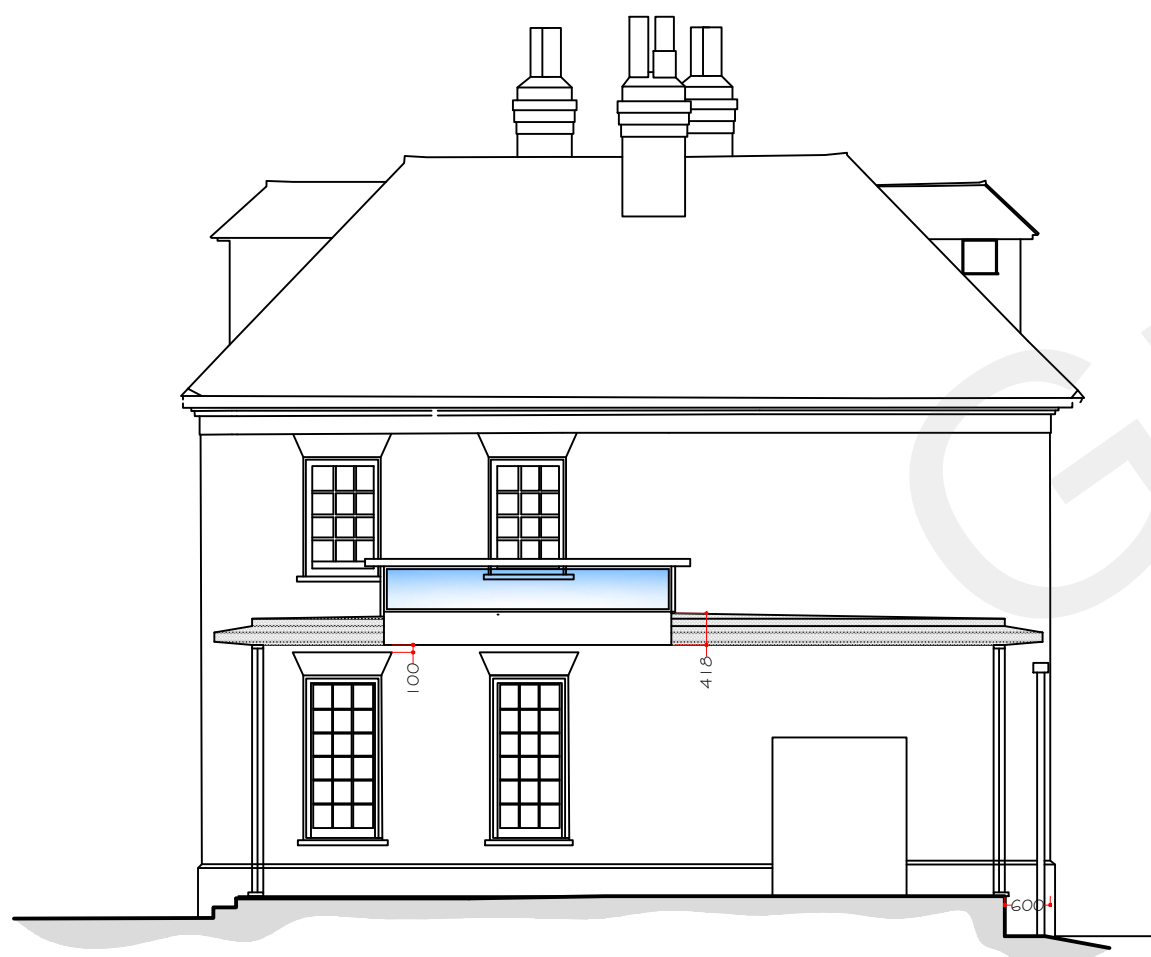

Side Elevation/section

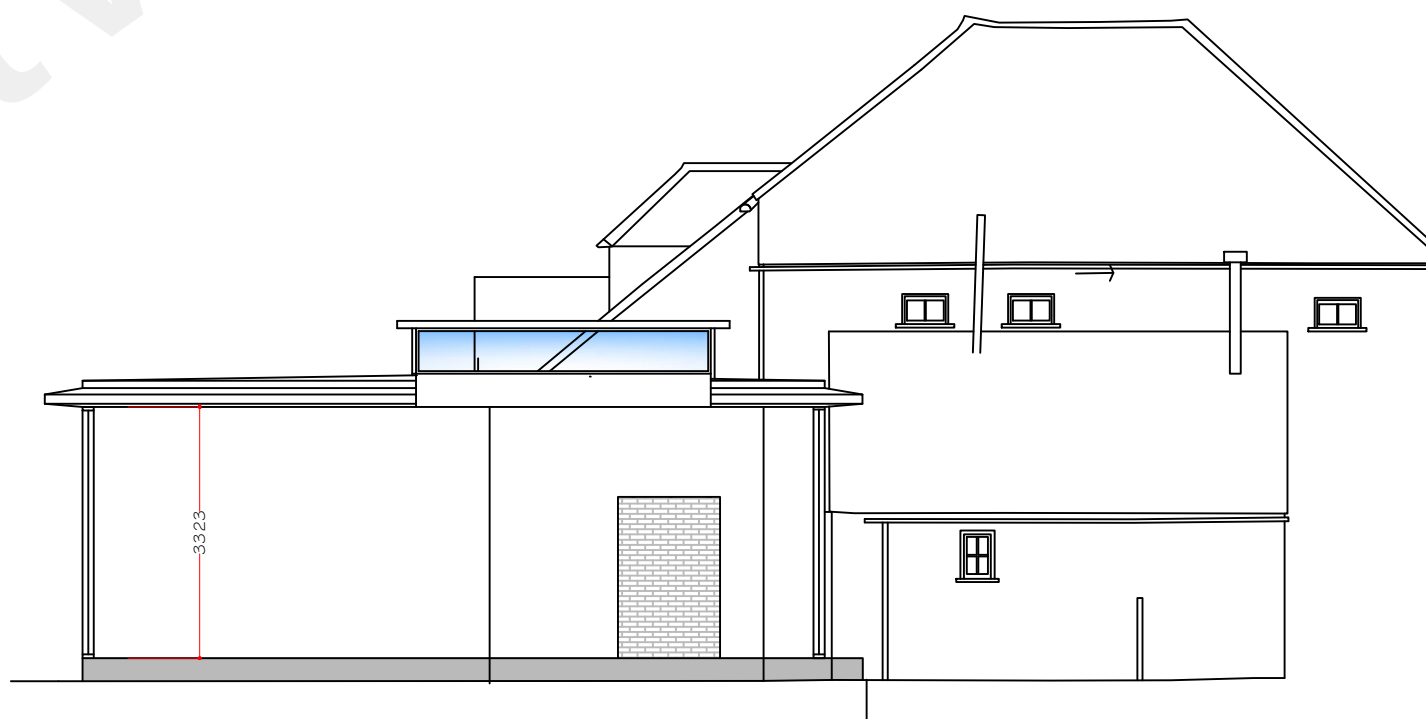

Section A-A

Rev A-General amended scheme. 17 January 2022	
Synergy Planning & Property Consultants Ltd Suite 6 Laser Quay Marine City Estate Rochester Kent ME2 4HU	
Client	Mr D South
Address	The Old Parsonage, Shorne
Drawing title	Proposed elevations
Scale	1:100 at A1
Date	December 2020
Drawing No	20/308/04
A	