




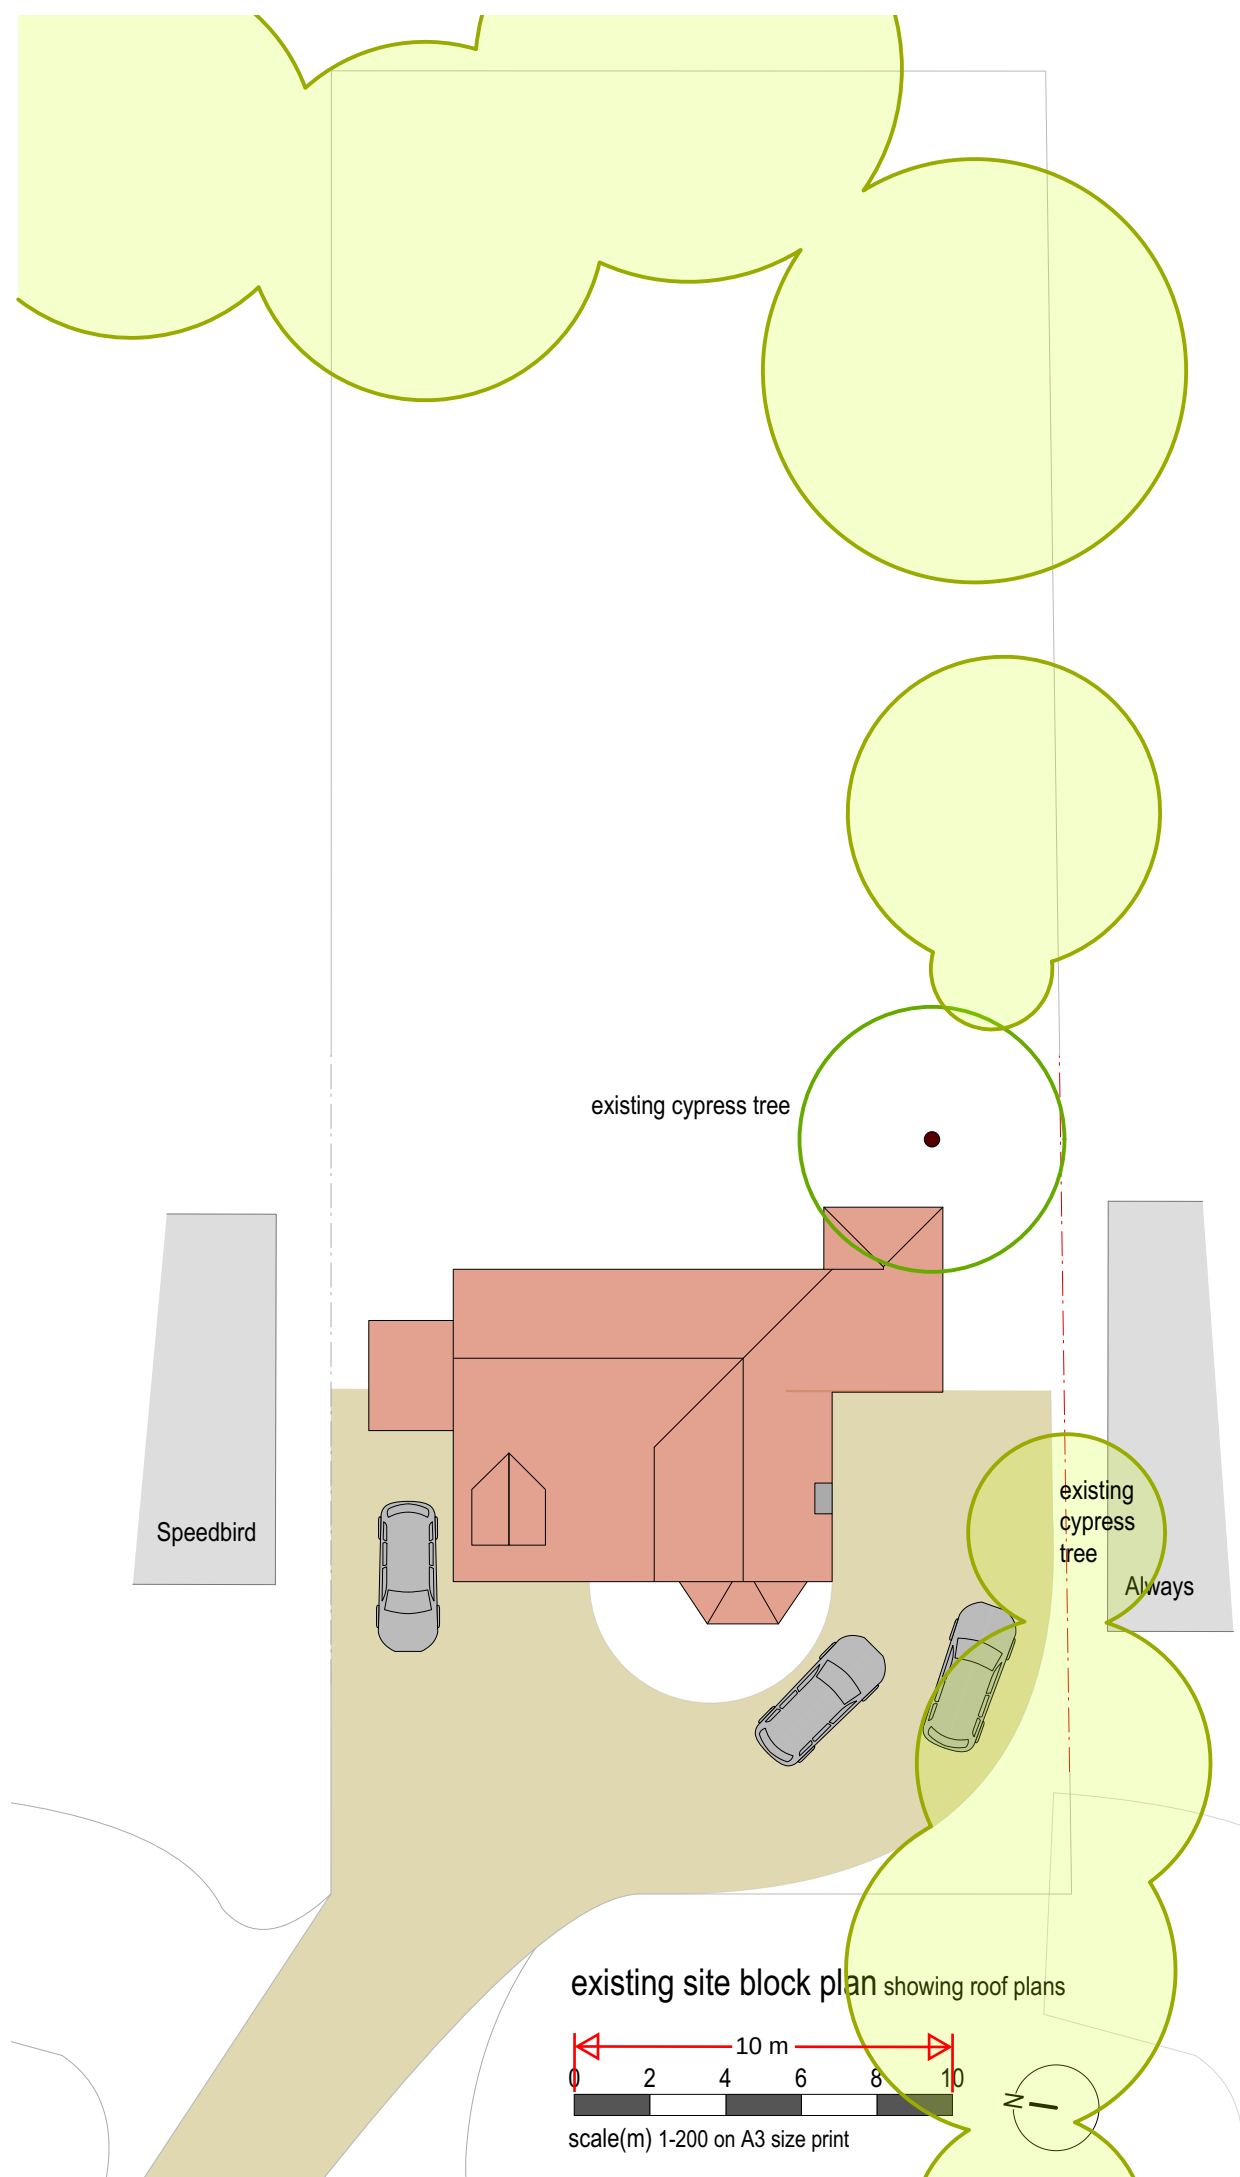

existing site block plan showing roof plans

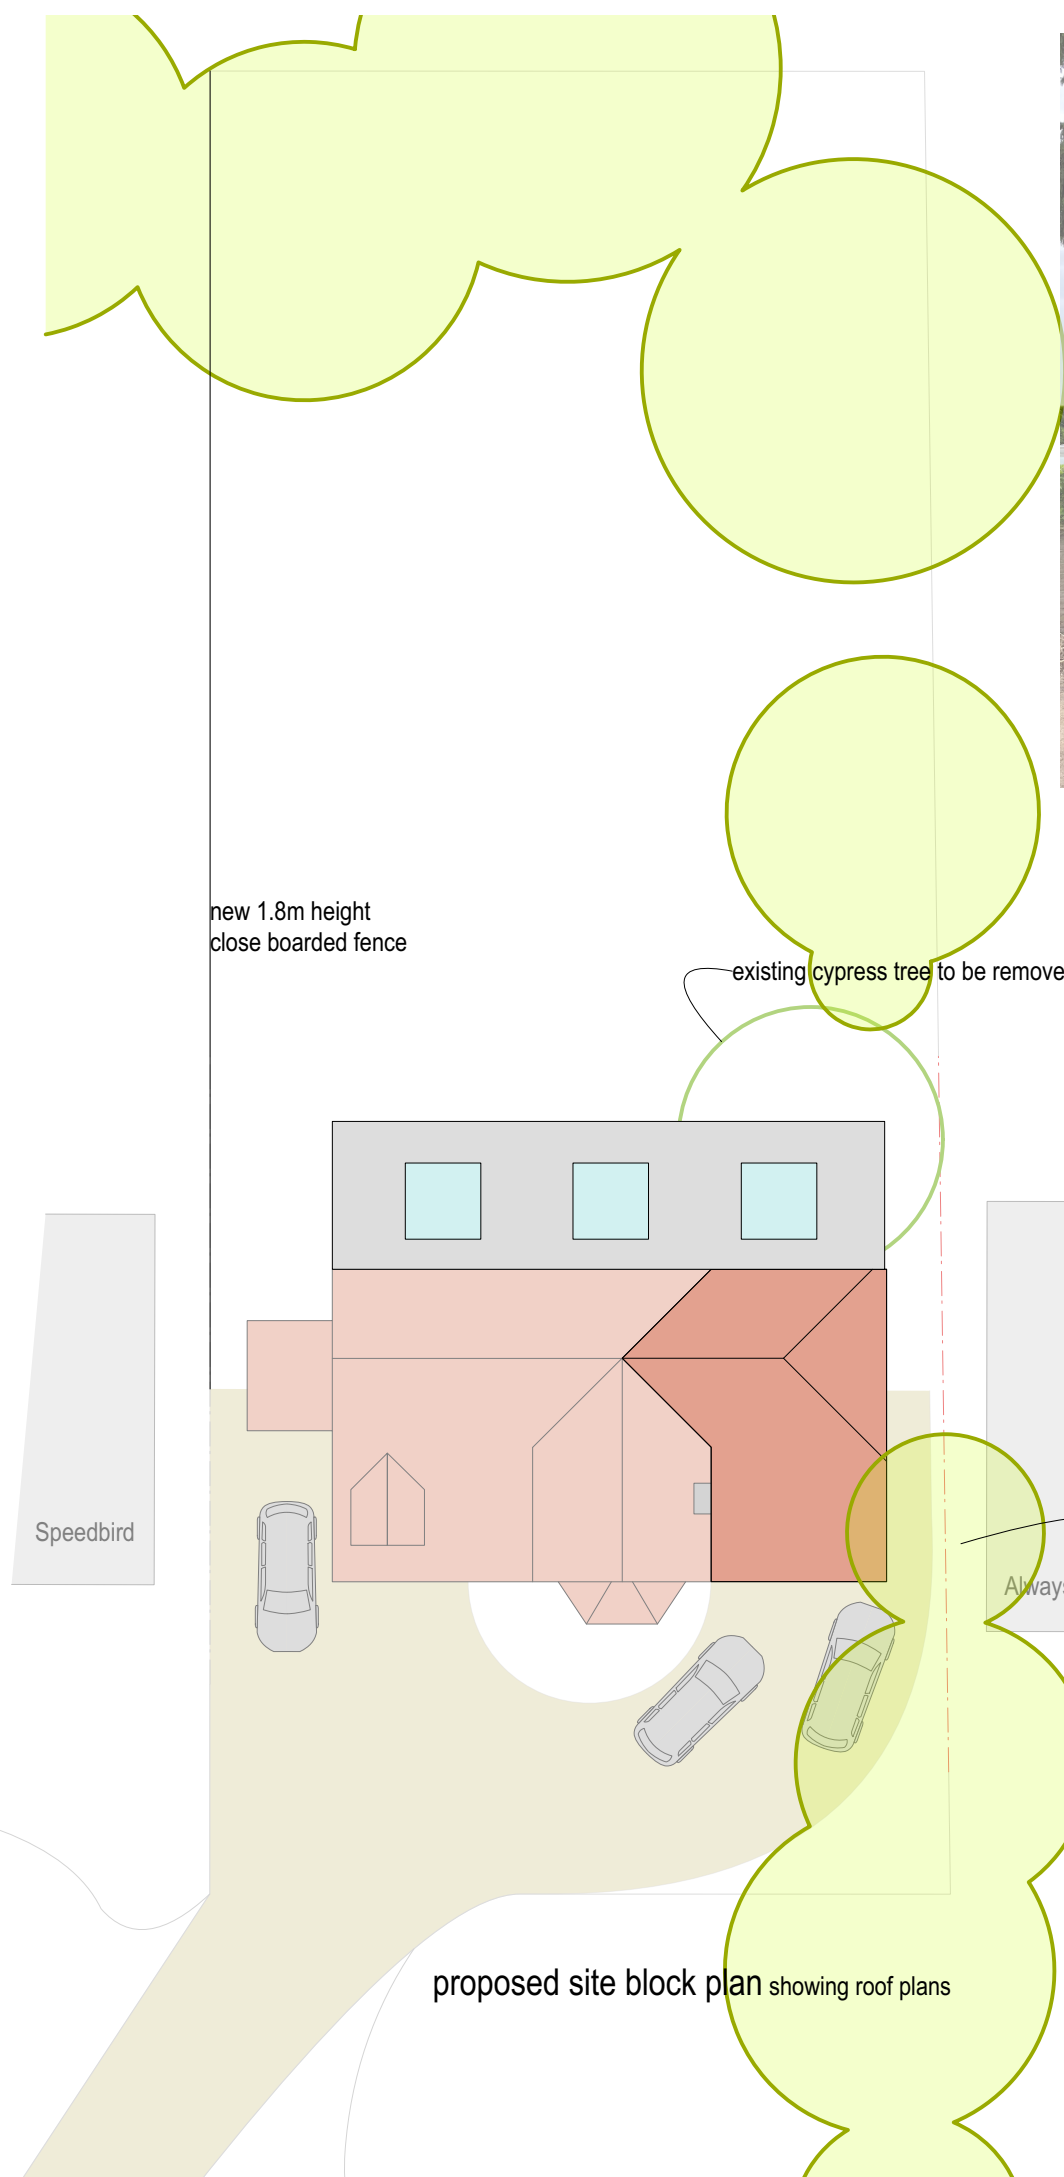

proposed site block plan showing roof plans

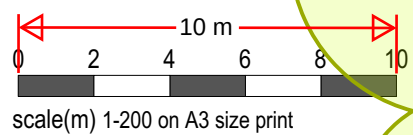

existing cypress tree to be removed



existing cypress tree

A- existing trees shown. GB/26/01/2021

CLIENT;	Wakes
PROJECT;	Tudor House, Meopham, DA13 0AQ
TITLE;	existing & proposed site block/roof plan
SCALE;	1-200
DATE;	Nov 2020
DRAWN;	GB
DRAWING NUMBER	20-25-02- A

