

GR-002 6

5 GR-002

4 GR-002

Ground Floor Plan

1 : 100



3D View 5


Rear Elevation

1 : 100




East

1 : 100

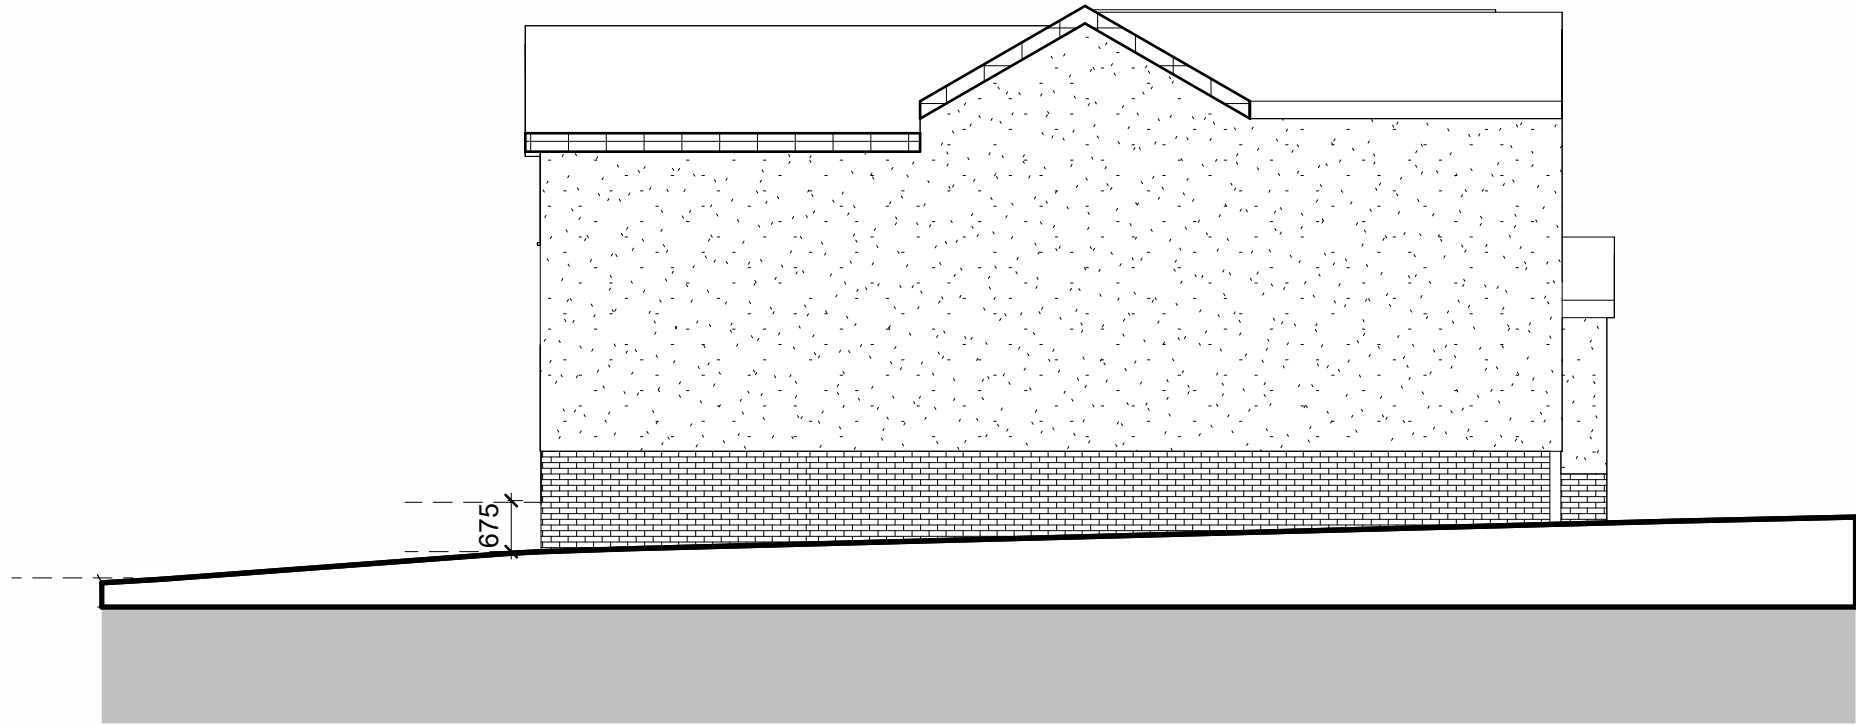

West

1 : 100

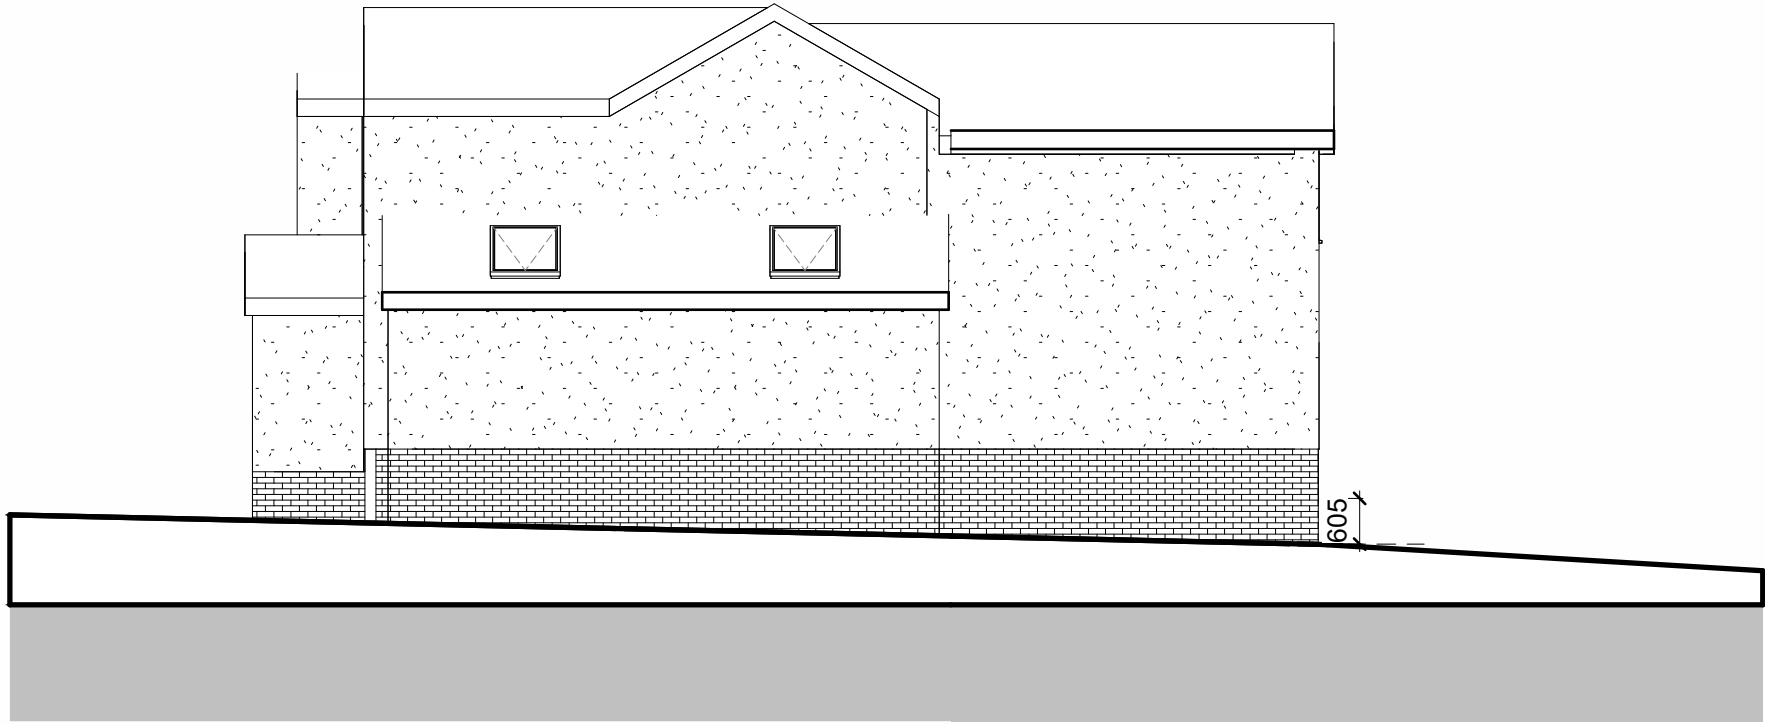

- 1. All dimensions are in millimeters unless noted otherwise.
- 2. All dimensions and levels are approximate and are to be checked and verified onsite prior to commencement of construction and fabrication
- 3. Contractor to assume design responsibility under CDM2015.
- 4. Note, all structural information noted should be checked against detailed structural engineers information / sheets

No.	Description	Date

PROJECT		
Poppy Hill		
TITLE		
Existing General Arrangement		
CLIENT		
Mrs J Manwaring		
SCALE (@A2)	DATE	07/02/2026
1 : 100		
DRAWING NUMBER	REV	P01
GR-002		