



GR-003 6

5 GR-003

4 GR-003

1

Ground Floor Plan

1 : 100



2

3D View 5

4

Rear Elevation


1 : 100



5

East


1 : 100

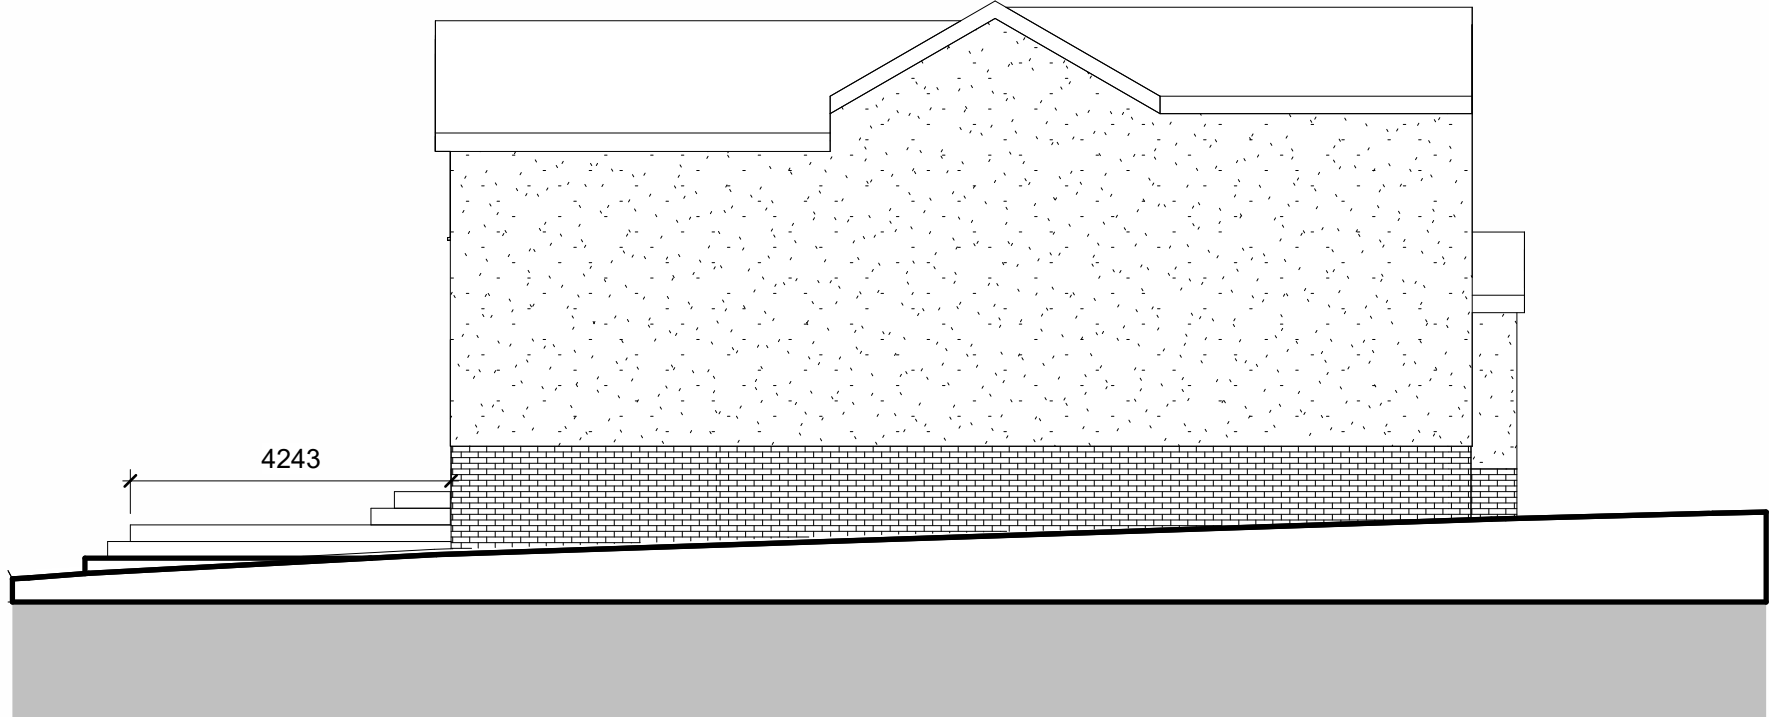

6

West

1 : 100

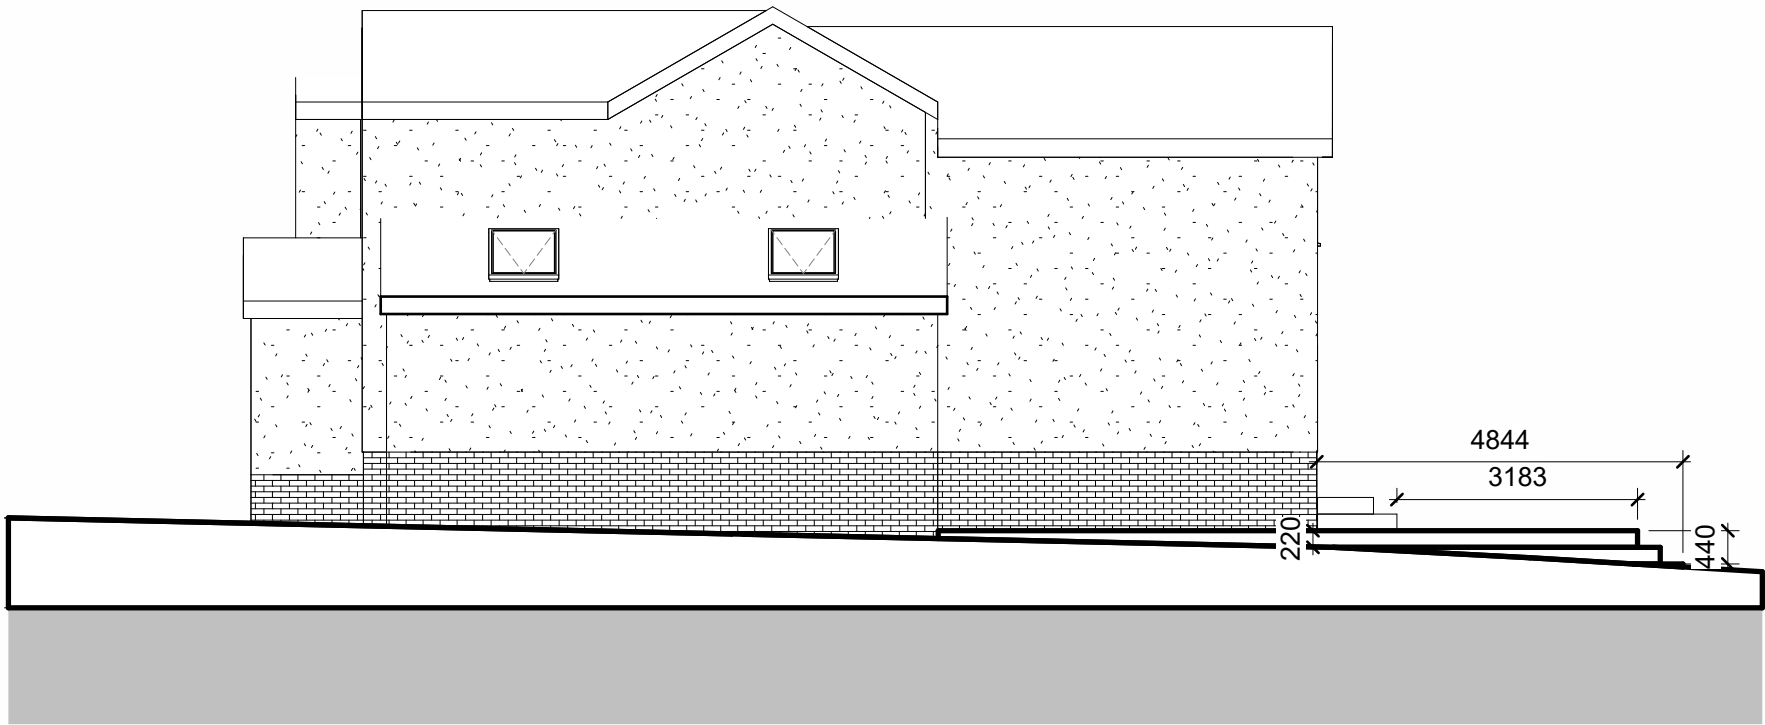

1. All dimensions are in millimeters unless noted otherwise.
2. All dimensions and levels are approximate and are to be checked and verified onsite prior to commencement of construction and fabrication
3. Contractor to assume design responsibility under CDM2015.
4. Note, all structural information noted should be checked against detailed structural engineers information / sheets

No.	Description	Date

PROJECT

Poppy Hill

TITLE

Proposed General Arrangement

CLIENT

Mrs J Manwaring

SCALE (@A2)

1 : 100

DATE

04/06/2025

DRAWING NUMBER

GR-003

REV

P01