




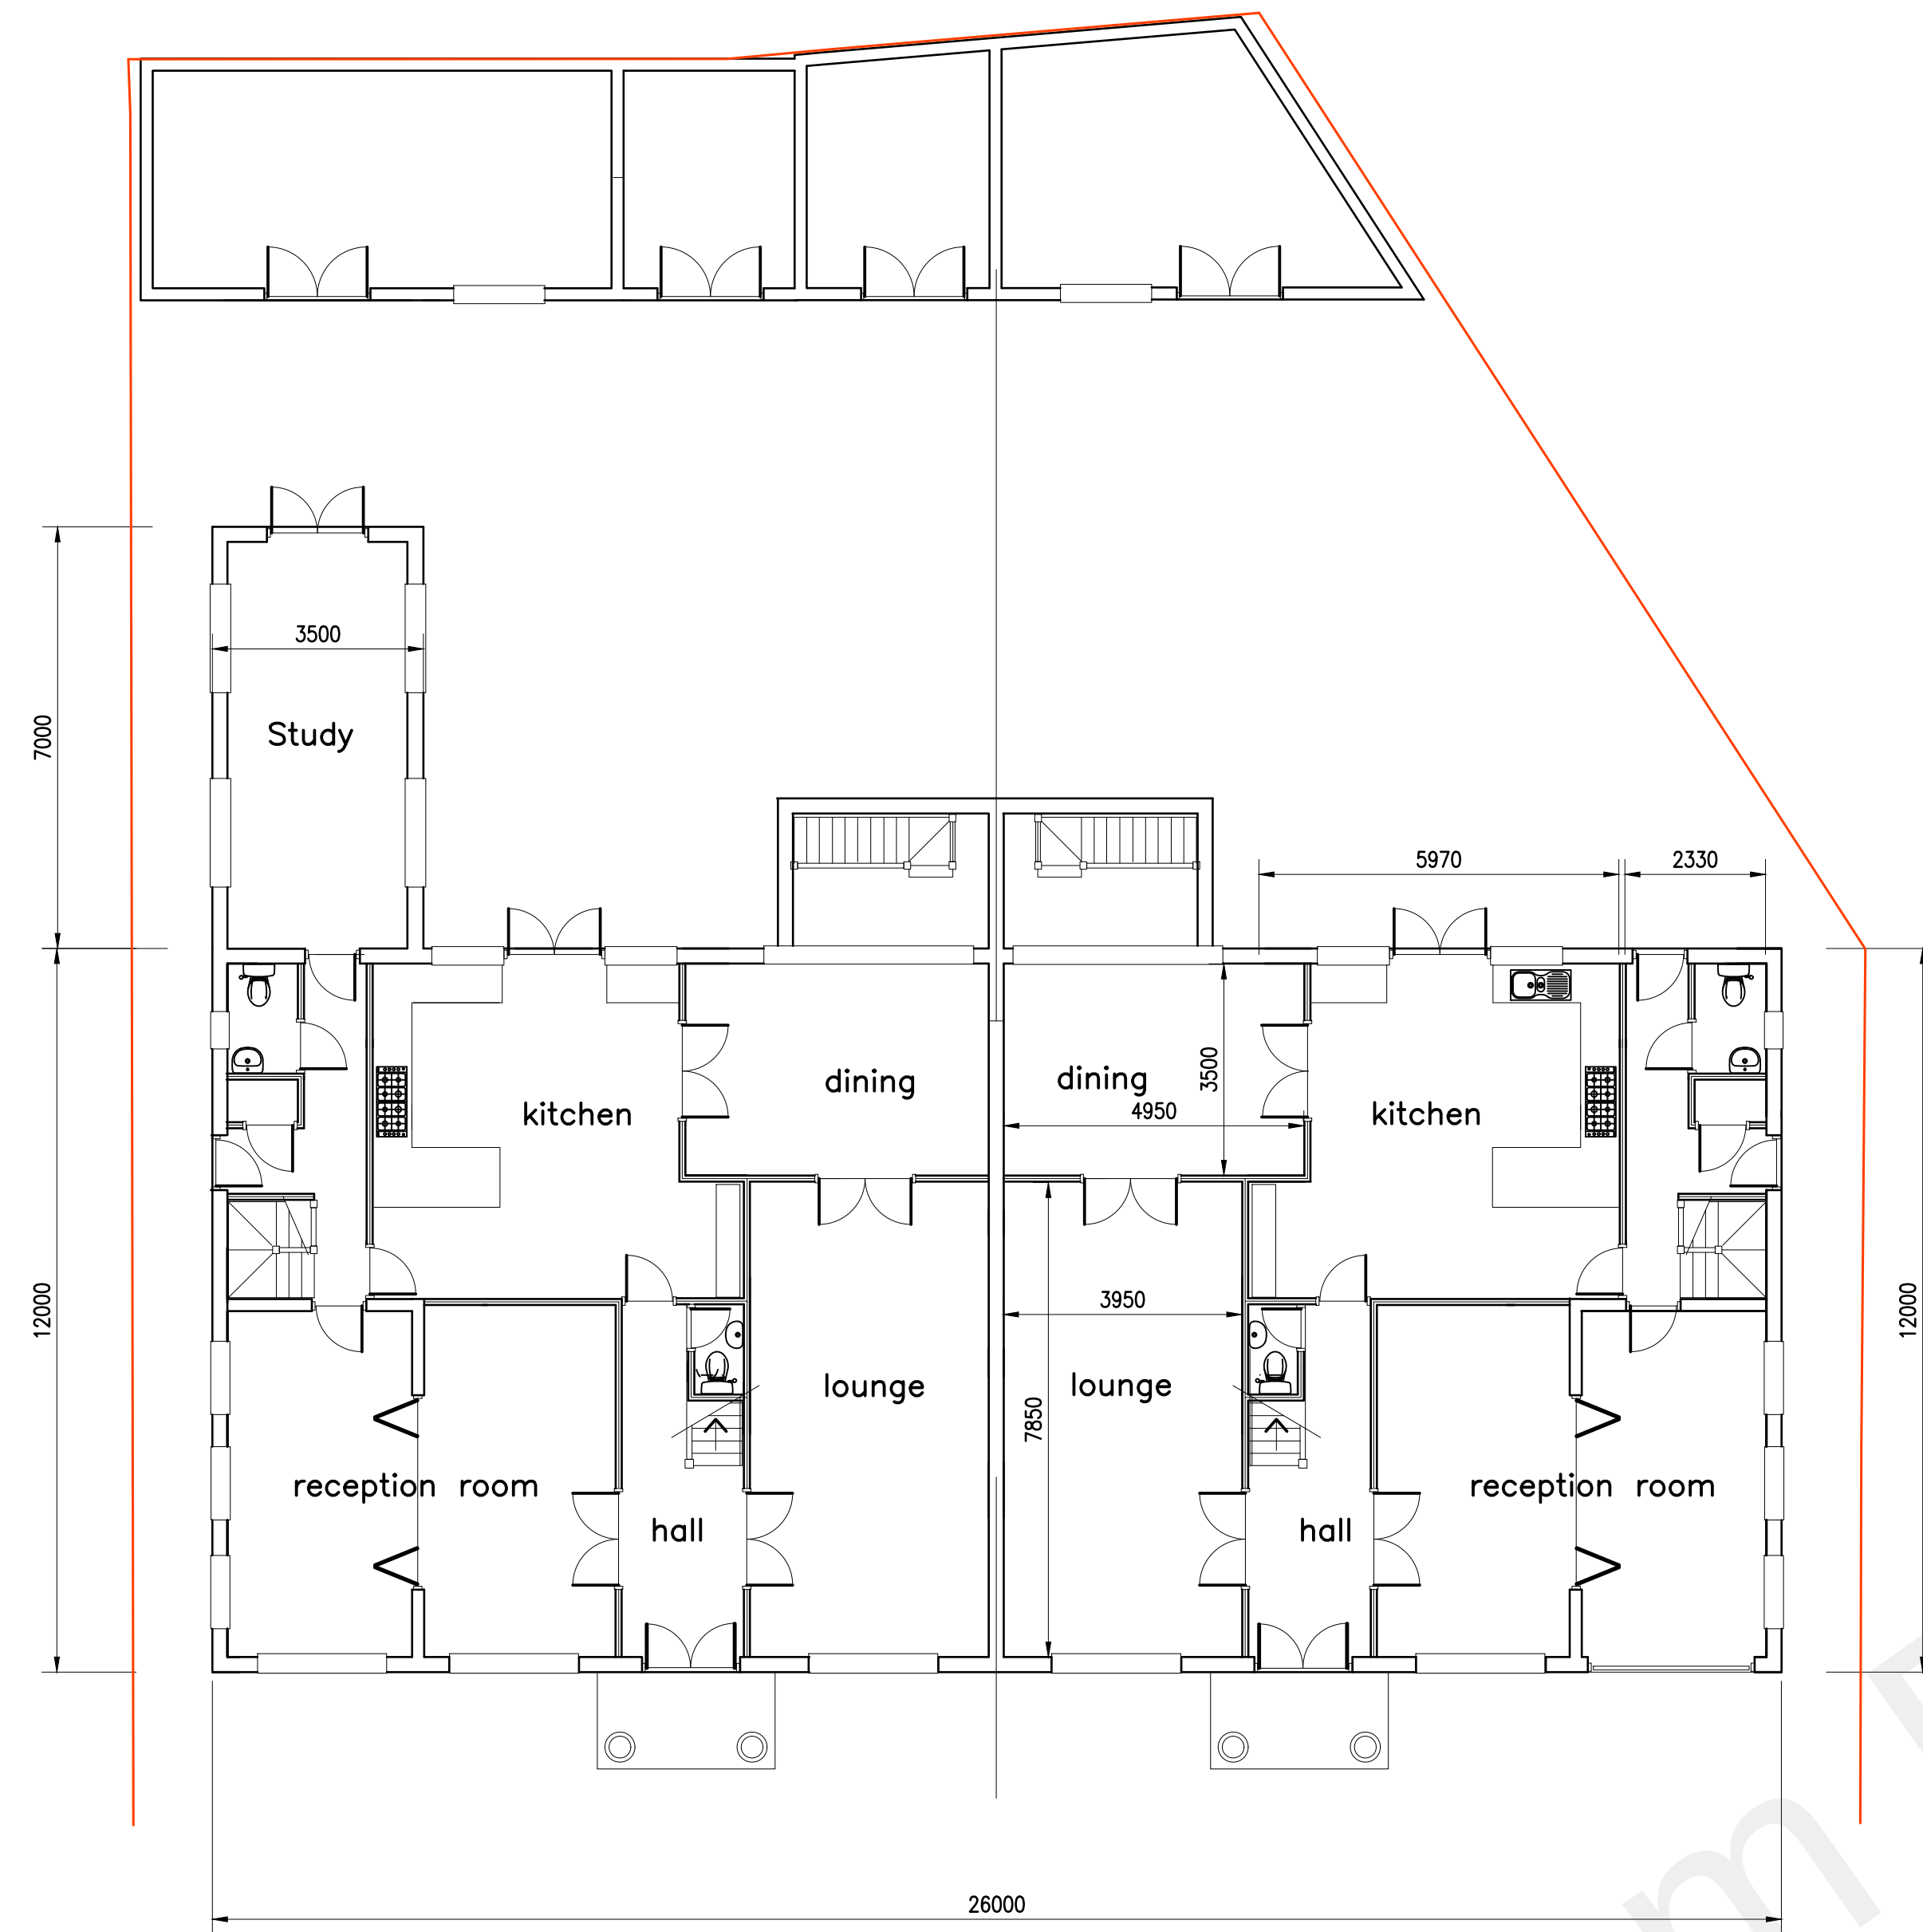


GROUND FLOOR PLAN

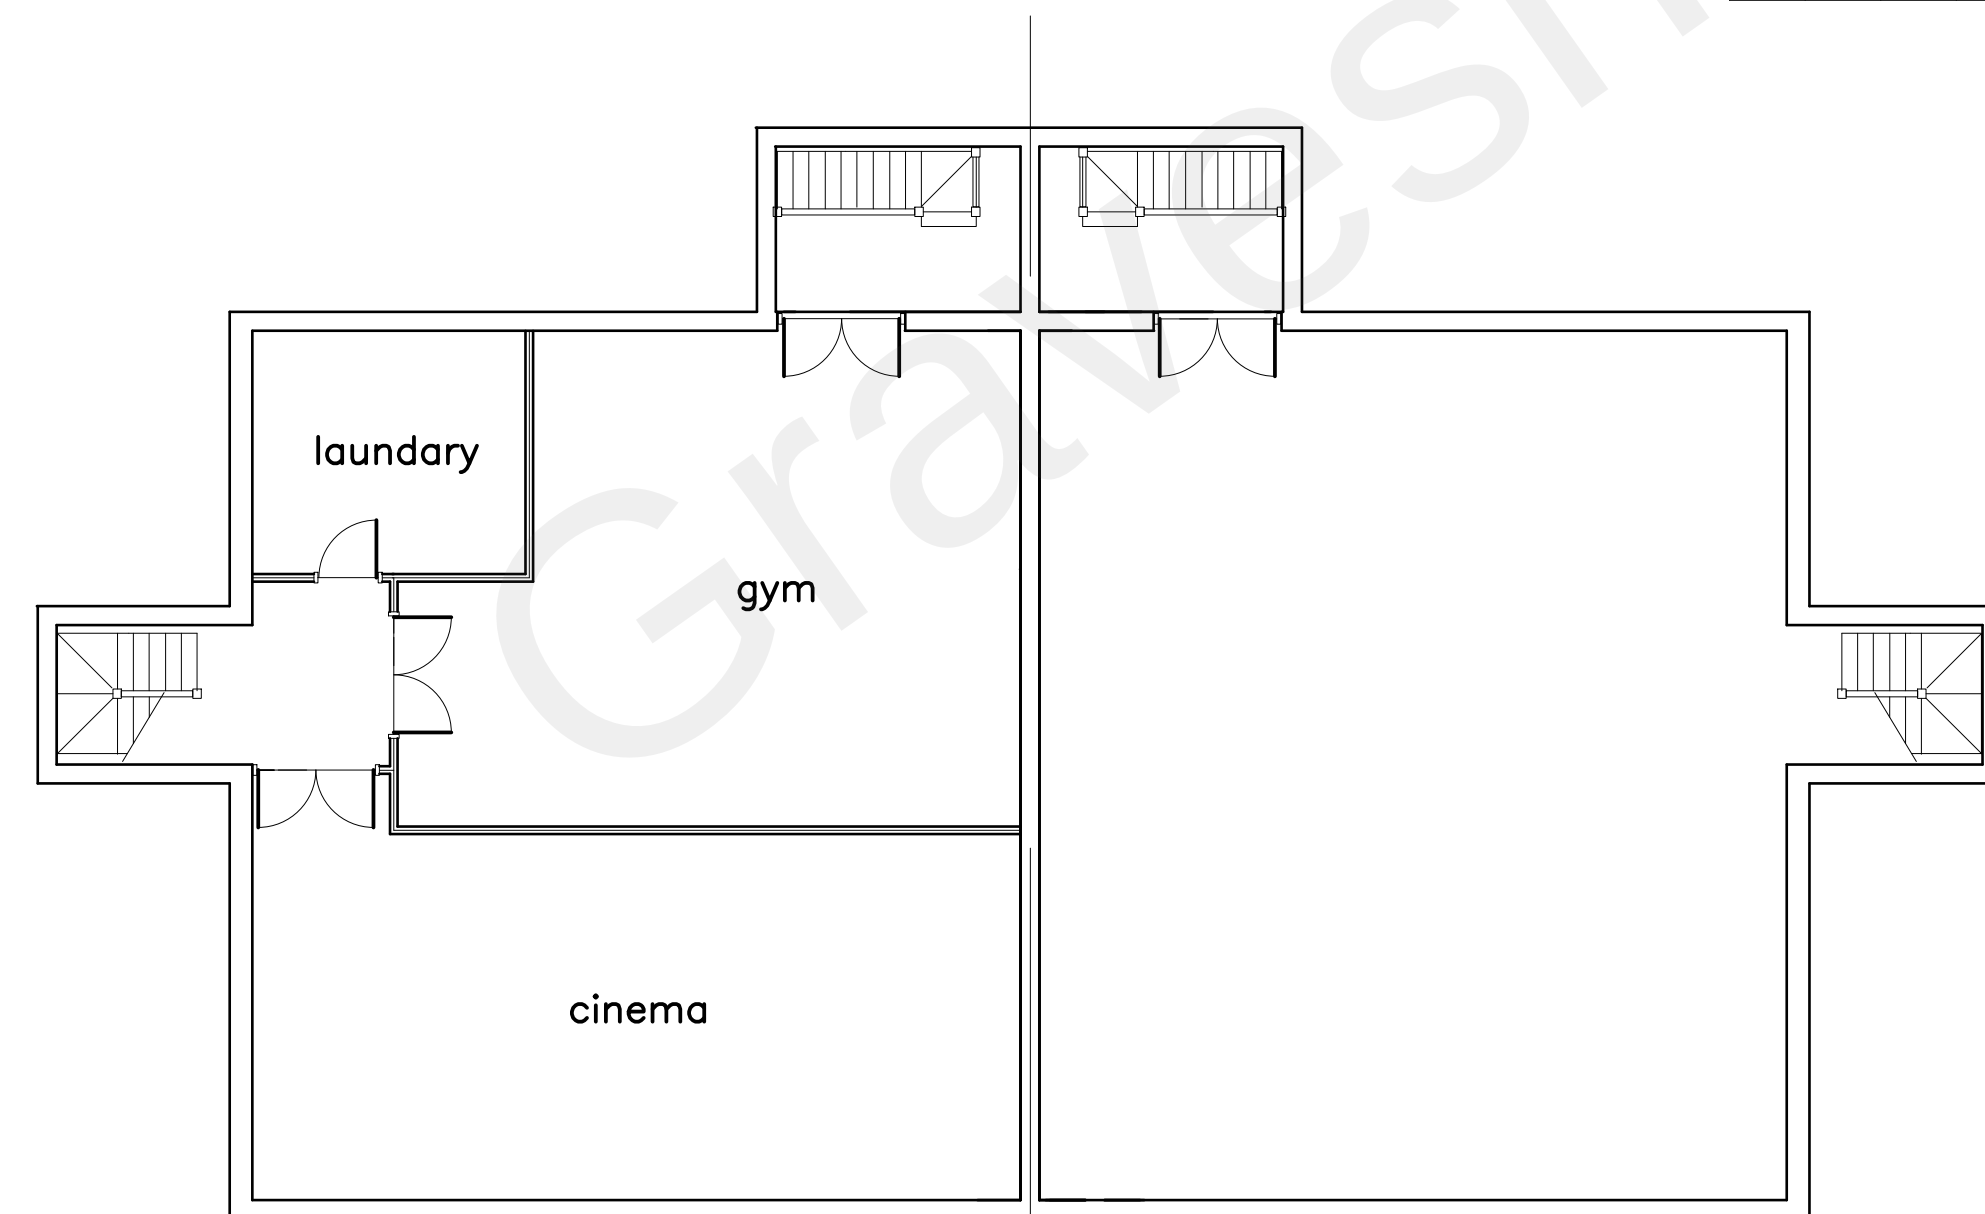

BASEMENT FLOOR PLAN

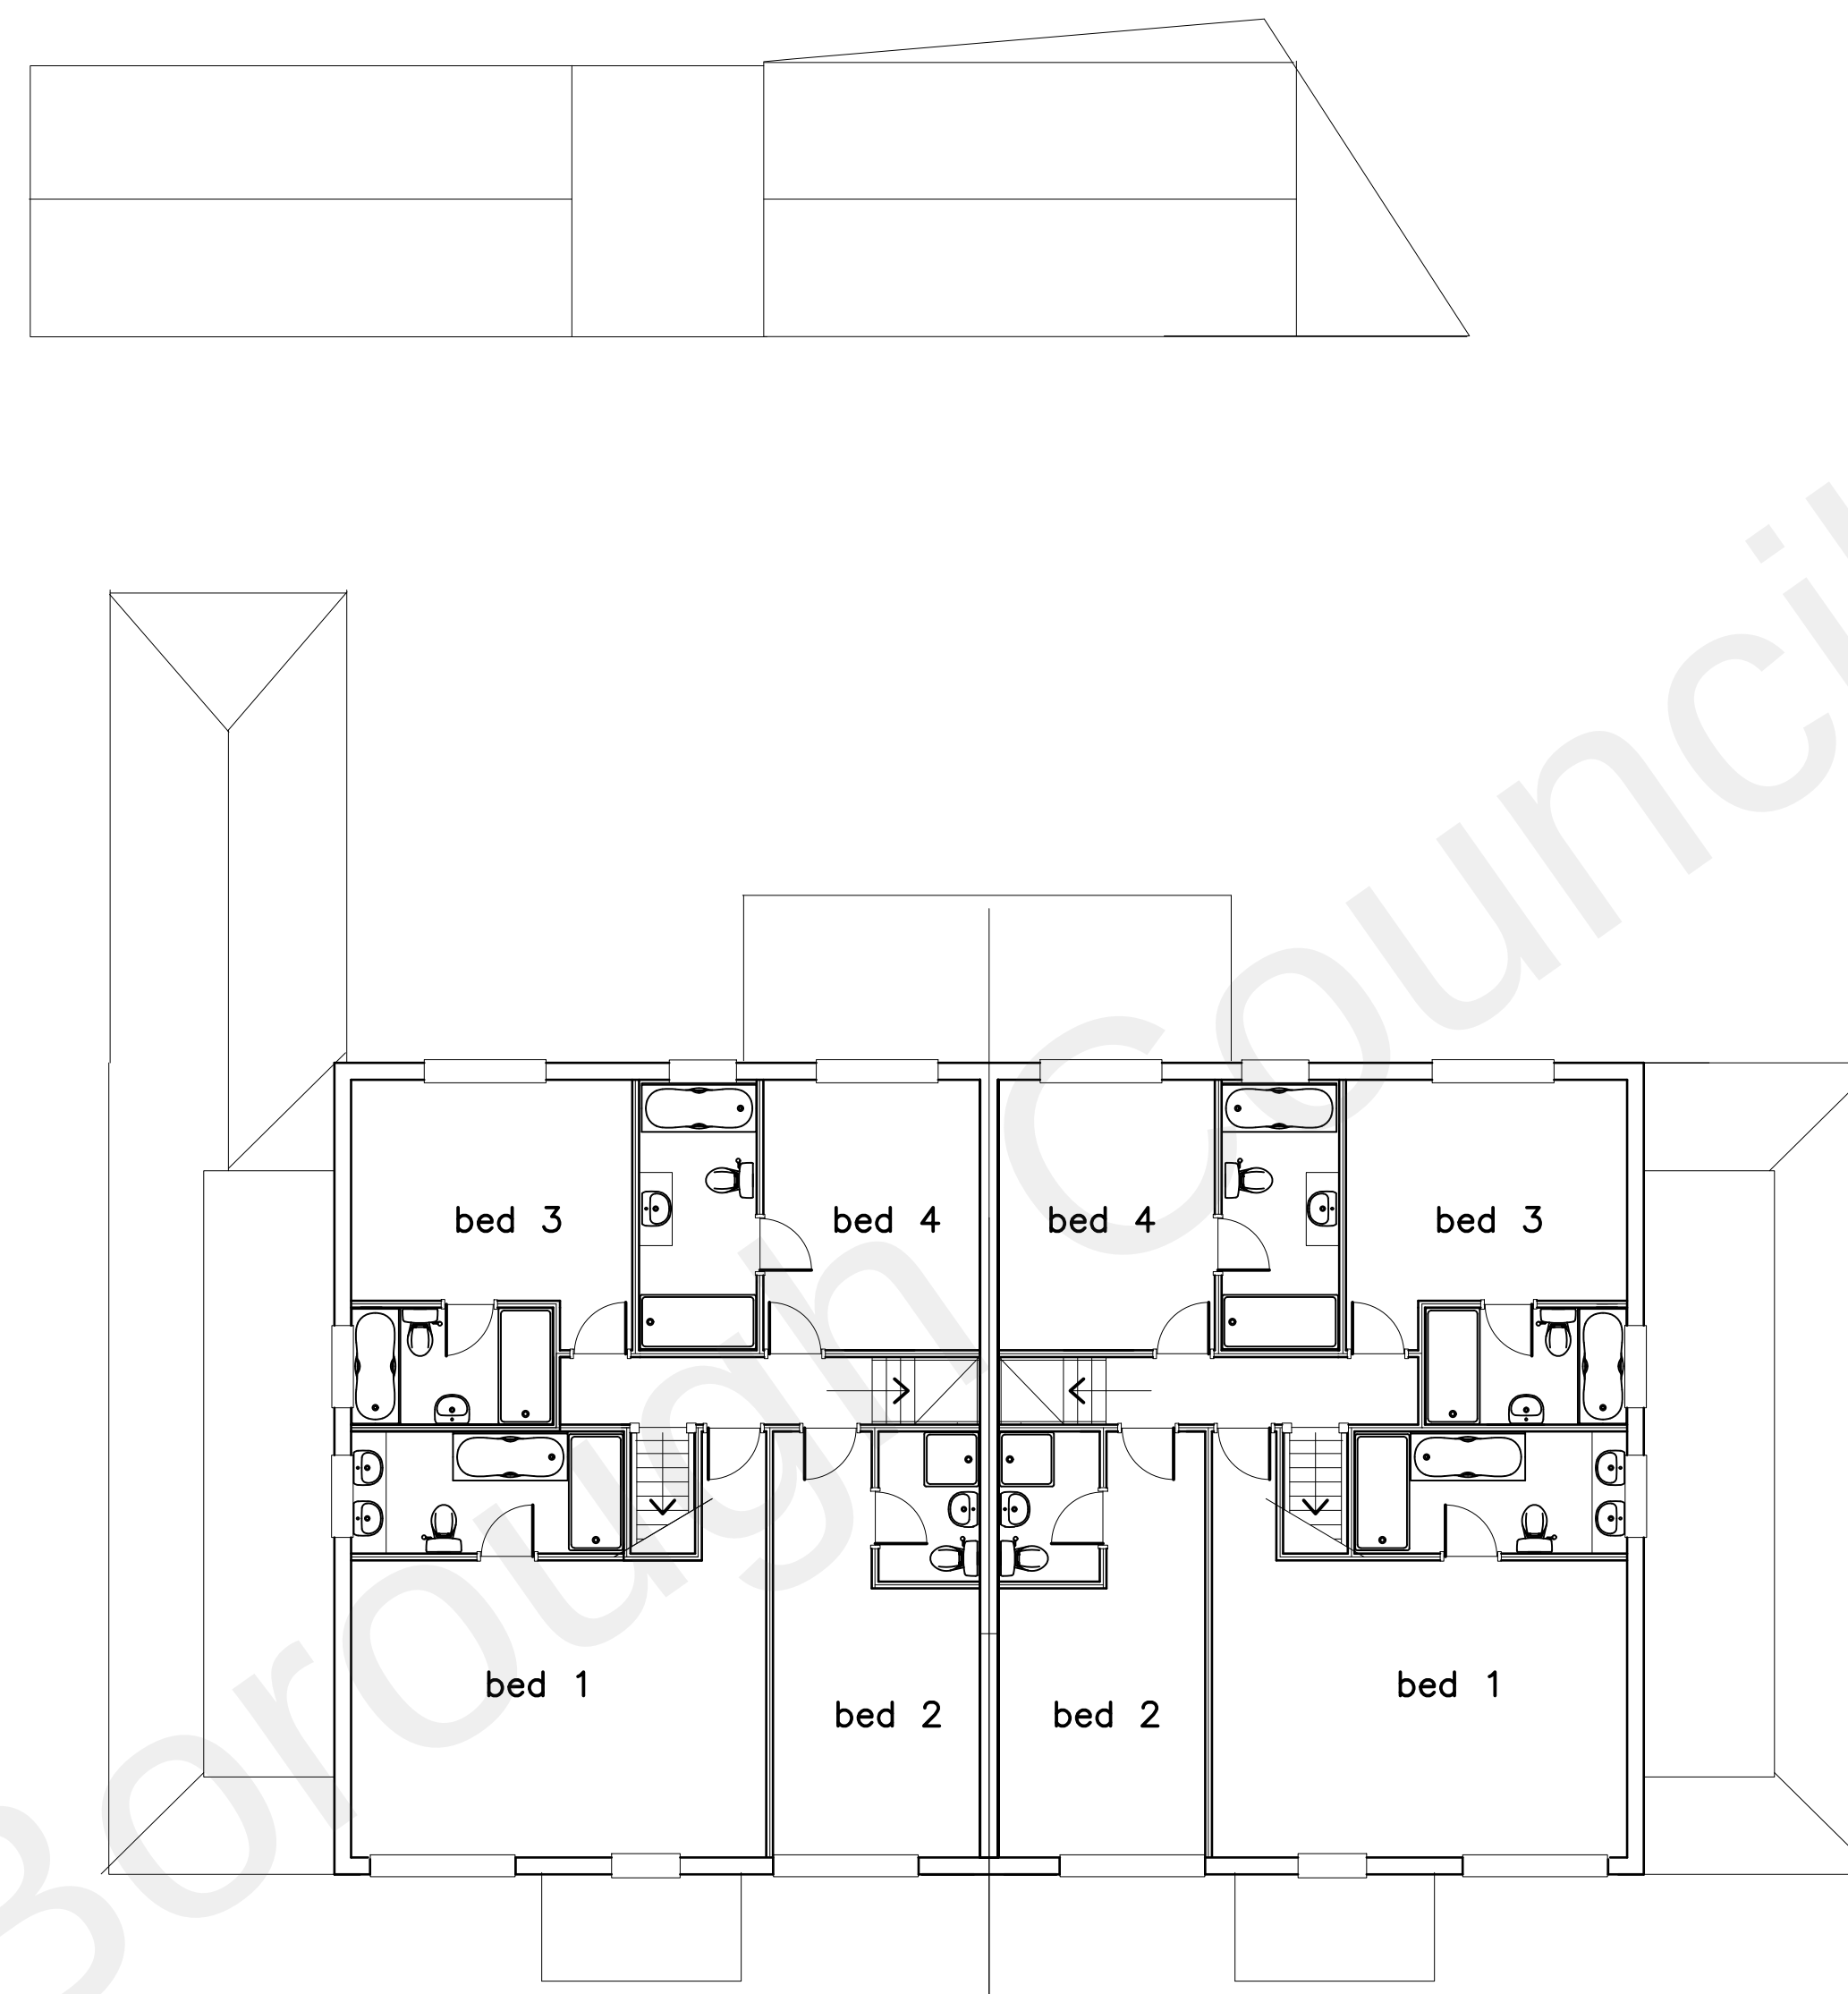

FIRST FLOOR PLAN

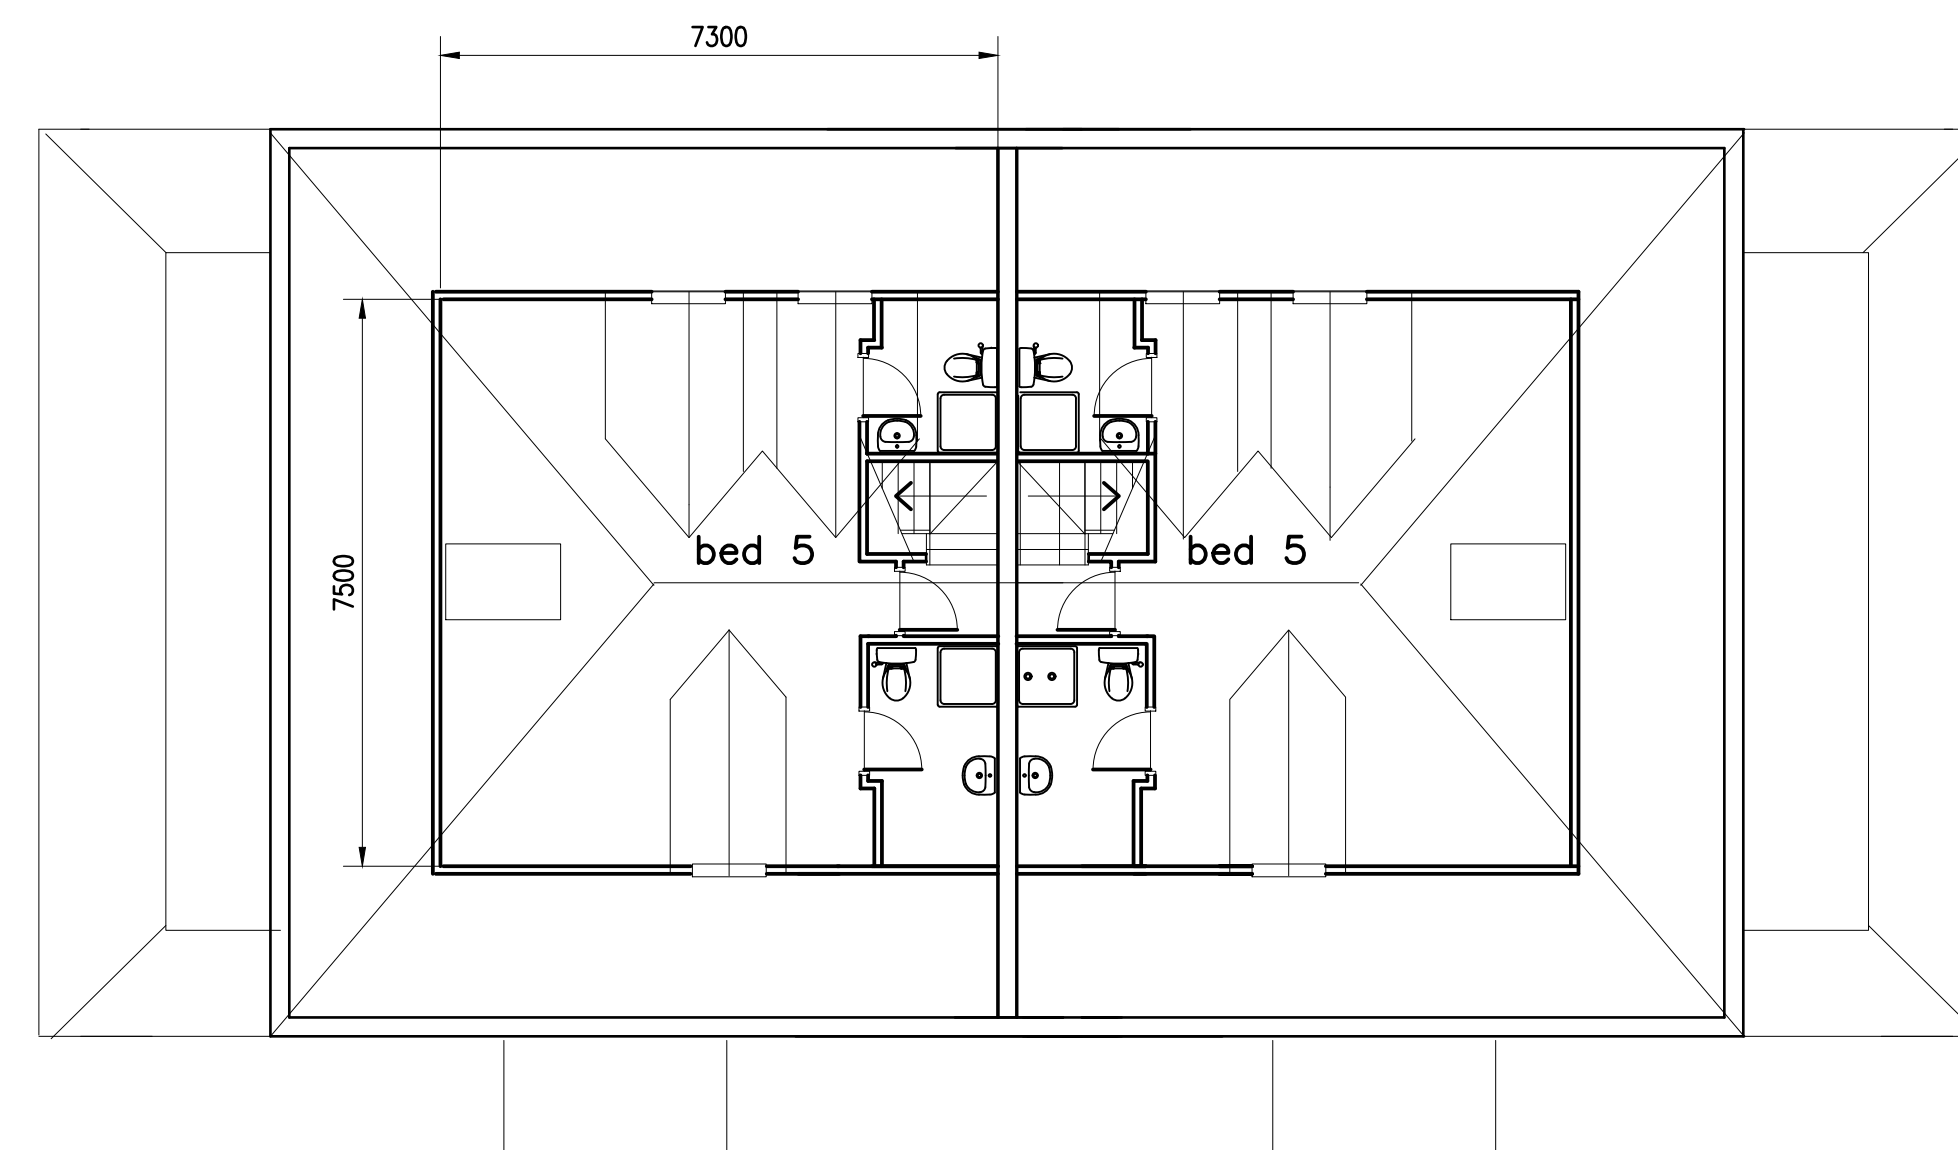

SECOND FLOOR PLAN

D	Front dormers & connection to outbuildings removed	13/6/22	CDM
C	Minor revisions	16/2/22	CDM
B	Minor revisions	1/2/22	CDM
A	Minor revisions	7/11/21	CDM
Ref.	Revision	Date	By

© All rights reserved. No part of this drawing may be reproduced or transmitted in any form by any means without written permission of the copyright holder.

Project
**377 SINGLEWELL ROAD
GRAVESEND KENT**

Drawing
**PLANNING DRAWING
PLANS**

Scale	1:100	Date
Drawn By	GDM	10/10/21
Designed By		
Checked By		

Drawing number
JC/21/01

D