


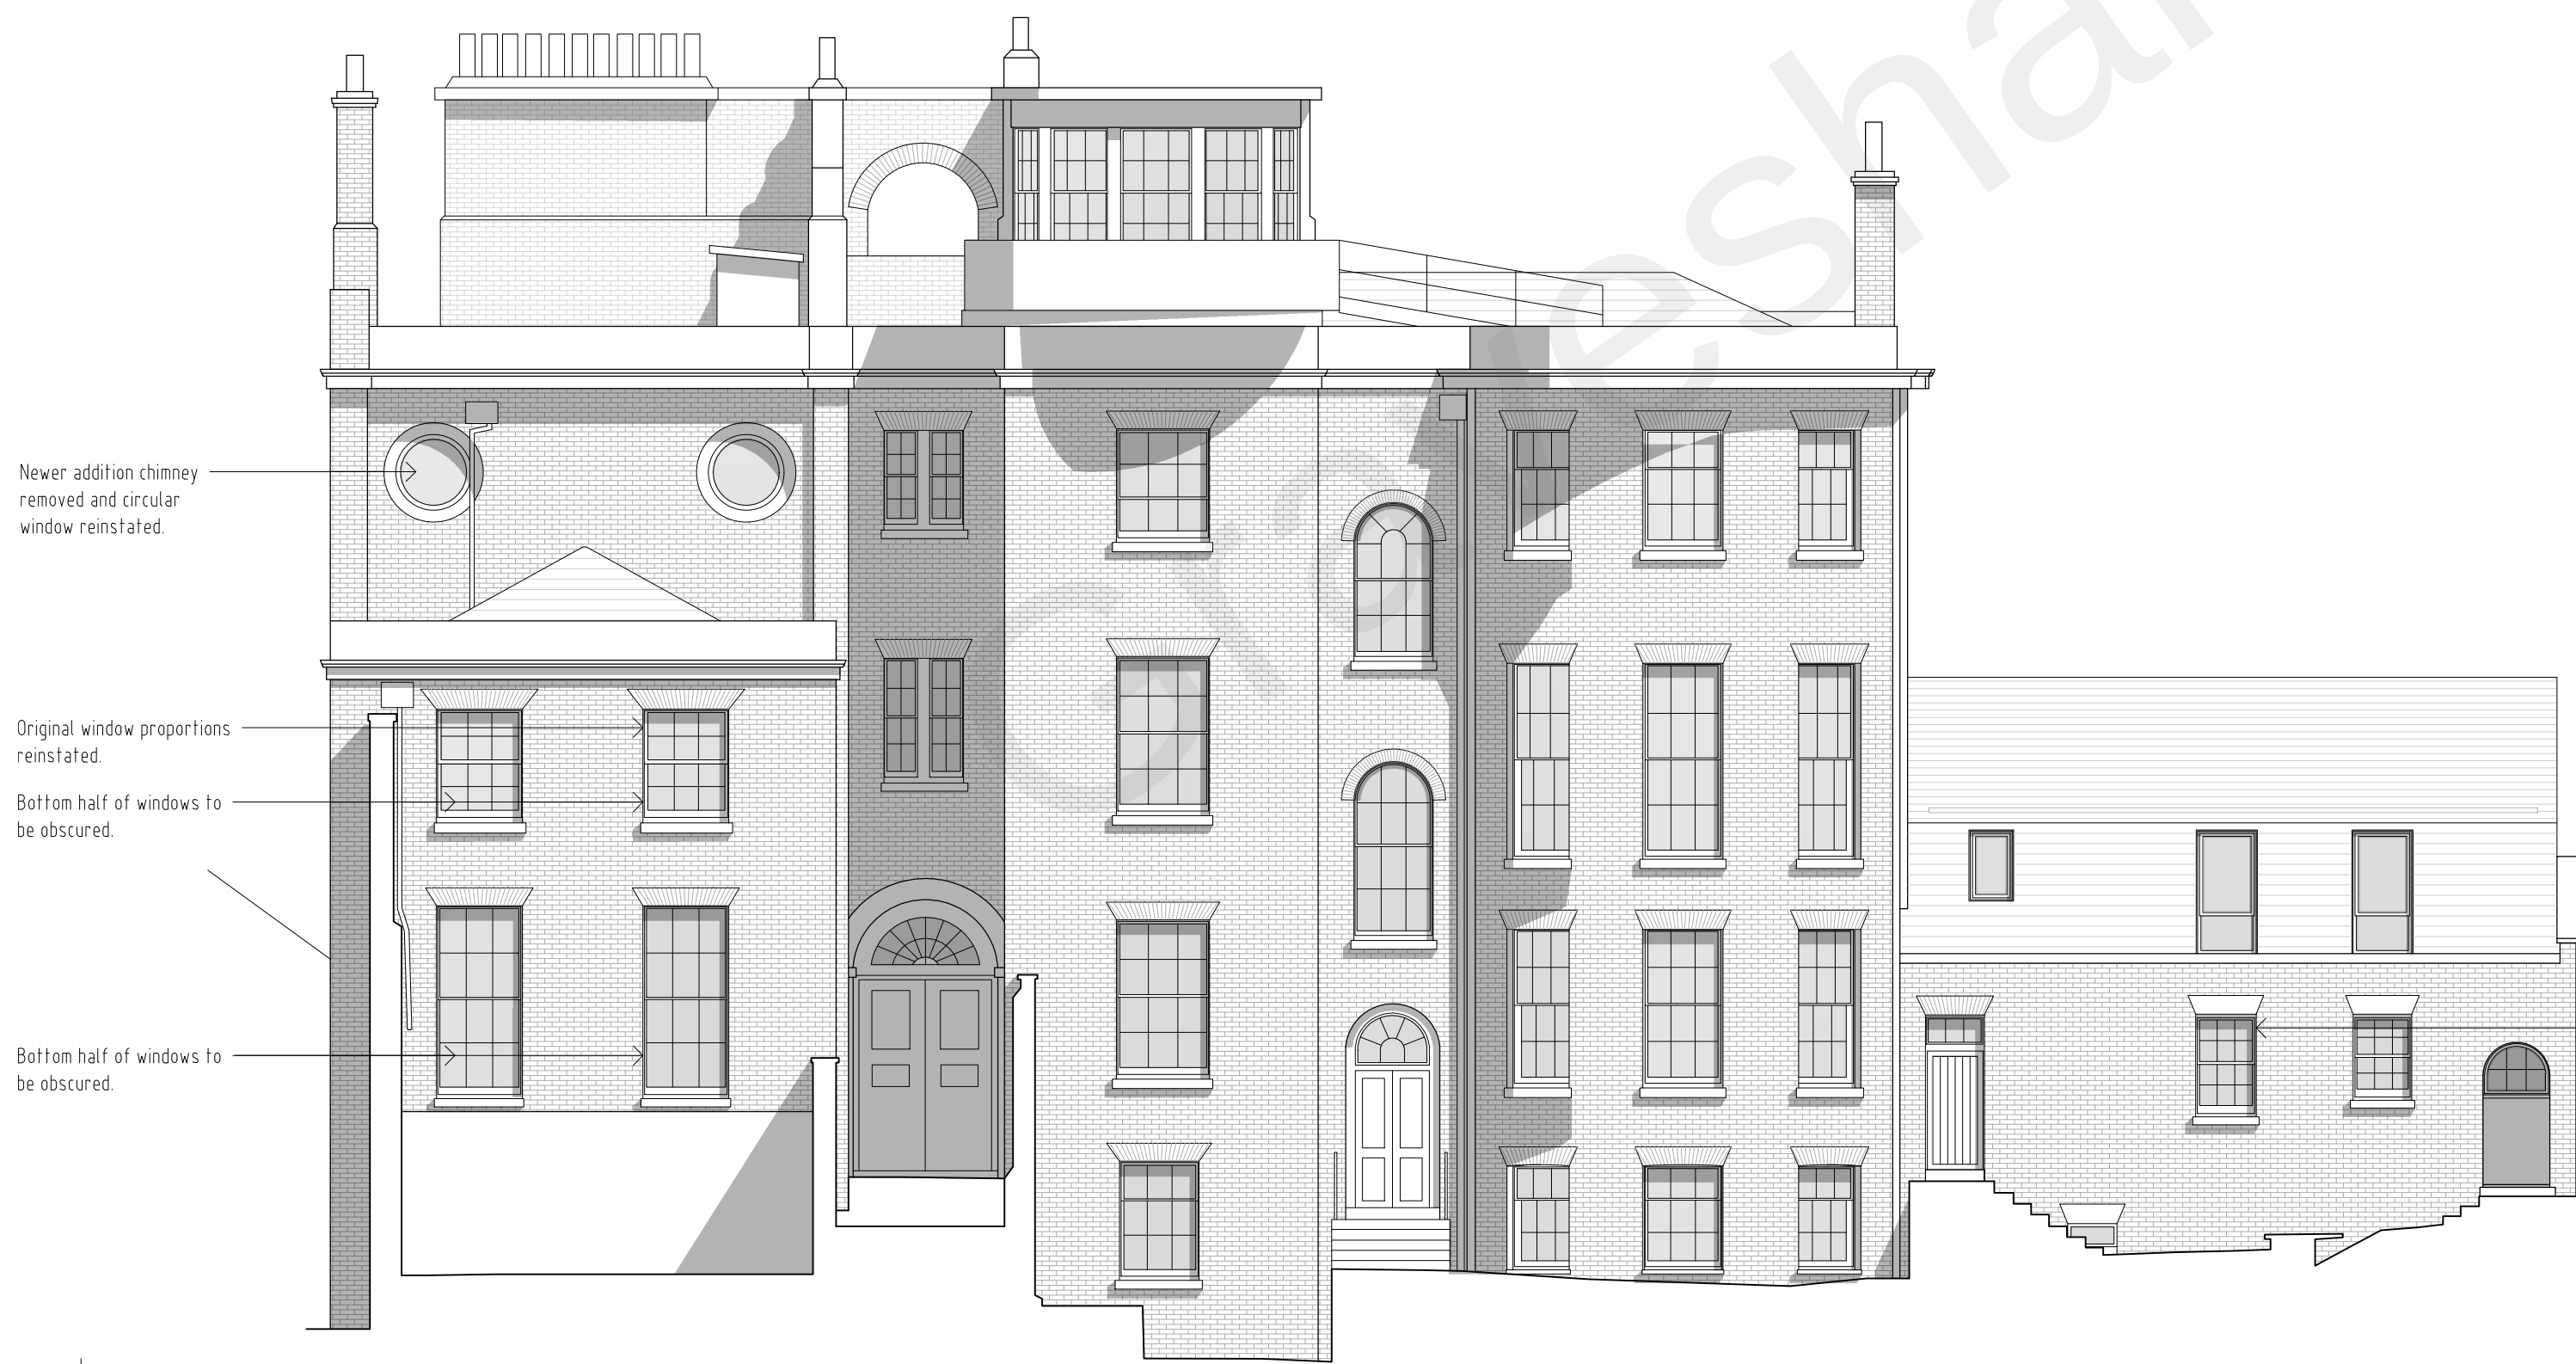

Front elevation



Right flank elevation



Rear elevation



Left flank elevation



REV	DESCRIPTION	DATE	BY	CHKD

TURNER JACKSON+DAY ASSOCIATES

Radio House
Thanet Way, Whitstable
Kent CT5 3QX

t: 01227 261453
e: enquiries@tjda.co.uk
www.turnerjacksonday.co.uk

client details
Mile Property Group Ltd

project details
Custom House
The Terrace, Gravesend, DA12 2DE

drawing title
Custom House Main House
Proposed Elevations

date
Mar'21

scale
1:100@A1 NS

drawn by
1735

checked by
027

project no.
1735

drawing no.
027

revision