


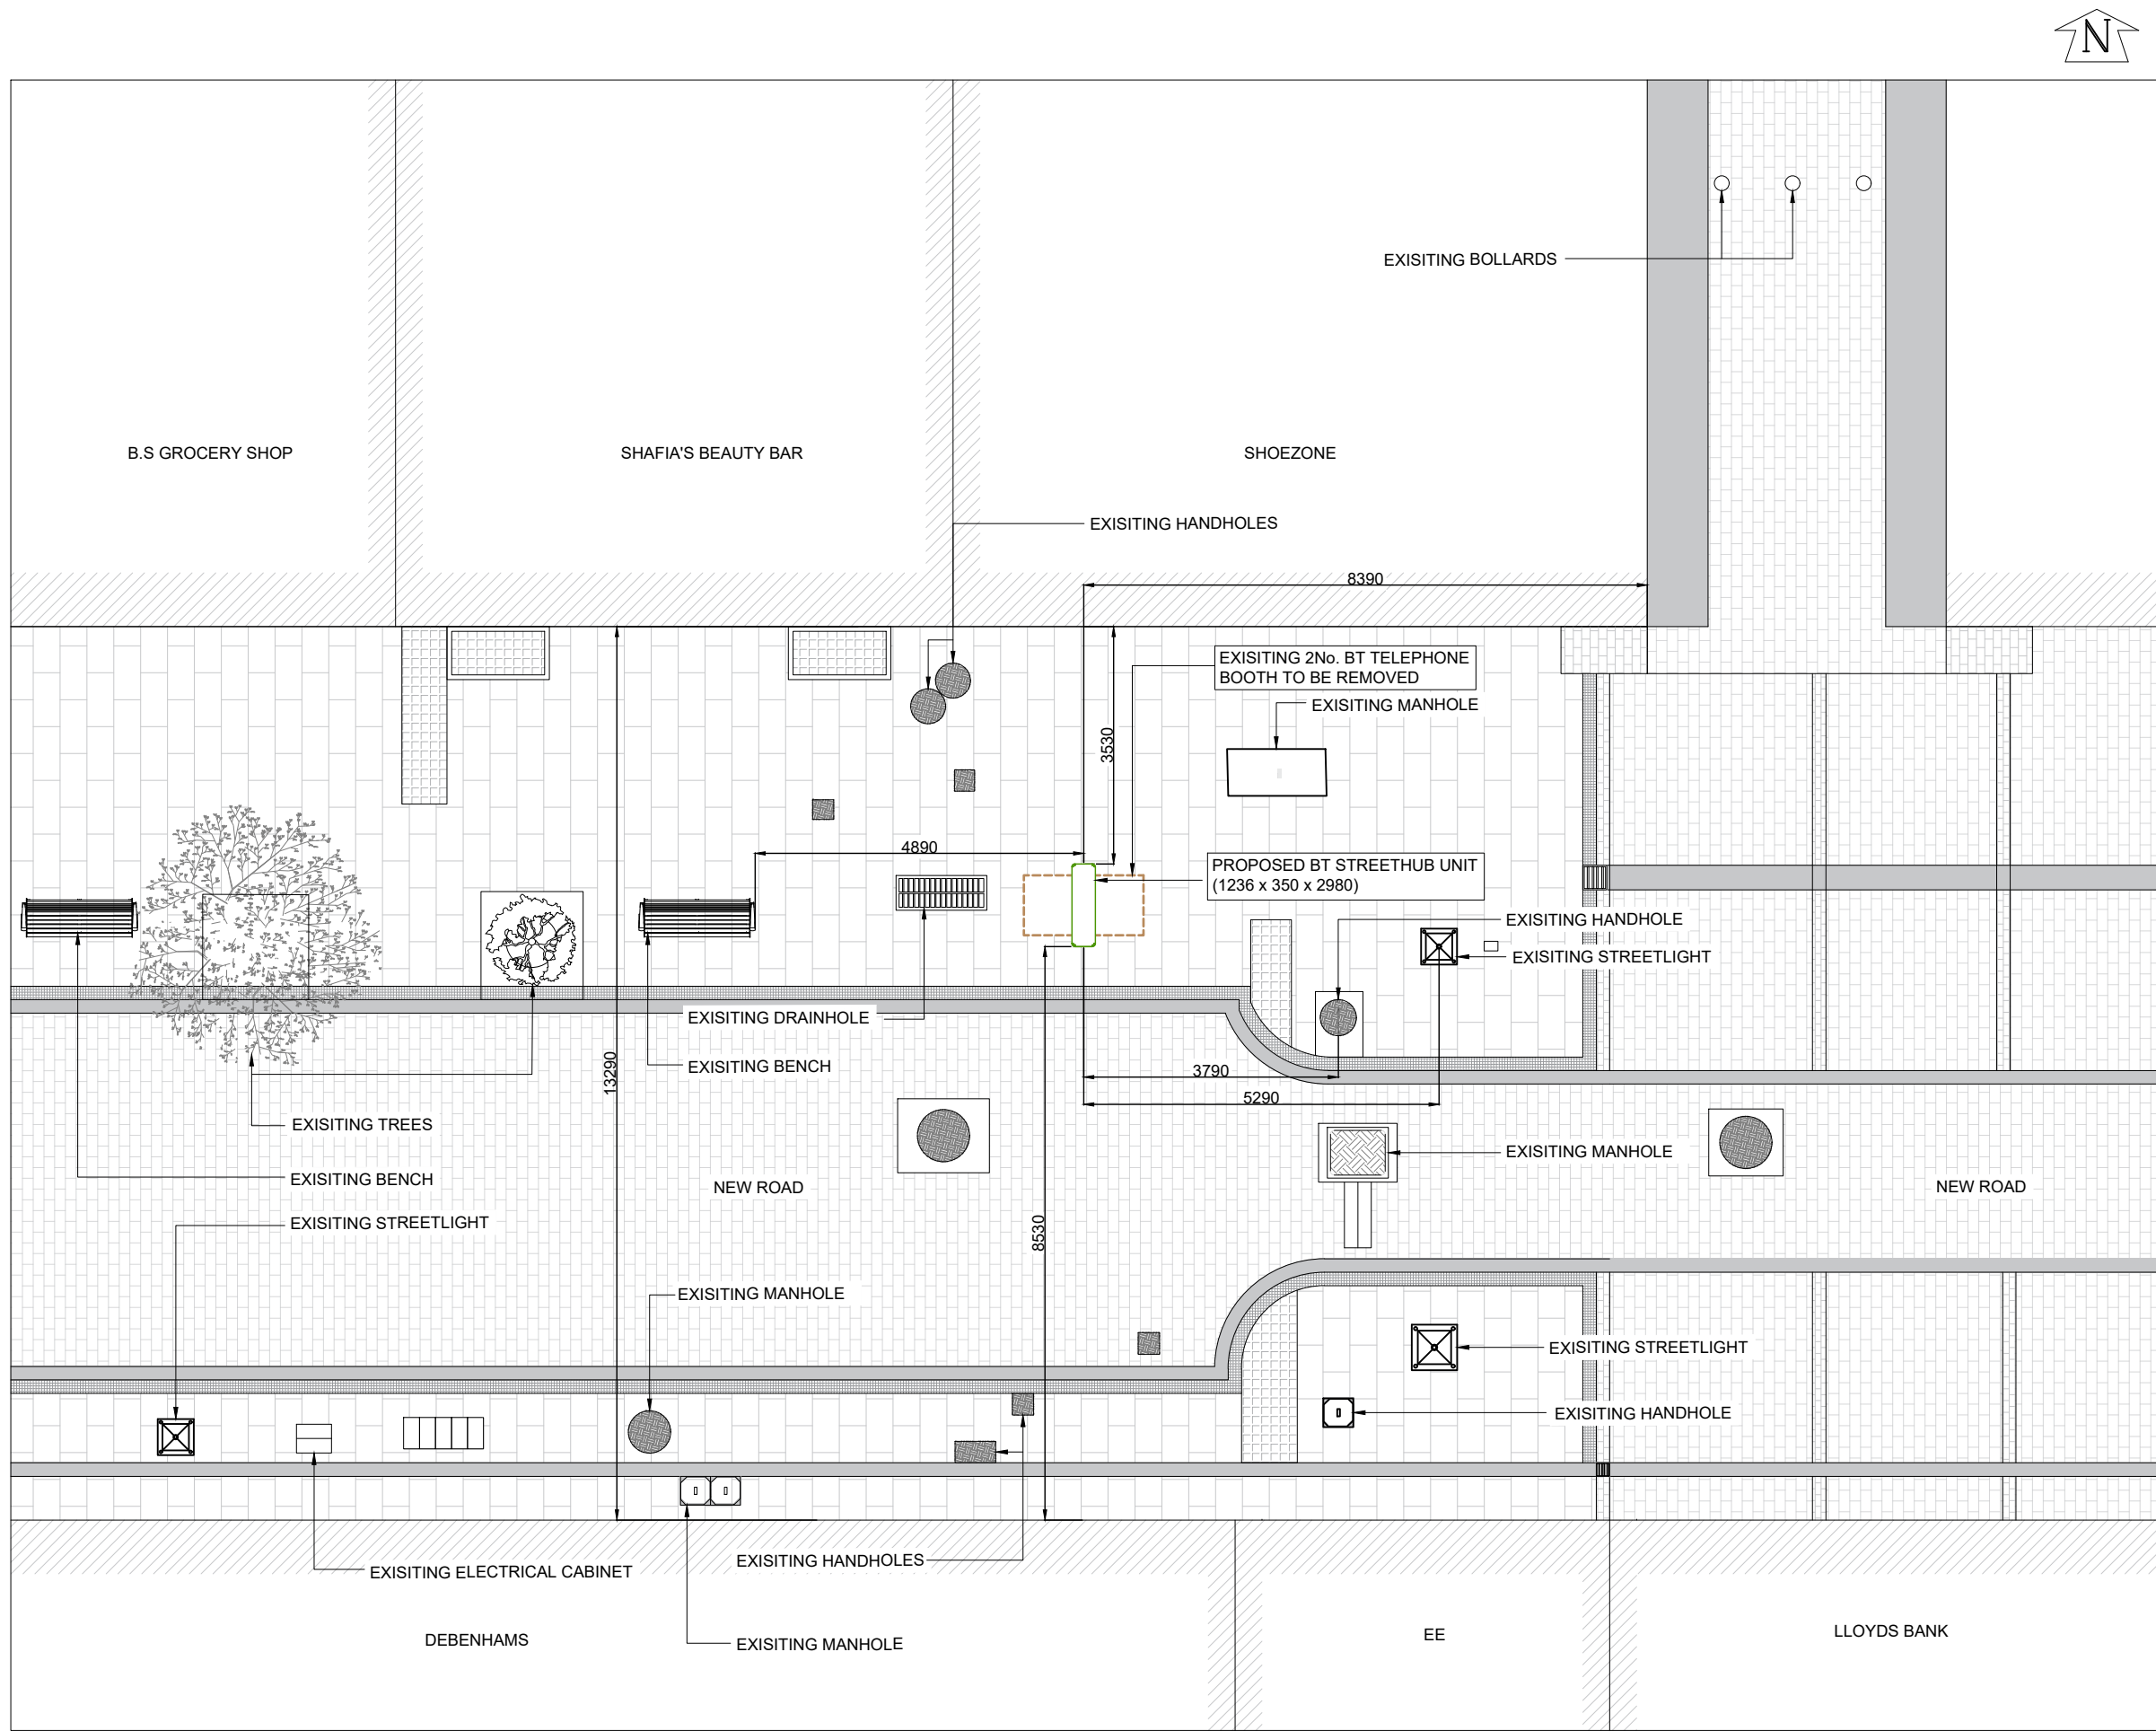

PROPOSED SITE PLAN
SCALE 1:100

GENERAL NOTES

Use written dimensions only, do not scale from drawing. Use latest revision of all referenced information.

LAT 51.442515 LONG 0.367703

A	01-08-2025	New BT Streethub Structure	RMK	ABH
Rev	Date	Description	Drawn	Chkd



Drg Status
PLANNING

Cell No. & Name
3-GRA002

Site Name & Address
Pavement o/s 15-16 New Road, Gravesend, DA11 0AA

Drawing Title
PROPOSED SITE PLAN

Scale	1:100	Date	01-08-2025
Drawn By	RMK	Checked By	ABH
Drawing Number	002	Revision	A