




Front Elevation

Scale 1:100

 


Side Elevation



Rear Elevation





Side Elevation

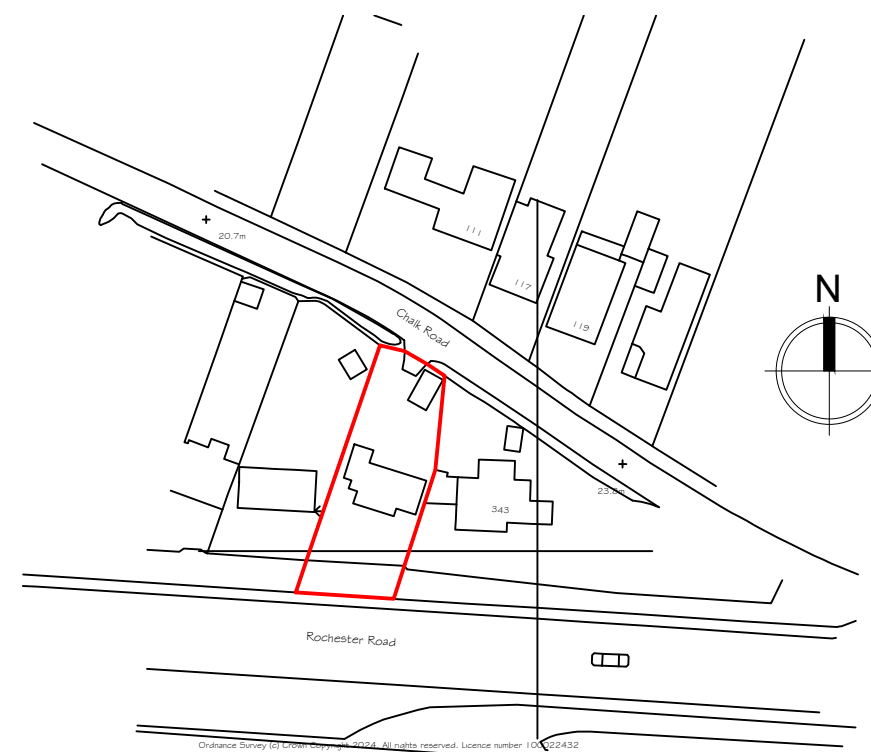


Location Plan

Scale 1:1250

  


Inv

1269mm

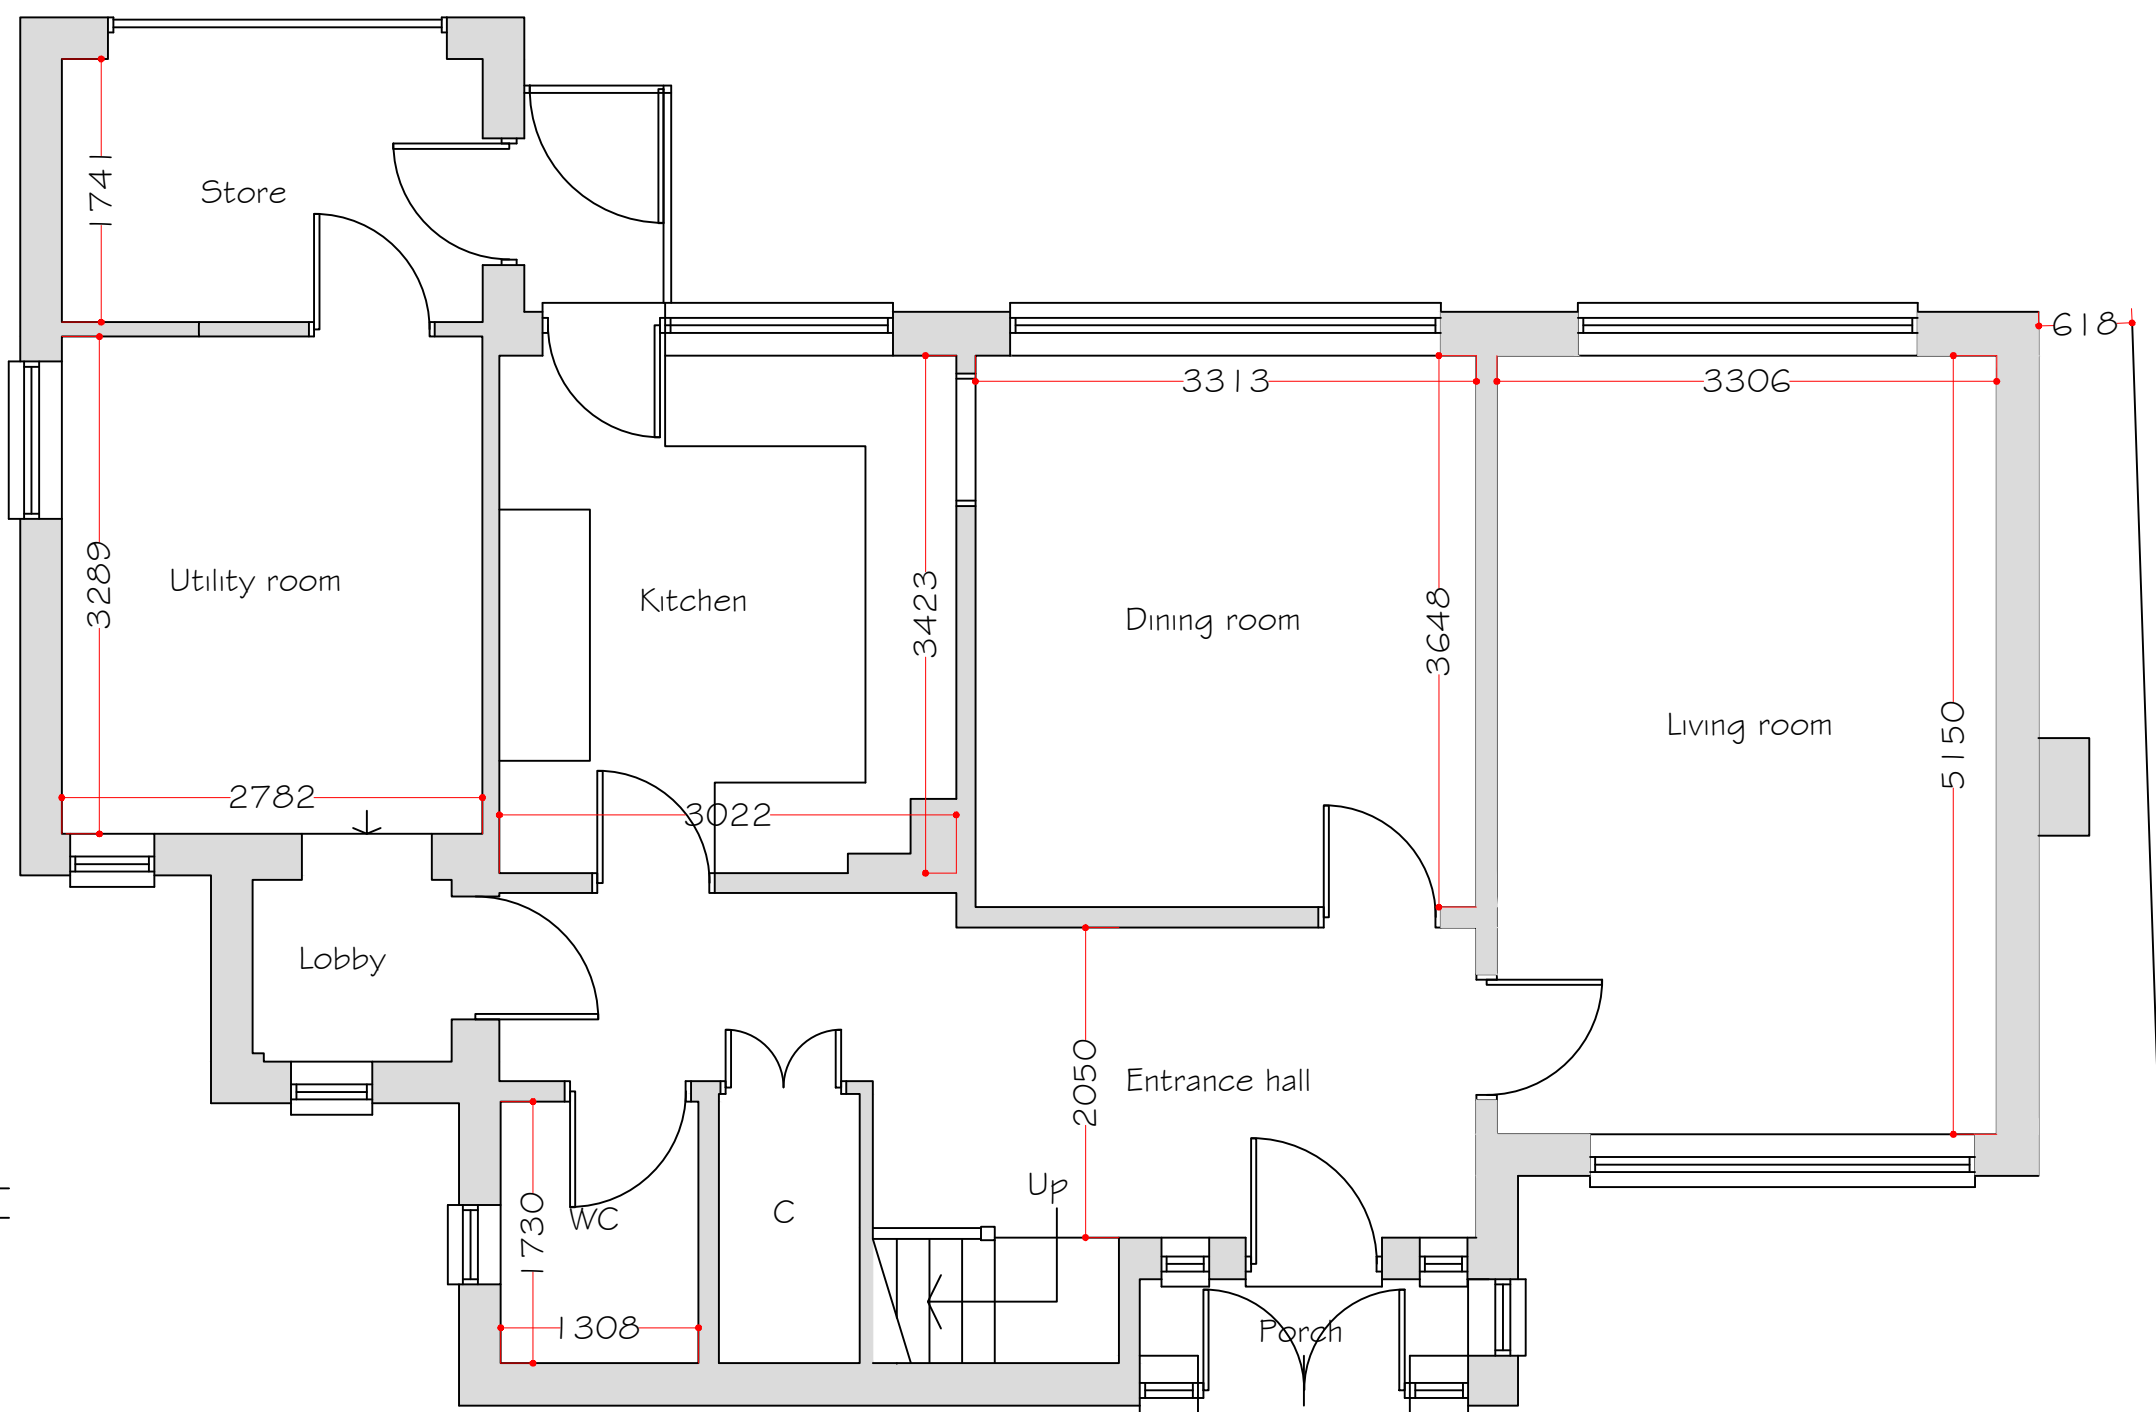

Ground Floor Plan

Scale 1:50

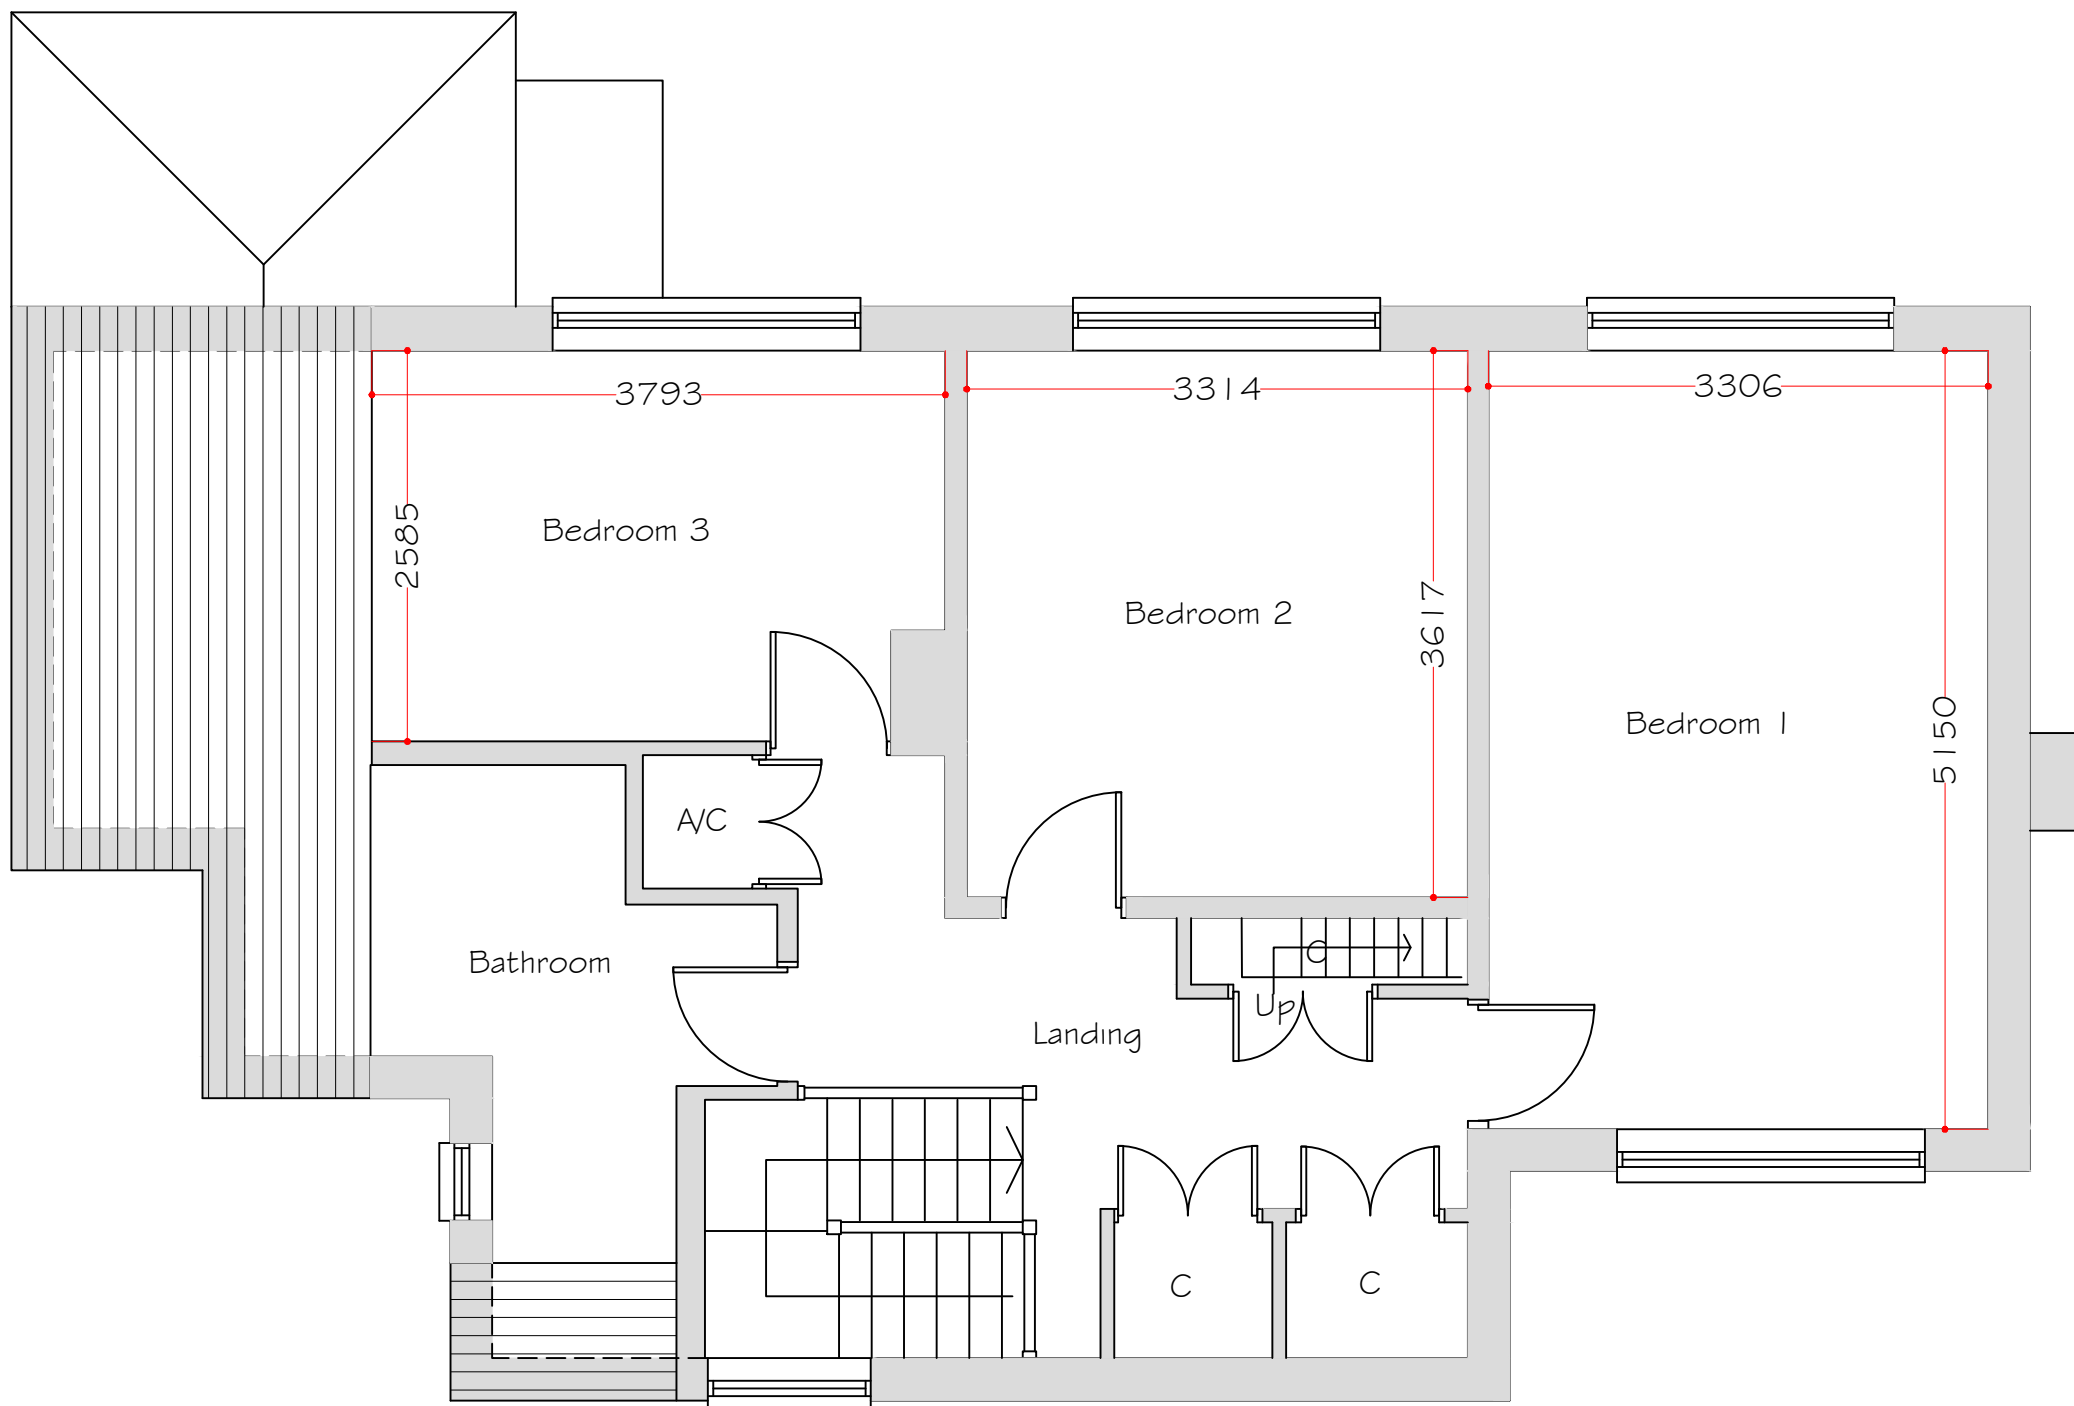

First Floor Plan

Scale 1:50

Rev A- Red line amended. 29 May 2024

|   |                              |          |
|---|------------------------------|----------|
| <b>Synergy</b><br>Planning & Property Consultants Ltd<br>The Office<br>The Larches<br>Rochester<br>Kent ME3 7NQW |                              |          |
| Client   | S A Property Group Ltd       |          |
| Address   | 341 Rochester Road Gravesend |          |
| Drawing title   | Survey drawing               |          |
| Scale   | 1:50/1:100/1:200             |          |
| Date   | April 20204                  | Drawn by |
| Drawing No   | 24/437/01                    | A        |