



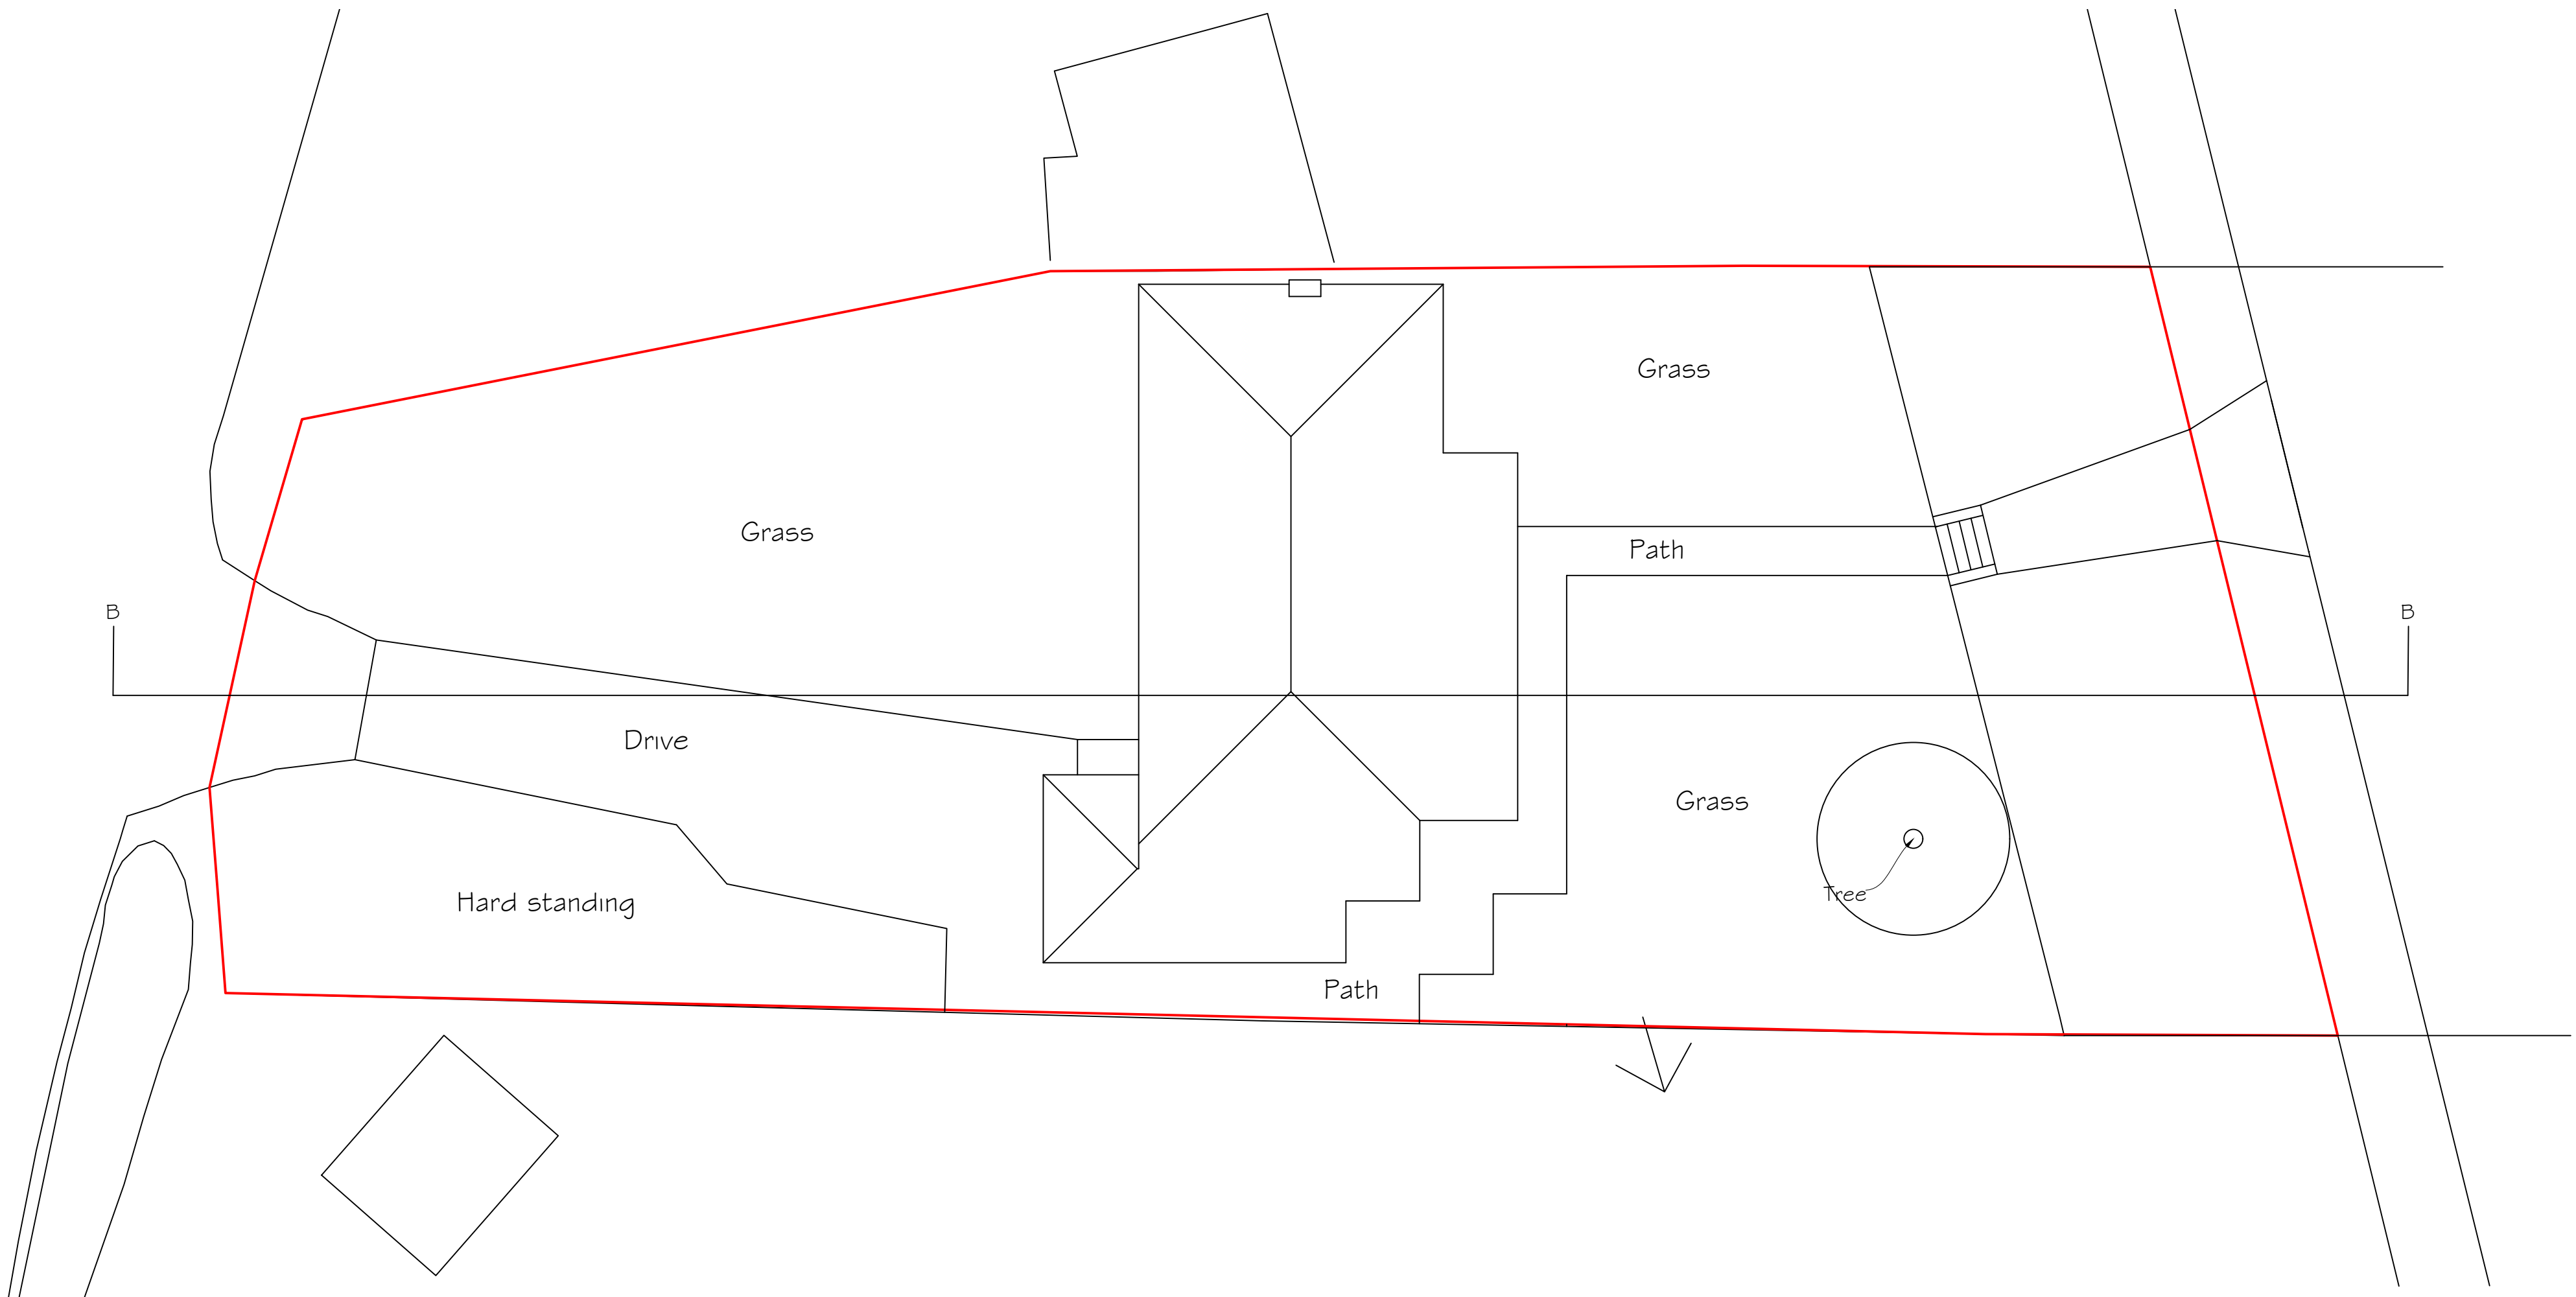

Site Plan
Scale 1:100

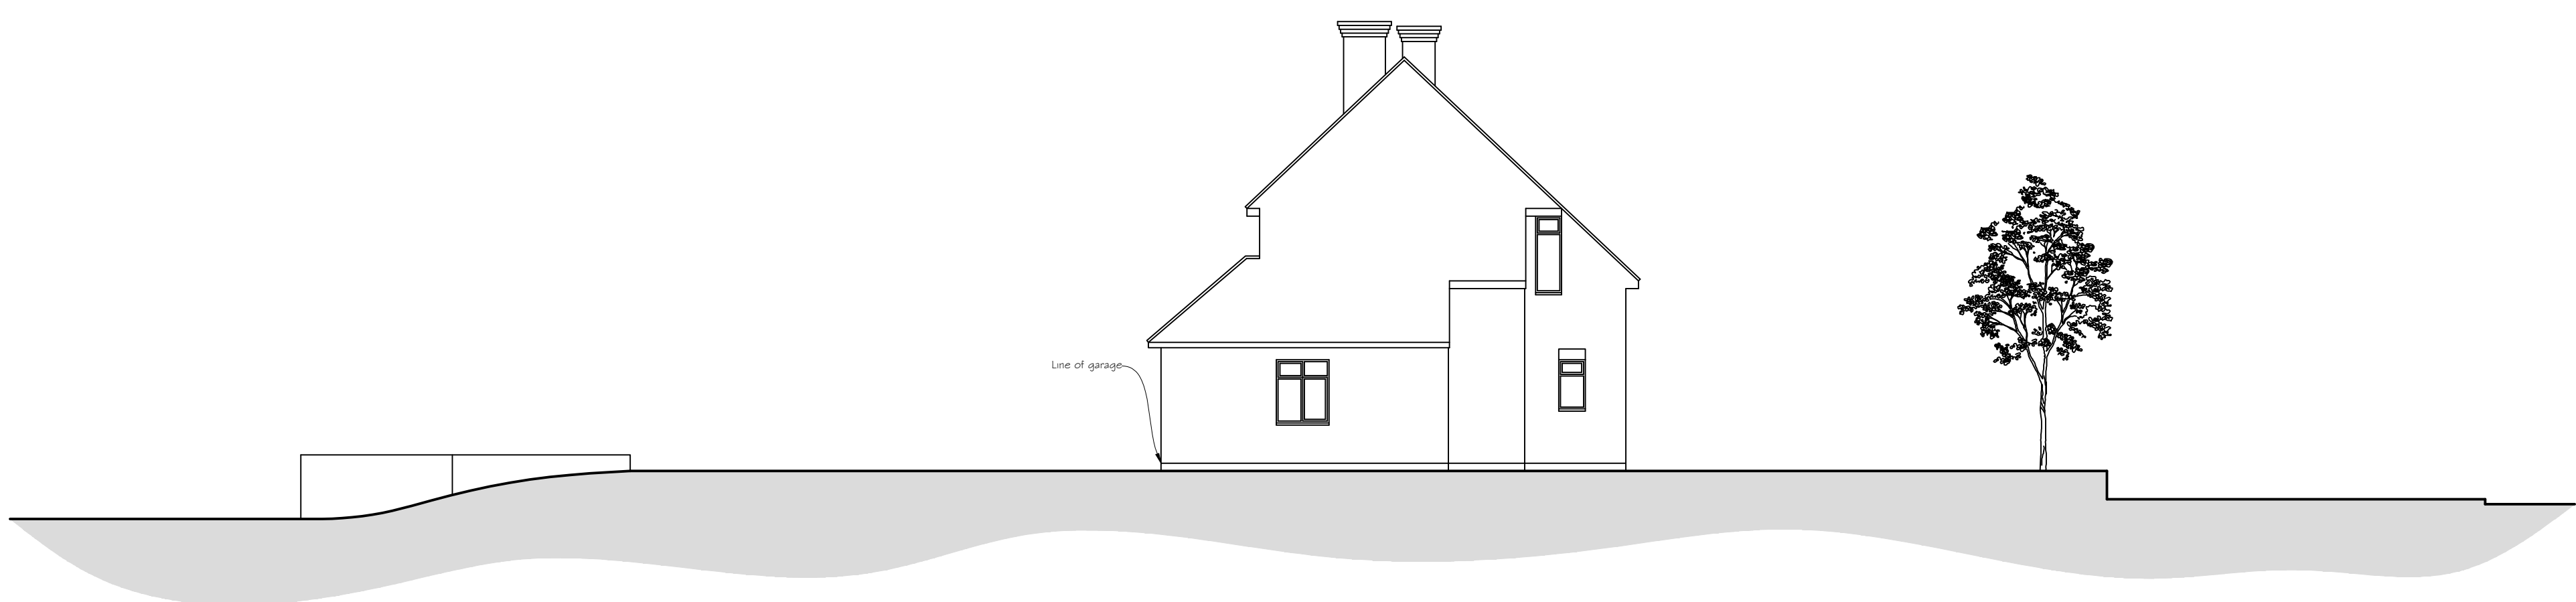

Section B-B
Scale 1:100



Rev A- Red line amended. 29 May 2024

Copyright Synergy Planning & Property Consultants Ltd The Office The Larches Rochester Kent ME3 7NQW		
Client S A Property Group Ltd		
Address 341 Rochester Road Gravesend		
Drawing title Existing site section and site plan		
Scale 1:100		
Date May 20204	Drawn by	
Drawing No 24/437/03		A