



Notes	
	All dimensions shown are in millimeters unless otherwise stated. Only figured dimension to be taken from this drawing and not scaled dimensions.

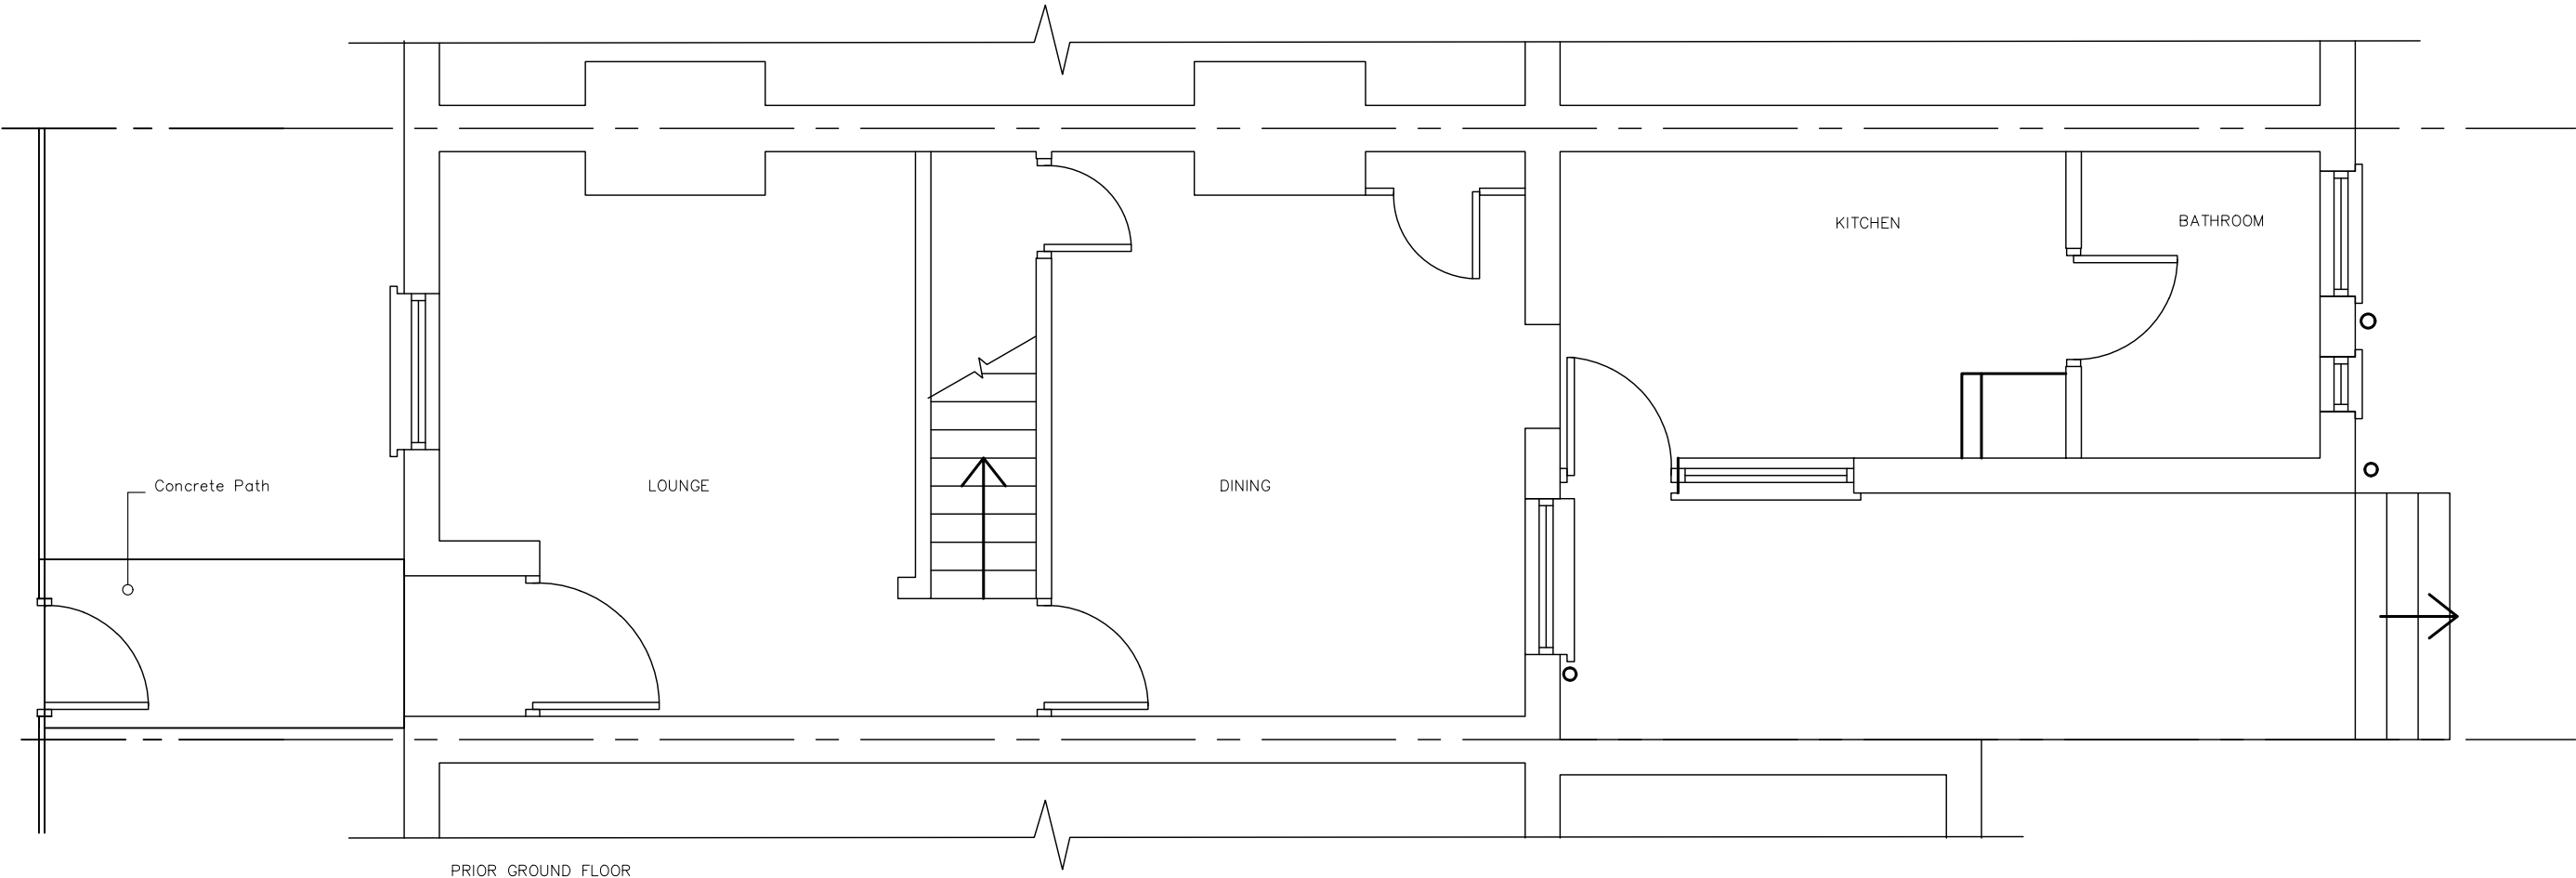

PRIOR GROUND FLOOR

 

Project: Proposed front entrance pathway 21 THE STREET, SHORNE GRAVESEND DA12 3EA				 Loft conversion & Extension Specialists	
CLIENT: Mrs Thersa Doubleday		DATE: 10-10-22	CHECKED BY: TA		
REV:		Date	SCALE: 1:50@A3		
			DRAWN BY: TA		
			EXITING FLOOR PLANS		
				220102-10A	
				© This drawing and the building work illustrated are copyright and may not be reproduced without written permission.	