

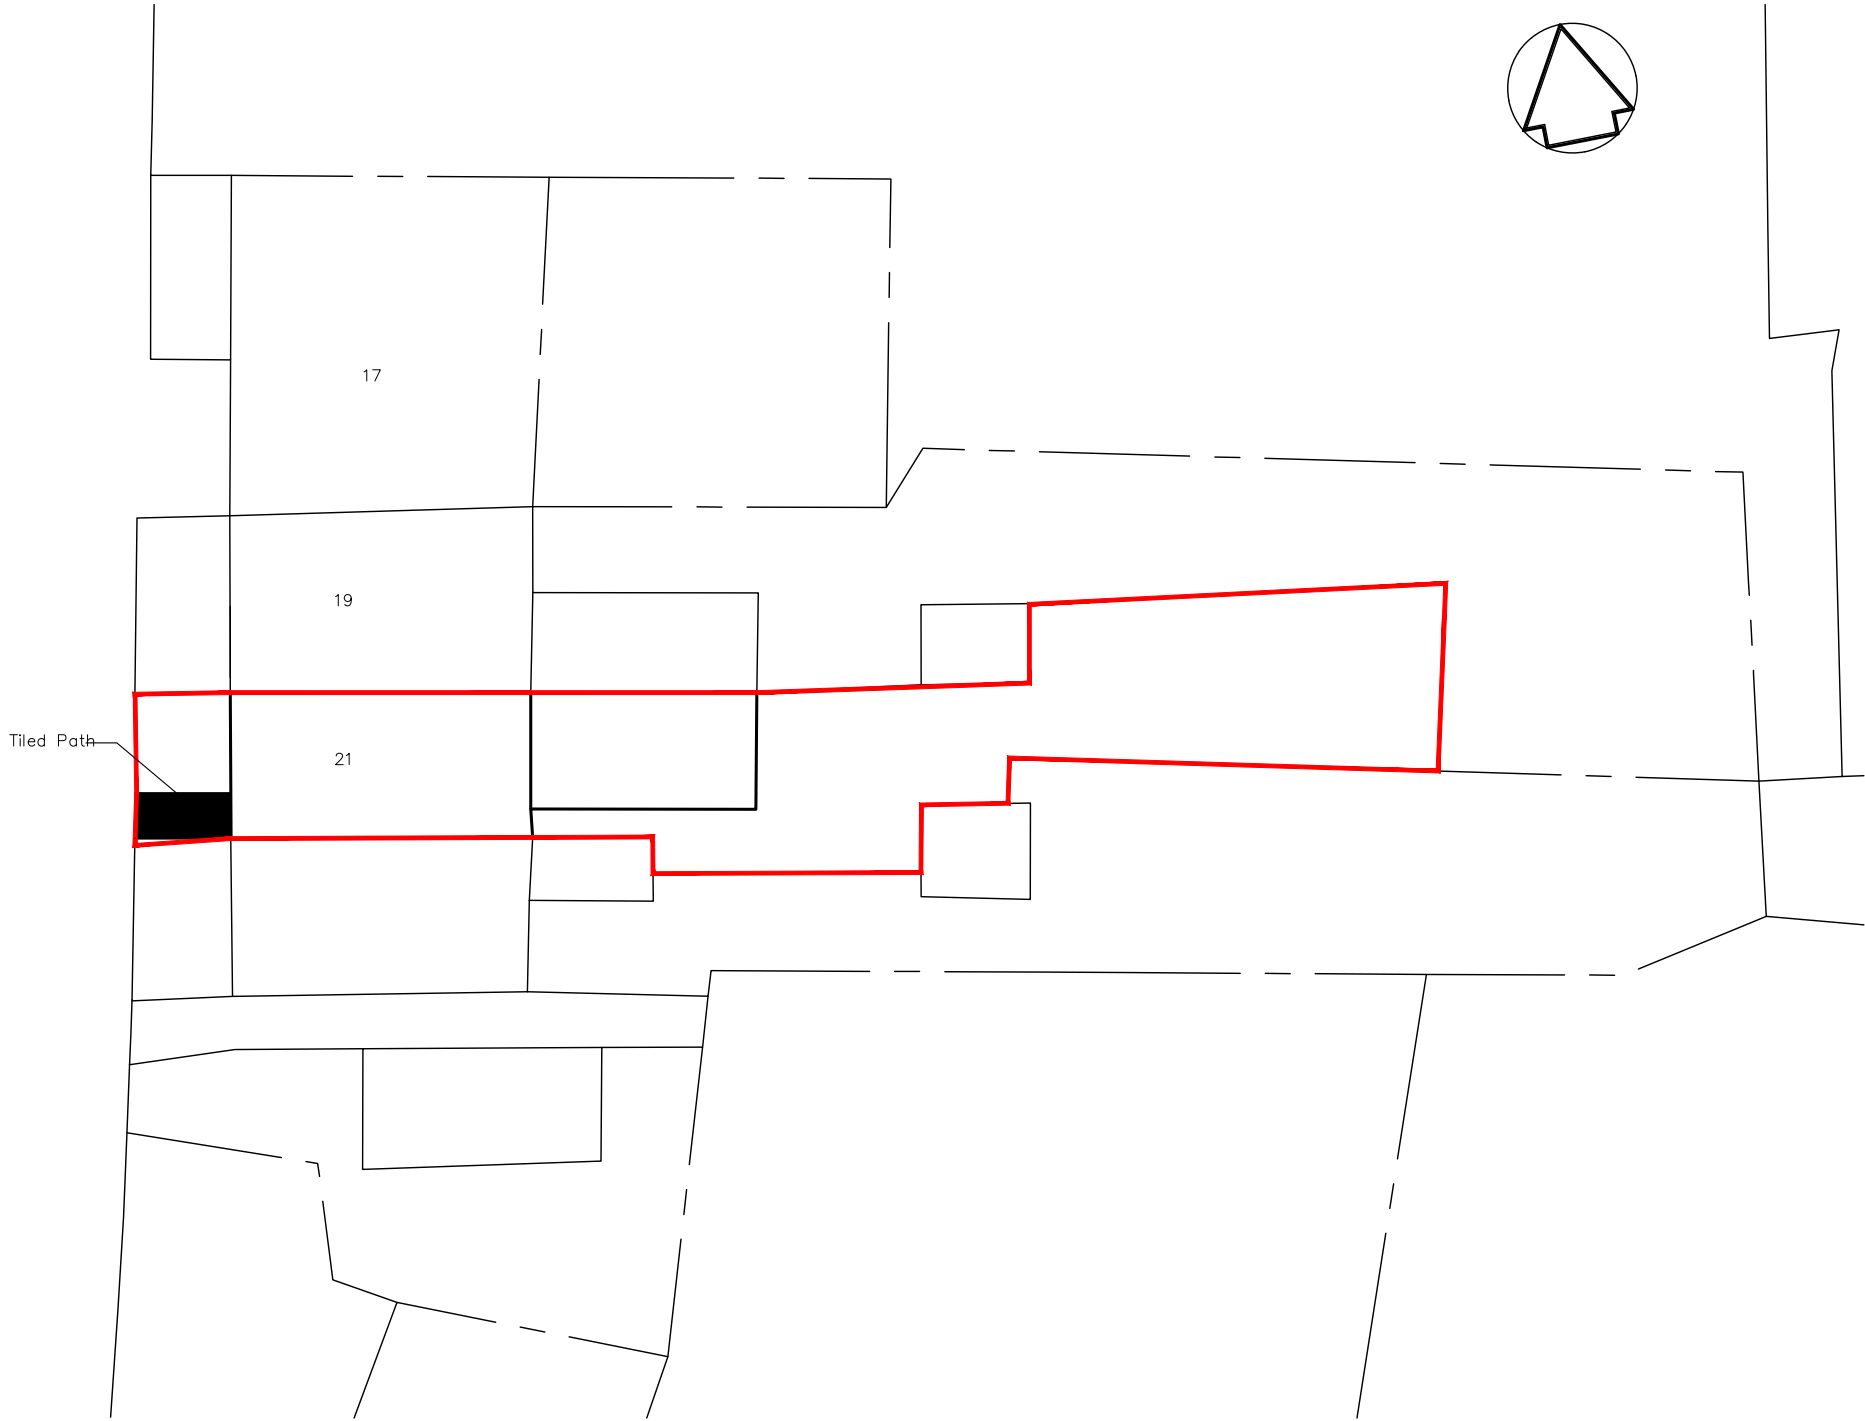


Notes	
	All dimensions shown are in millimeters unless otherwise stated. Only figured dimension to be taken from this drawing and not scaled dimensions.

 

PROPOSED BLOCK PLAN

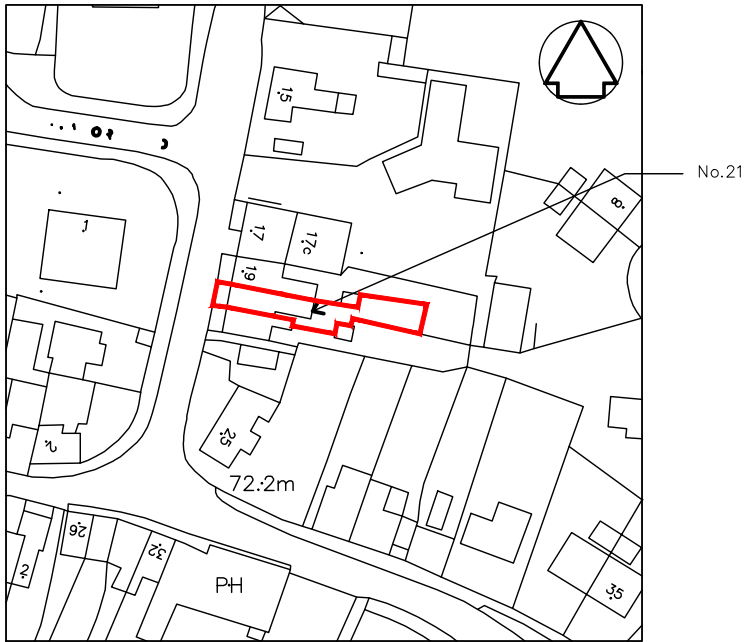

Project: Proposed front entrance pathway 21 THE STREET, SHORNE GRAVESEND DA12 3EA				 Loft conversion & Extension Specialists	
CLIENT: Mrs Thersa Doubleday		DATE:	10-10-22		
		CHECKED BY:	TA		
REV:		Date	SCALE:	1:50@A3	
			DRAWN BY:	TA	
			SITE PLAN AND LOCATION PLAN		
				220102-30B	REV:
© This drawing and the building work illustrated are copyright and may not be reproduced without written permission.					