



0 10m 20 30 40 50 60 70 80 90 100m  
1 : 1250

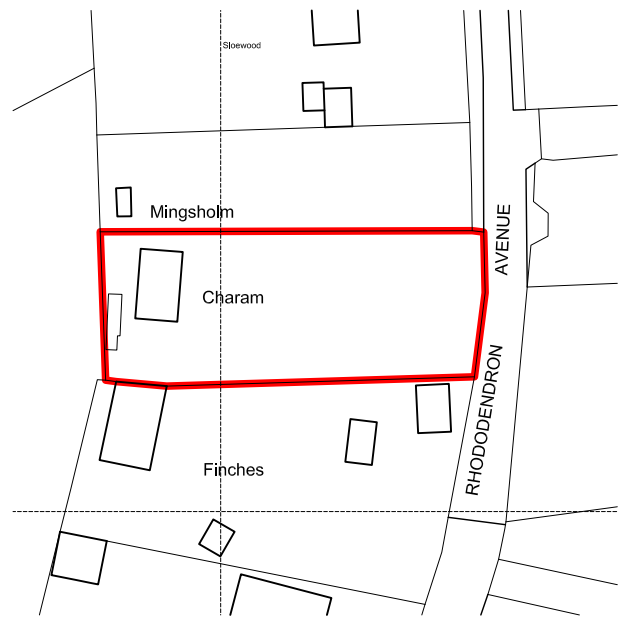


**Location Plan**  
(Scale: 1:1250)



0 5 10 15 20 30 40 50m  
1 : 500

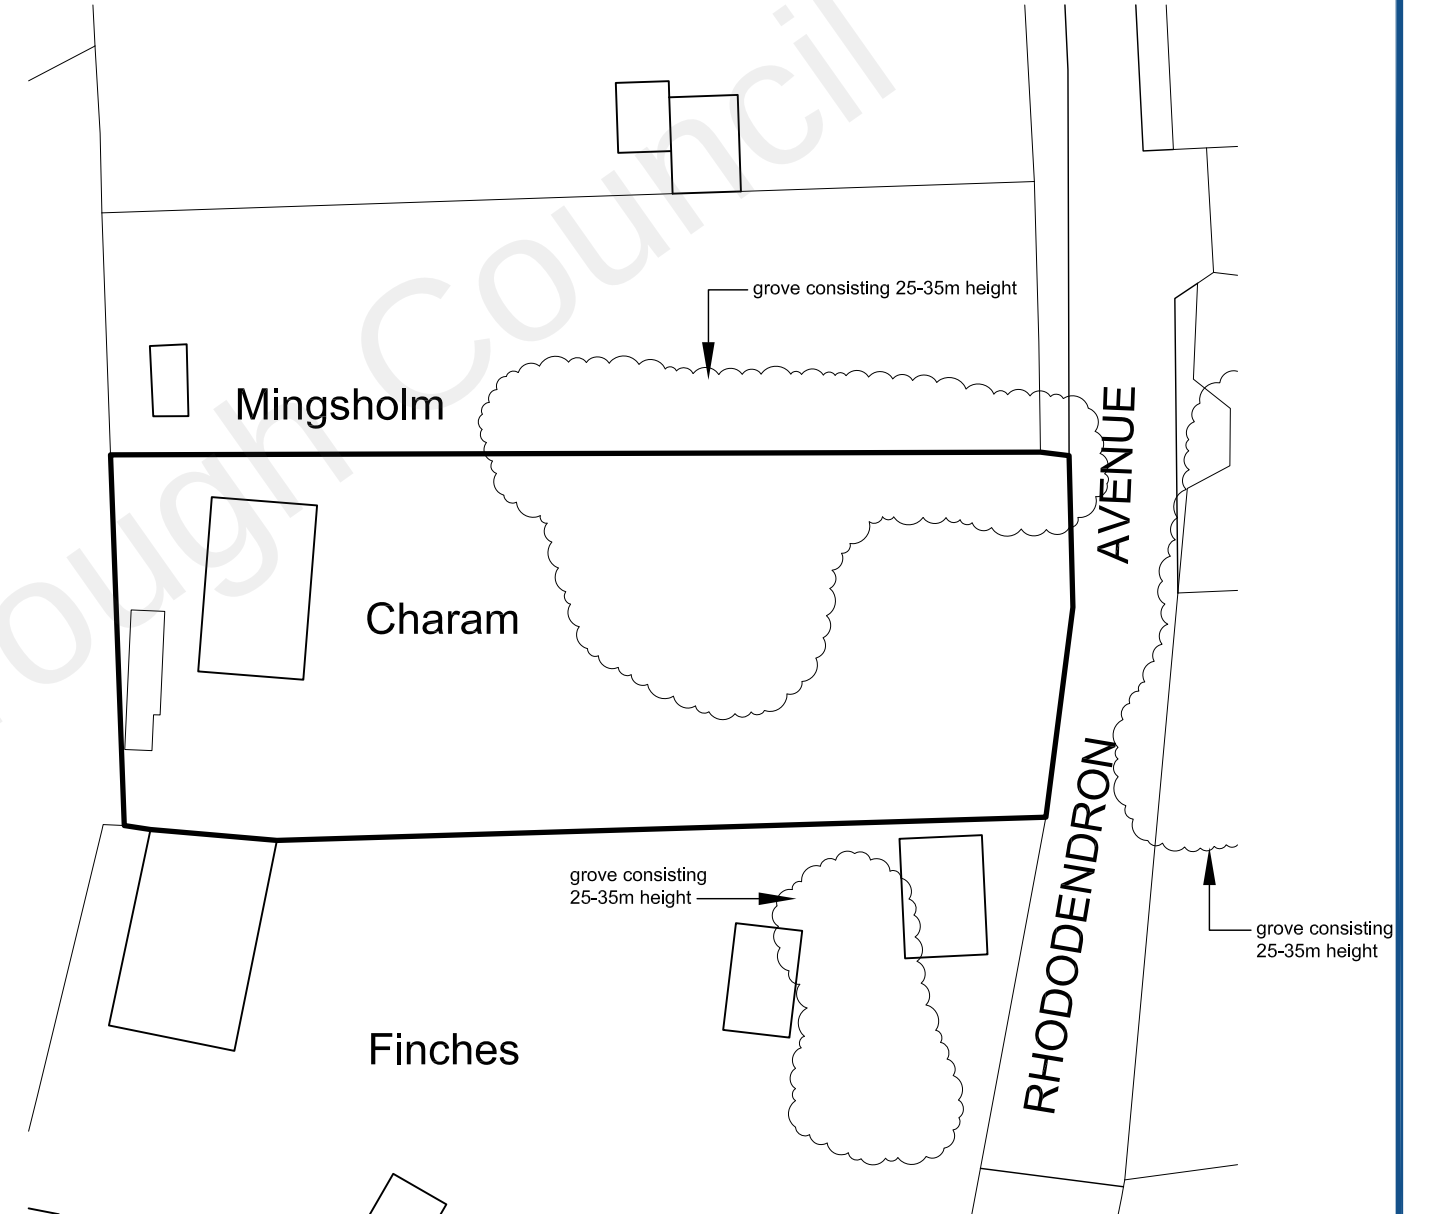

**Site Plan** (Scale: 1:500)

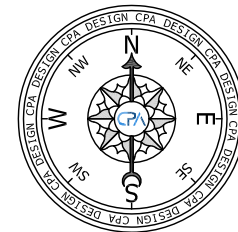

Drawings created by CPA Design  
are protected by copyright 2021 ©

info@cpa.design  
www.cpa.design



85 High Street  
Royal Tunbridge Wells  
Kent  
TN1 1XP  
01892 838 851

Site Location:  
**Charam, Rhododendron Avenue, Meopham,  
Gravesend, Kent, DA13 0TU**

Drawing Content:  
**LOCATION & SITE PLAN**

Project Description:  
**Proposed Garage**

Scale: As Noted@A3

Date: November 2021

Drawn: CPA

Drawing Ref.  
**21-032-01**