
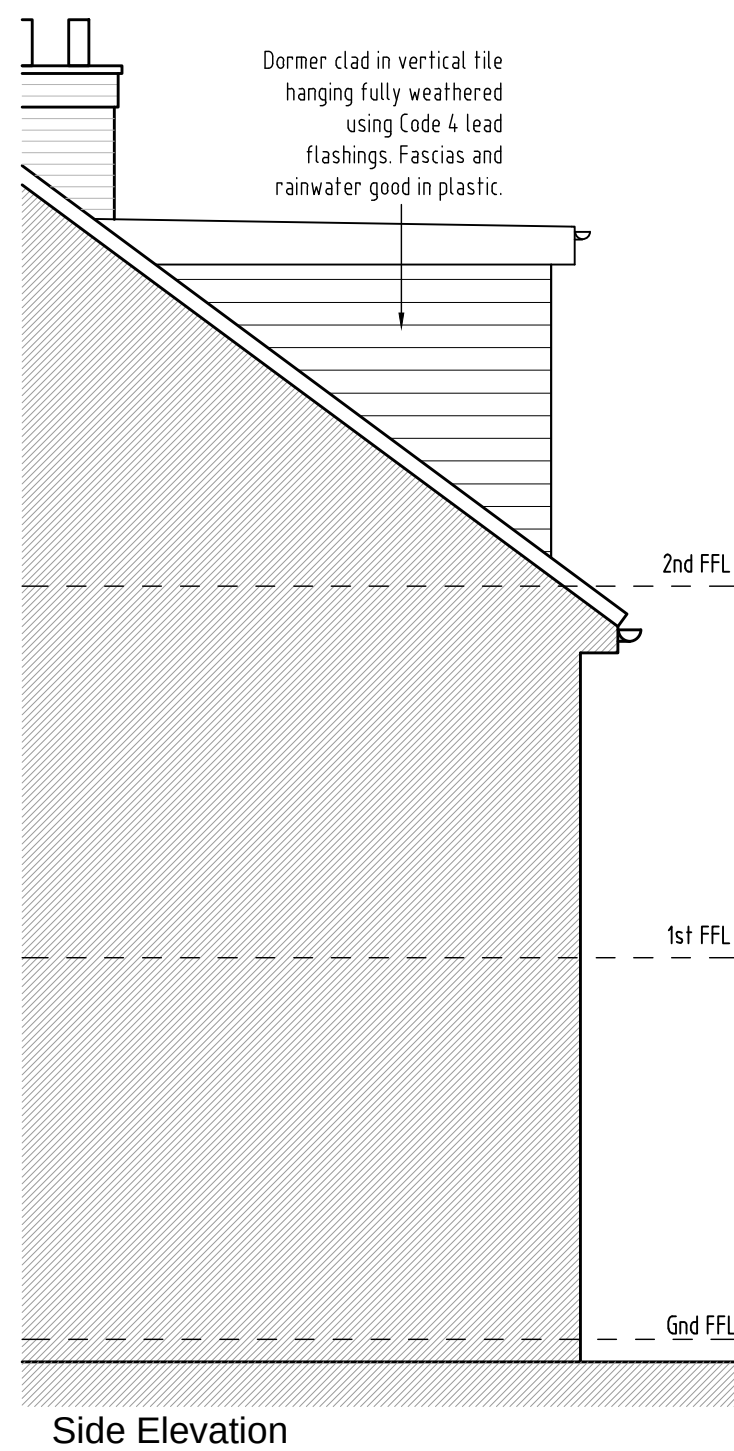
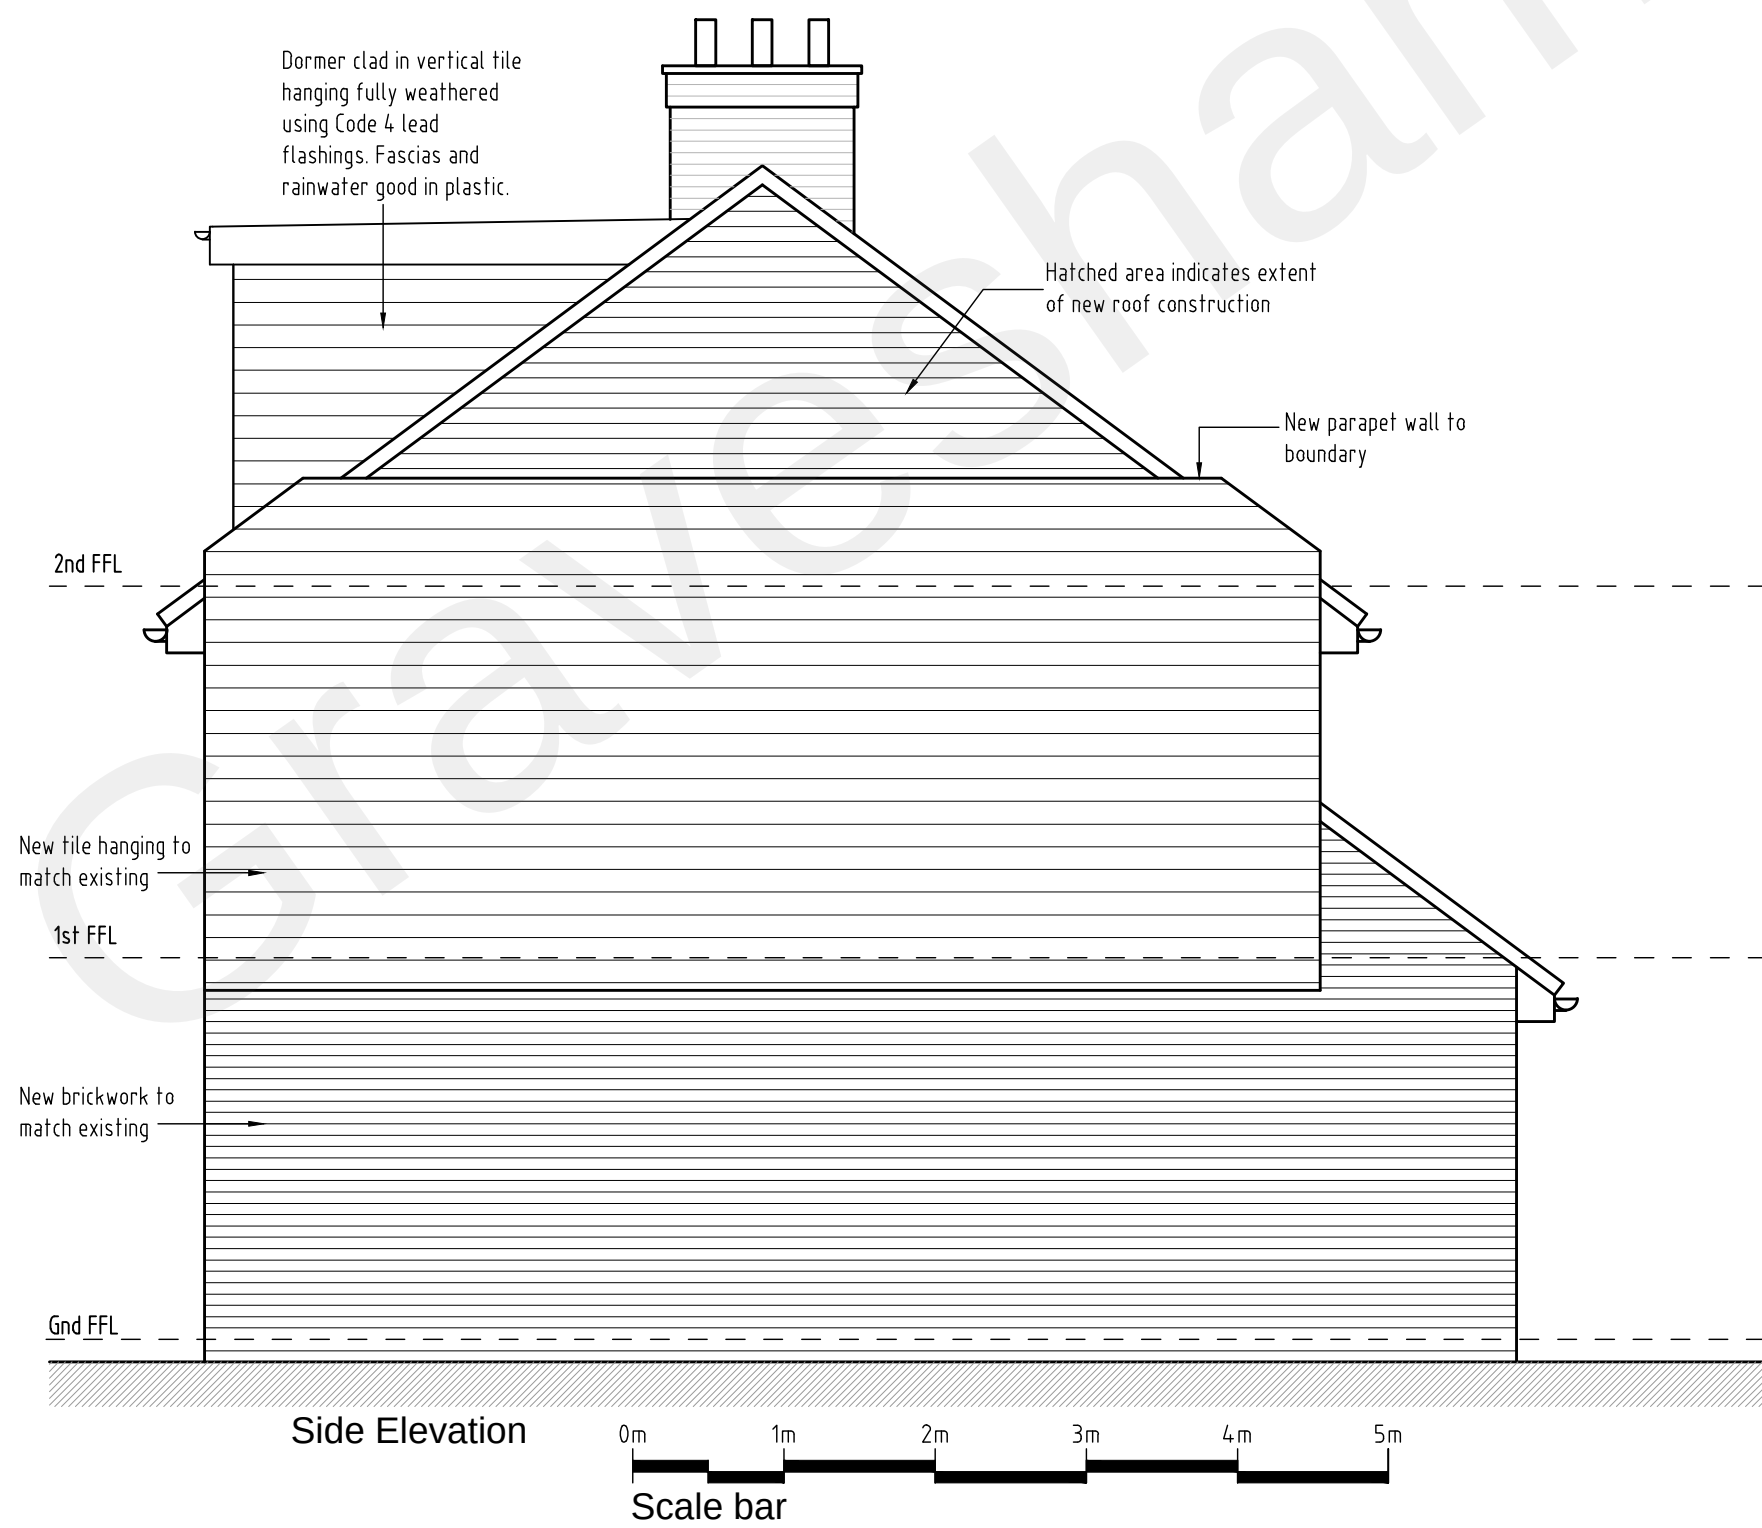
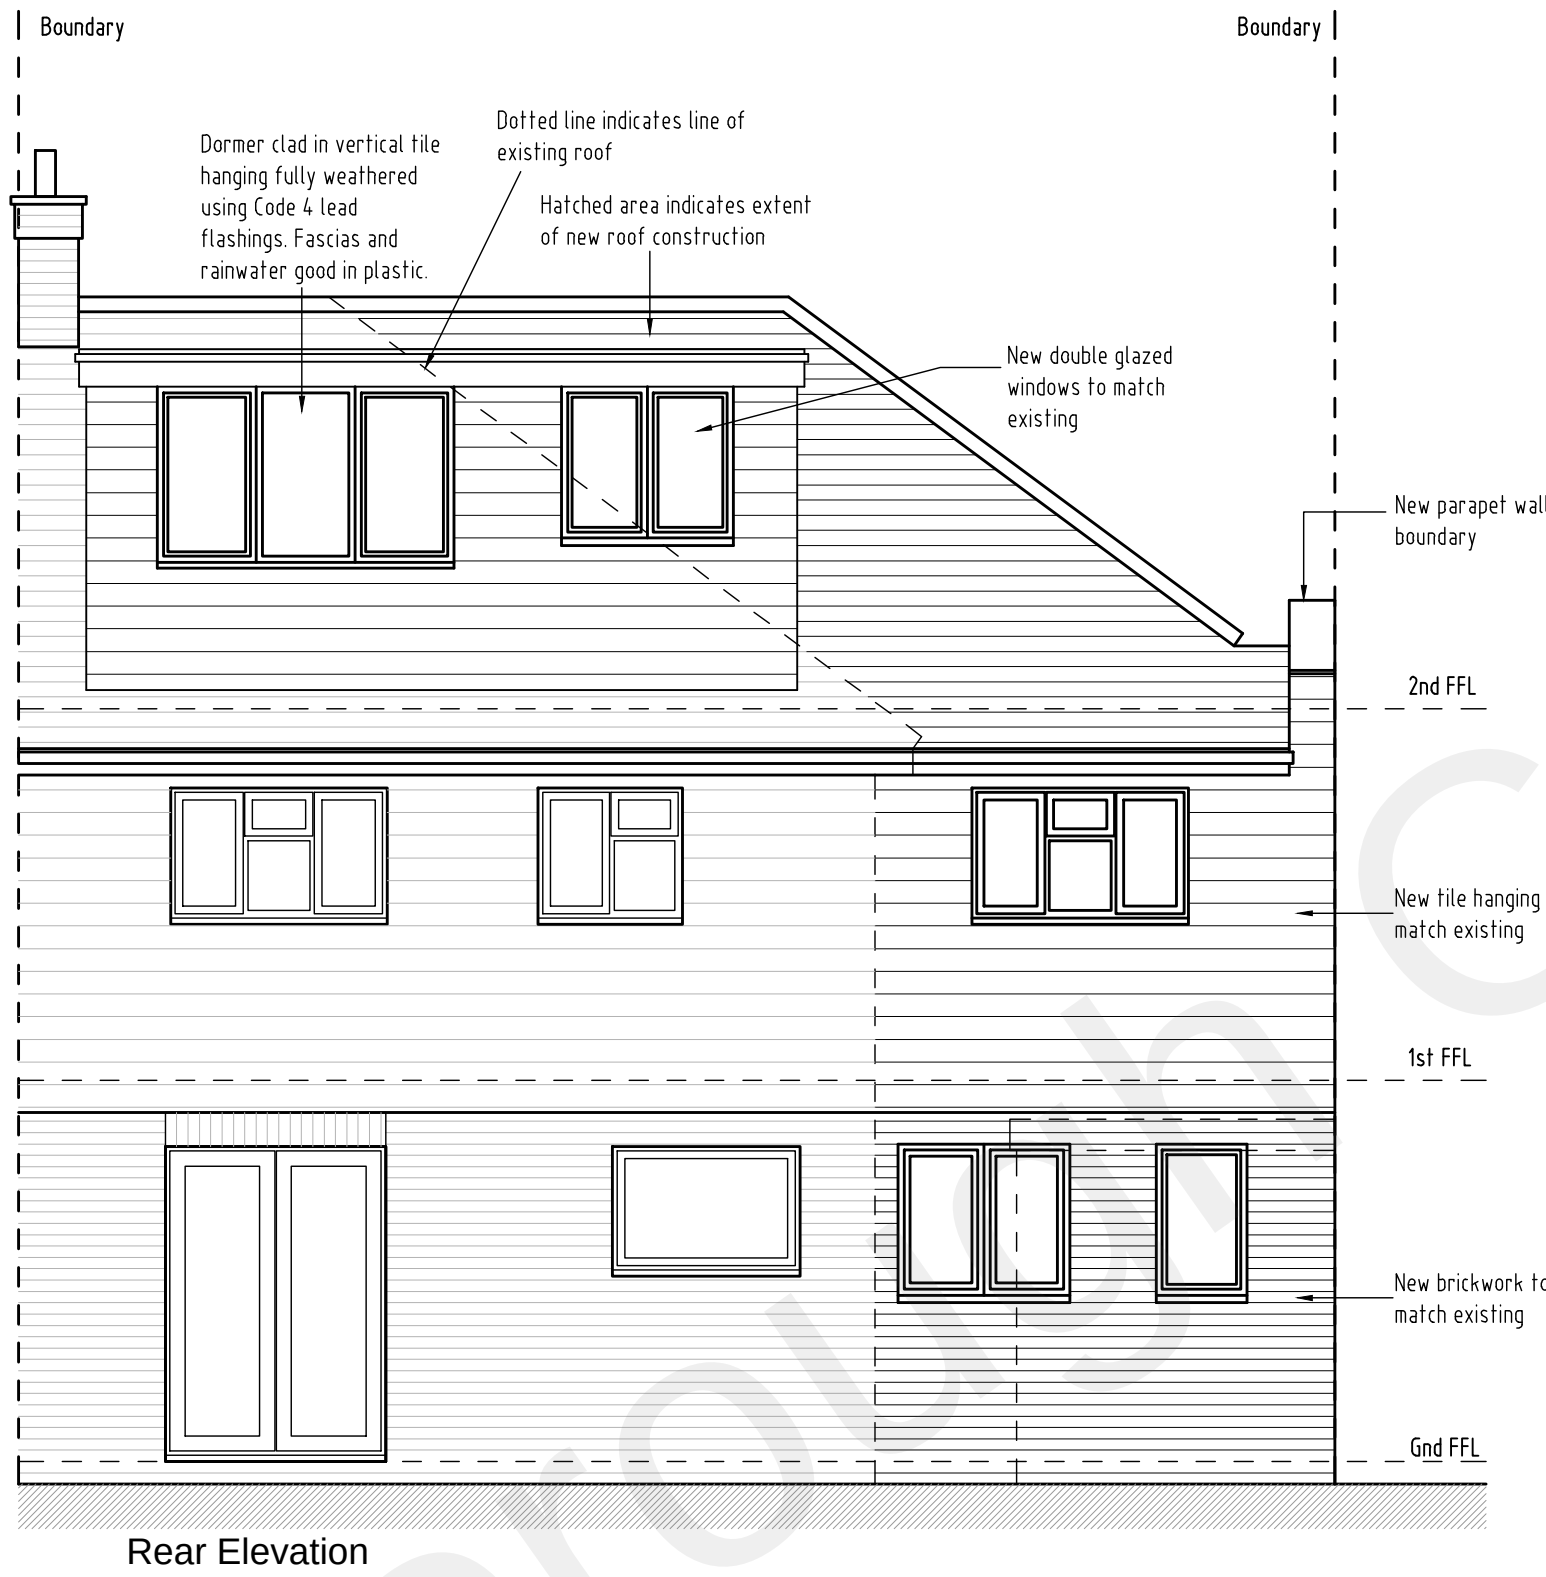


Note:-

- All dimensions where indicated are approximate and are for guidance purposes only. Actual dimensions should be checked on site.
- For proposed floor plans see drawing 2022-005 - 003.
- For proposed section see drawing 2022-005 - 005.
- Contractor to assume design responsibility under CDM2015.
- Note, all structural information noted should be checked against detailed structural engineers information / calculation sheets.

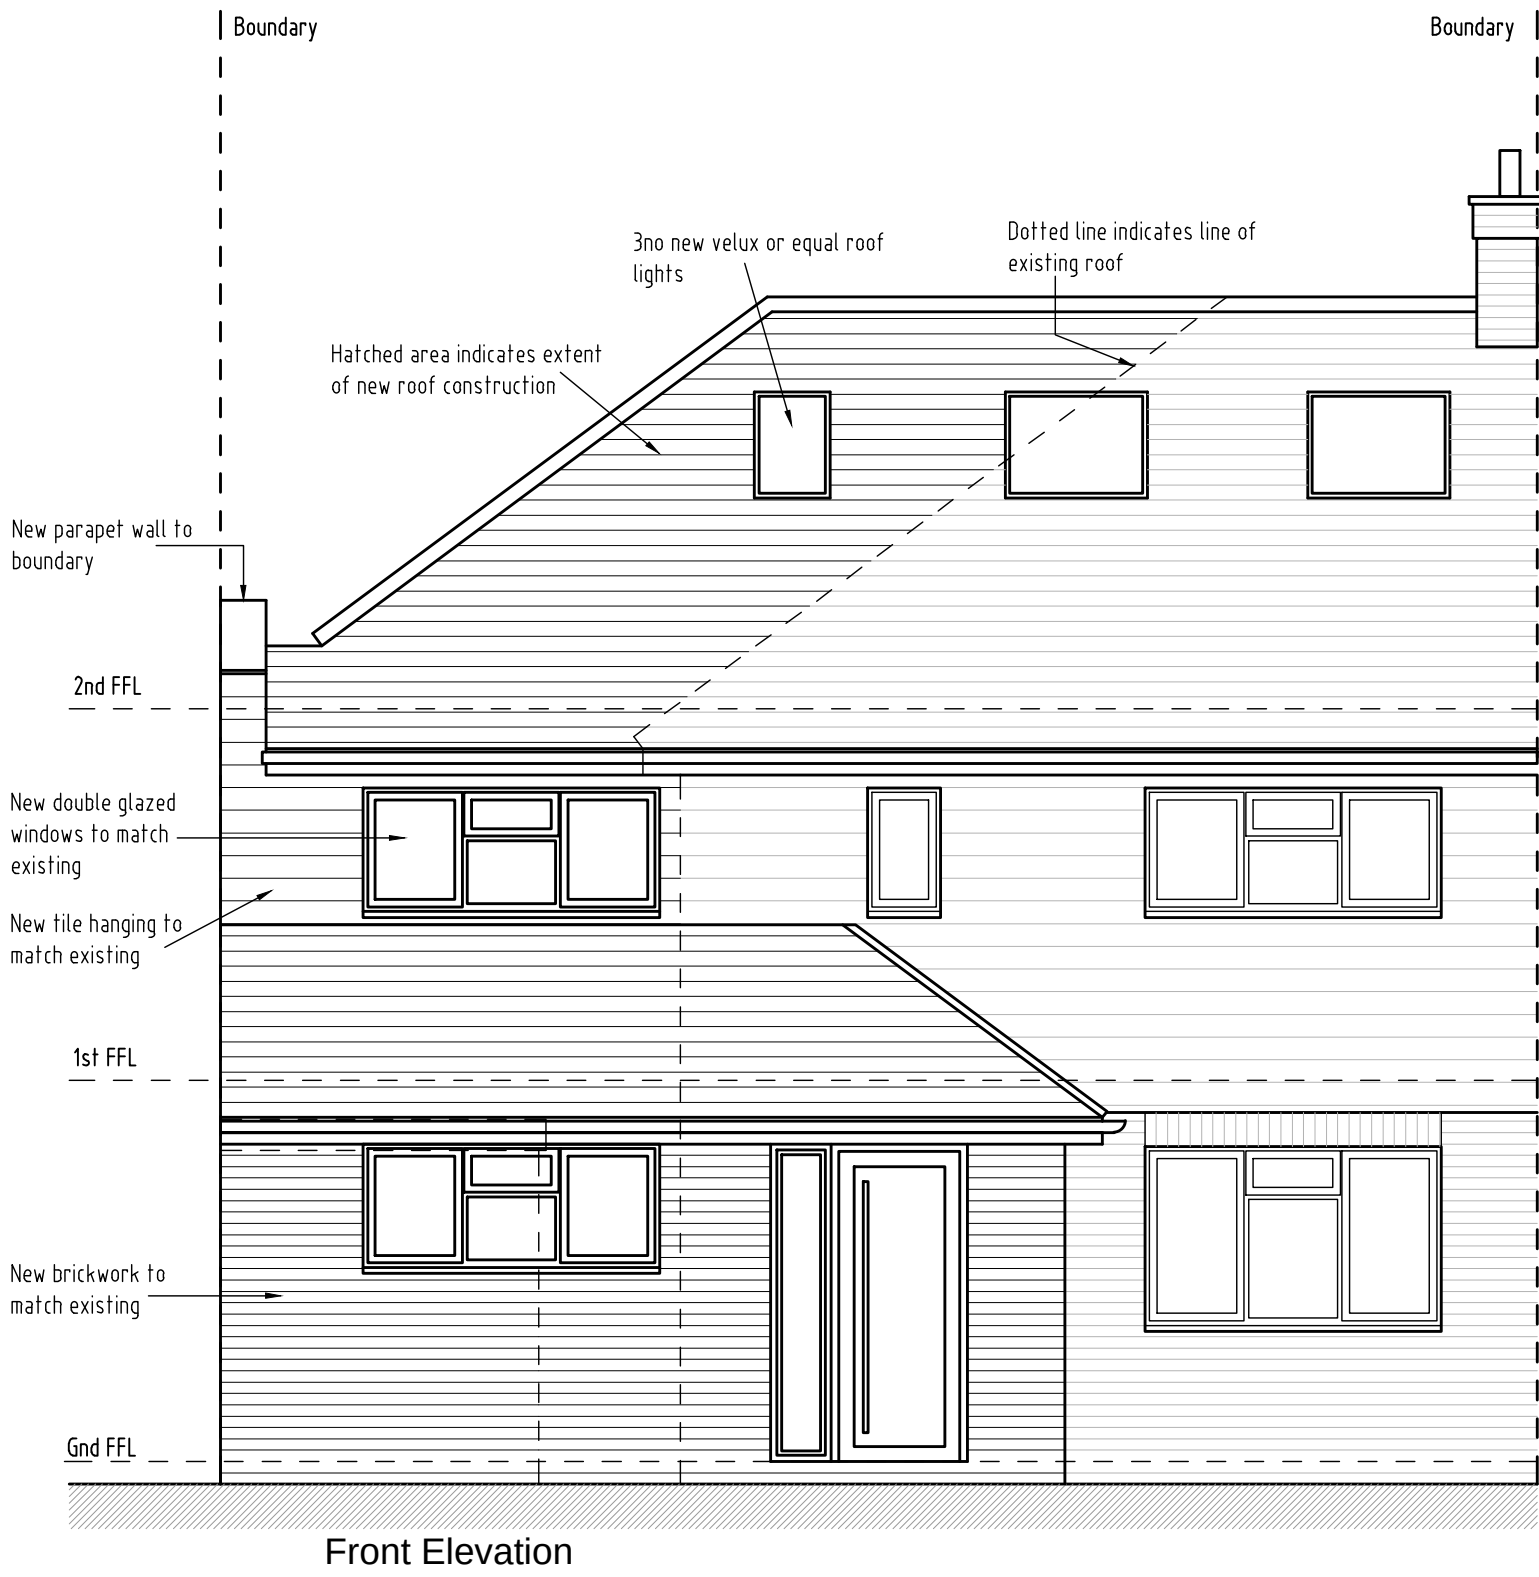

REV	DESCRIPTION	DATE	INT	CHKD
STATUS	FOR INFORMATION			

Client

Project
11 Scrutton Fields, Sole Street,
Cobham, Gravesend, Kent. DA12 3AS

Title
Proposed Elevations

Scale 1:50@A1	Date 24.03.22	Drawn N/A	Checked N/A
Project No: 2022-005	Drawing No. 004	Revision ~	