


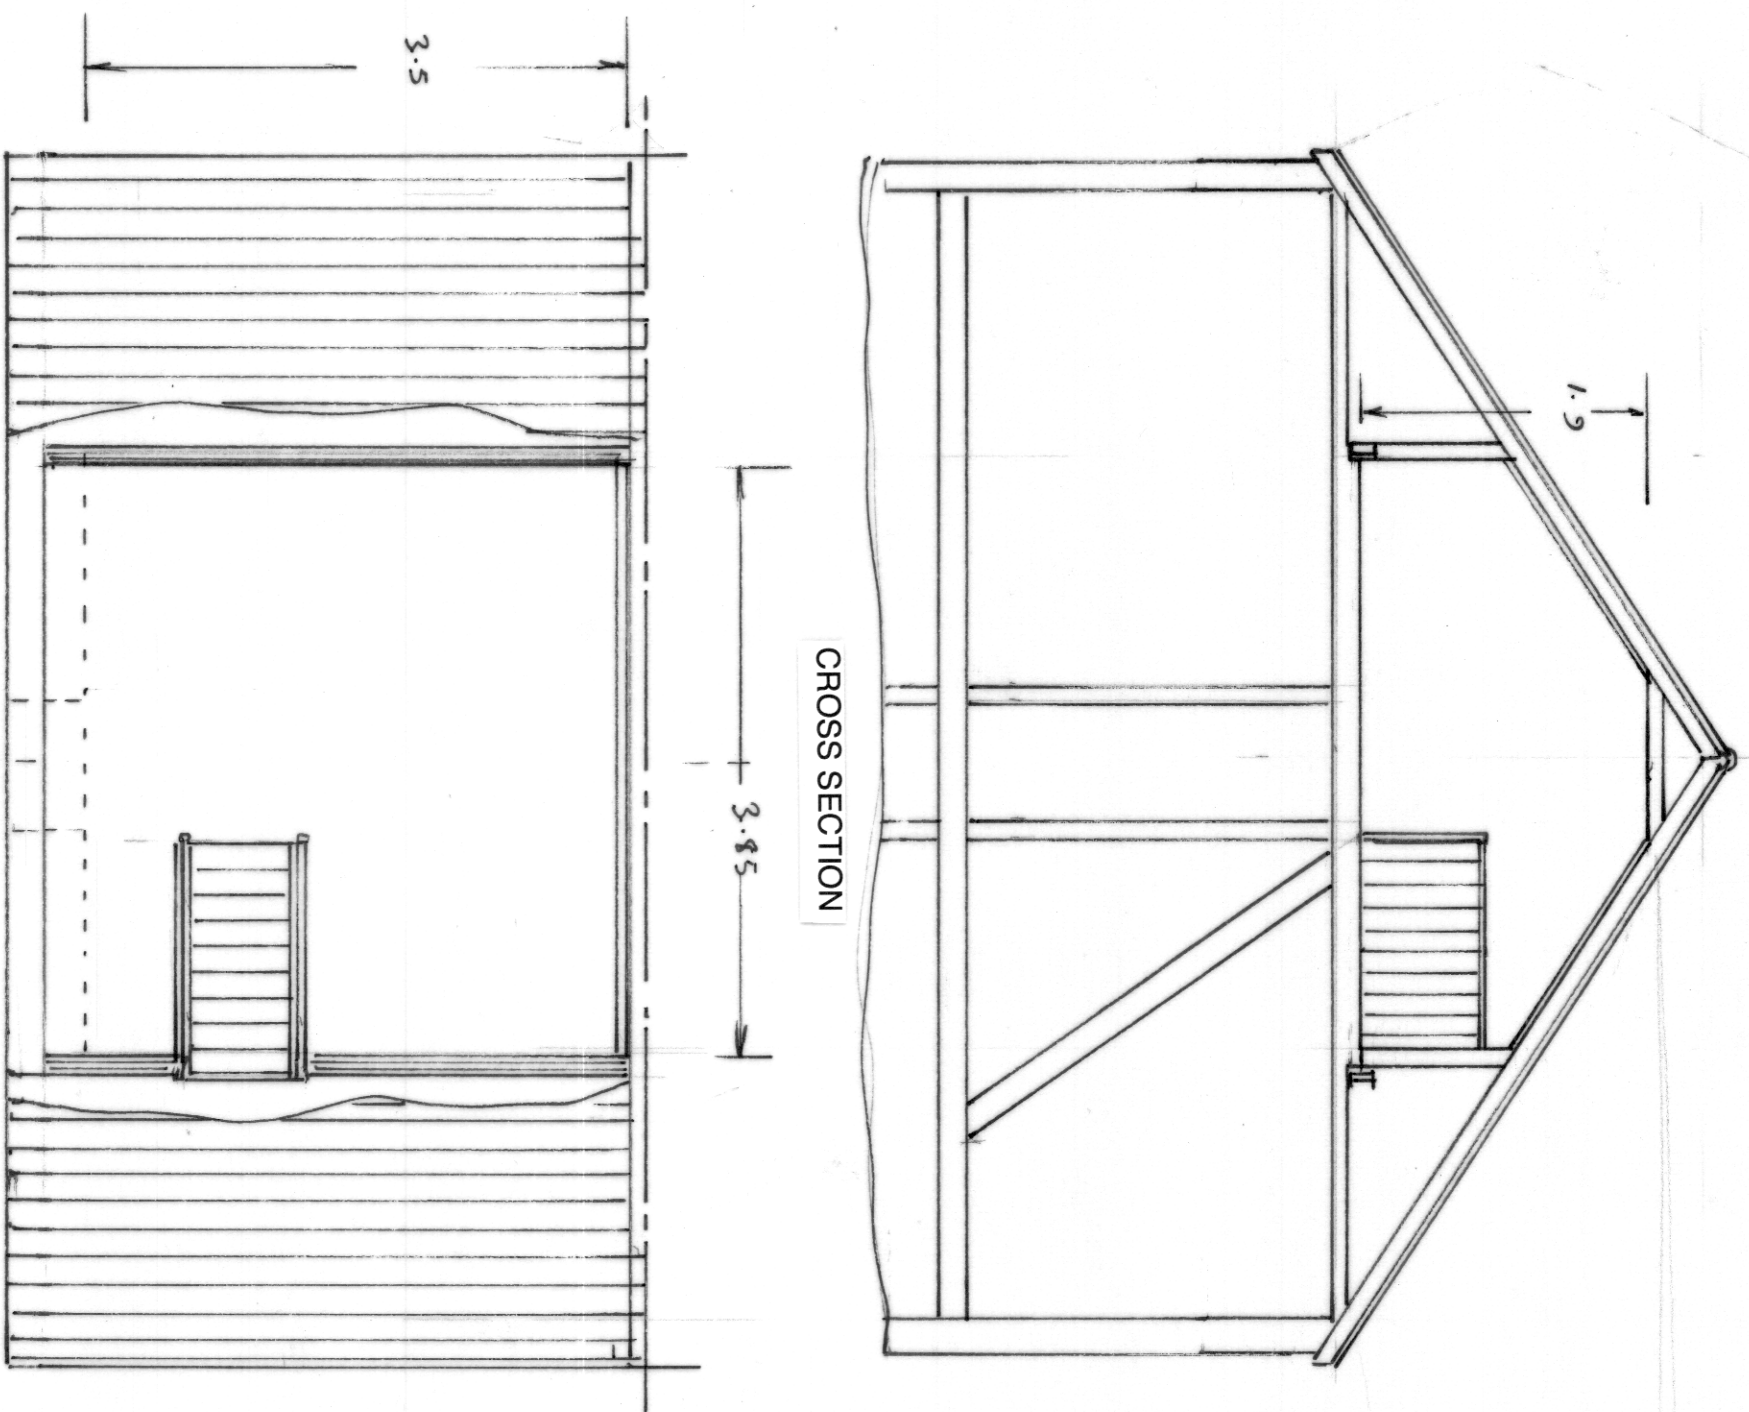


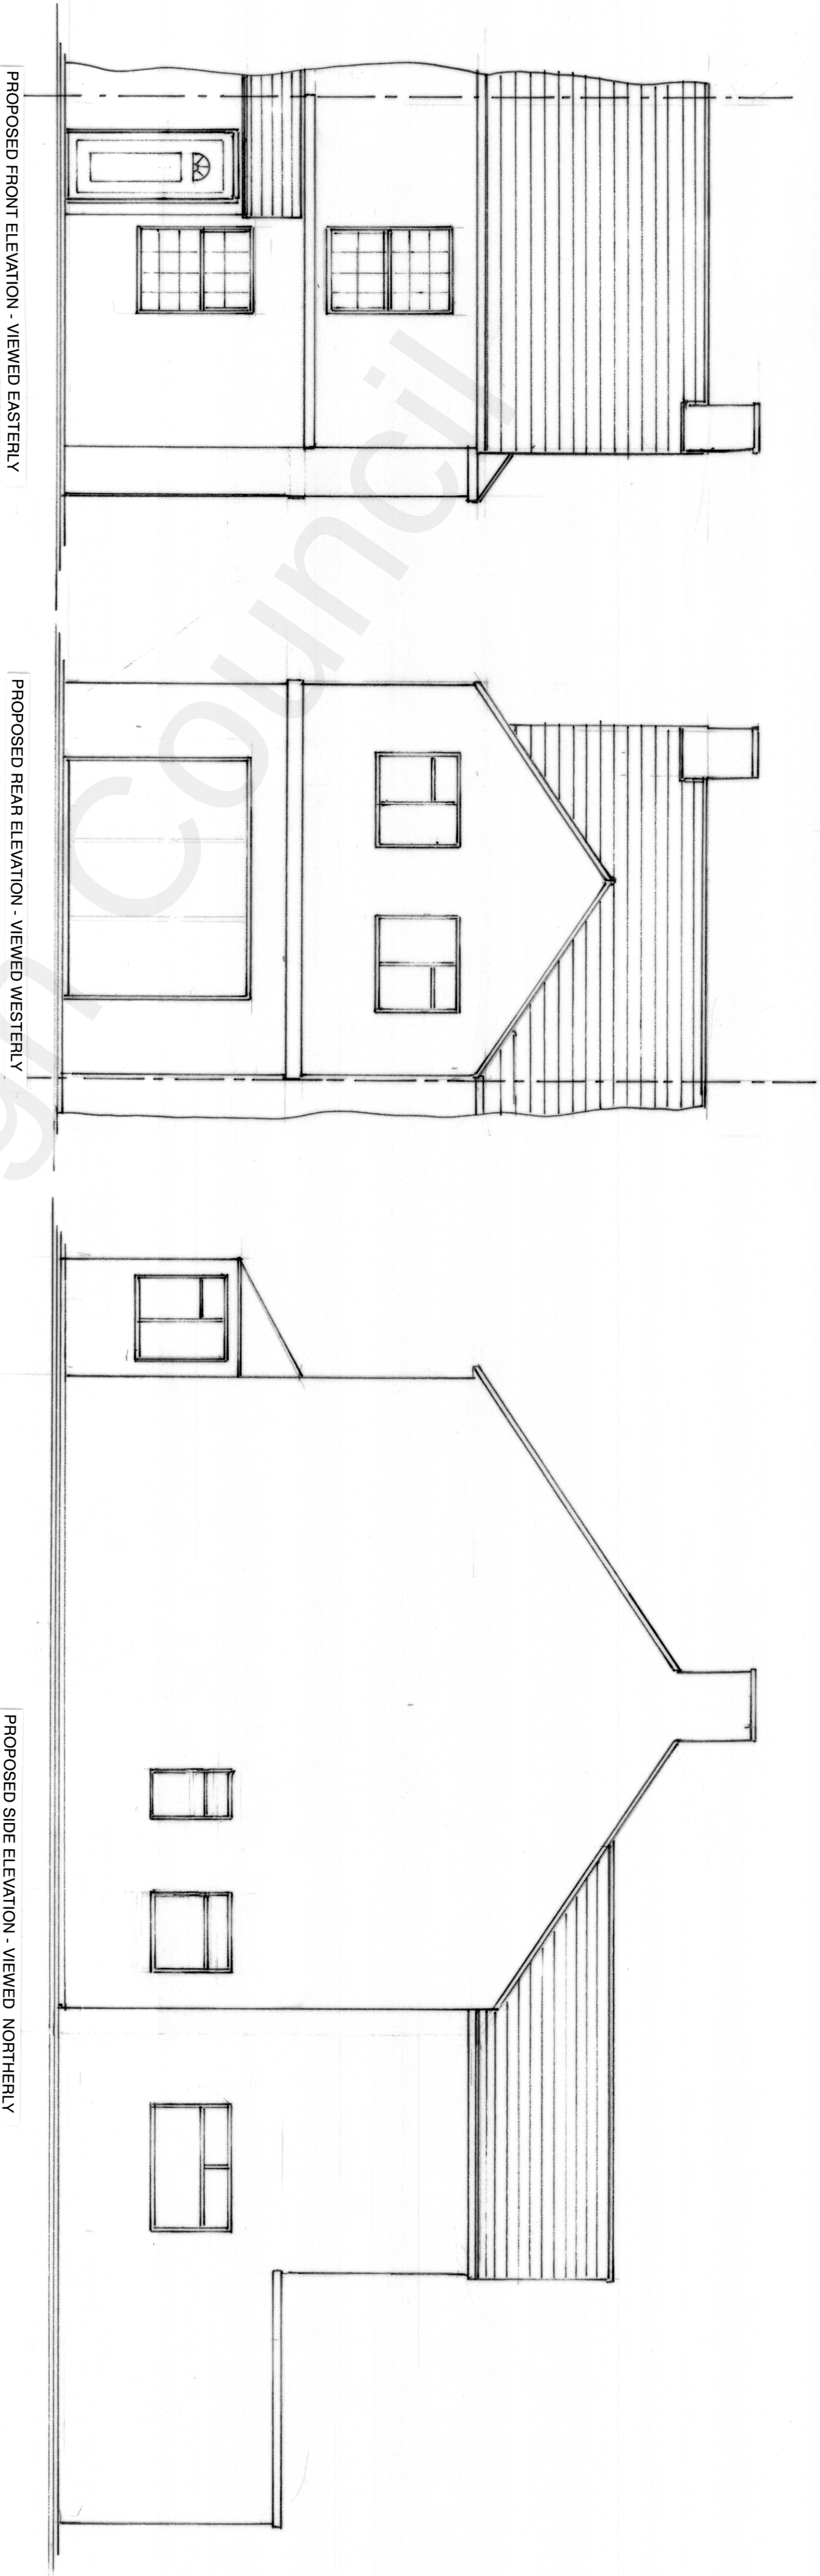

EXISTING SIDE ELEVATION - VIEWED NORTHERLY


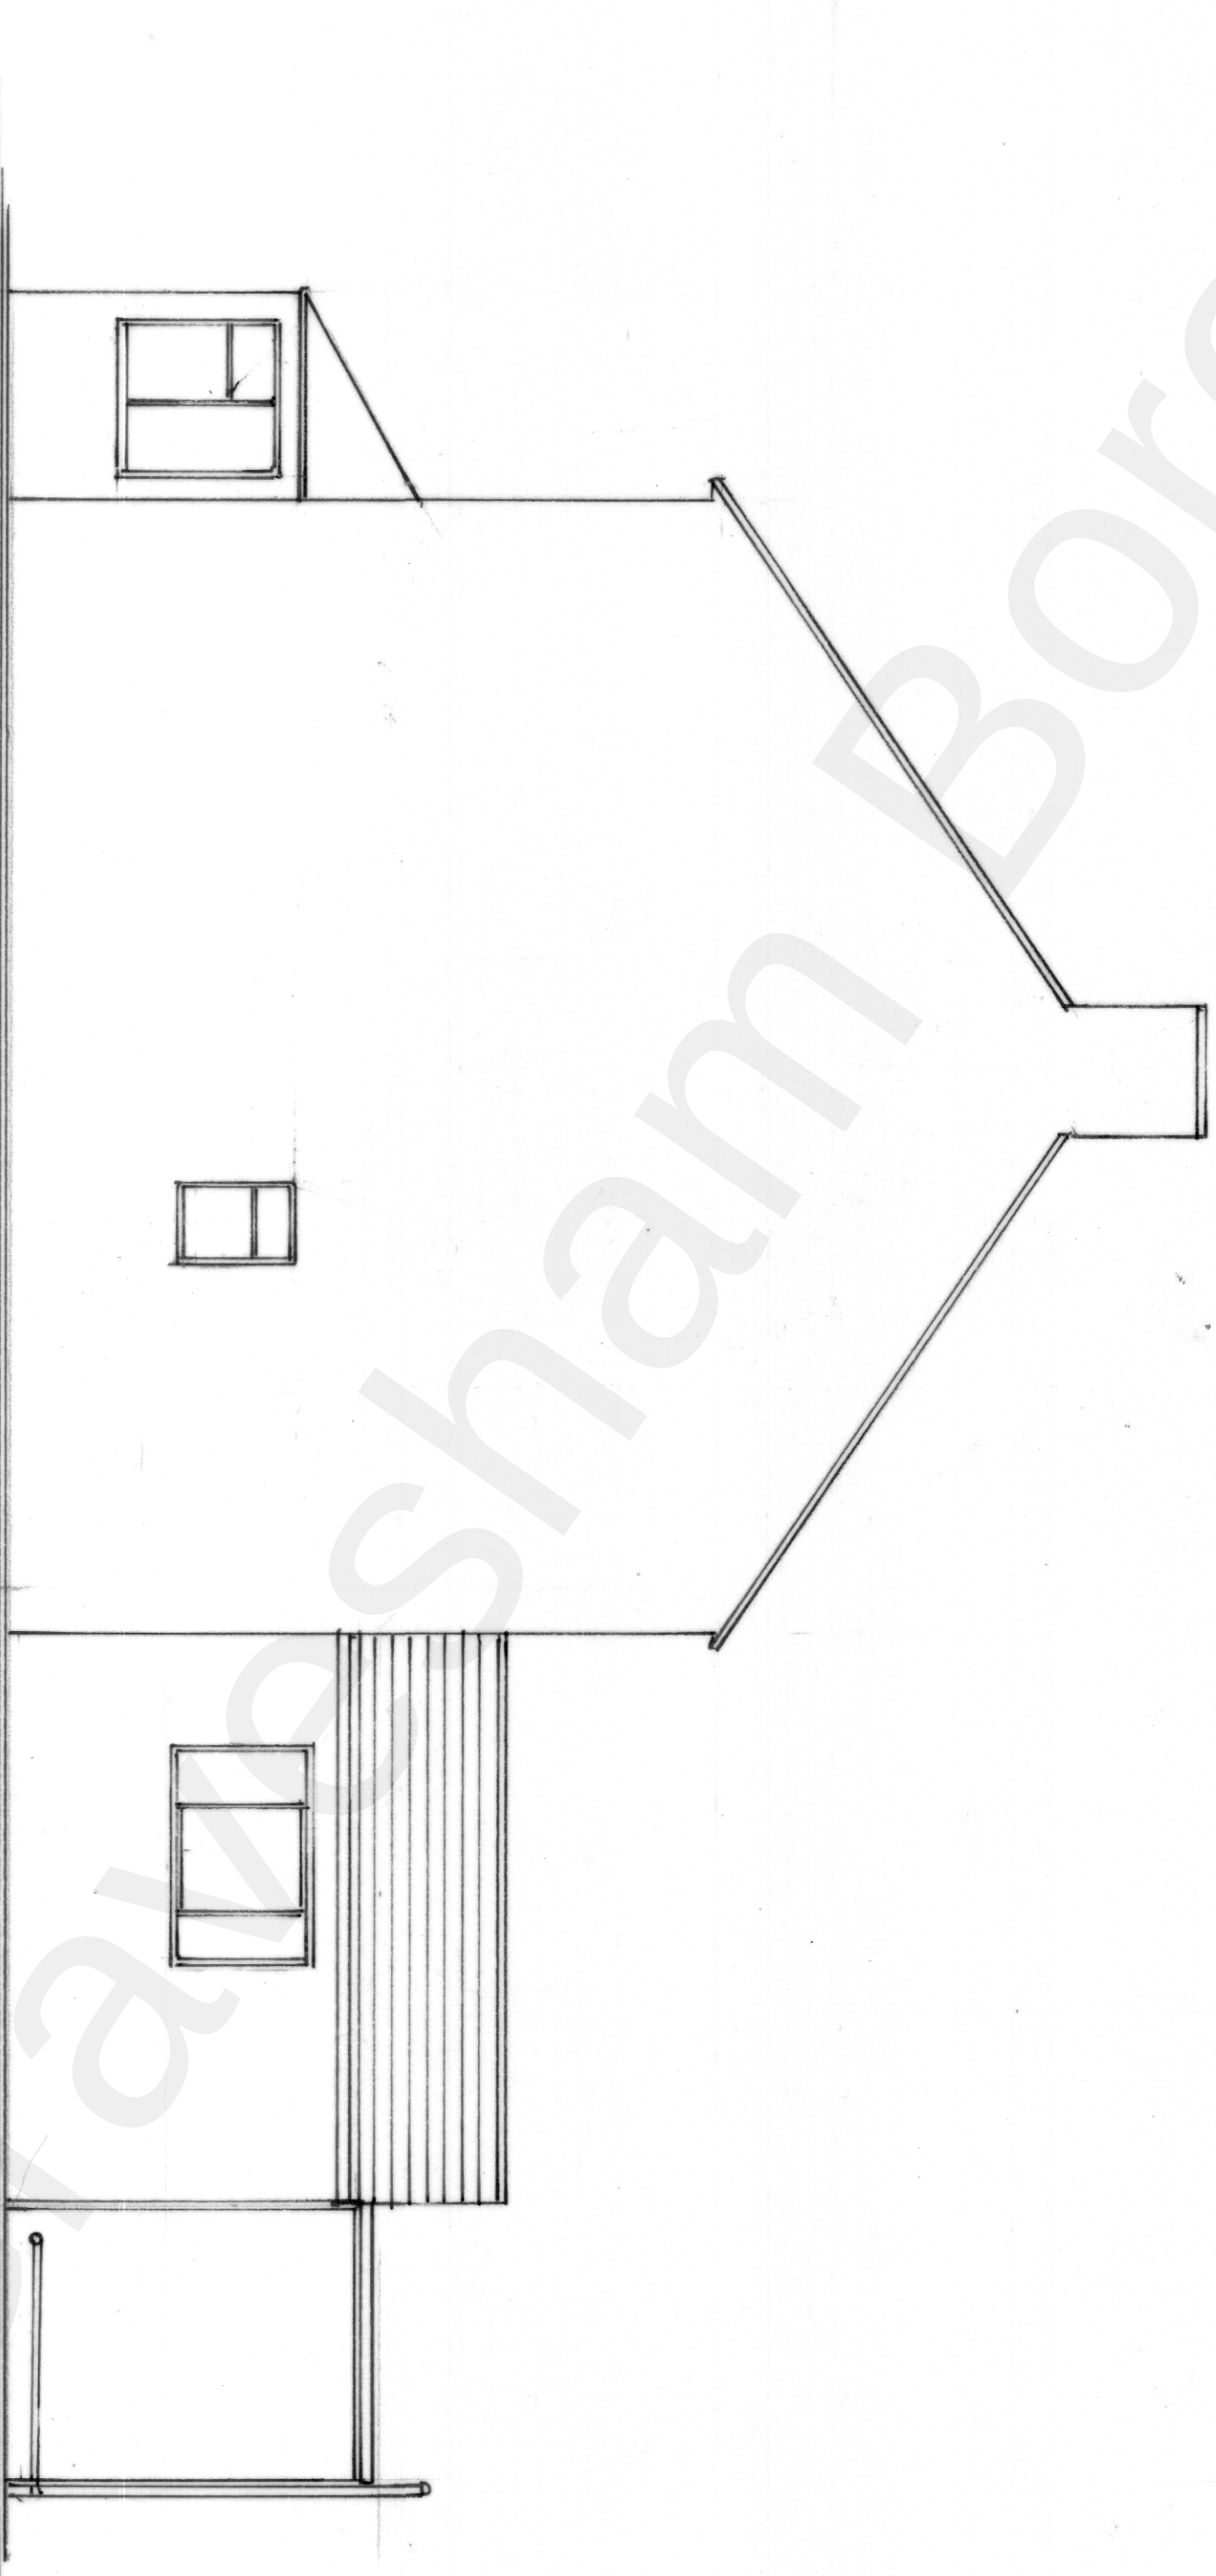


PROPOSED SIDE ELEVATION - VIEWED NORTHERLY

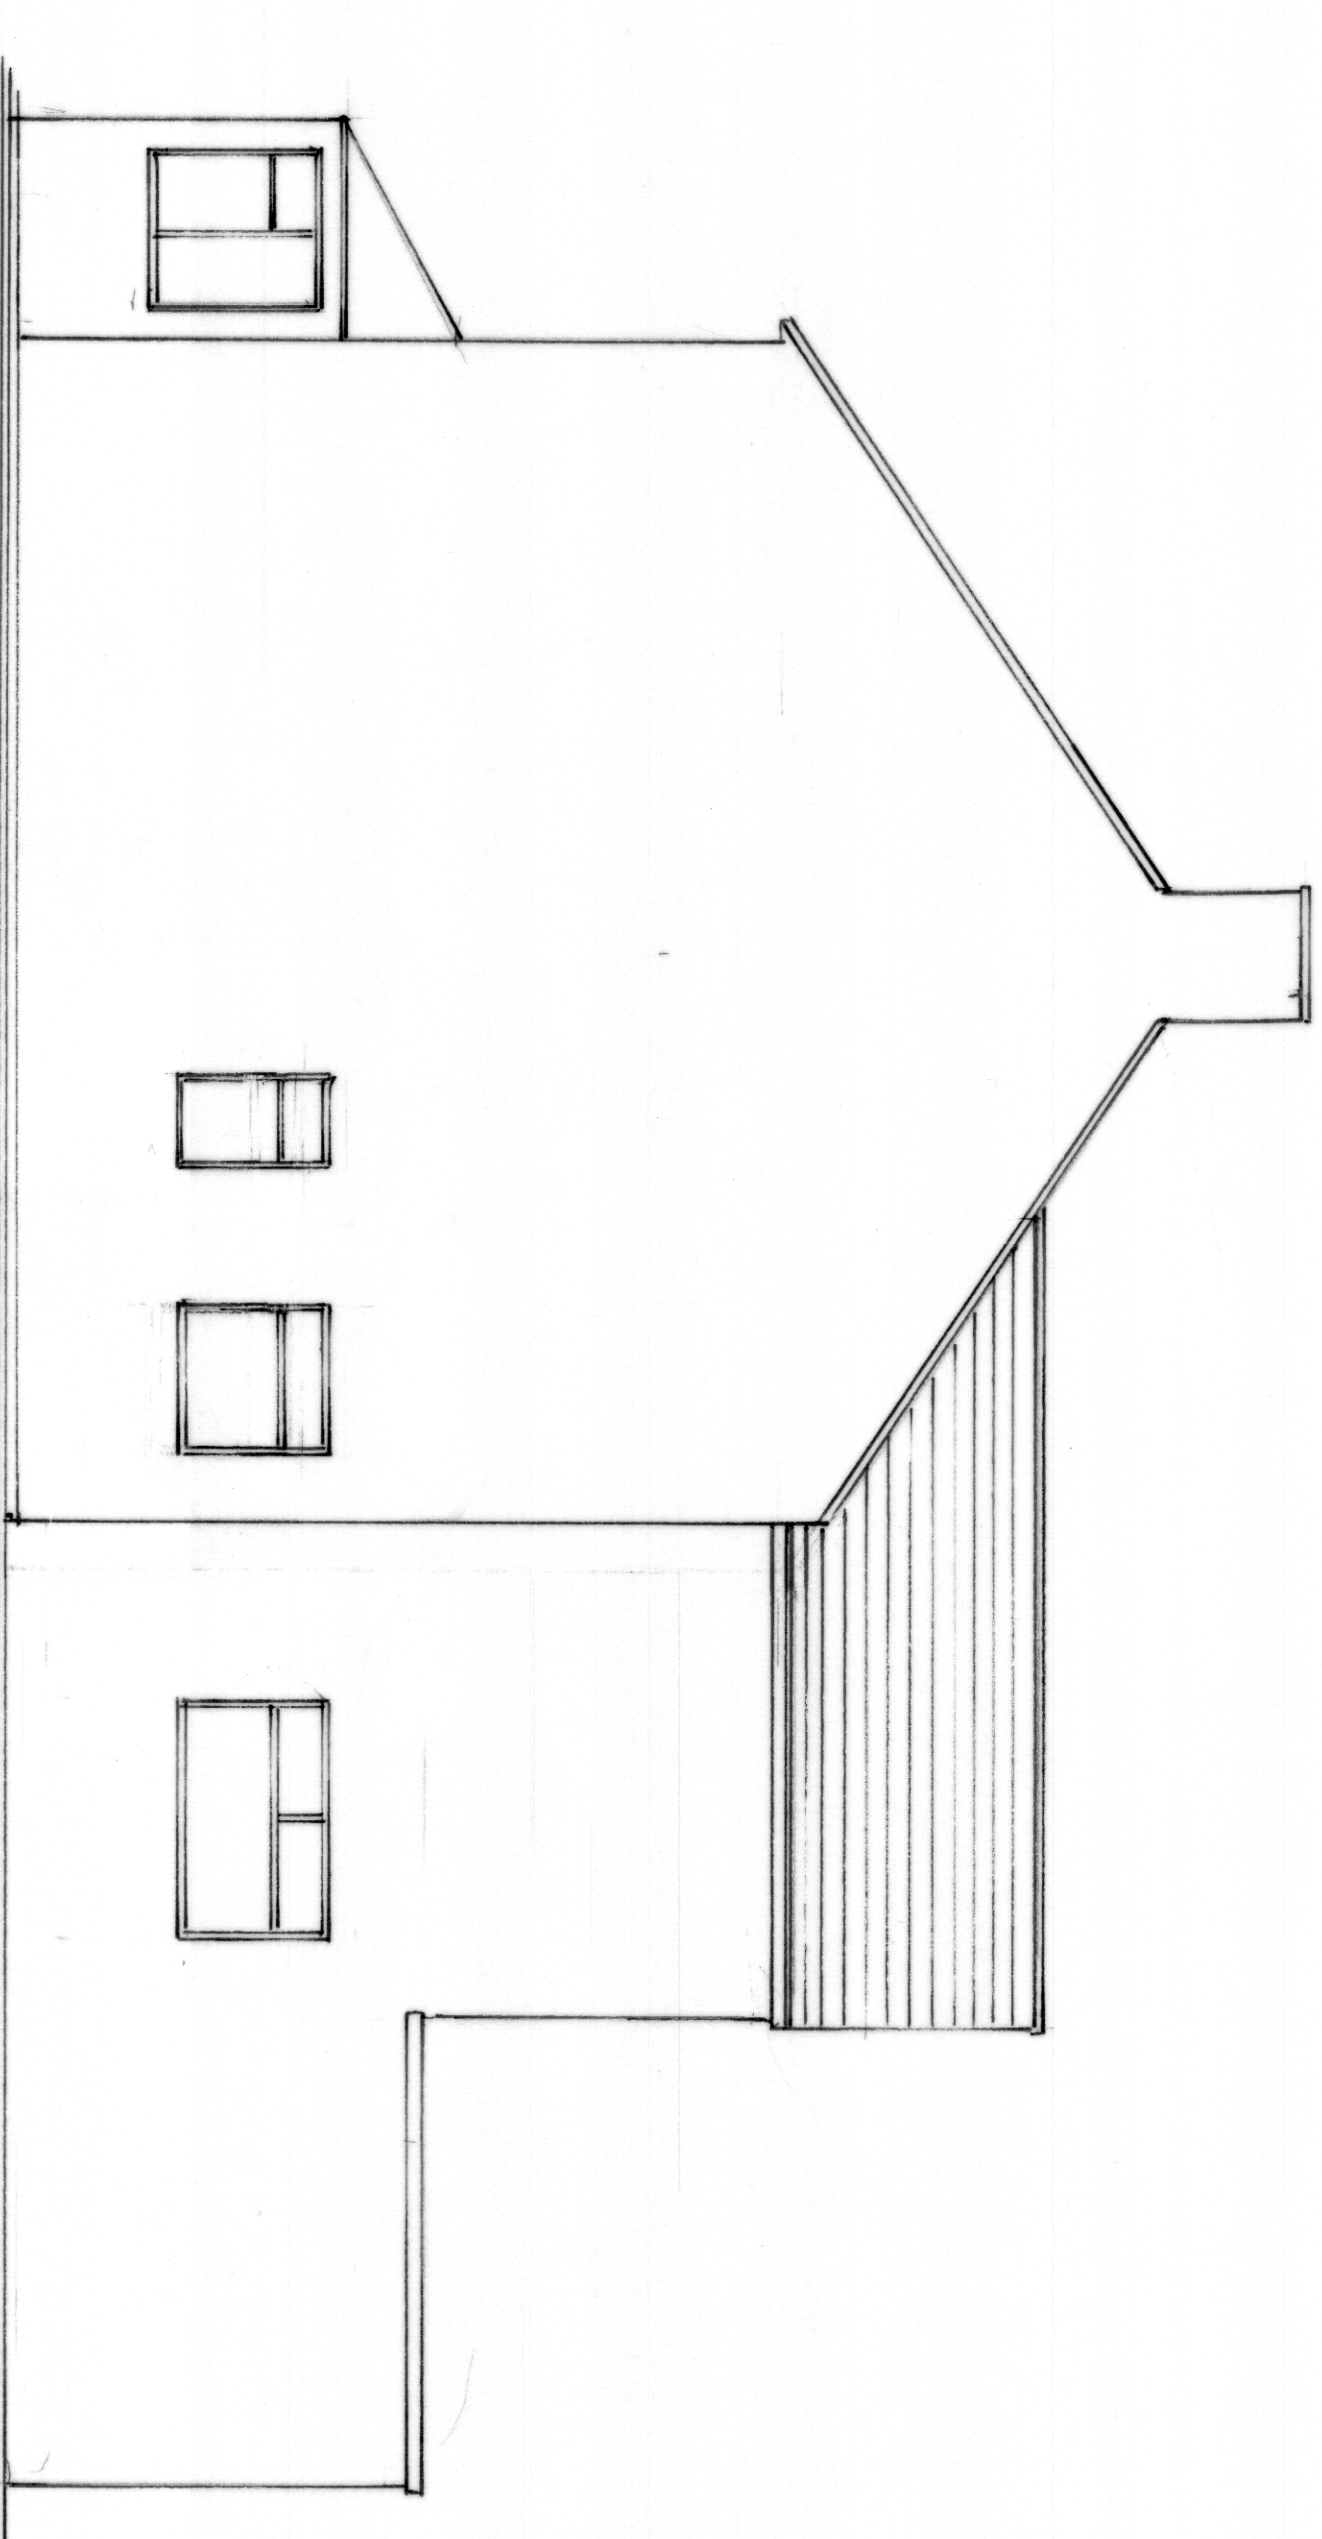

PROPOSED FRONT ELEVATION - VIEWED EASTERLY

PROPOSED REAR ELEVATION - VIEWED WESTERLY

 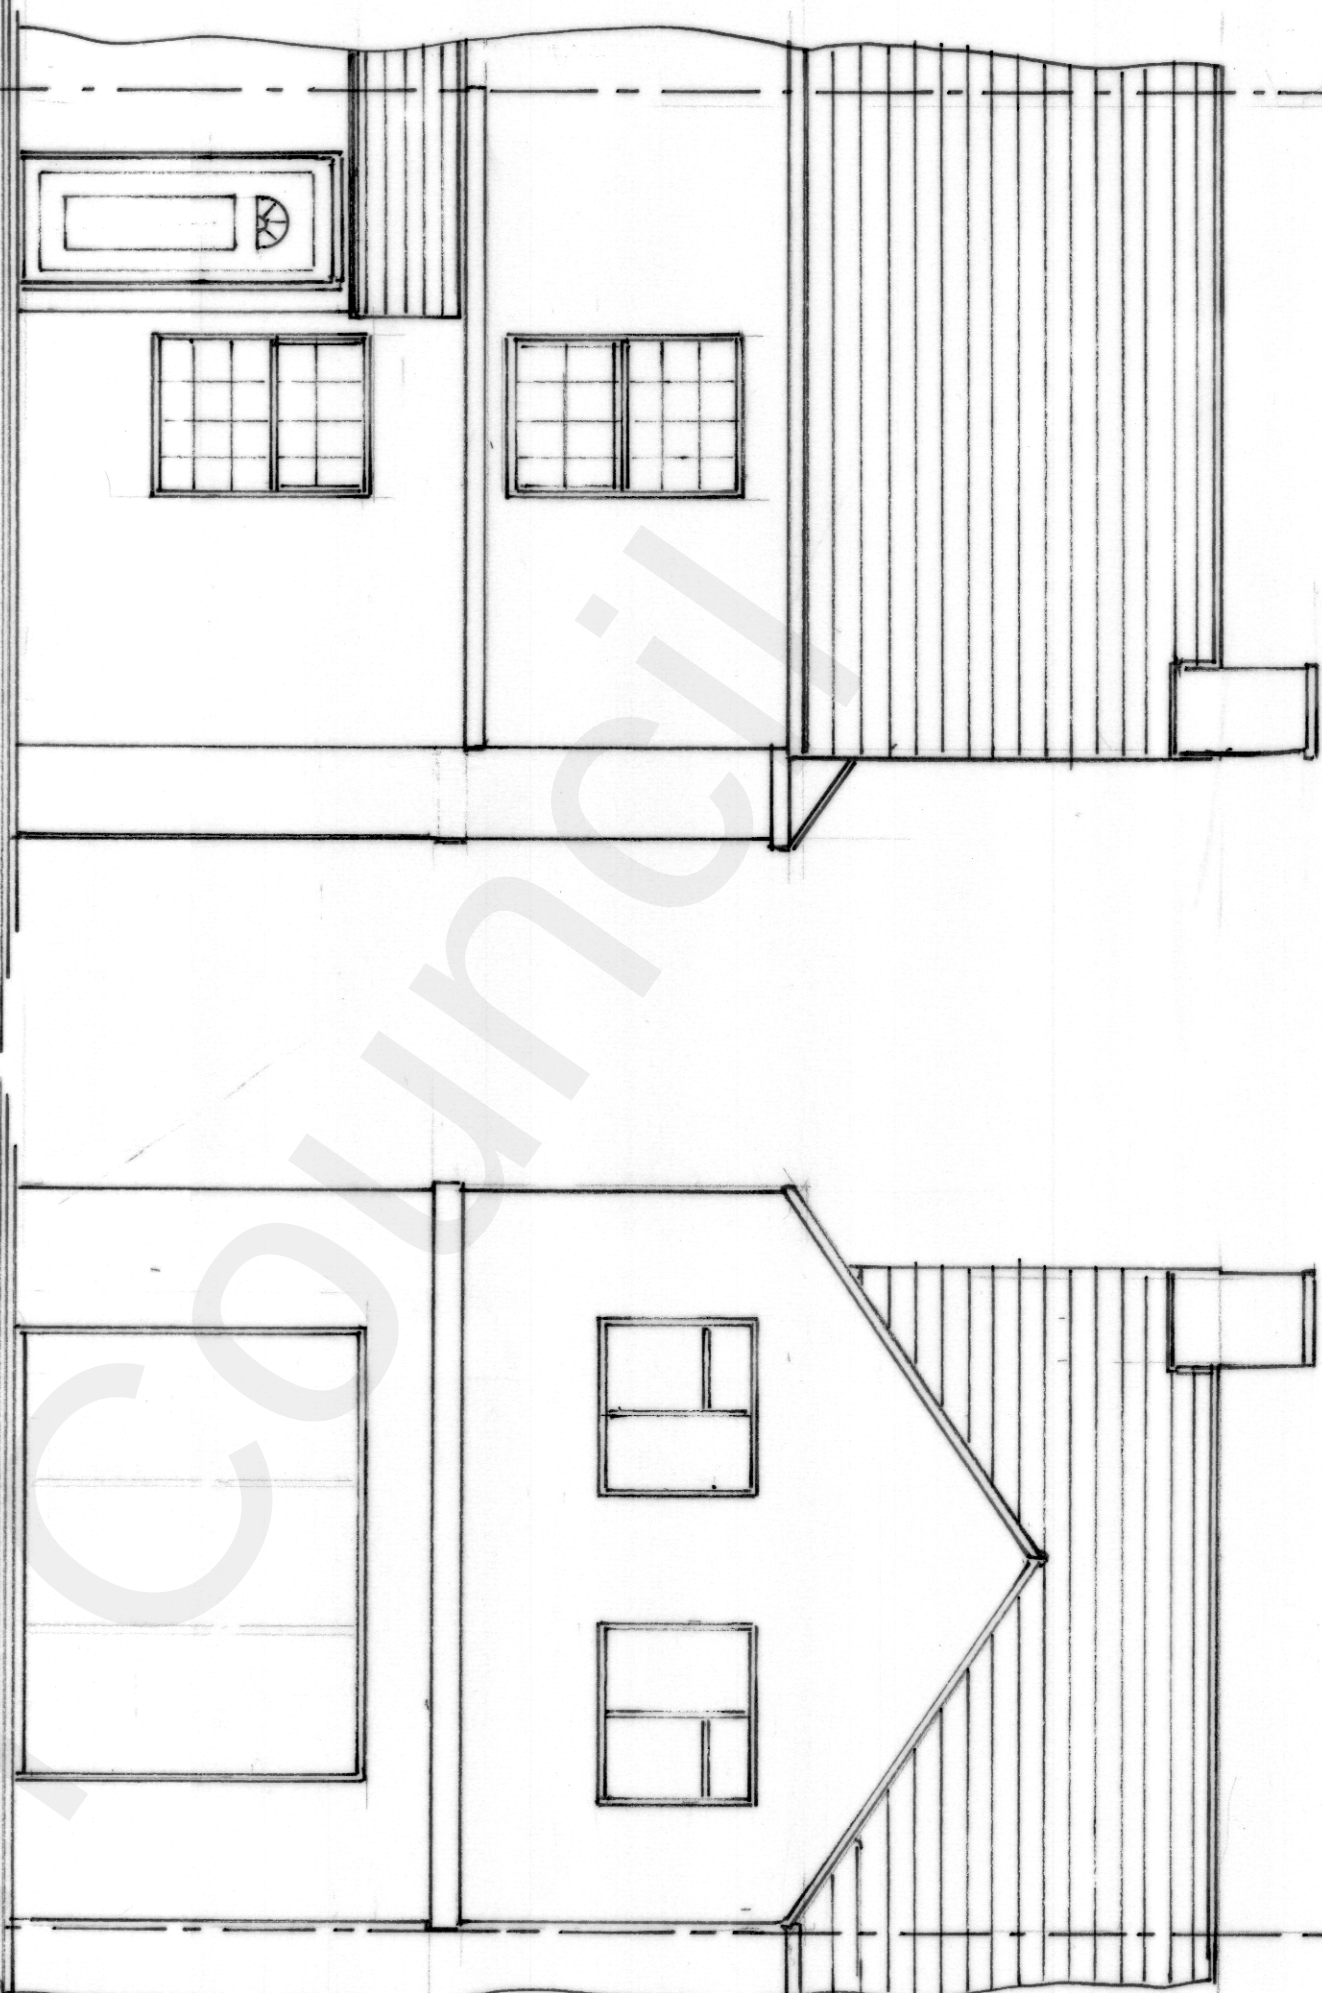

Applying for
PLANNING PERMISSION
To build a 4.8 meter width rear extension
within the party wall line to the same depth
as existing with a first floor above the
extension having a 3 meter depth with the
same width as the new extension.

Client,
MR. & MRS. MC CLELLAND
21 SUN LANE
GRAVESEND
KENT DA12 5HQ

Divine Loft Conversions Ltd
104 Gravesend Road, Rochester Kent ME2 3PN
Tel: 01634 780107 - 07850 314941
www.divinelofts.co.uk - email phil@divinelofts.co.uk

SCALE 1:50 @ A1
DRAWING NO. PE1415-B
Date 4th OCTOBER 2021