


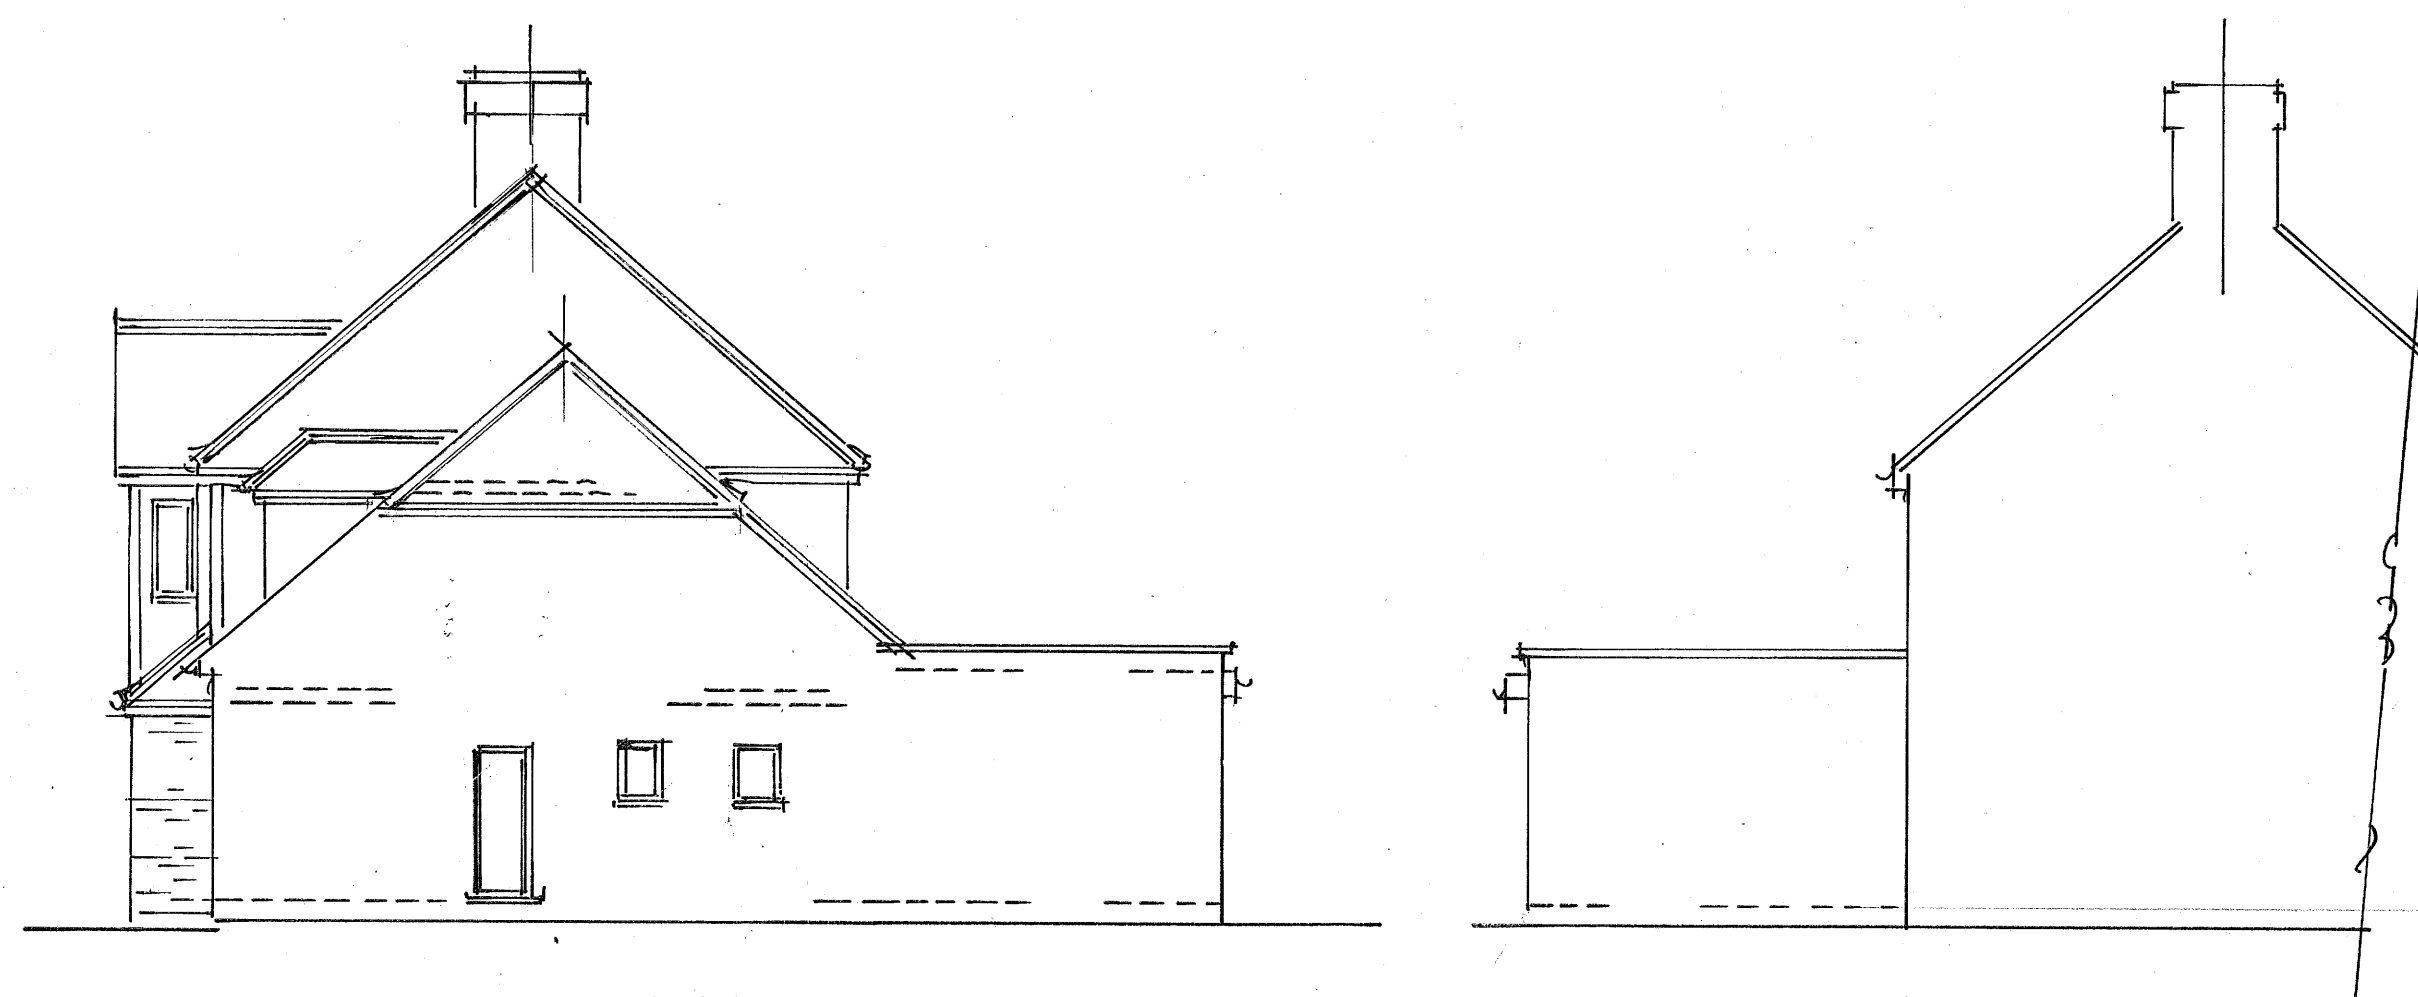

FLANK ELEVATION


SMALL FLANK ELEVATION




EXISTING
PROPERTY

FRONT ELEVATION


REAR ELEVATION

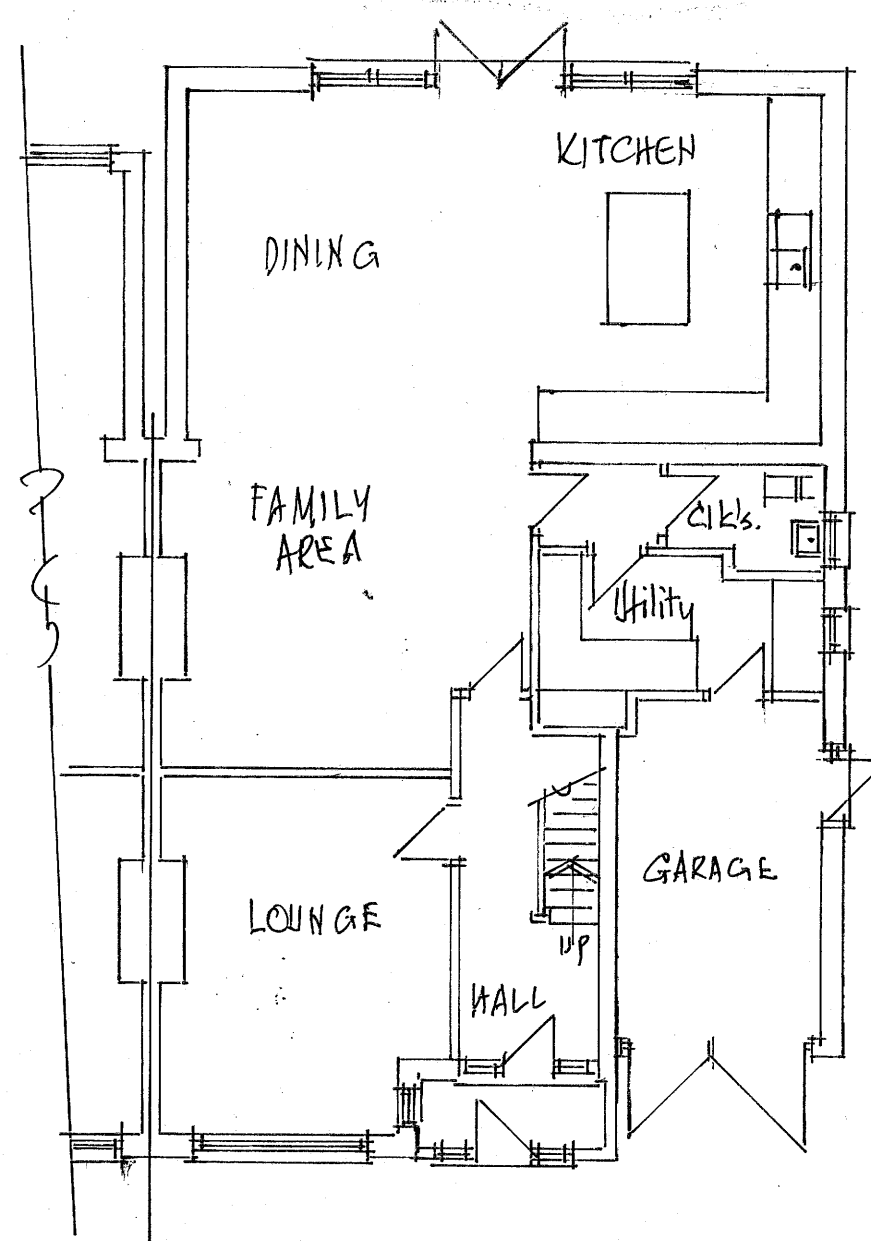


GROUND FLOOR PLAN

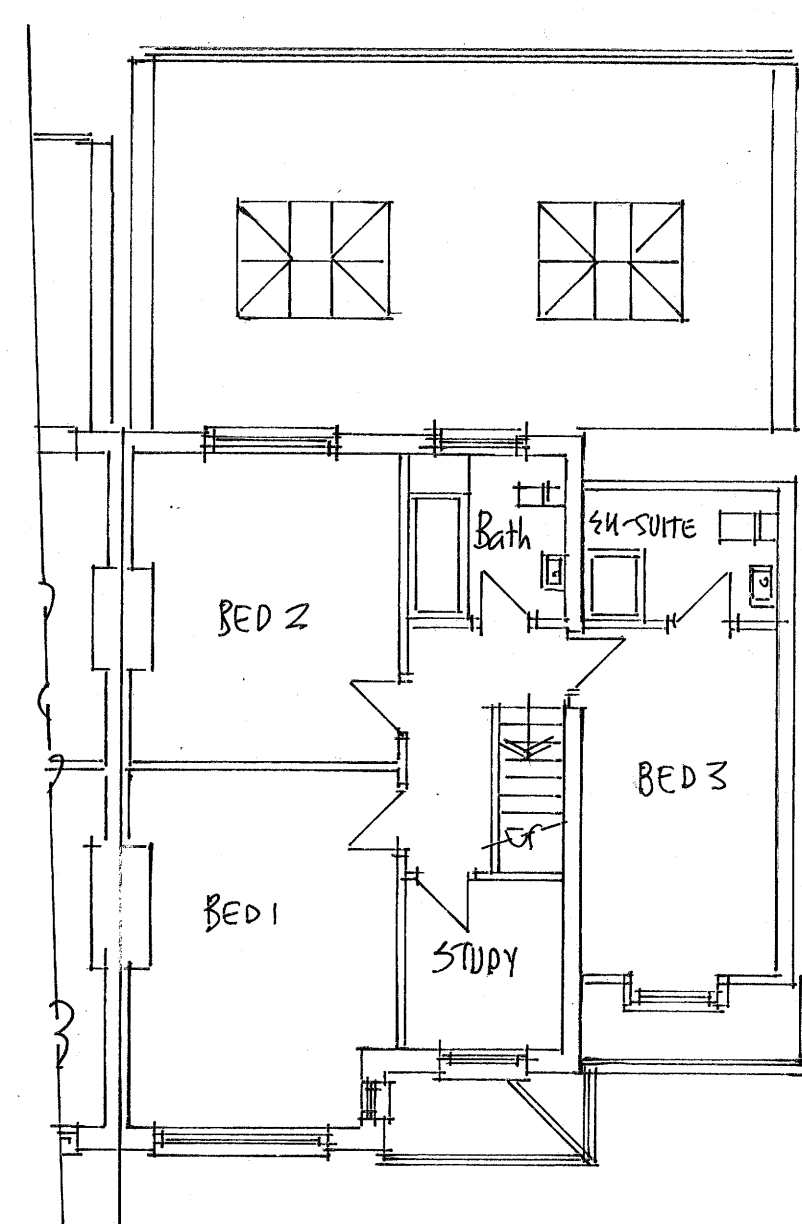

FIRST FLOOR PLAN

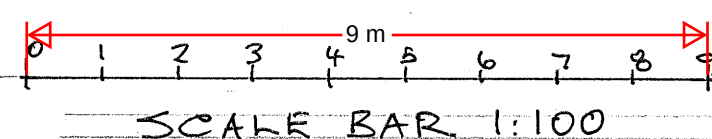


SCALE BAR 1:100

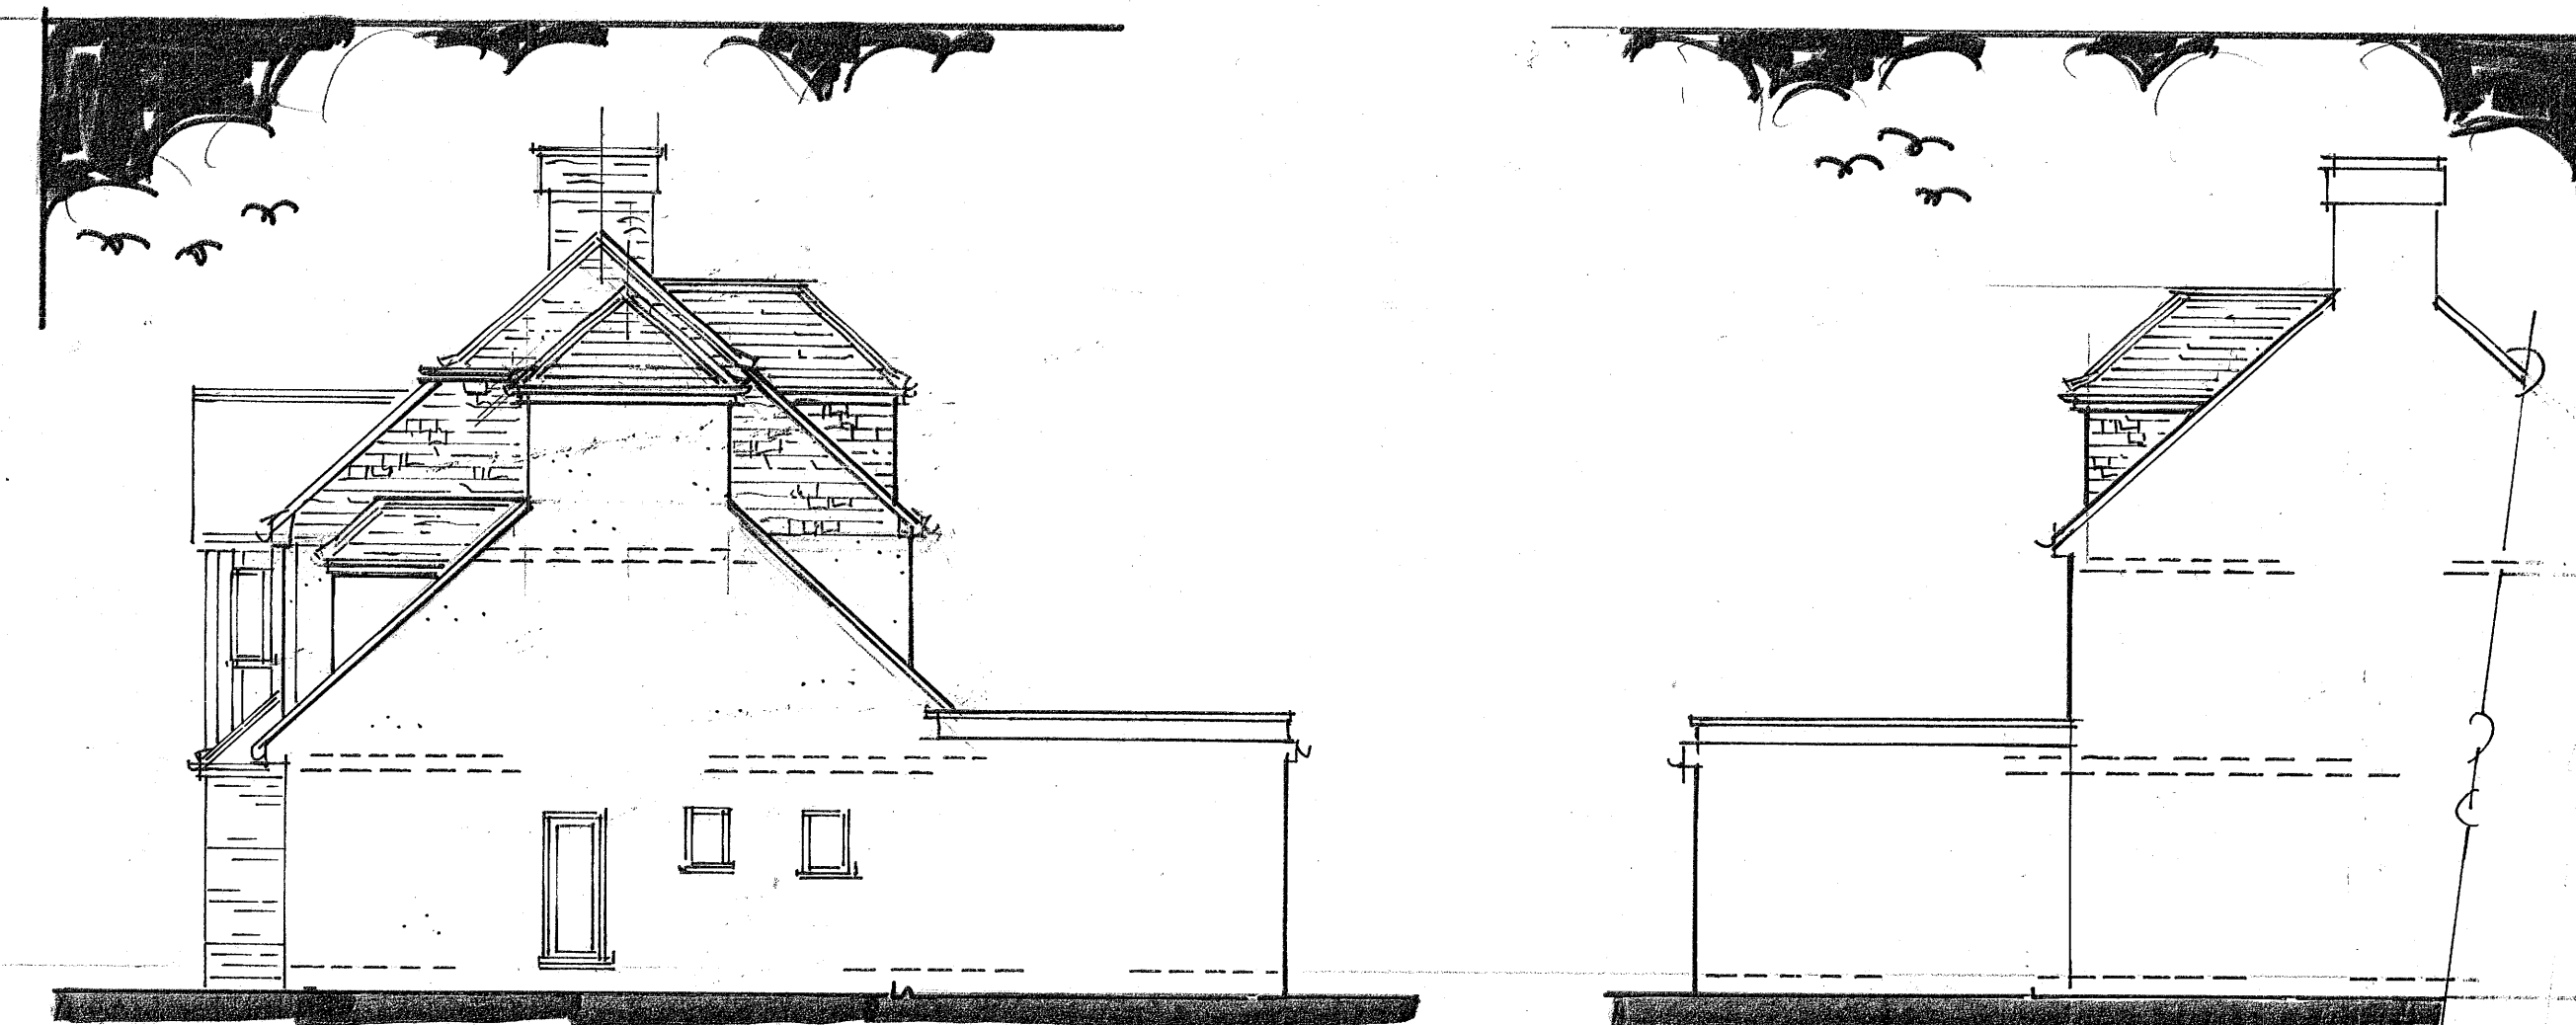

FLANK ELEVATION


FLANK ELEVATION

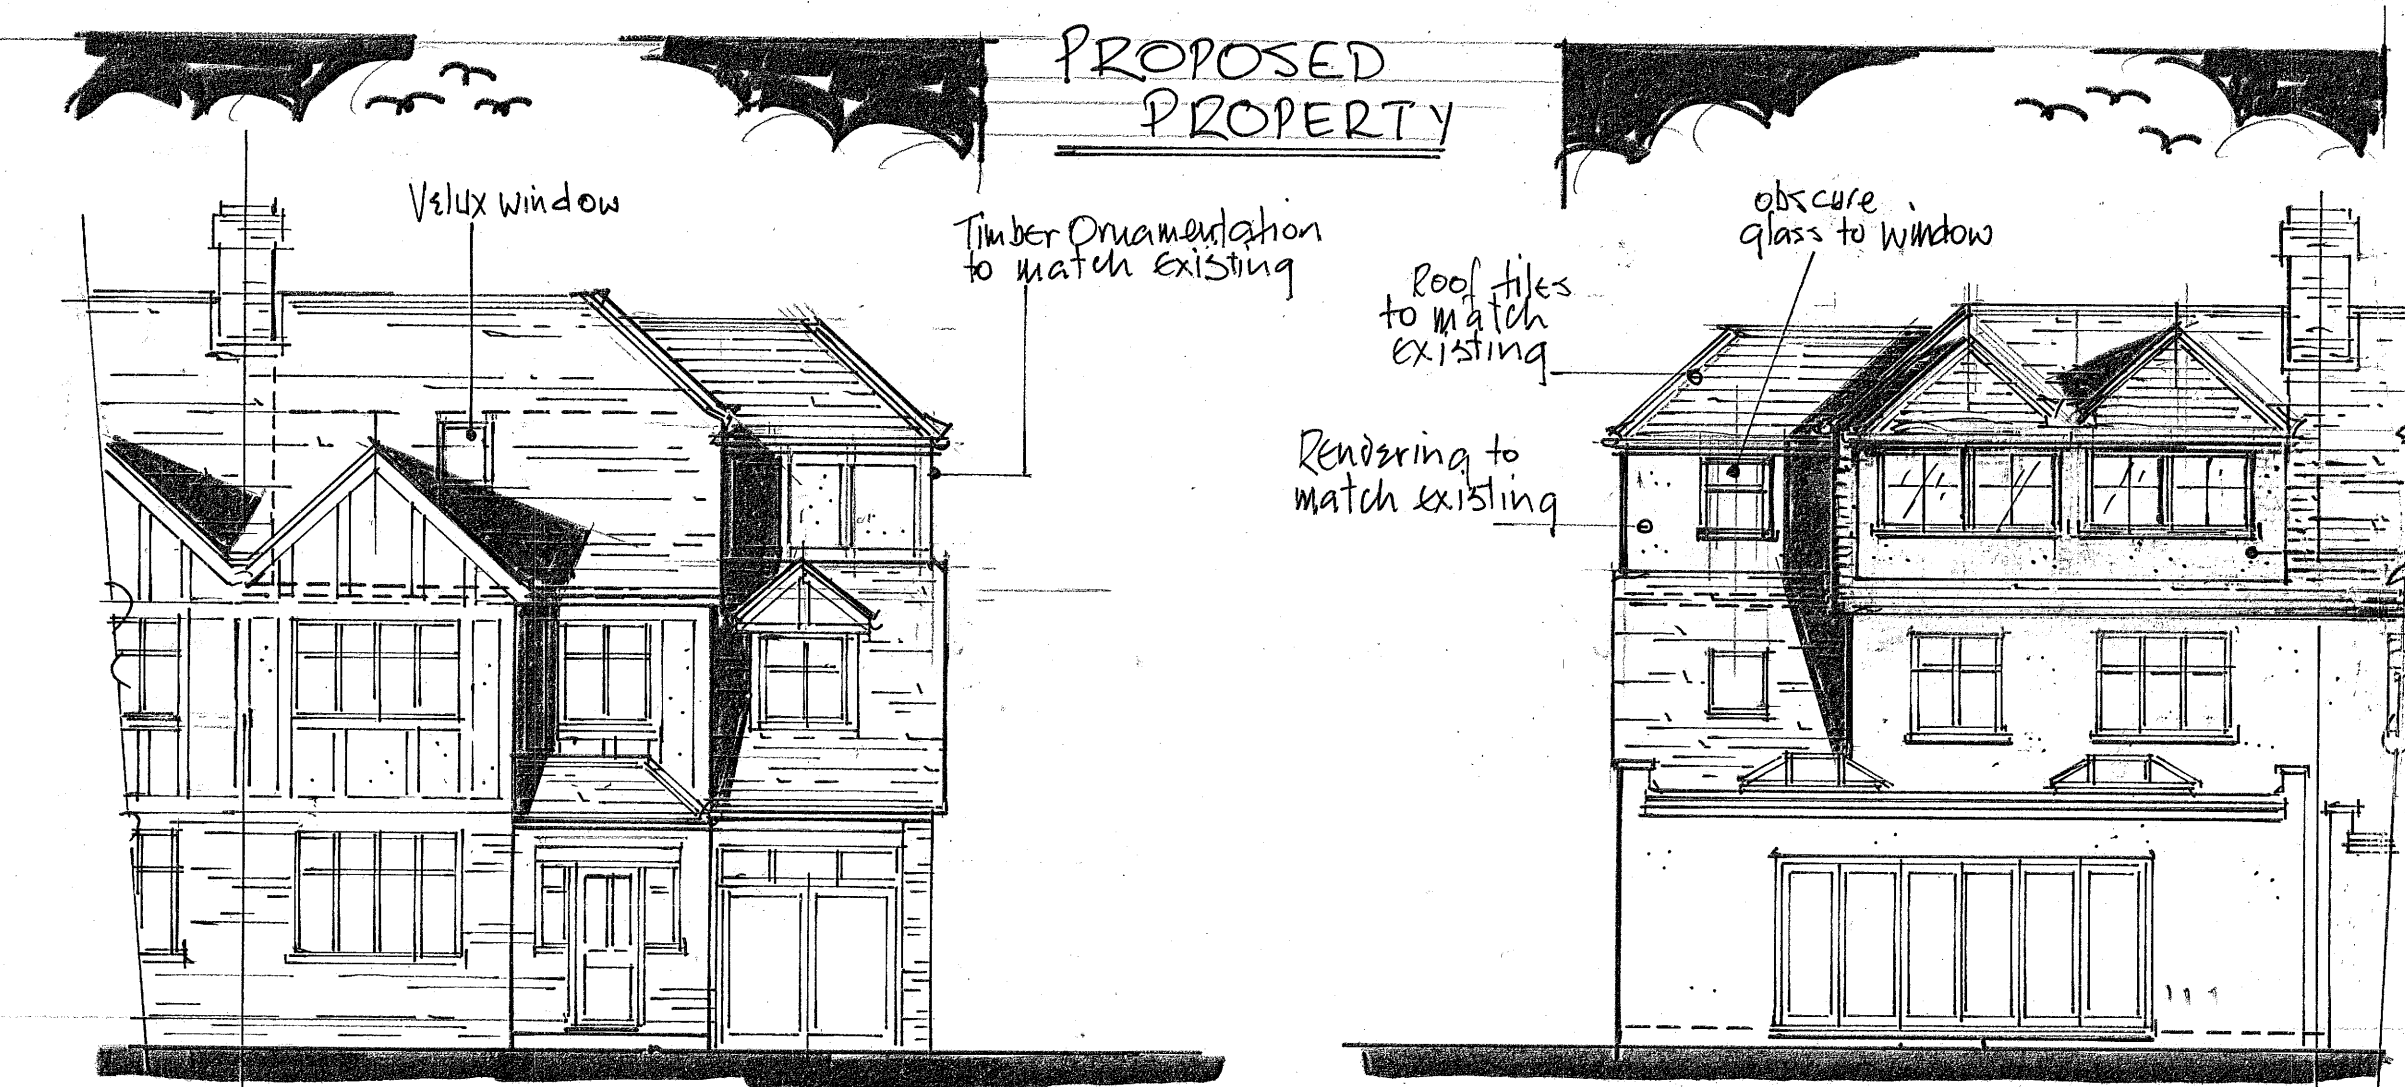


PROPOSED
PROPERTY

FRONT ELEVATION


REAR ELEVATION

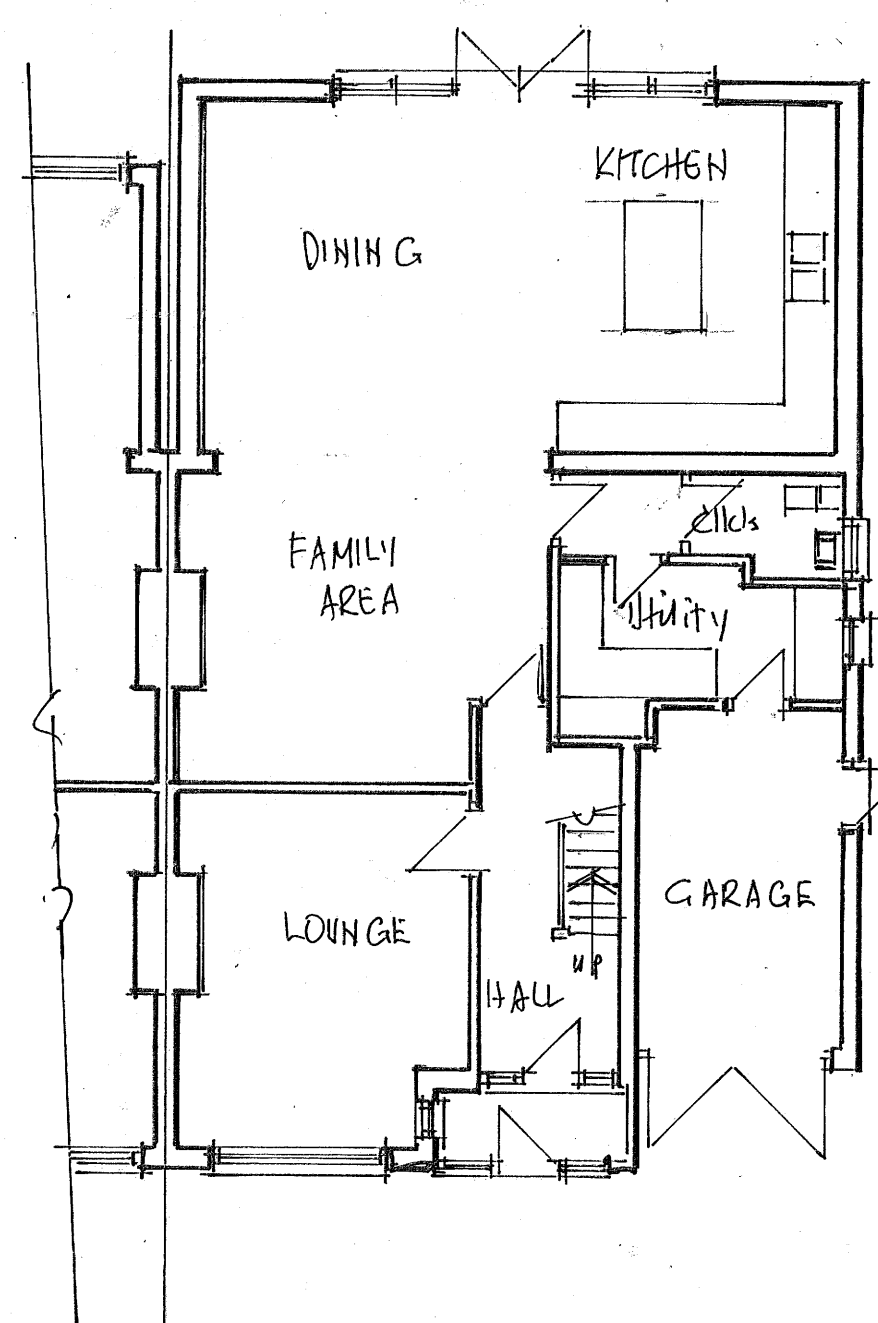

GROUND FLOOR PLAN

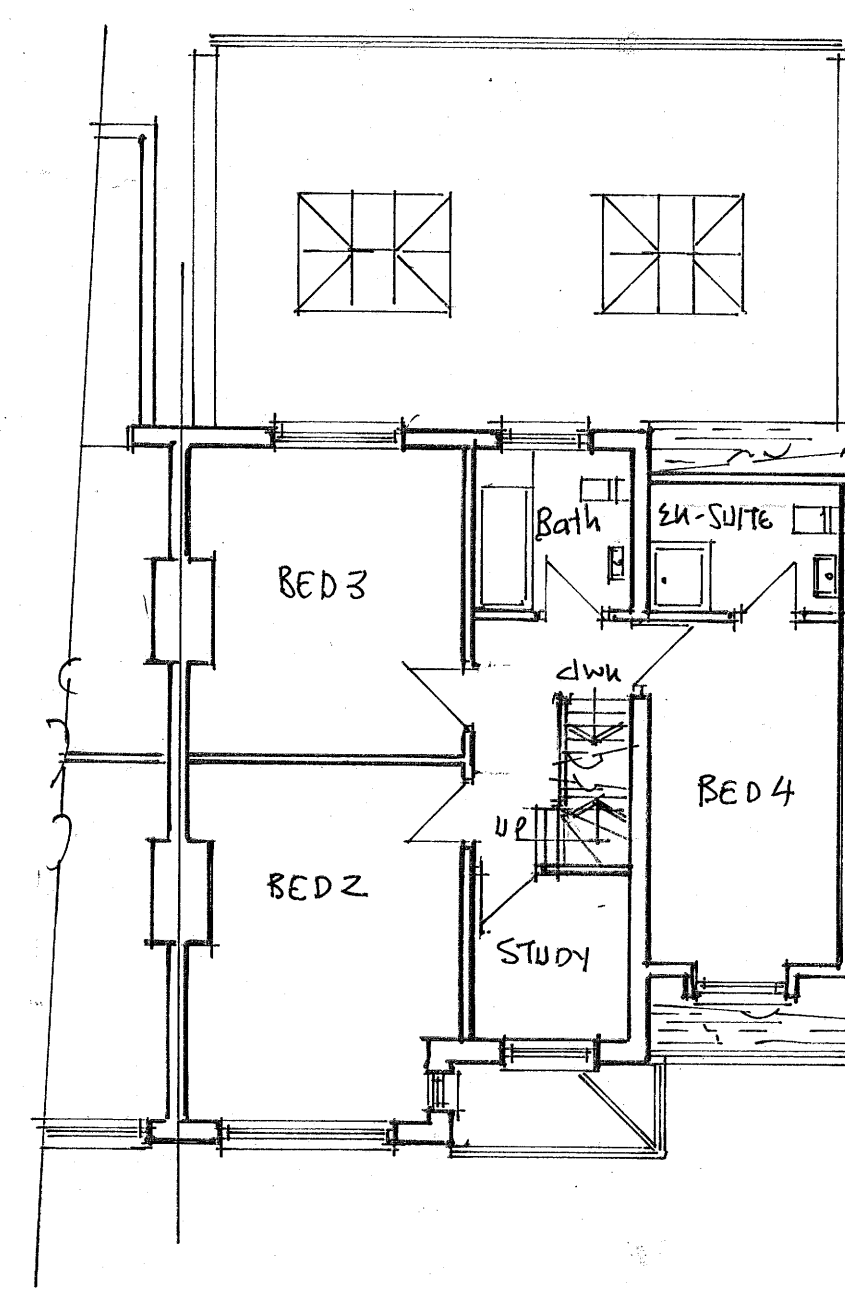


FIRST FLOOR PLAN

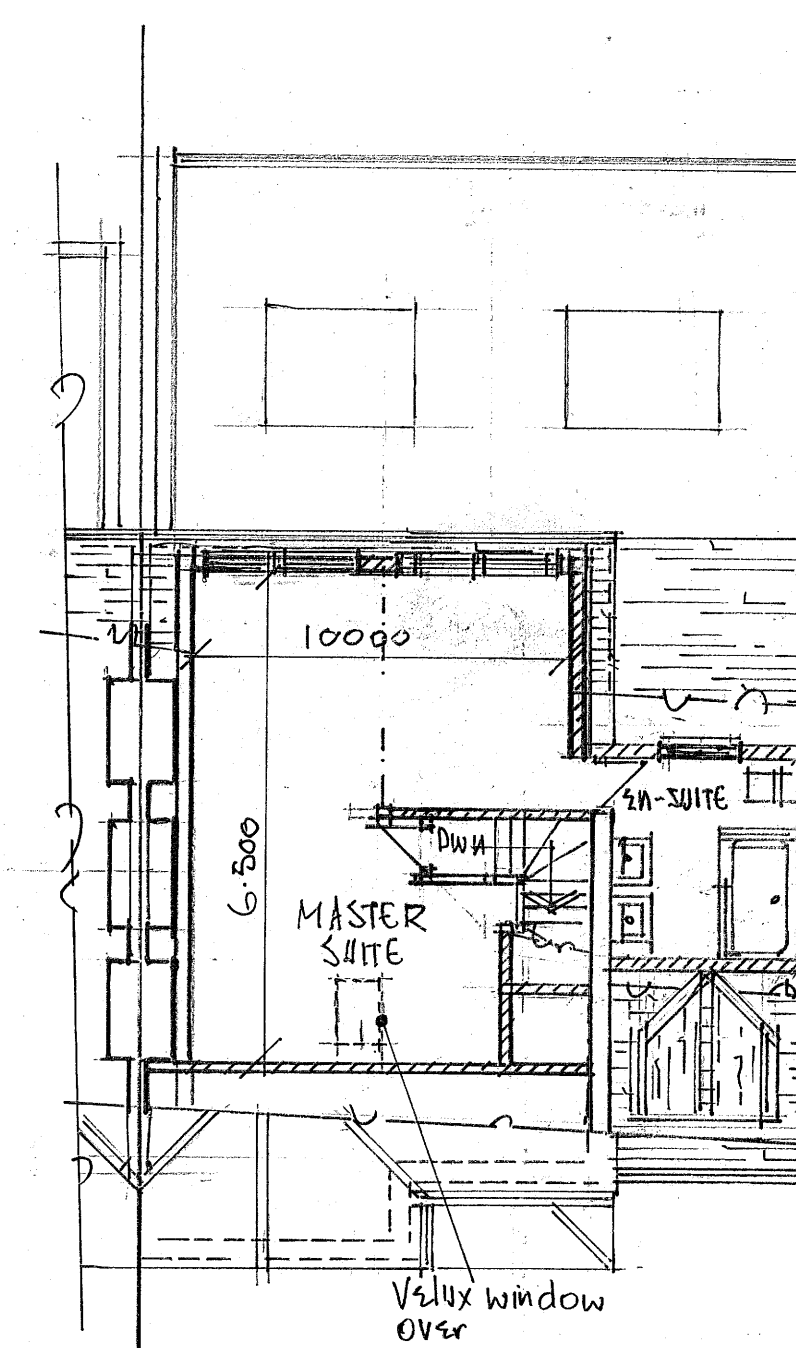

LOFT PLAN

NOTES
All dimensions must be checked on site and not scaled from this drawing

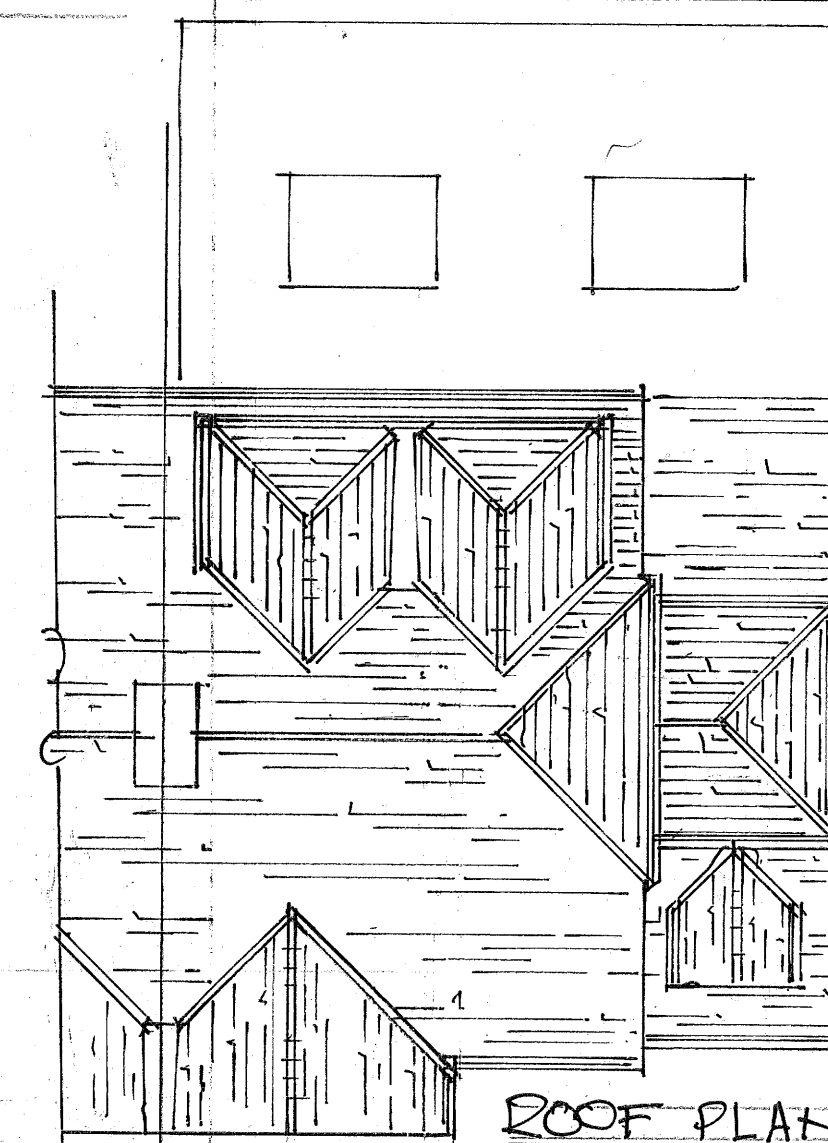

ROOF PLAN

- C/F Ceiling Mounted Mechanical Ventilation Fan
- W/F Wall Mounted Mechanical Ventilation Fan
- C/H Cooker Hood with Extractor Fan
- Mains Connected & Interlinked Smoke Detection System

ASHBORN ASSOCIATES
BRUSHWOOD
STACK LANE
HARTLEY
KENT DA3 8BL

Tel: 01474 702334

Client
E. STONE ESQ

Job Title
9 ORCHARD AVENUE
GRAVESEND
KENT
DA11 7NX

Drawing Title
PLAN SHOWING LOFT
CONVERSION AND
ASSOCIATED WORKS.

Scale 1:100

Date APRIL 2025 Drawn by JD

Drg No. 1 Rev.