




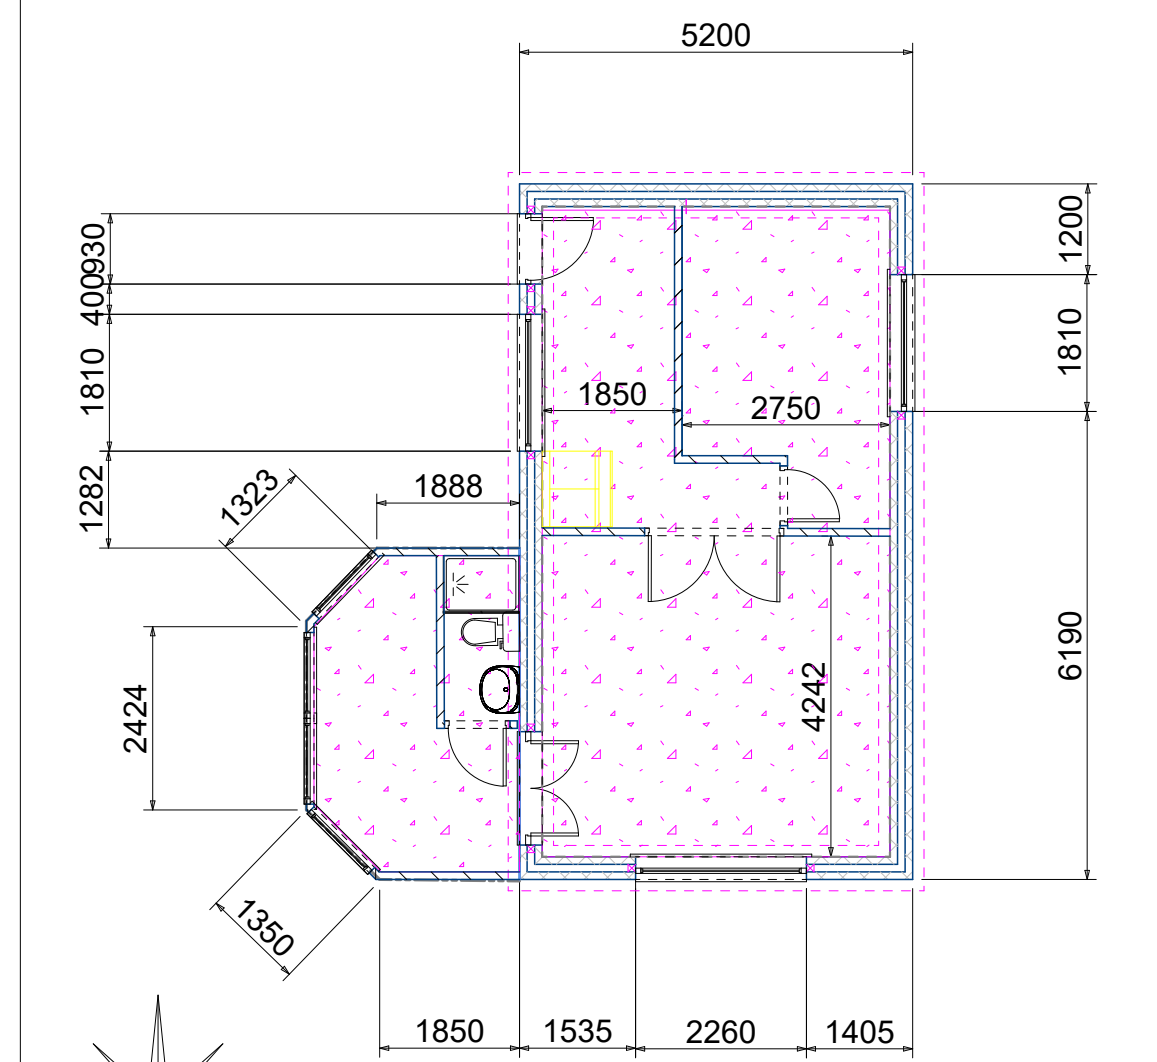


EXISTING GROUND FLOOR PLAN

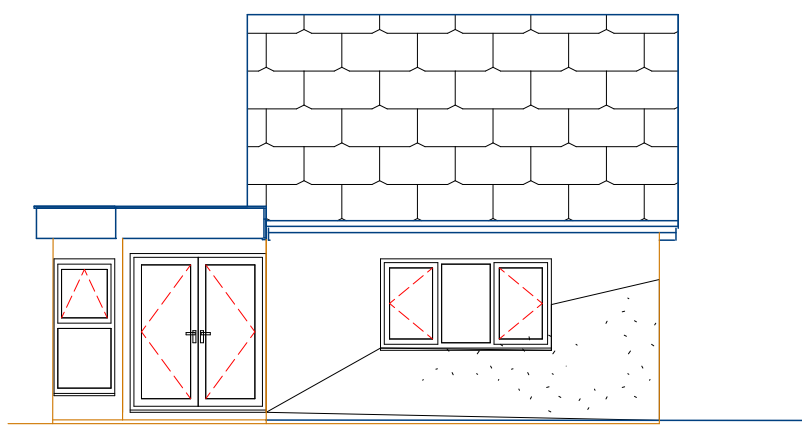


WEST SIDE ELEVATION

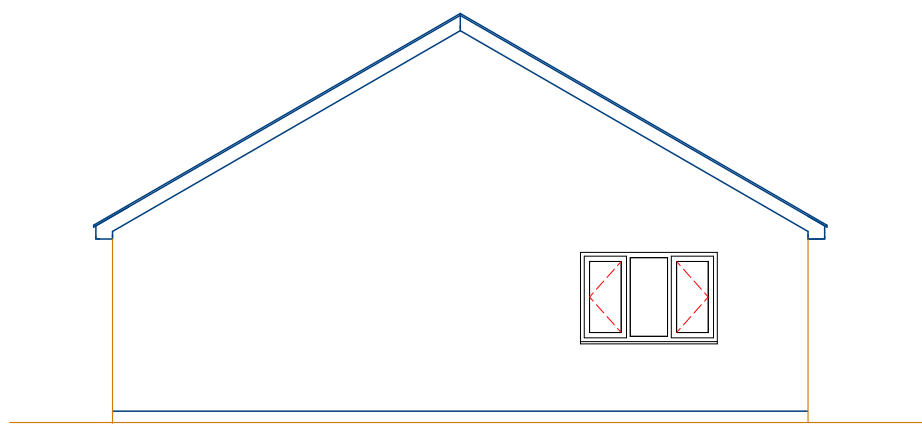


SOUTH SIDE ELEVATION

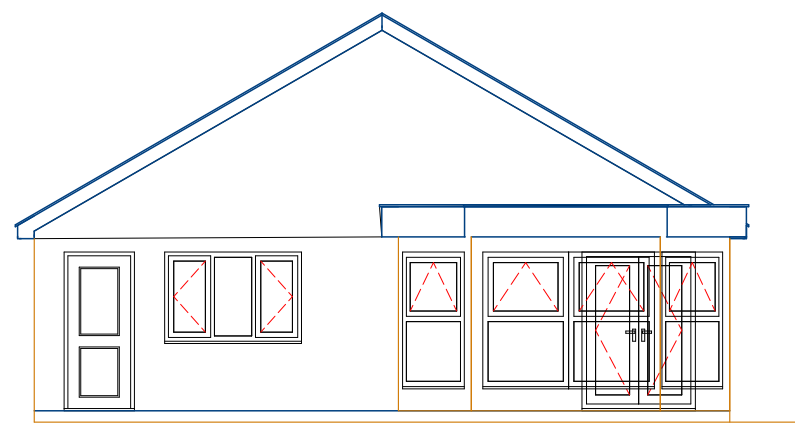


NORTH SIDE ELEVATION

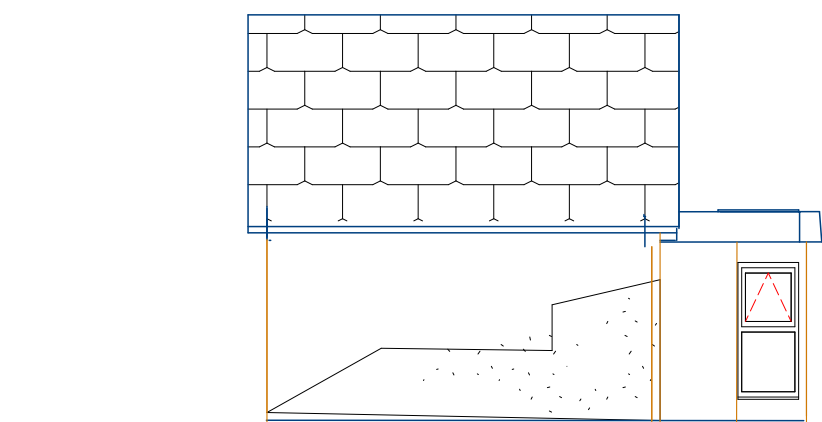


EAST SIDE ELEVATION

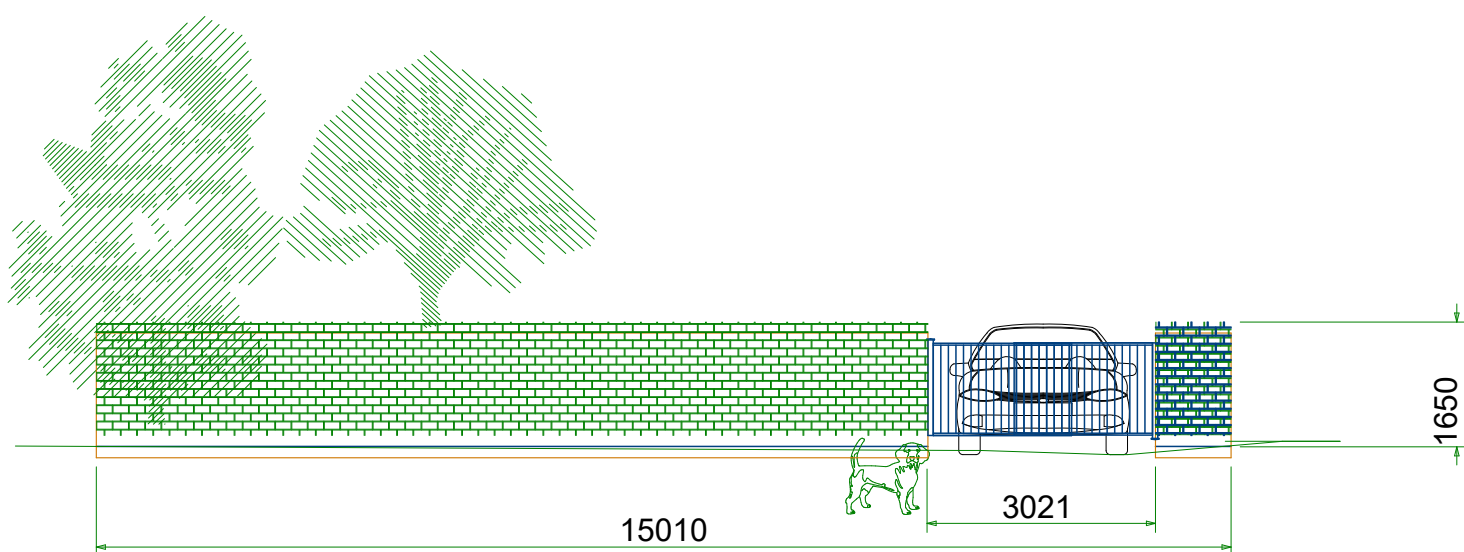

EXISTING FRONT WALL

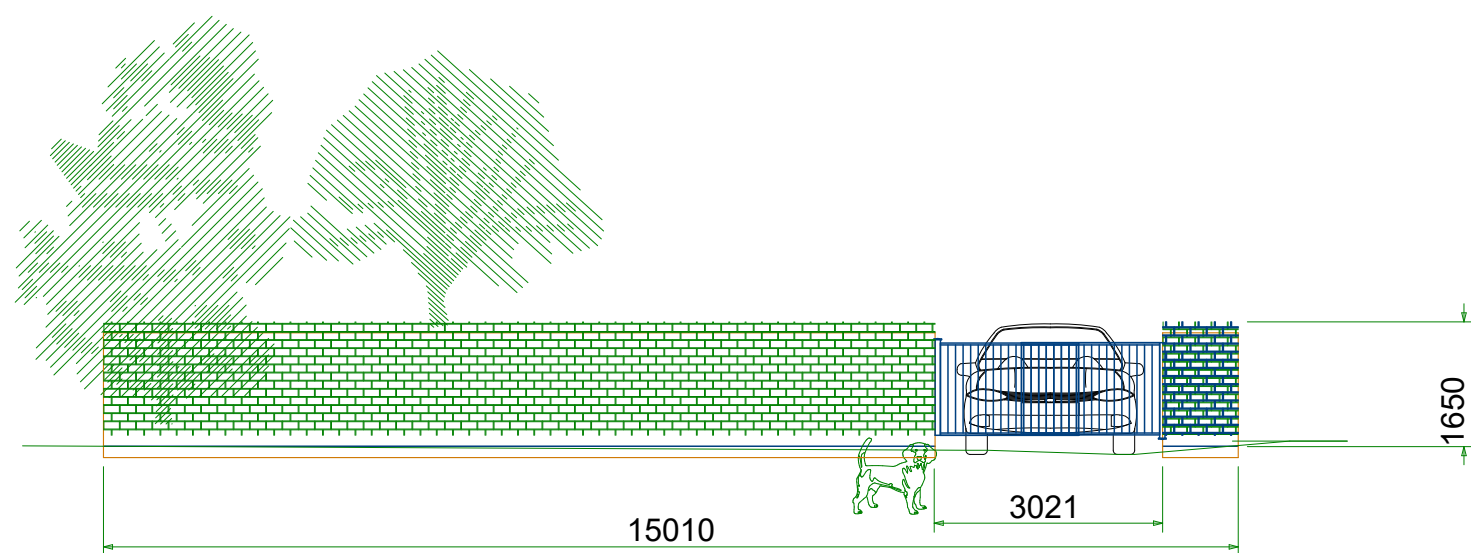

PROPOSED FRONT WALL

 

Notes


S & B BUILDERS

Building Contractors

Project
43 Beechwood Drive
Meopham
Gravesend
Da13 0tx
Drawing Title
Demolition off
Existing Bungalow
Client
Mr P Maughan
Drawing No.
0002

Date
21/03/2025
Drawn by
S Boorman
Scale
1:100
Checked by
S Boorman

Page Size - A1

 

S & B Builders
Tiptree Bungalow
School Lne Me9 8qe