

Copyright of this drawing is the property of SK-Architecture Ltd. It must not be reproduced or amended nor used in the execution of any works whether in conjunction with the proposed works for which it is prepared or otherwise without the express consent in writing of SK-Architecture Ltd.

For information only DO NOT SCALE


Drawings to be read in conjunction with all other drawings and specifications issued by Mechanical Electrical Engineer and Structural Engineer.

1. All dimensions are in millimetres (mm)
2. Do not scale from this drawing.
3. The copyright in this drawing belongs toSK-Architecture; the designs and details may not be used on any project other than that indicated.
4. Where CAD and BIM files of the drawings are issued, they are provided for the convenience of others, and shall not be used for construction purposes or relied upon for accuracy or completeness.
5. Contractor and/or fabricator to verify and/or obtain all dimensions from site prior to fabrication. For design involving existing buildings, reliance must not be placed on drawn dimensions. On site dimensions may differ. Report discrepancies to the Architect prior to fabrication.
6. Only construction status drawings are suitable for construction.
7. This drawing to be read in conjunction with all other project drawings and documentation produced by SK-Architecture and all other design team members including the client.


1. The contractor must check dimensions on site before commencing work.
2. Any discrepancies must be immediately be brought to the attention of the designer.
3. All work is to be carried out to the Local Authority Planning, Building Regulations Approval, Codes of Practice and British Standards as necessary.
4. These drawings are to be read in conjunction with all relevant designer, engineer or specialist drawings and specifications.
5. All dimensions are in millimeters unless stated otherwise.
6. . Any discrepancies must be reported to the Architect/Surveyor/Engineer or responsible person/s immediately.
7. The Contractor is responsible for ensuring compliance with the CDM Regulations, and appropriate Health & Safety on site precautions.
8. PLANS NOT APPROVED BY BUILDING CONTROL SUBJECT TO CHANGES BY BUILDING CONTROL ON SITE.

This project is reliant on subcontractor design portions for the following elements of work, however indicative design work has been produced to reflect the clients desired design.


Roofing Details
Drainage Design
Mechanical Electrical Design.

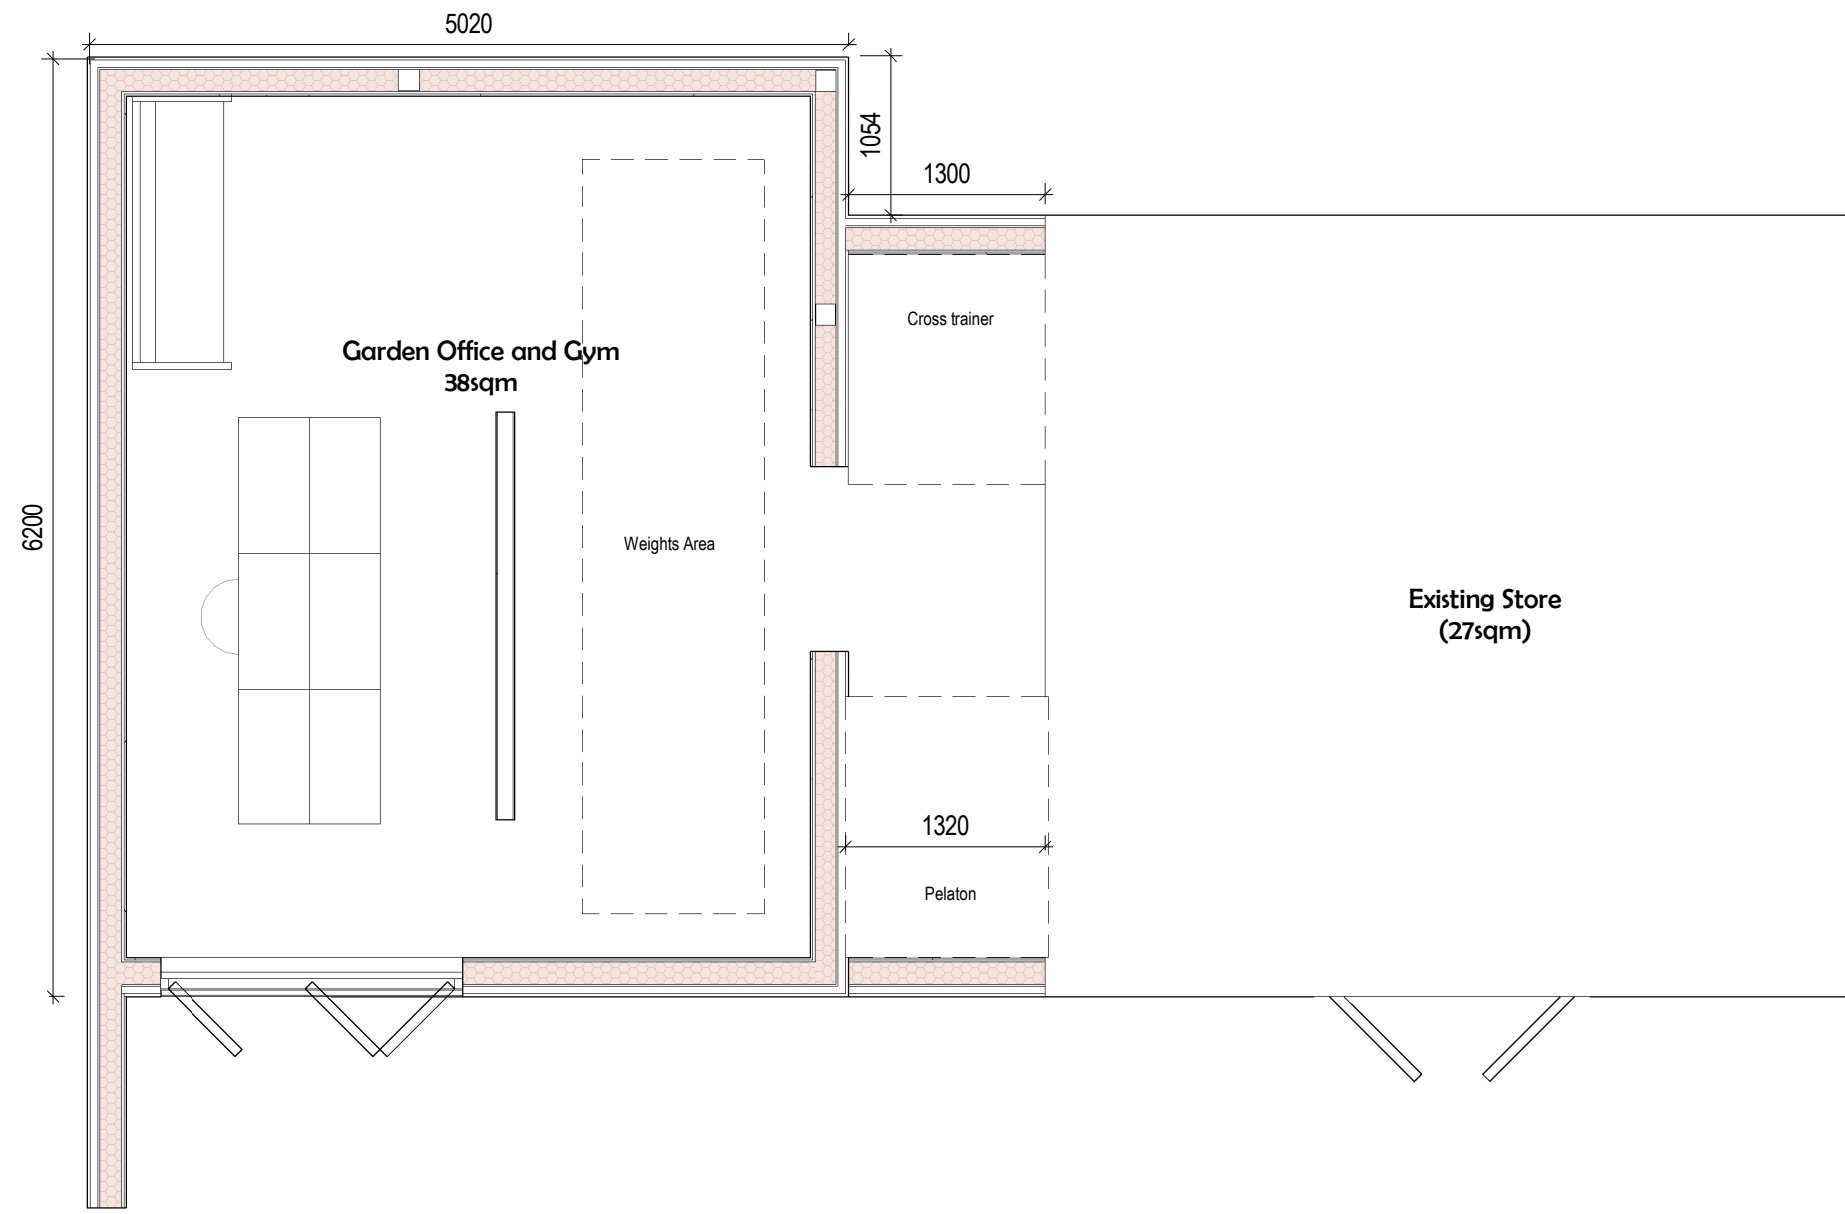


5
20 90 04
Ground Floor Plan as Proposed.
1:50

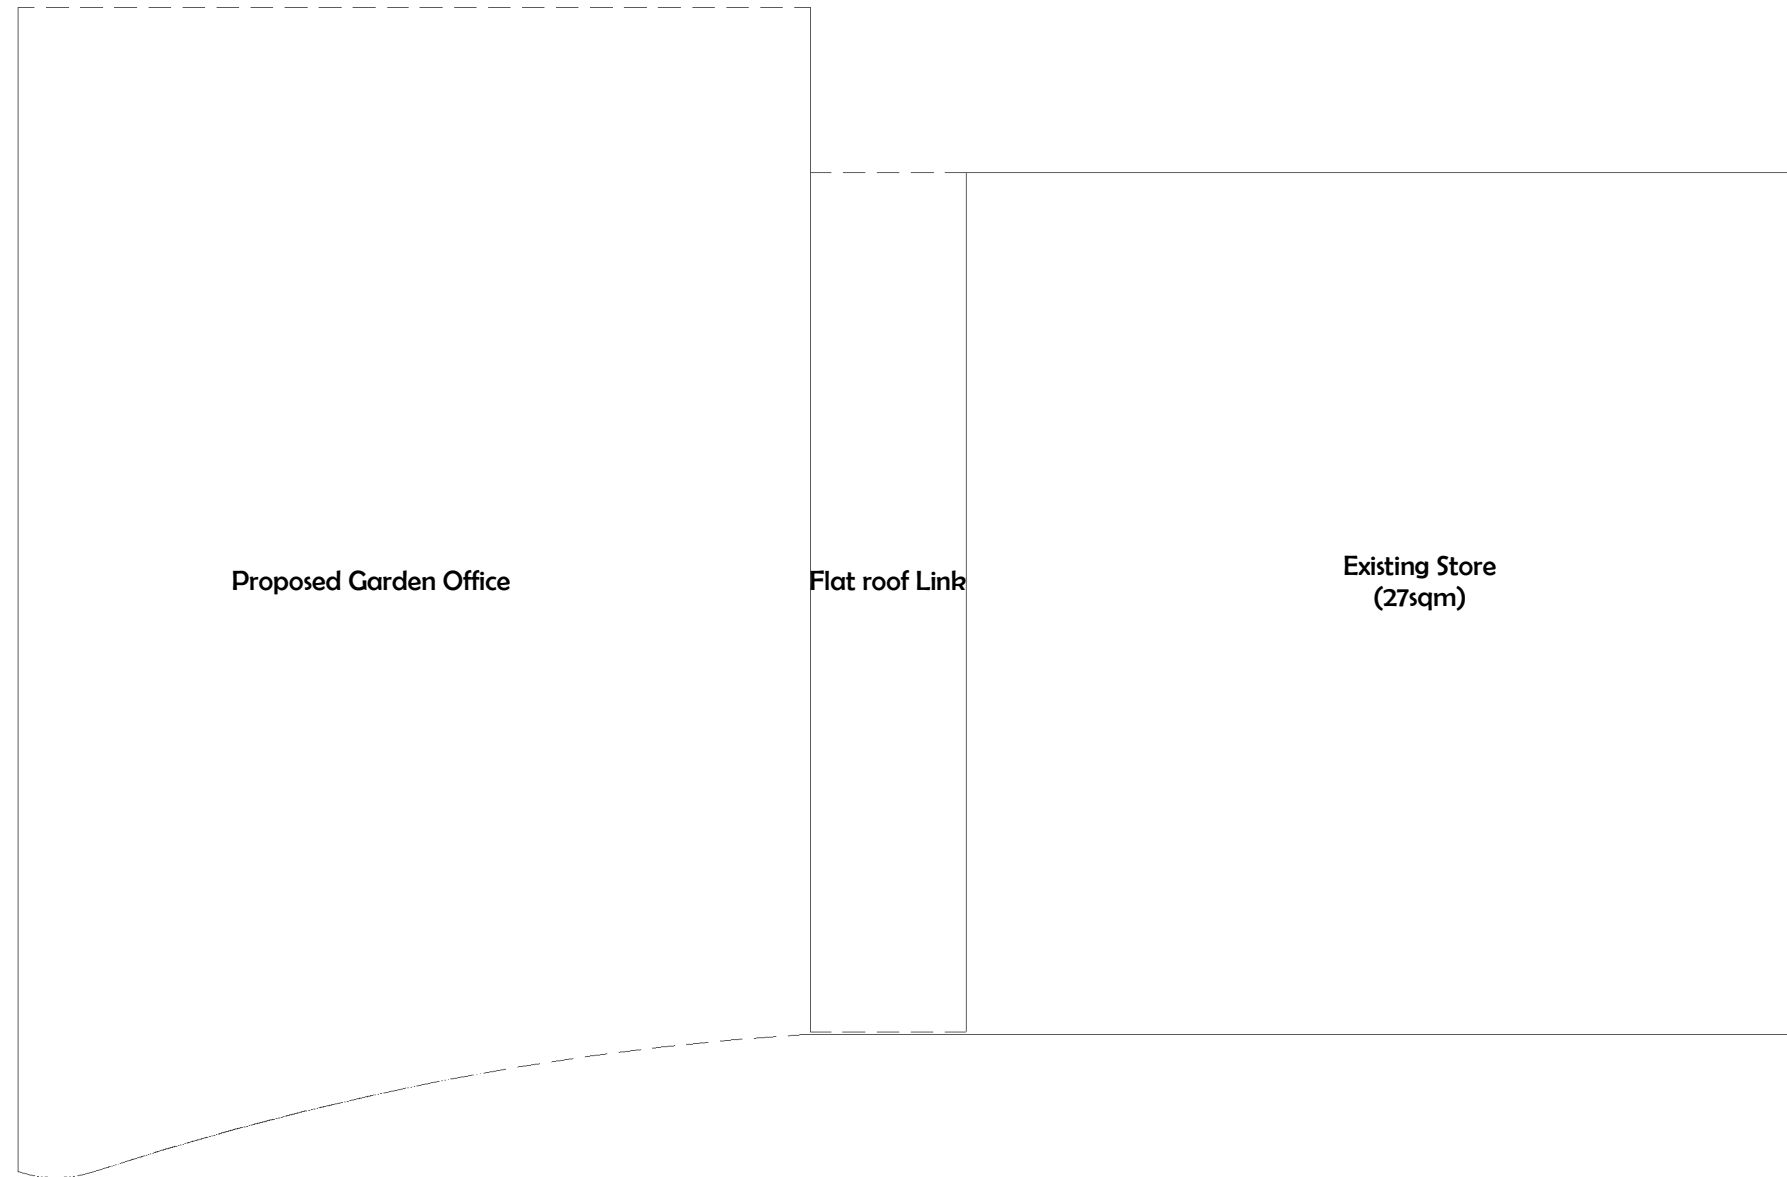


8
20 90 04
First Floor as Proposed
1:50

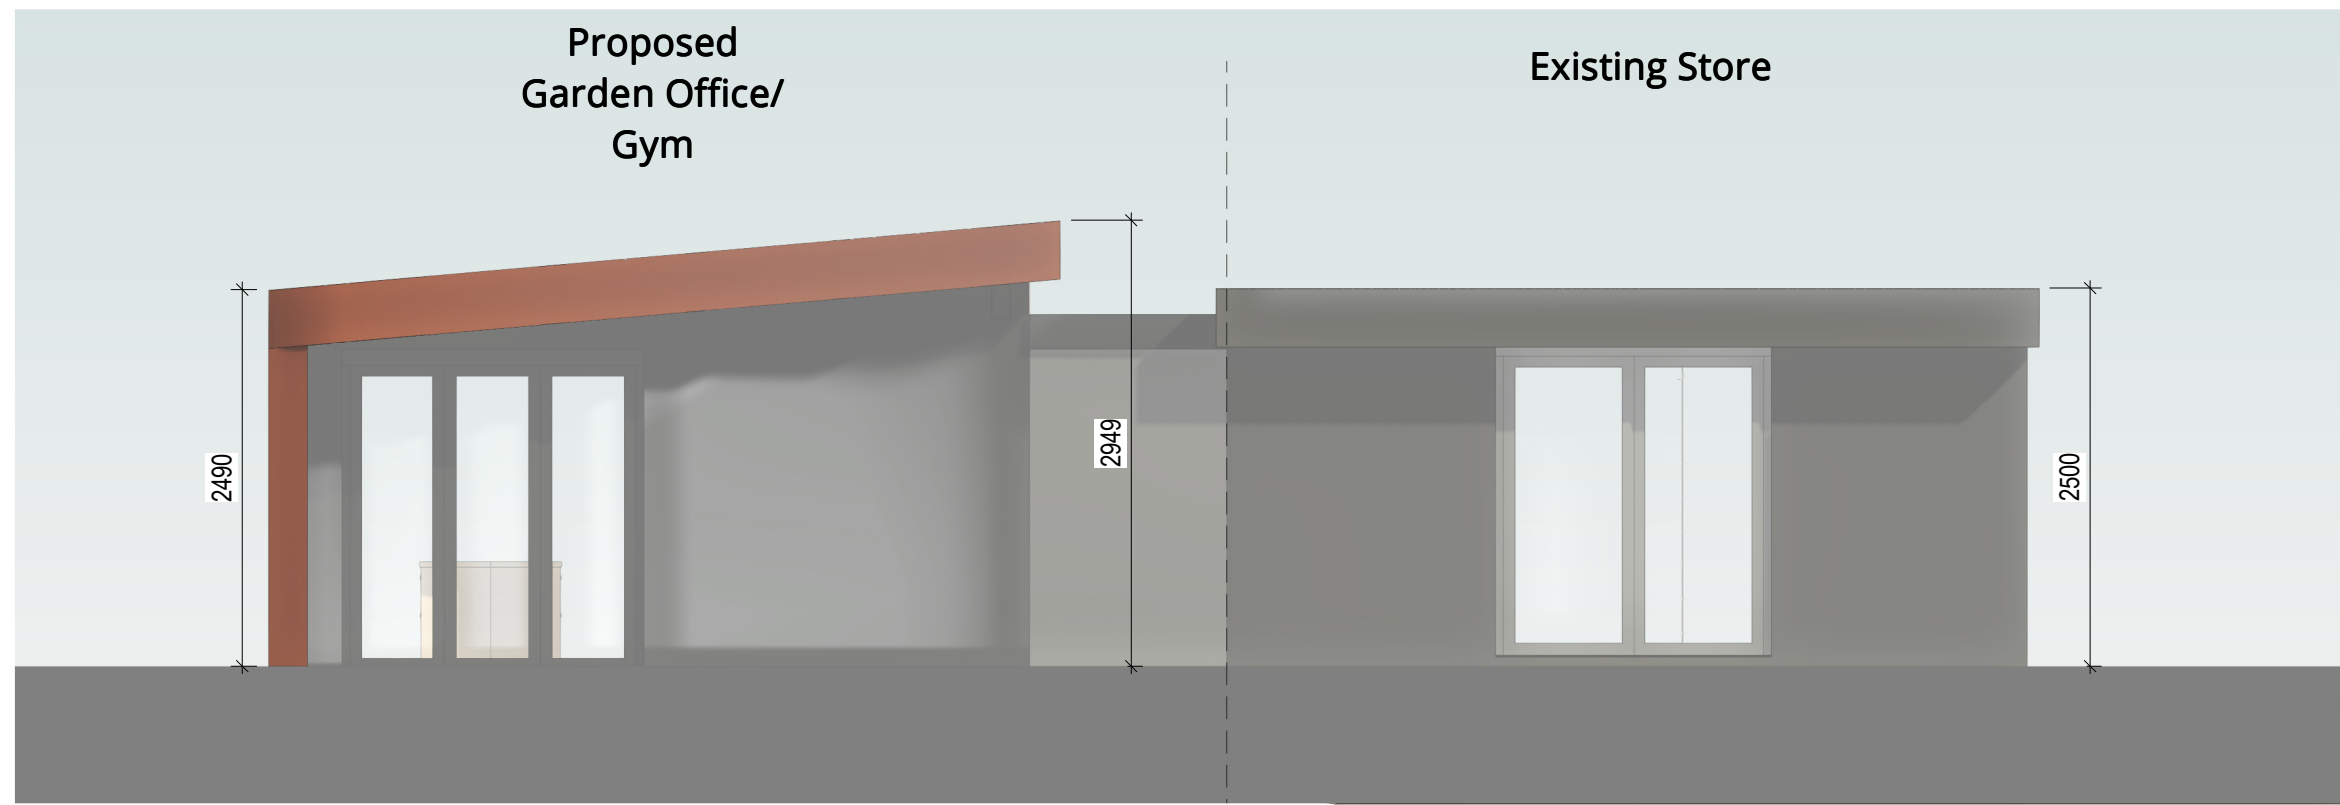

4
20 90 04
FRONT ELEVATION
1:50

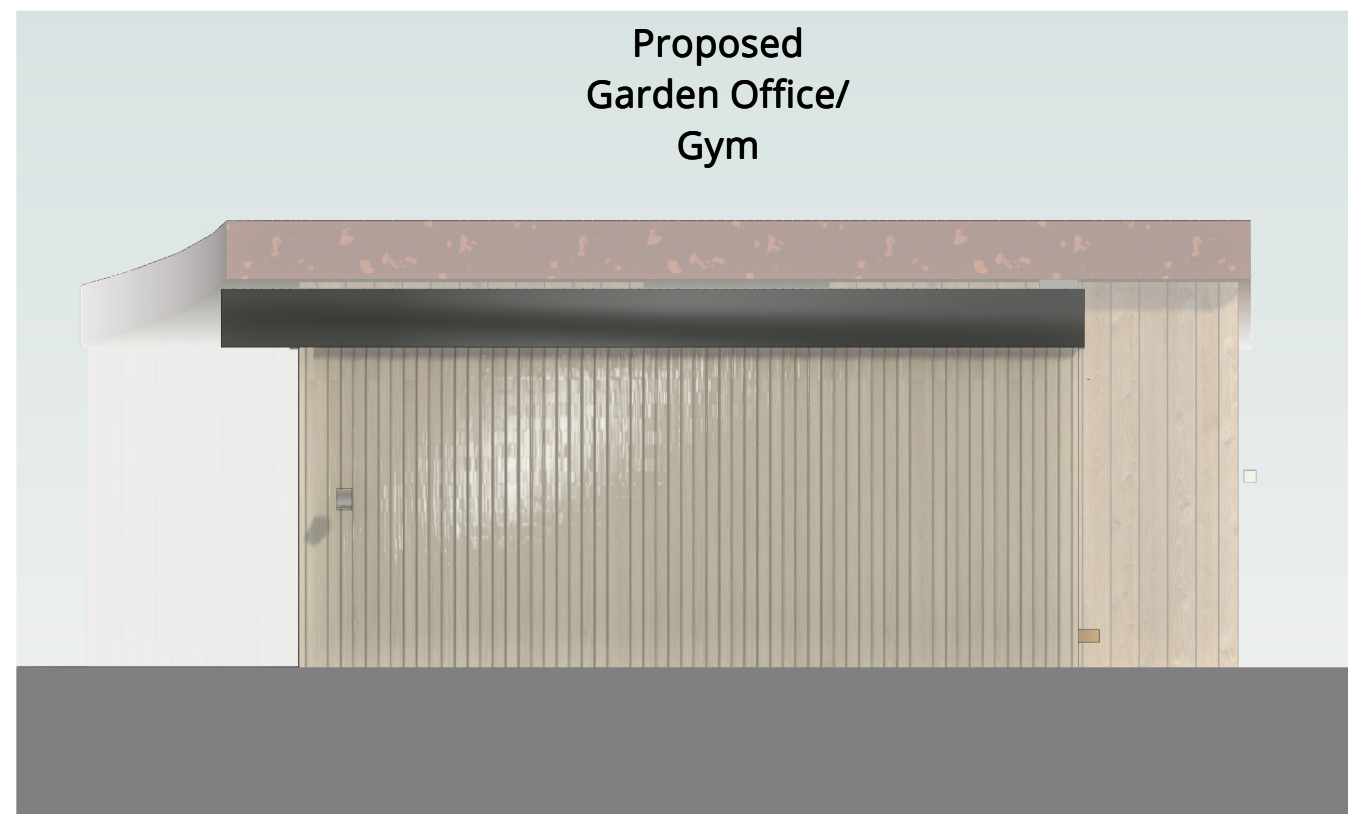


3
20 90 04
SIDE ELEVATION 1.
1:50

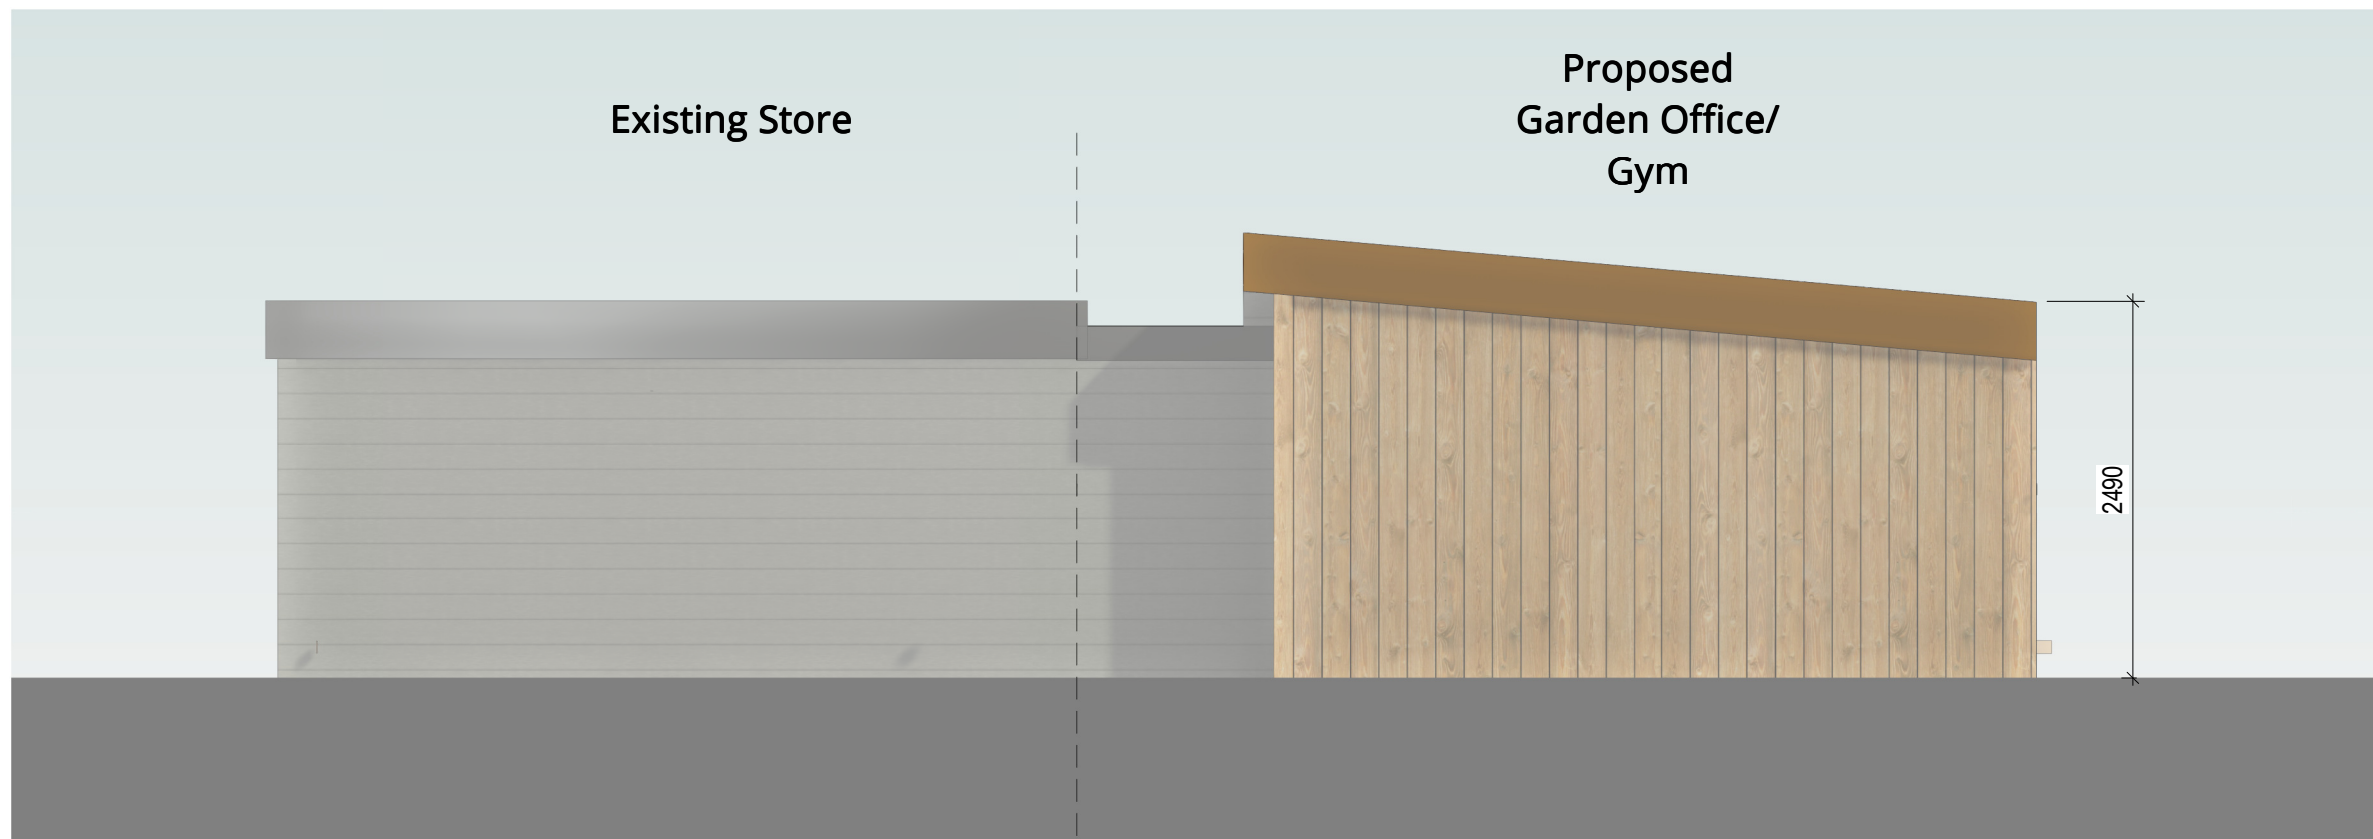

2
20 90 04
REAR ELEVATION
1:50



7
20 90 04
SIDE ELEVATION 2.
1:50

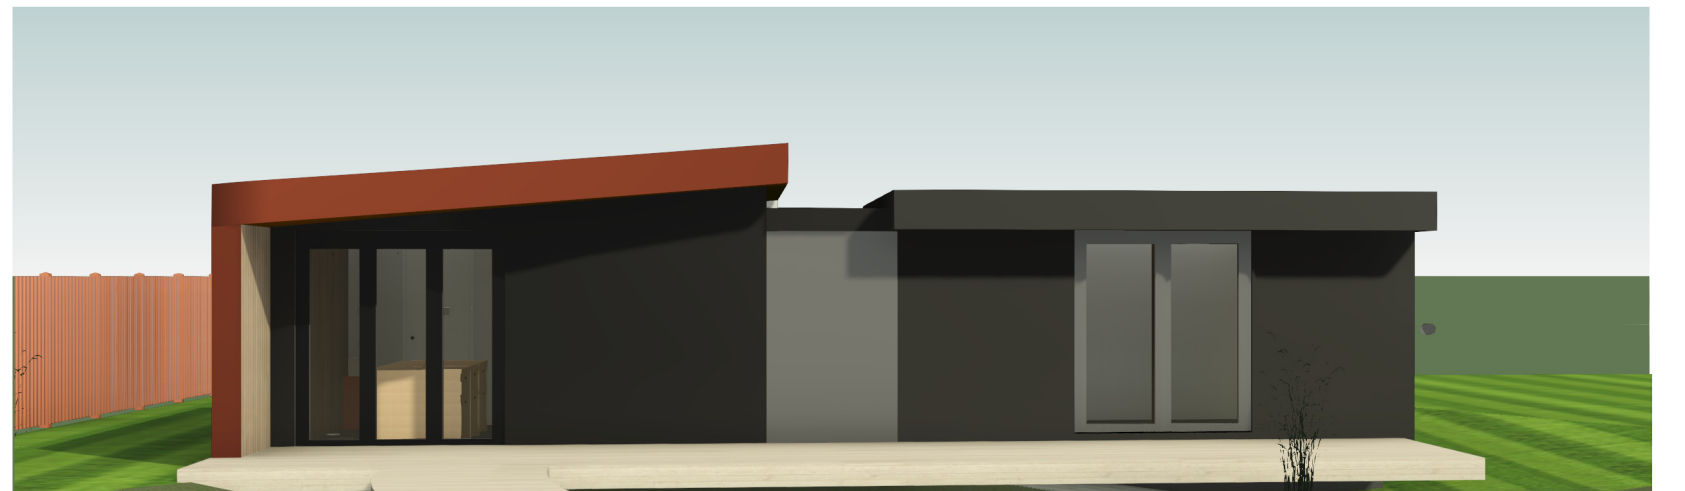

6
20 90 04
3D View as Proposed
1:50

Revision	Description	Date
A00	Issued for Pricing	14/02/2024

SK ARCHITECTURE		
Client	Mr and Mrs West	
Project	Cherry Hay, Meopham	
Drawing	Proposed Outbuilding	
Scale	1:50 @ A1	
Date	14/02/2024	
Project No.	Drawing No.	Revision
126	SKA CH 20 90 04	A00

FOR COMMENT