


Kath Chandler Architect
Chartered Surveyor, Building Inspector & Party Wall Surveyor
17 Seabrook Avenue
Chorley
Lancashire
PR7 1ET



Client: **Mr Chris Aspell**
At: **4 Tredwast Drive**
Magham
East
DN15 0EE

Project: **Proposed Ground Floor**
Date: **May 2023**
Dwg. No: **TP001/05**
Scale: **(As A3 Plot)** **1:50/1:100**

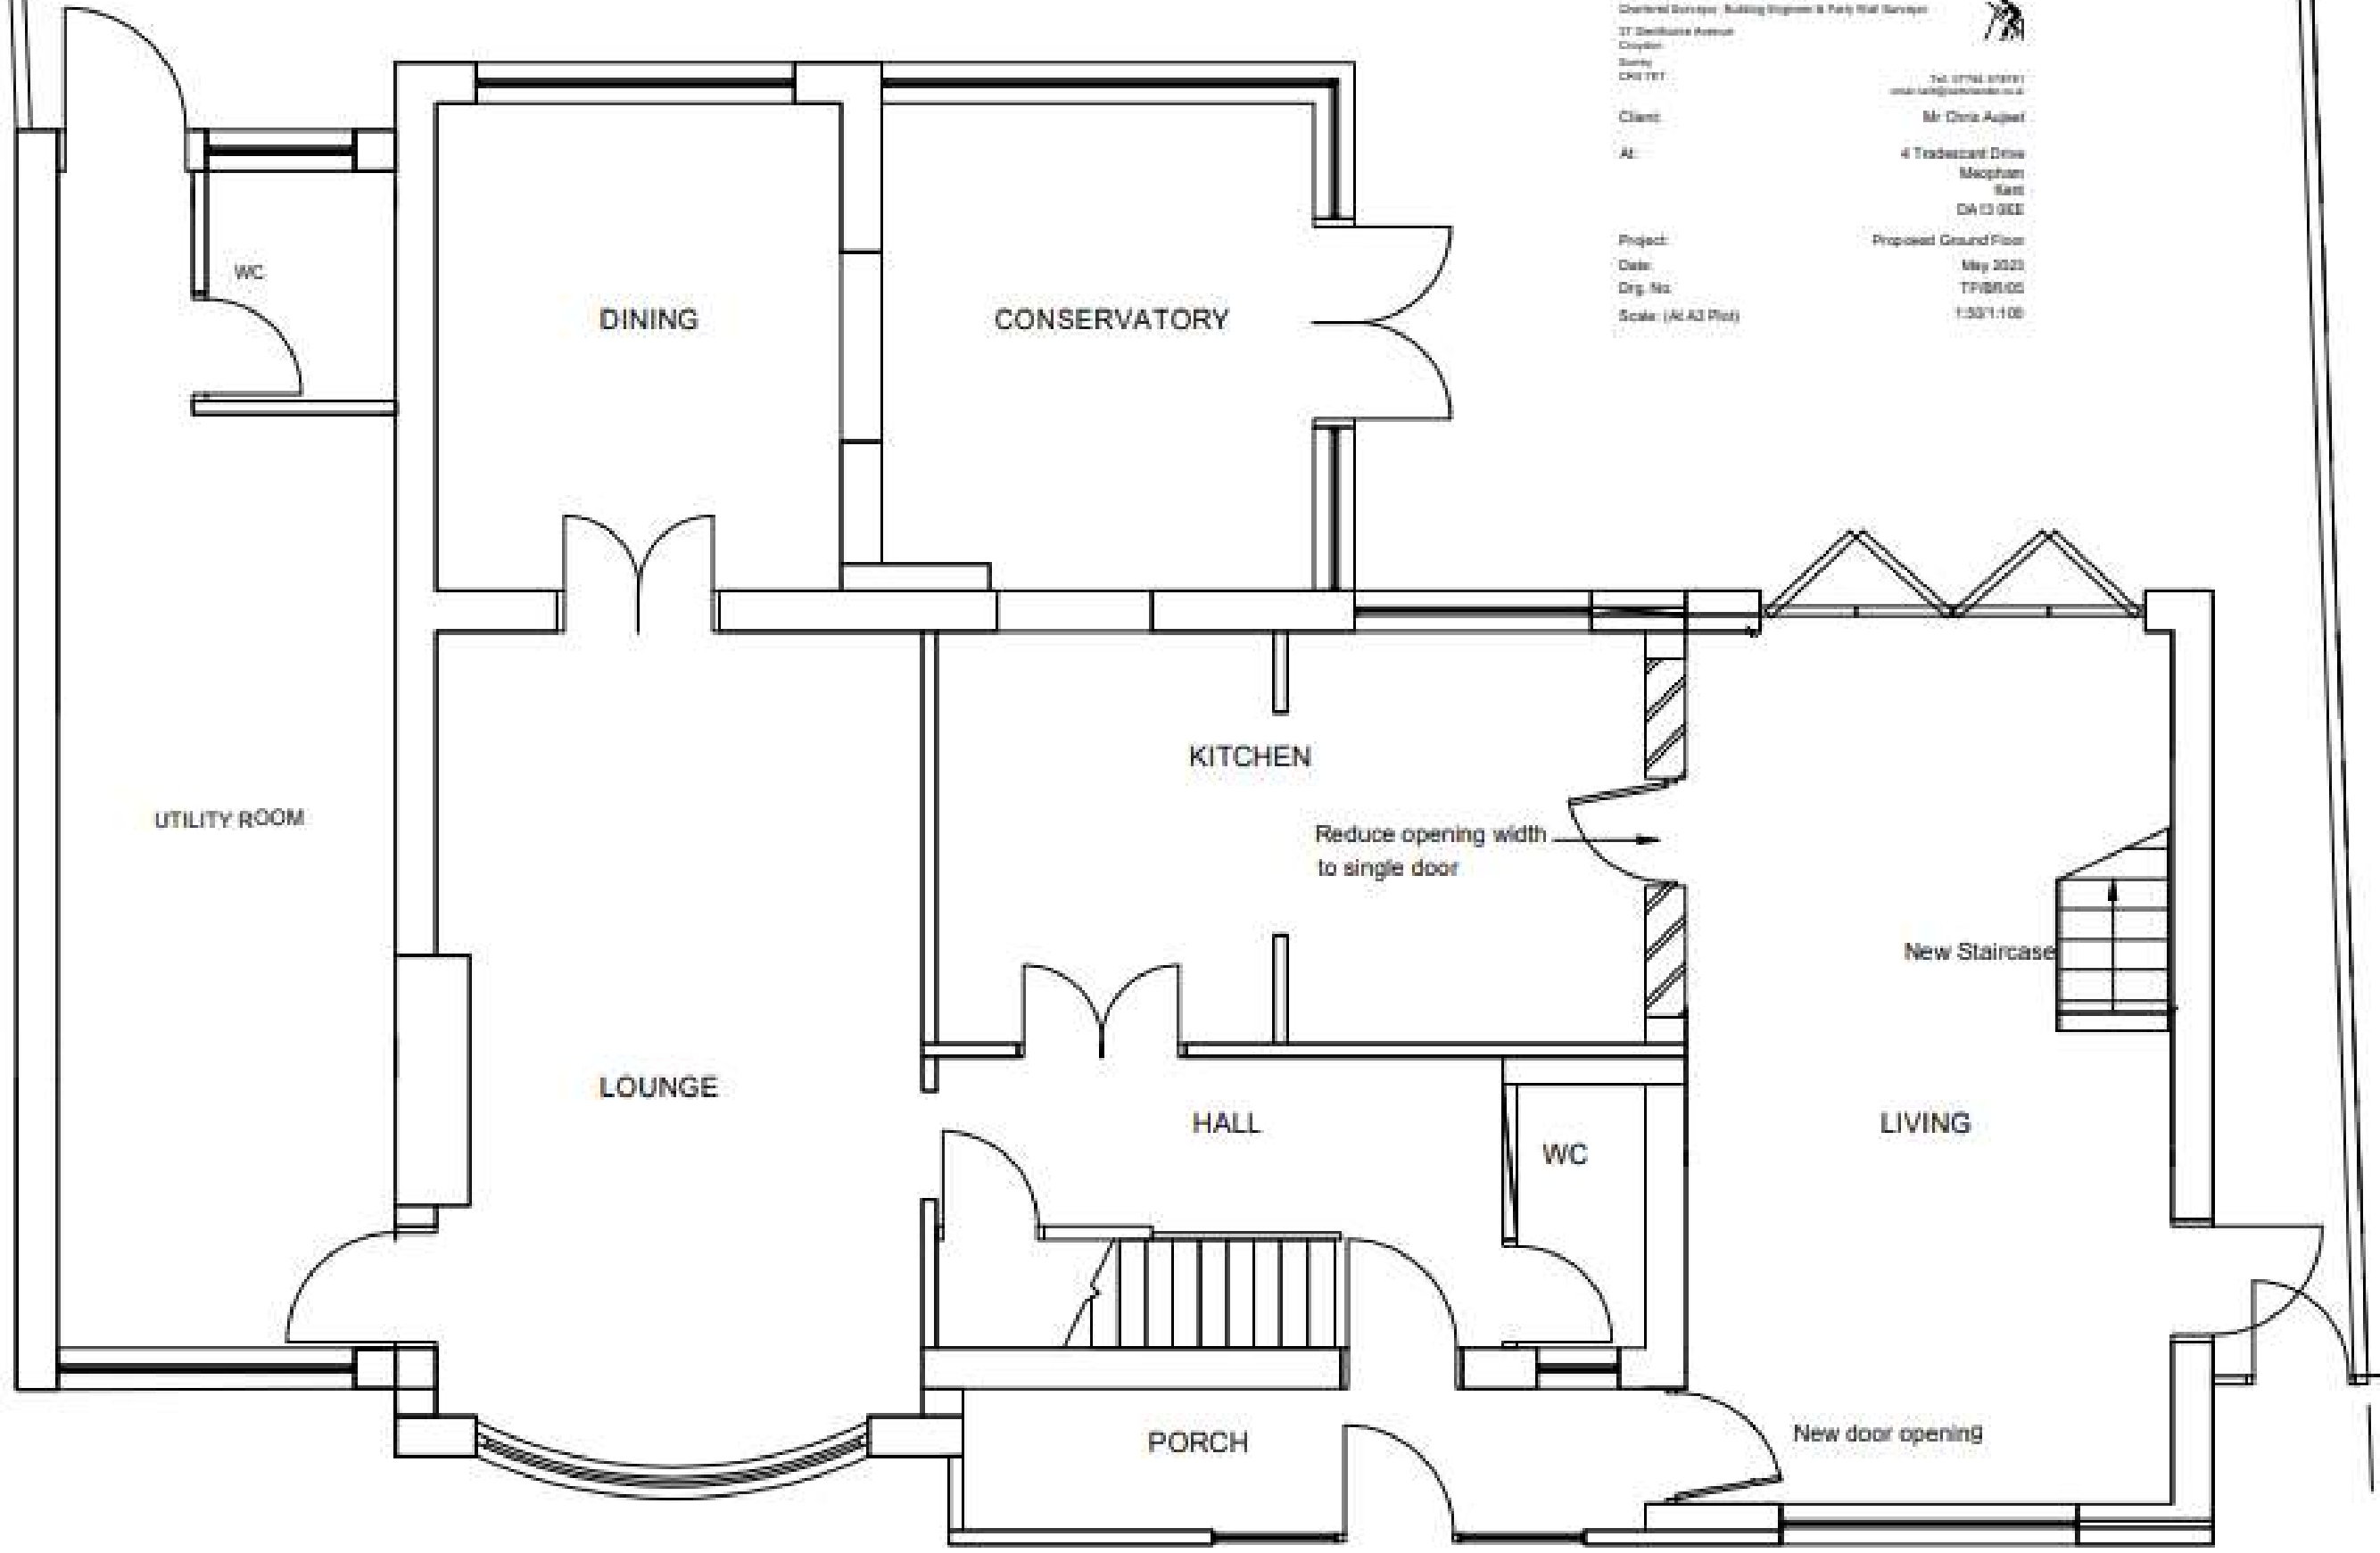

PROPOSED GROUND FLOOR PLAN