

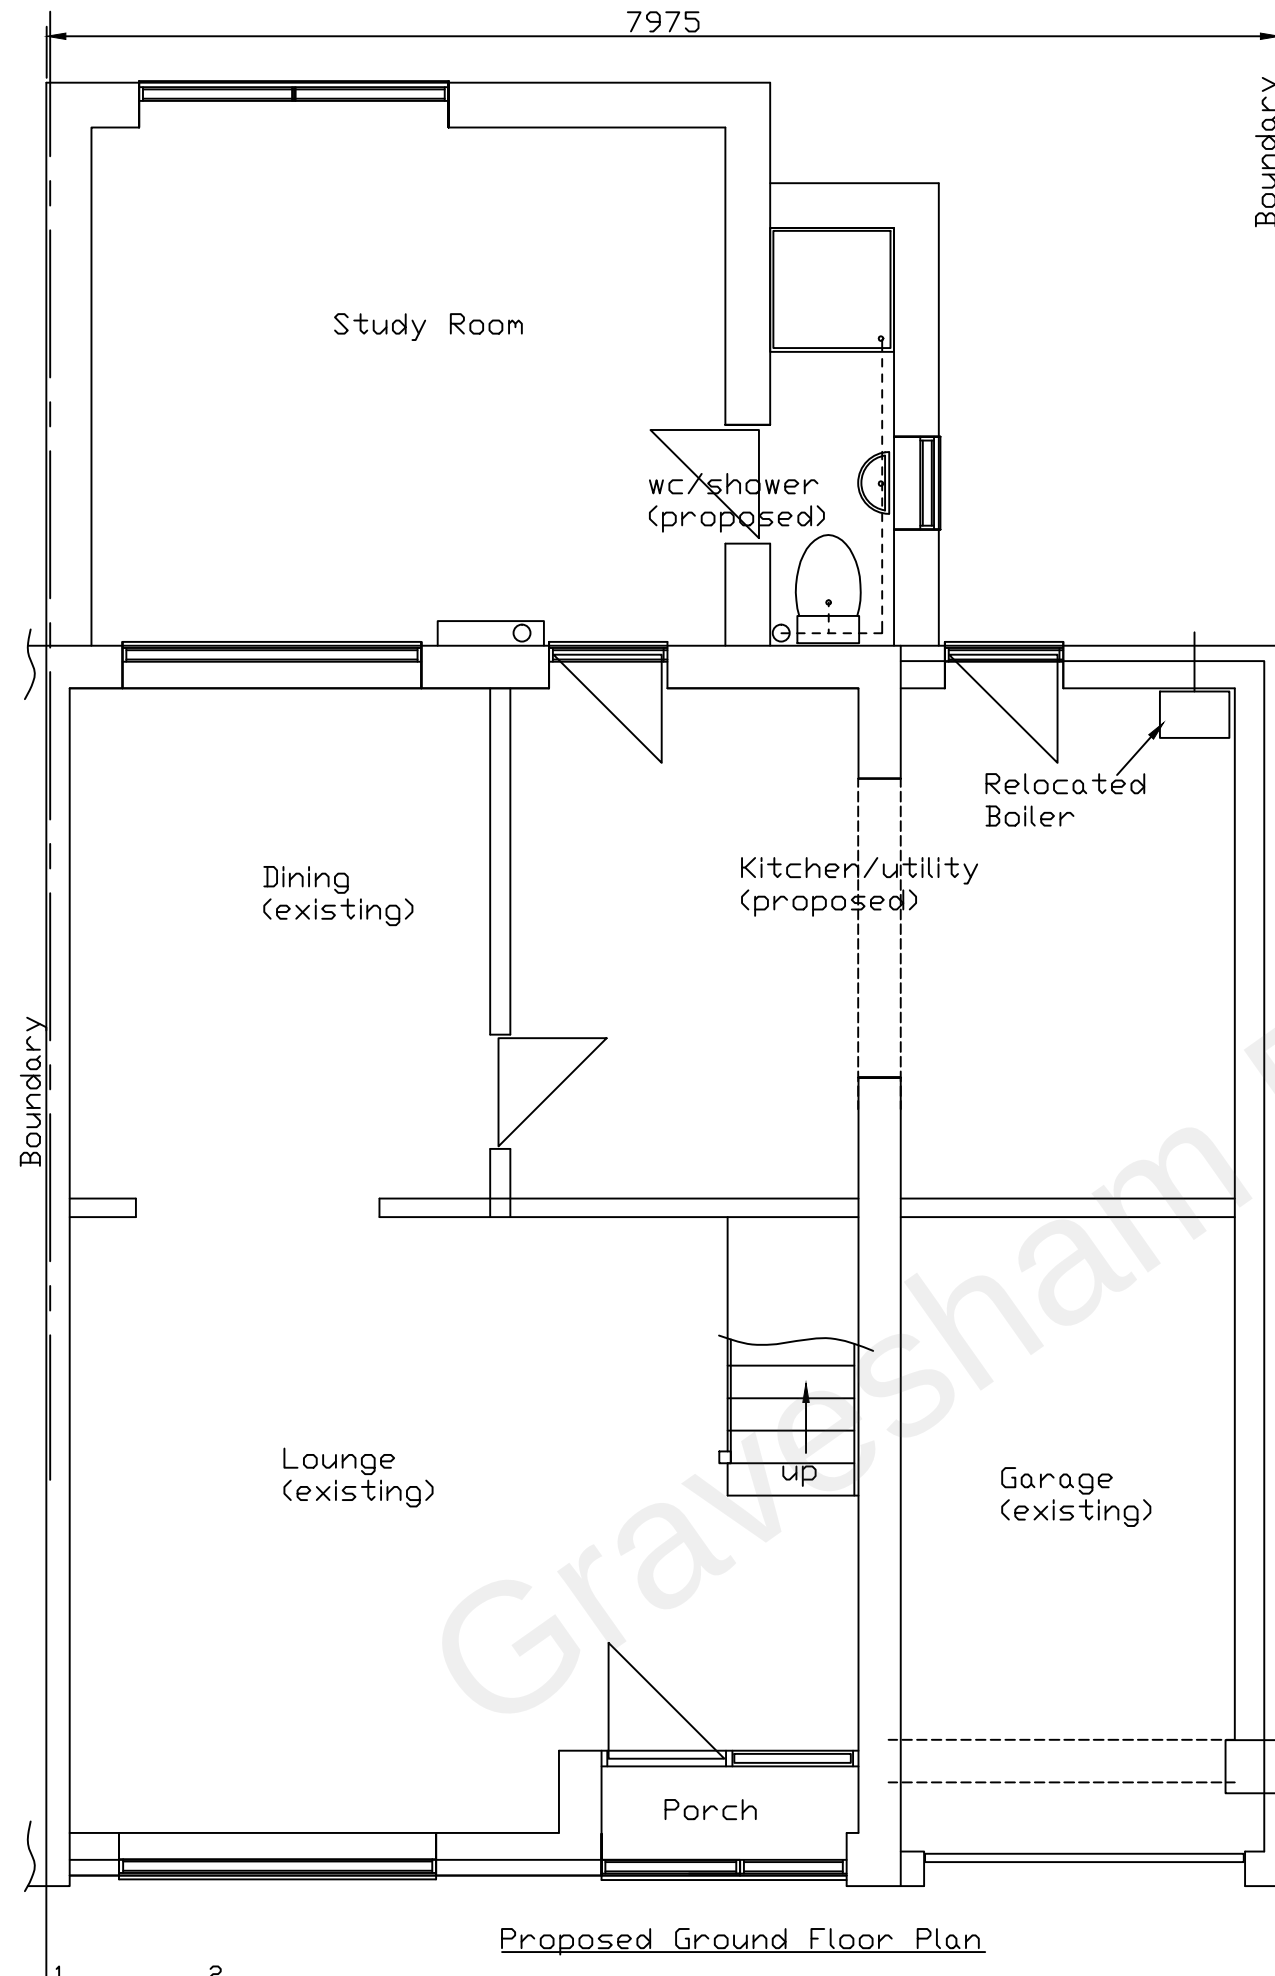


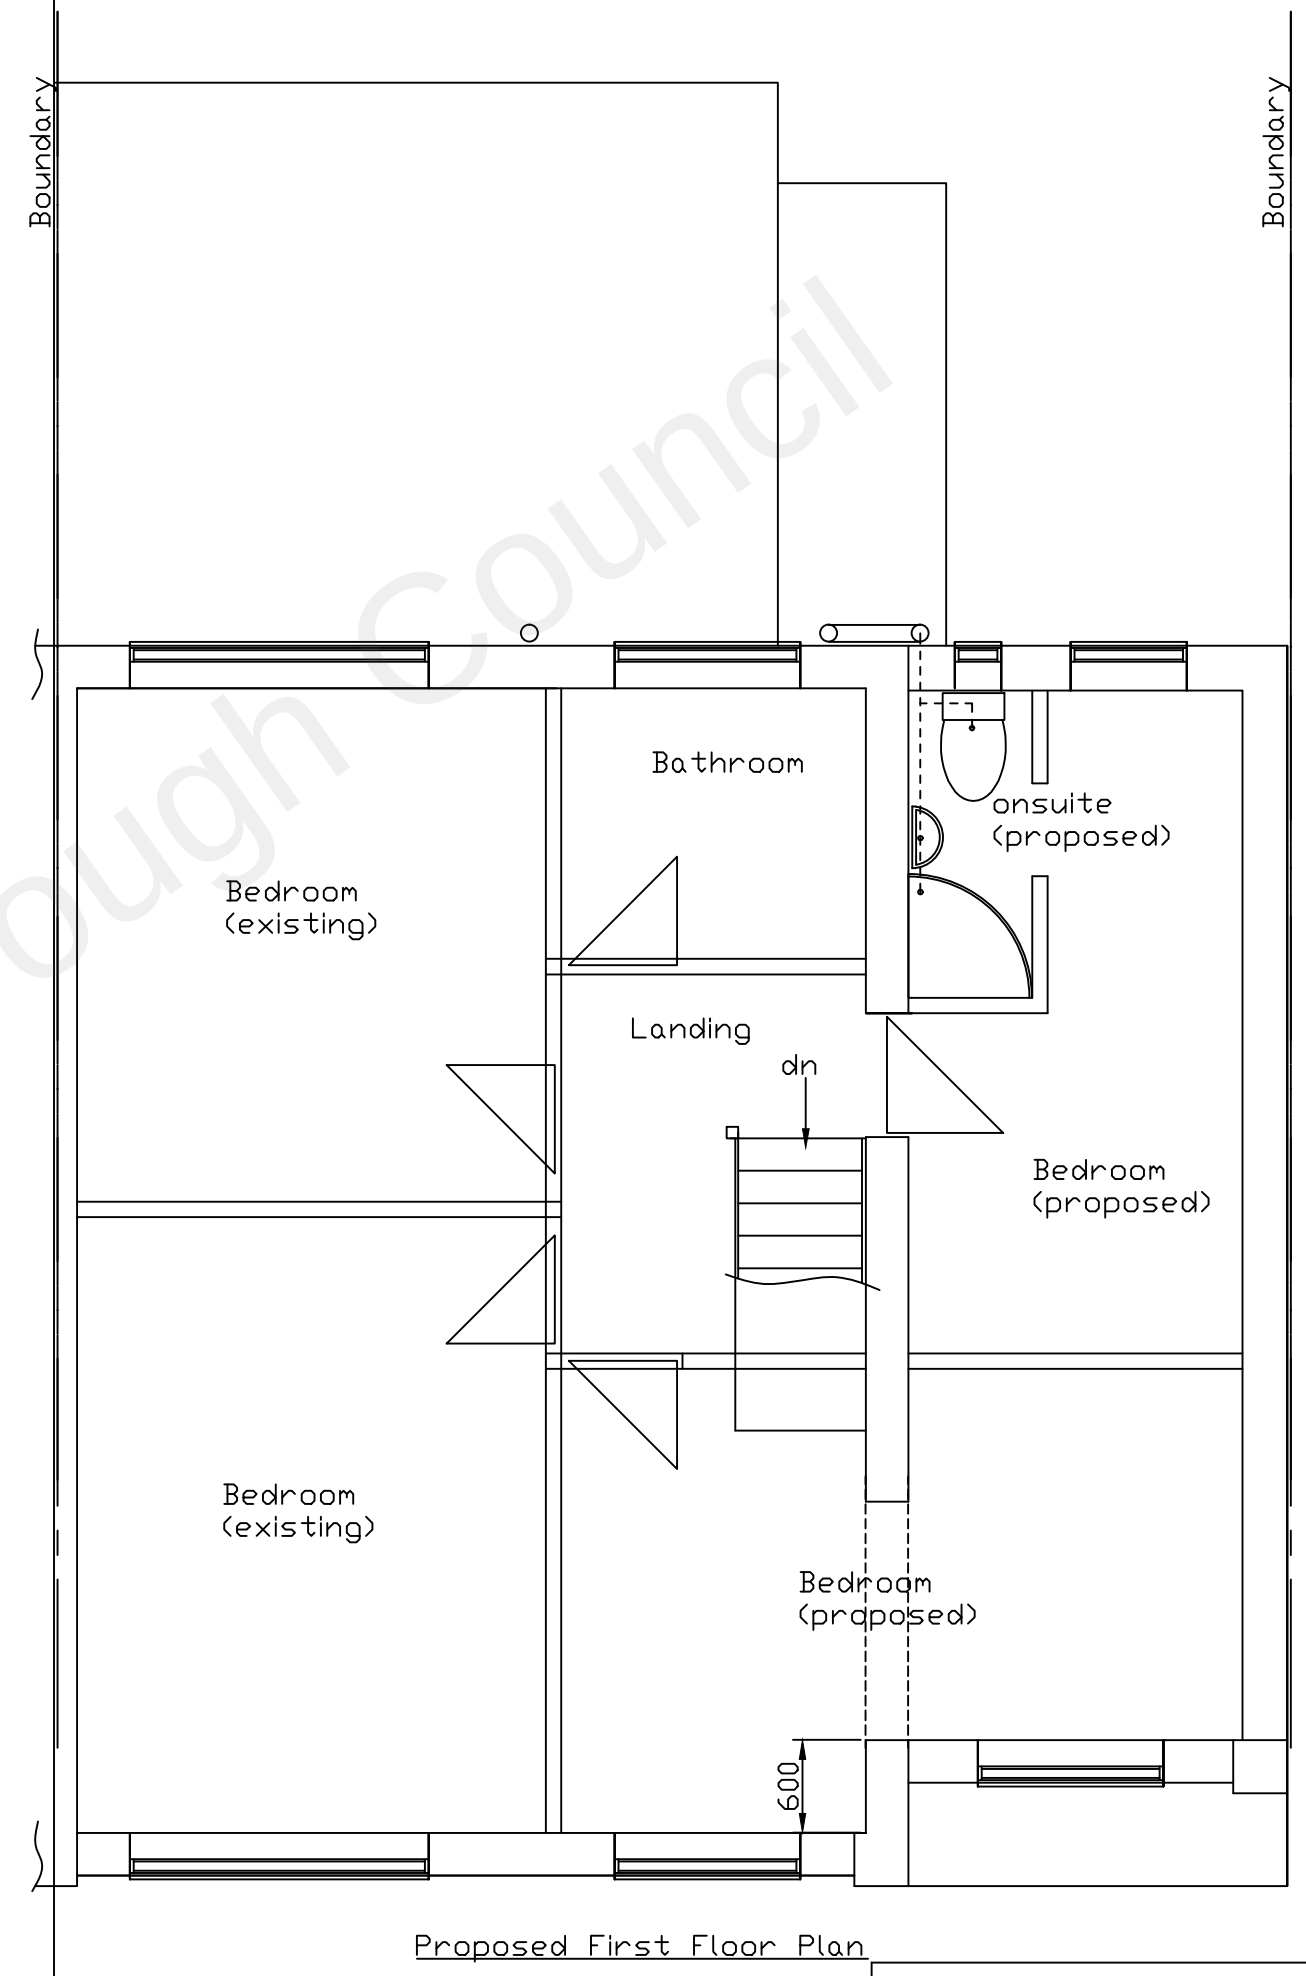

Proposed Ground Floor Plan

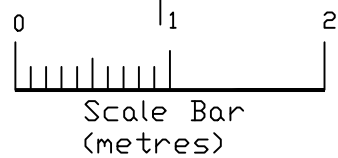

Proposed First Floor Plan

Proposed Plans
(Relocated Boiler)

Address:- 58 Pepper Hill
Gravesend, Kent. DA11 8EZ

Scale: 1/50	Drawing No: 201127	Rev: 001 (25/11/20)
----------------	-----------------------	------------------------