




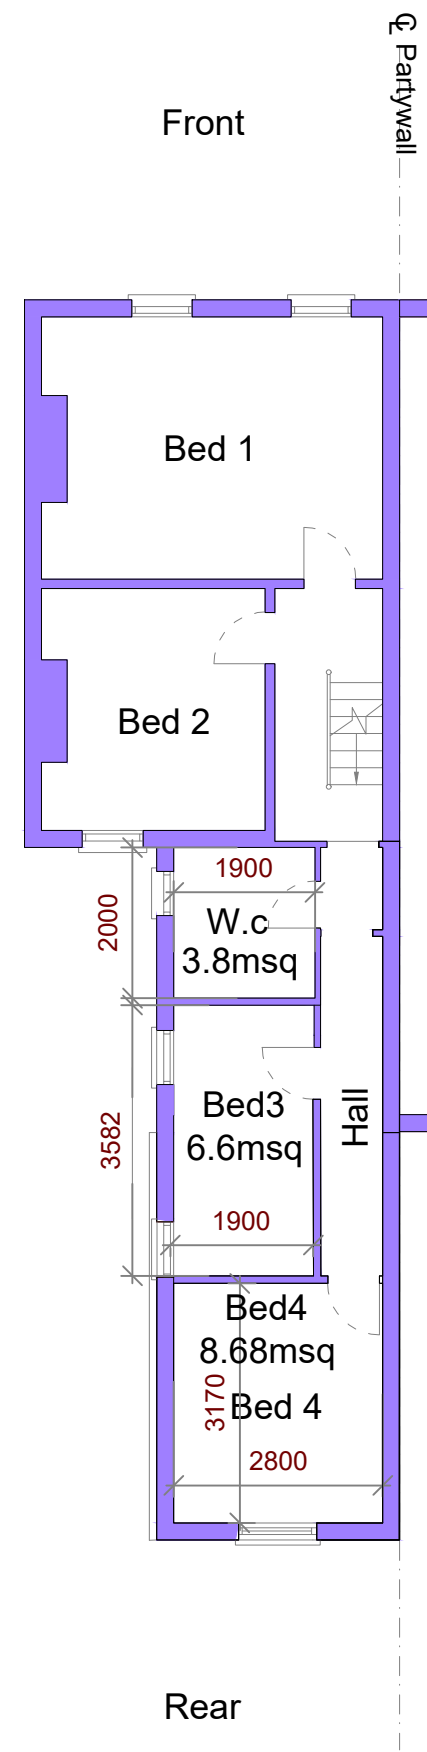


Proposed First Floor Plan

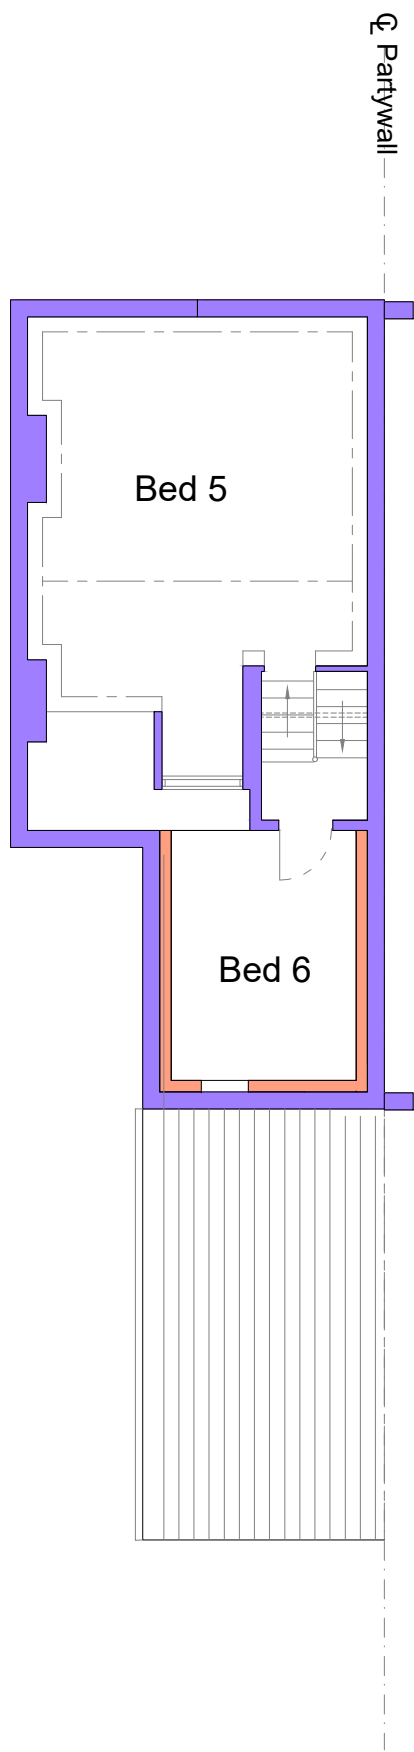


Proposed Second Floor Plan

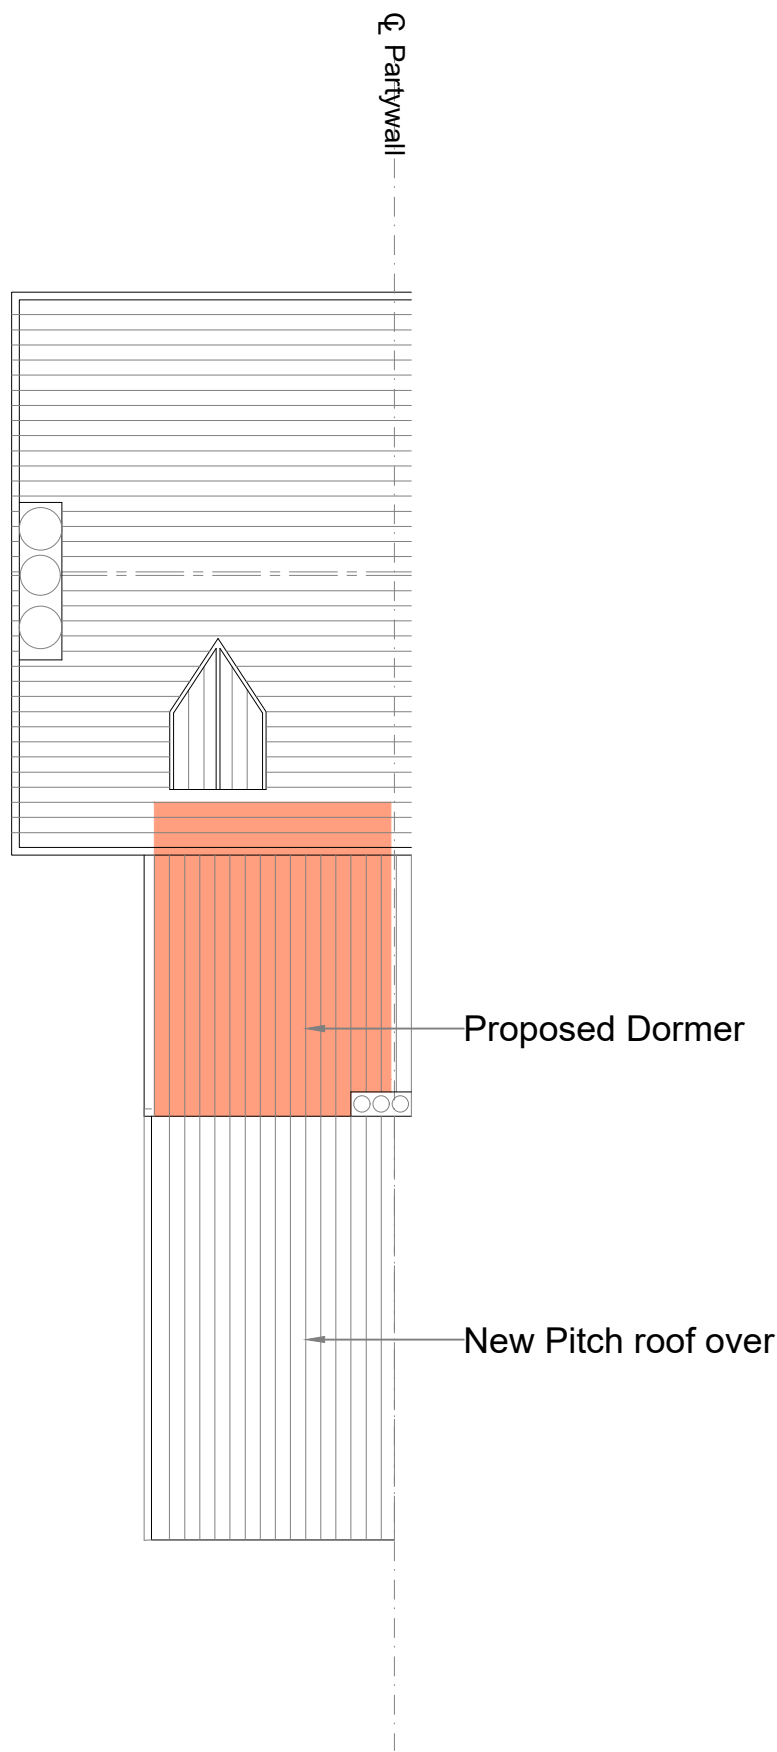


Proposed Roof Plan

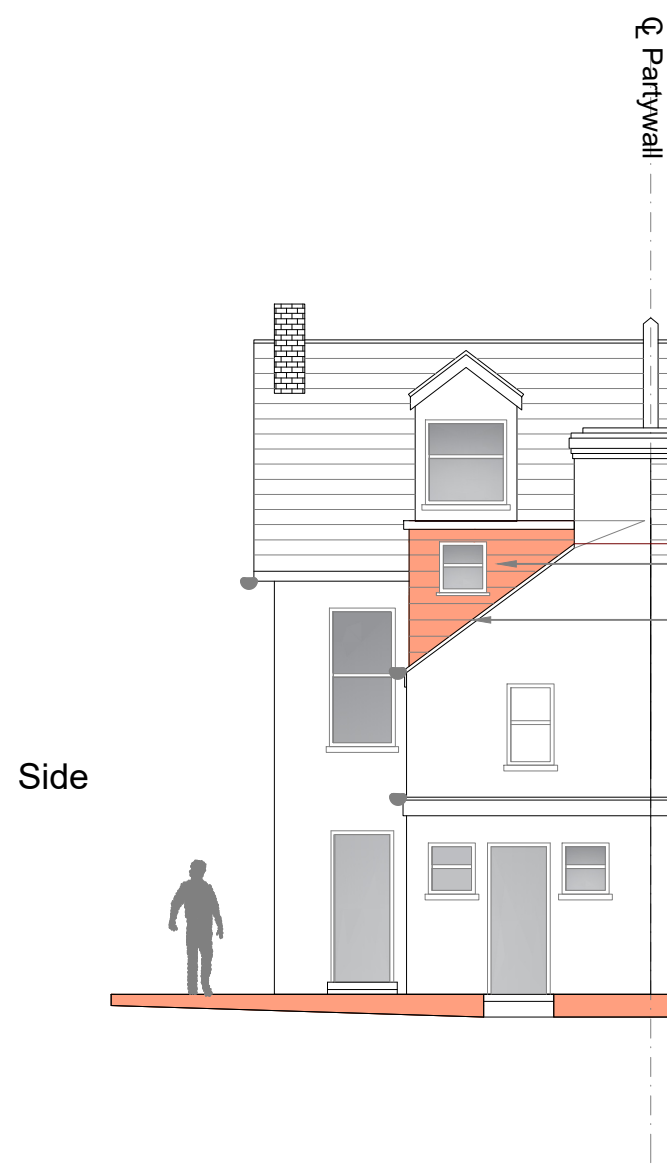

Proposed Rear Elevation

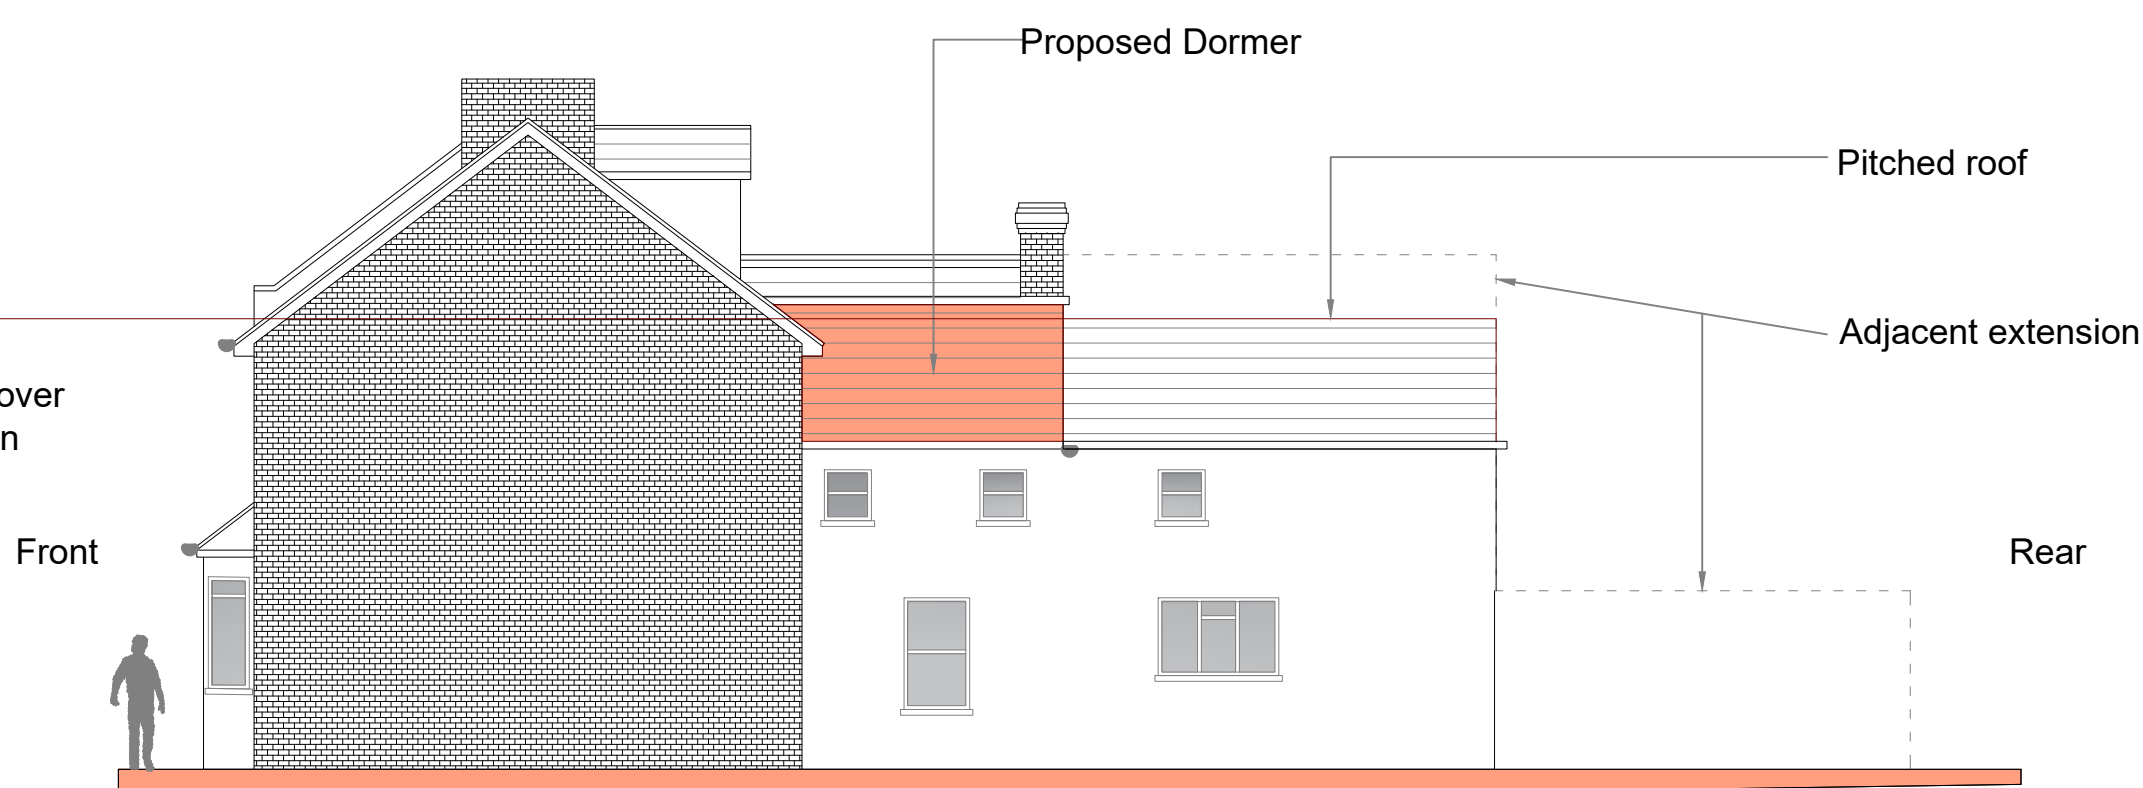

Proposed Side Elevation

 

Householder
Application

P3			
P2			
P1			
Rev		Date	By


www.designerplan.co.uk
OFFICE 48, 95 WILTON ROAD, VICTORIA, LONDON, SW1V 1BZ
T: 07940121222

Job Title
53 Kent Rd, Gravesend DA11 0SZ

Drawing Title
Proposed Plan for Ground and First Floor Extension

Scale 1:100 @ A1 Unless noted otherwise	Date Feb ` 23	Rev
Job No. 000-0000-001	Dwg No. P04	Rev P3