



Notes:

- Do not scale from this drawing.
- All dimensions to be verified on site and is in mm.
- Builder to verify all dimensions, heights and levels prior to commencement of work.
- All documents shall be checked to ensure that they are compatible by the contractor before construction commences. In the event of apparent ambiguity or contradiction the engineer and/ or architect shall be notified immediately.
- The contractor in preparing his estimate shall visit the site and acquaint himself with the problems involved.
- The contractor shall issue all statutory notices to the local Authority during progress and completion of works.

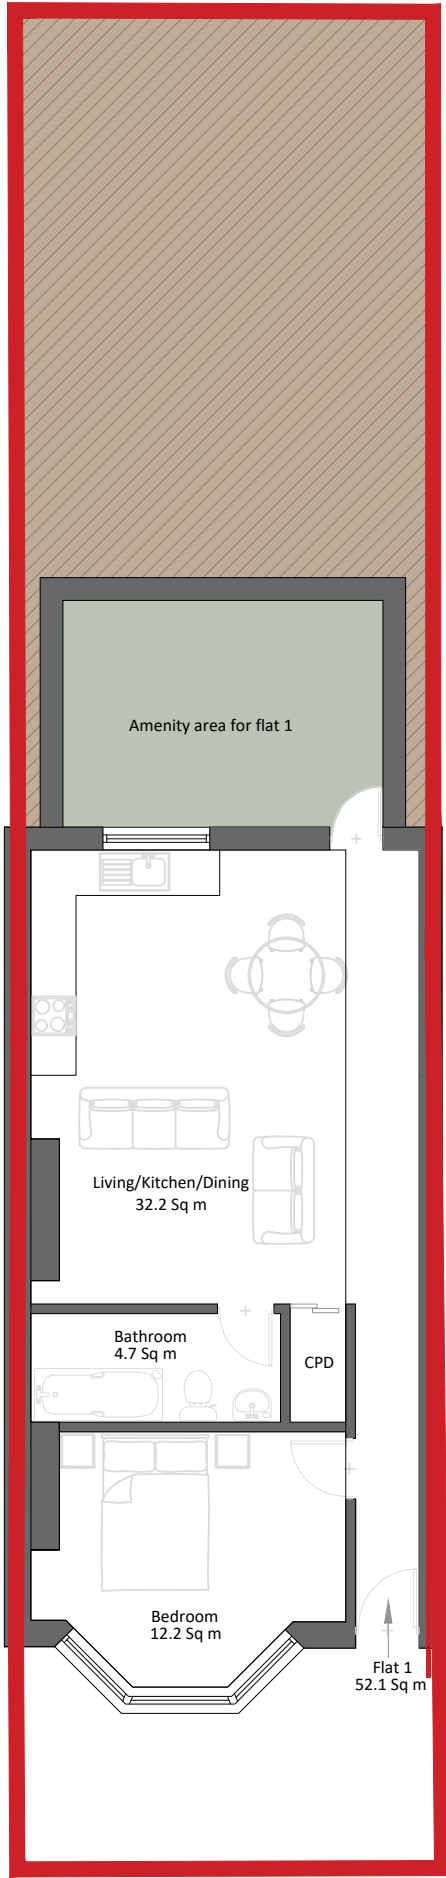


Proposed Basement Floor Plan

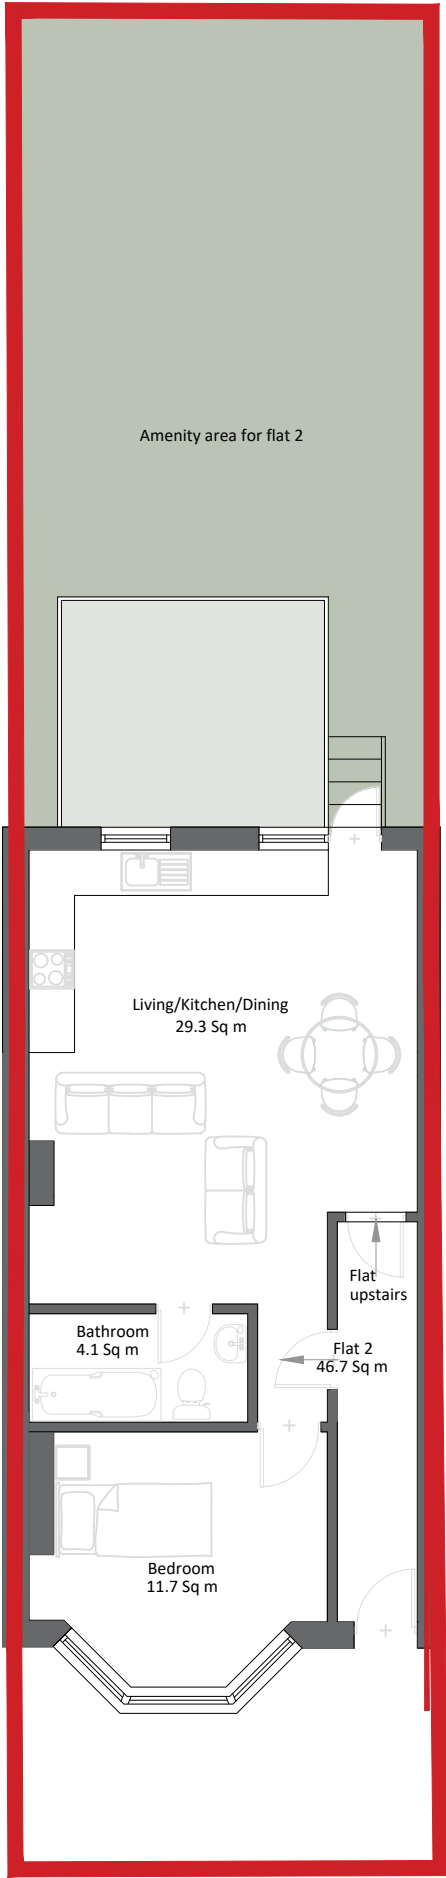


Proposed Ground Floor Plan



Rear Elevation

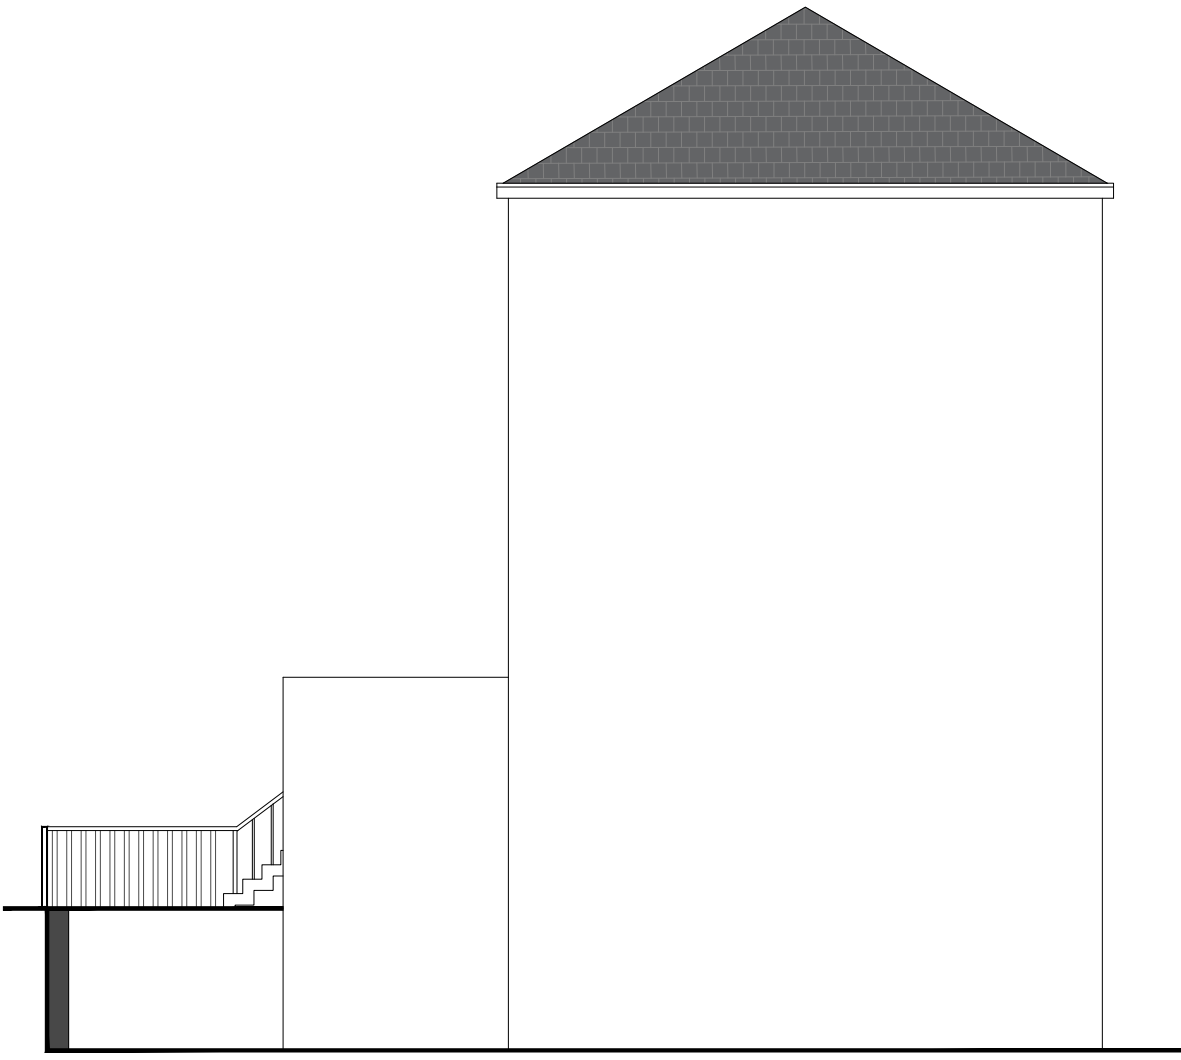

Side Elevation

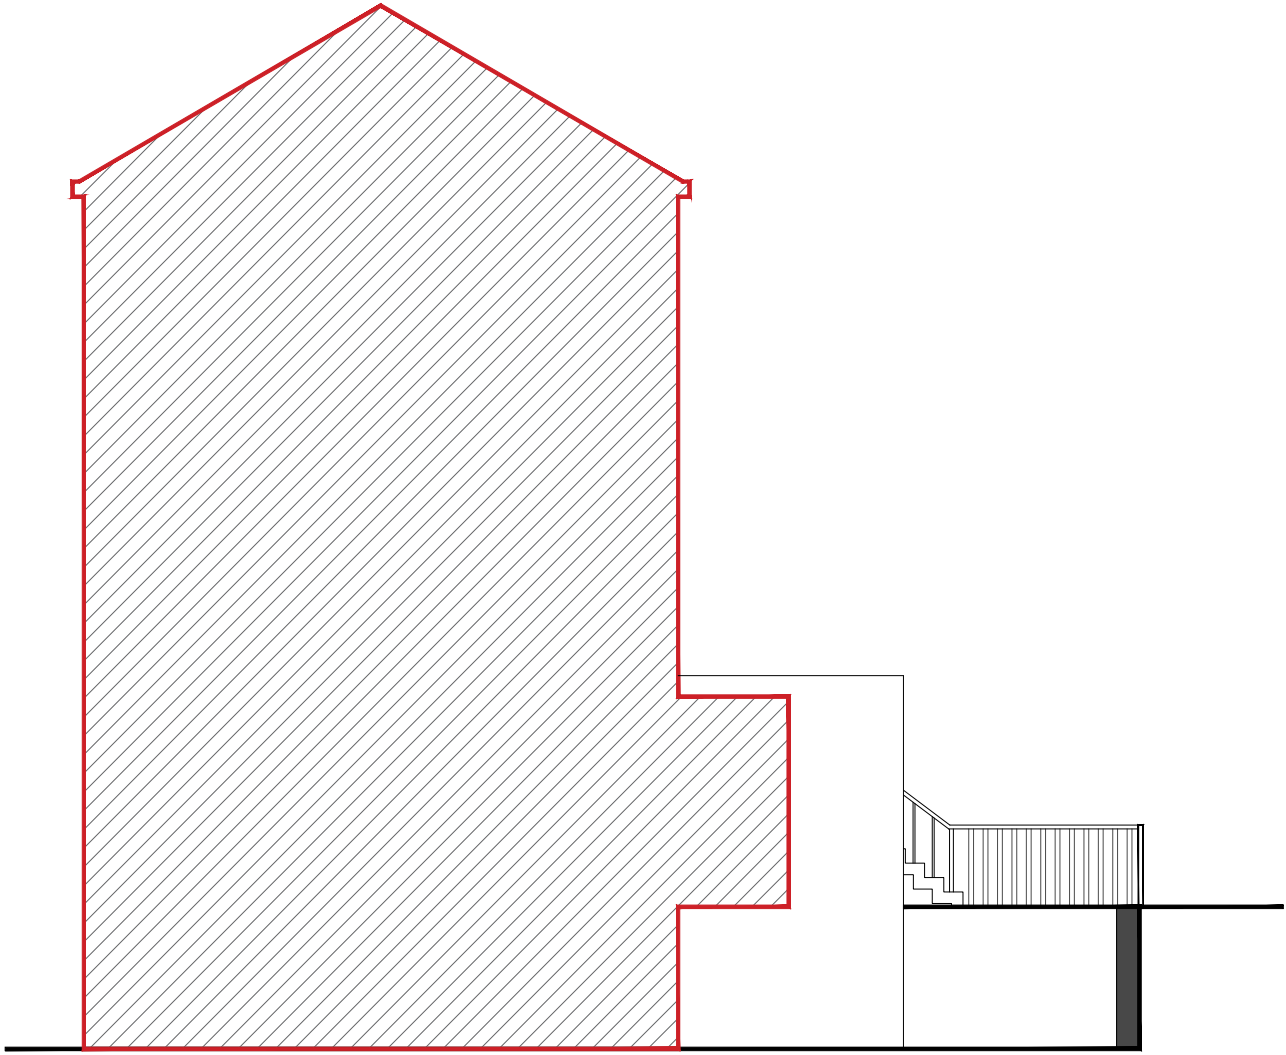

Side Elevation

1:100



A	-	-	-/-/-
REV:	DESCRIPTION:	BY:	DATE:

STATUS:

PLANNING
BARRON
EDWARDS
STERLING

Whitehall Place
47 The Terrace,
Gravesend, Kent
DA12 2DL
01474 247 787
info@barronedwards.co.uk
www.barronedwards.co.uk

SITE:
21A Cobham Street
Gravesend
Kent
DA11 0SB

TITLE:
Proposed Floor Plans and Elevation

SCALE AT A2: 1:100	DATE: 11/07/23	DRAWN: HH
PROJECT NO: 230218	DRAWING NO: 003	REVISION: A