




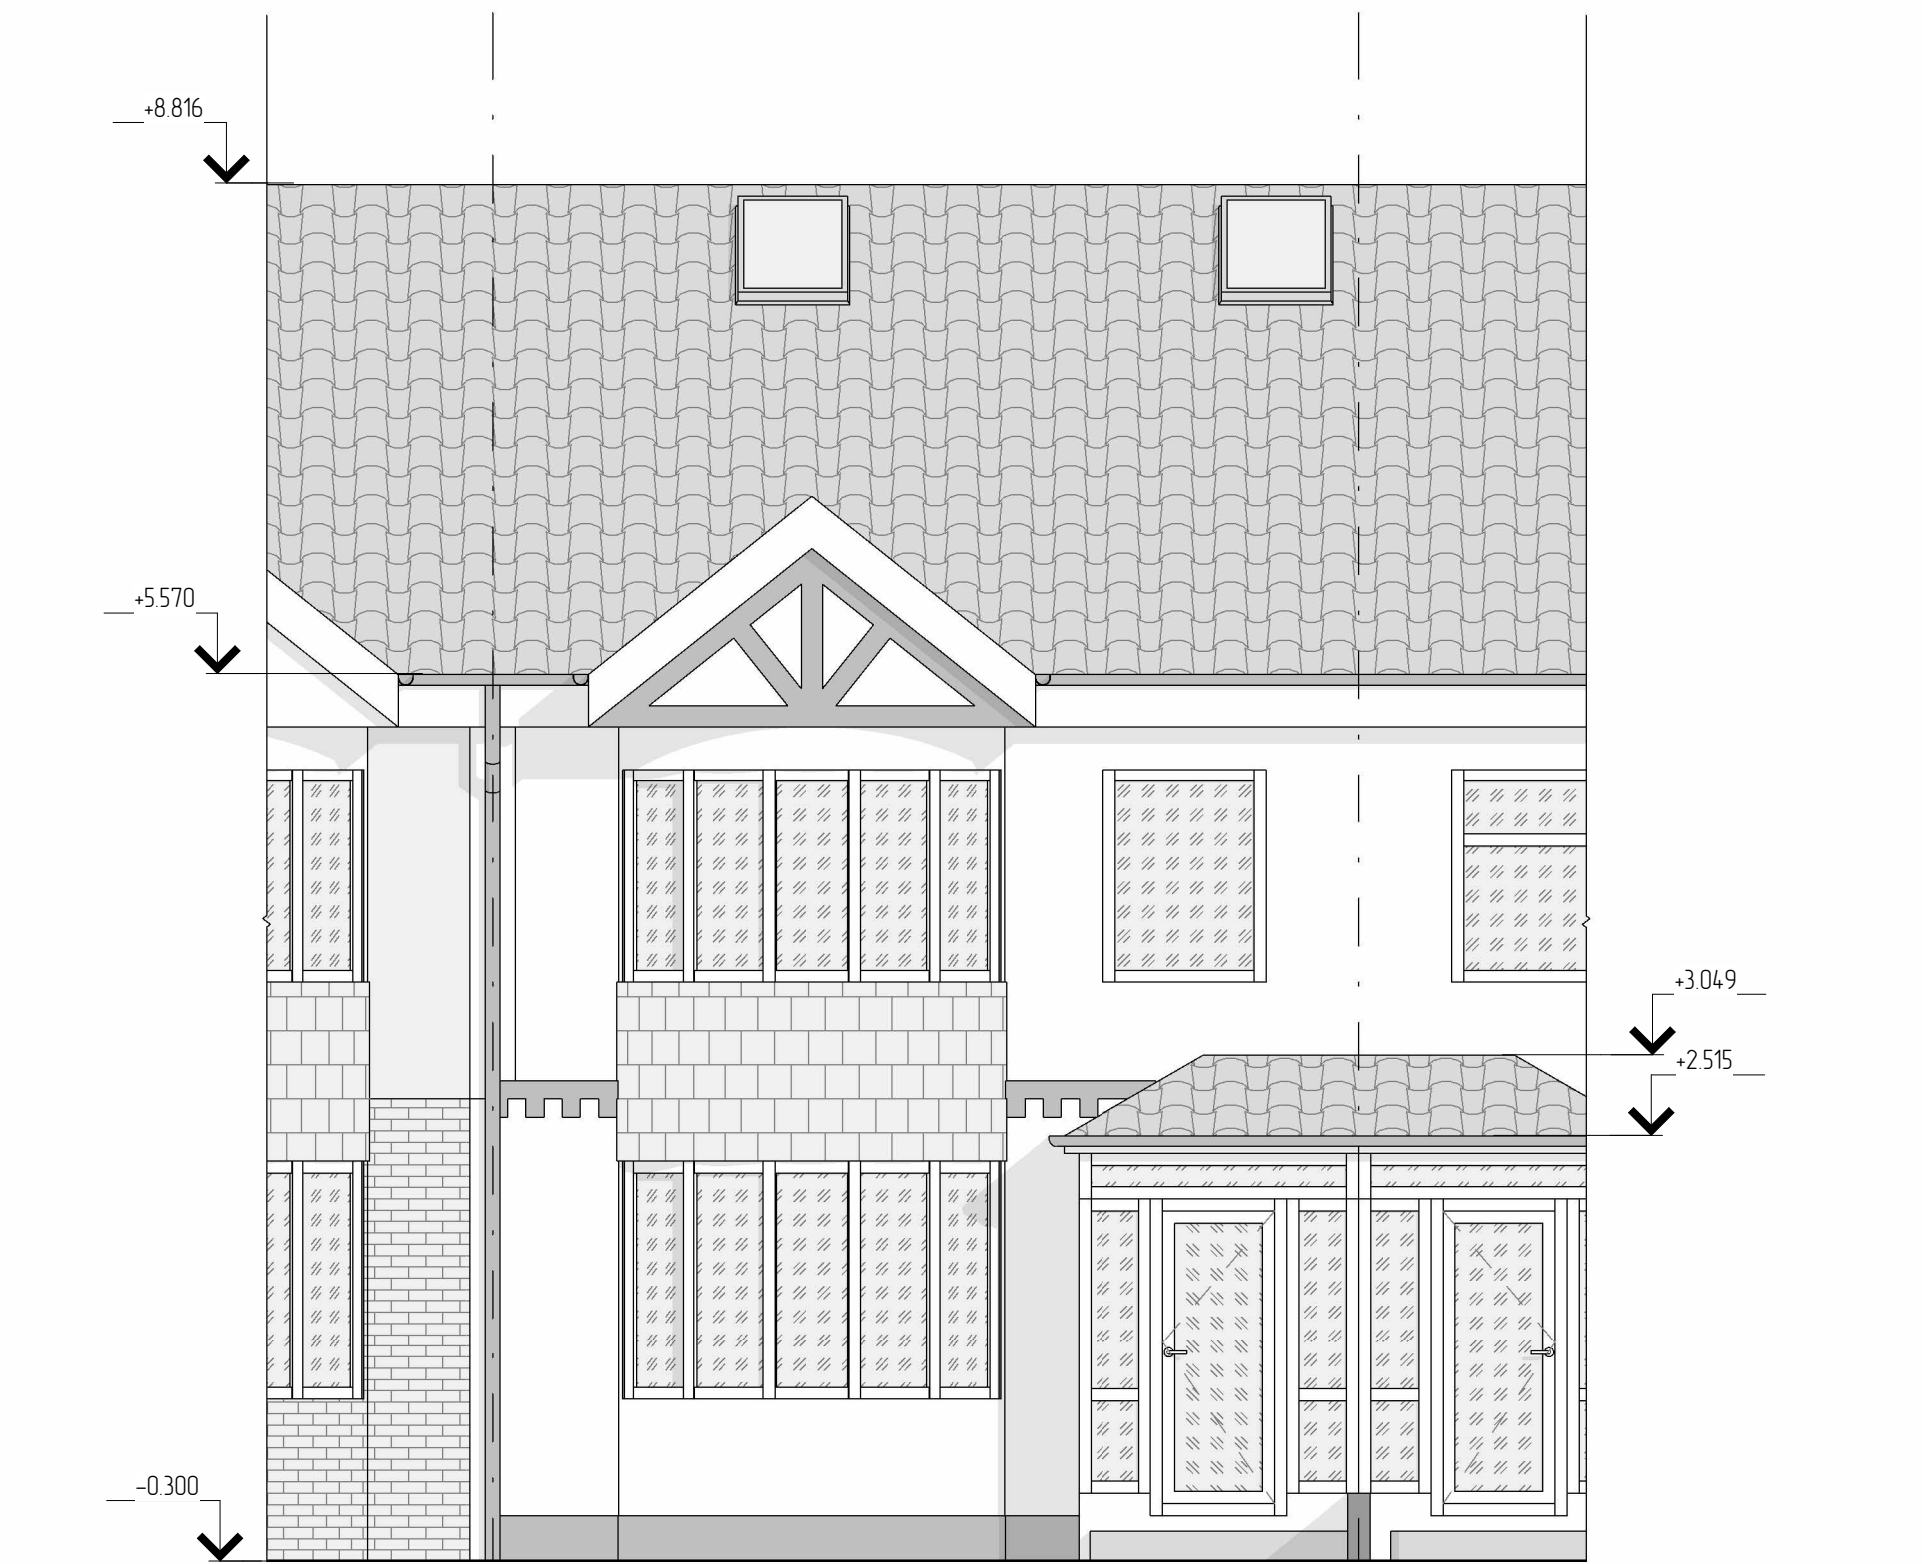


FRONT ELEVATION AS PROPOSED
(SCALE 1:50@A1)

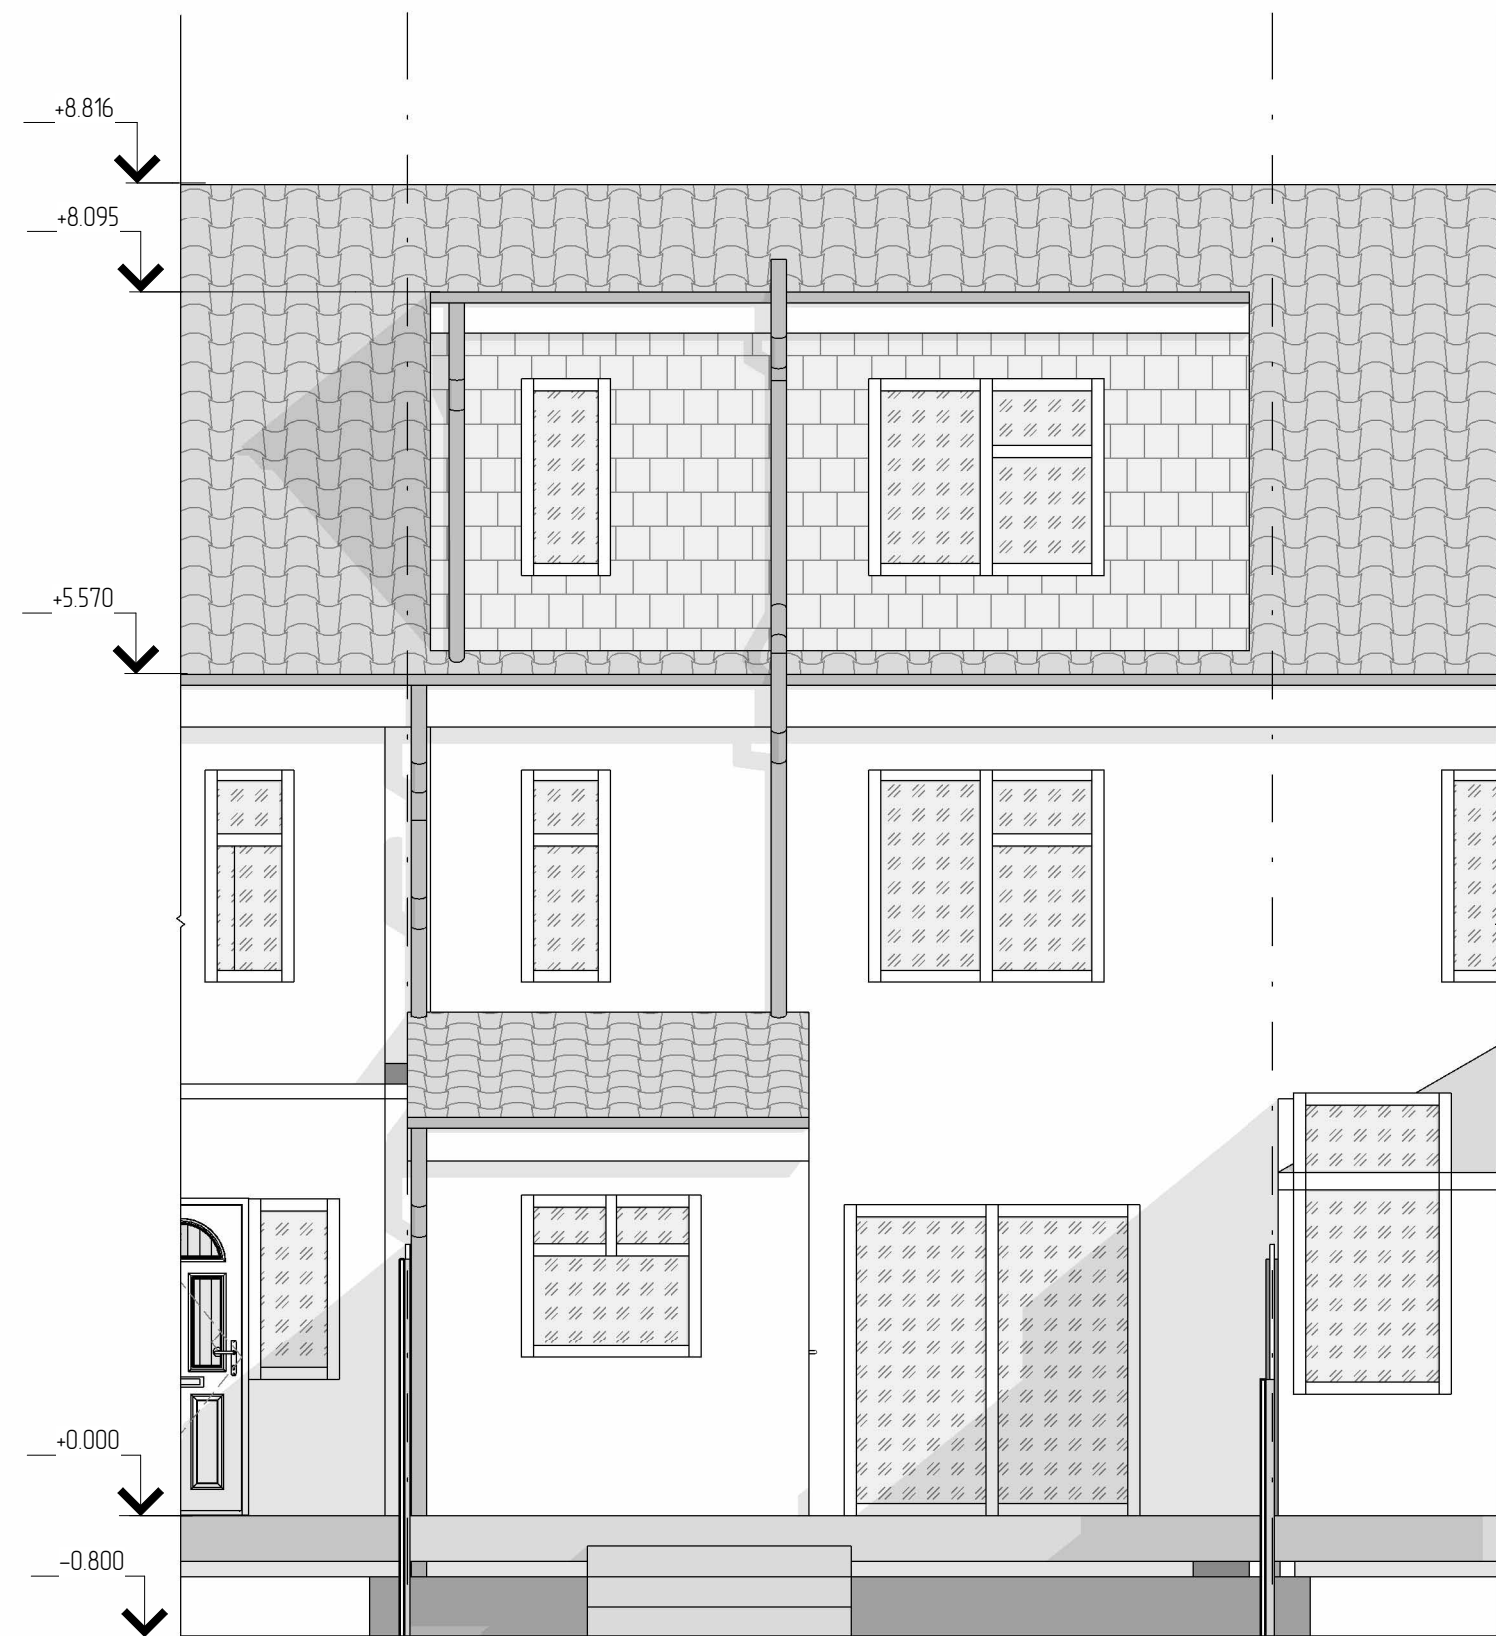

REAR ELEVATION AS PROPOSED
(SCALE 1:50@A1)

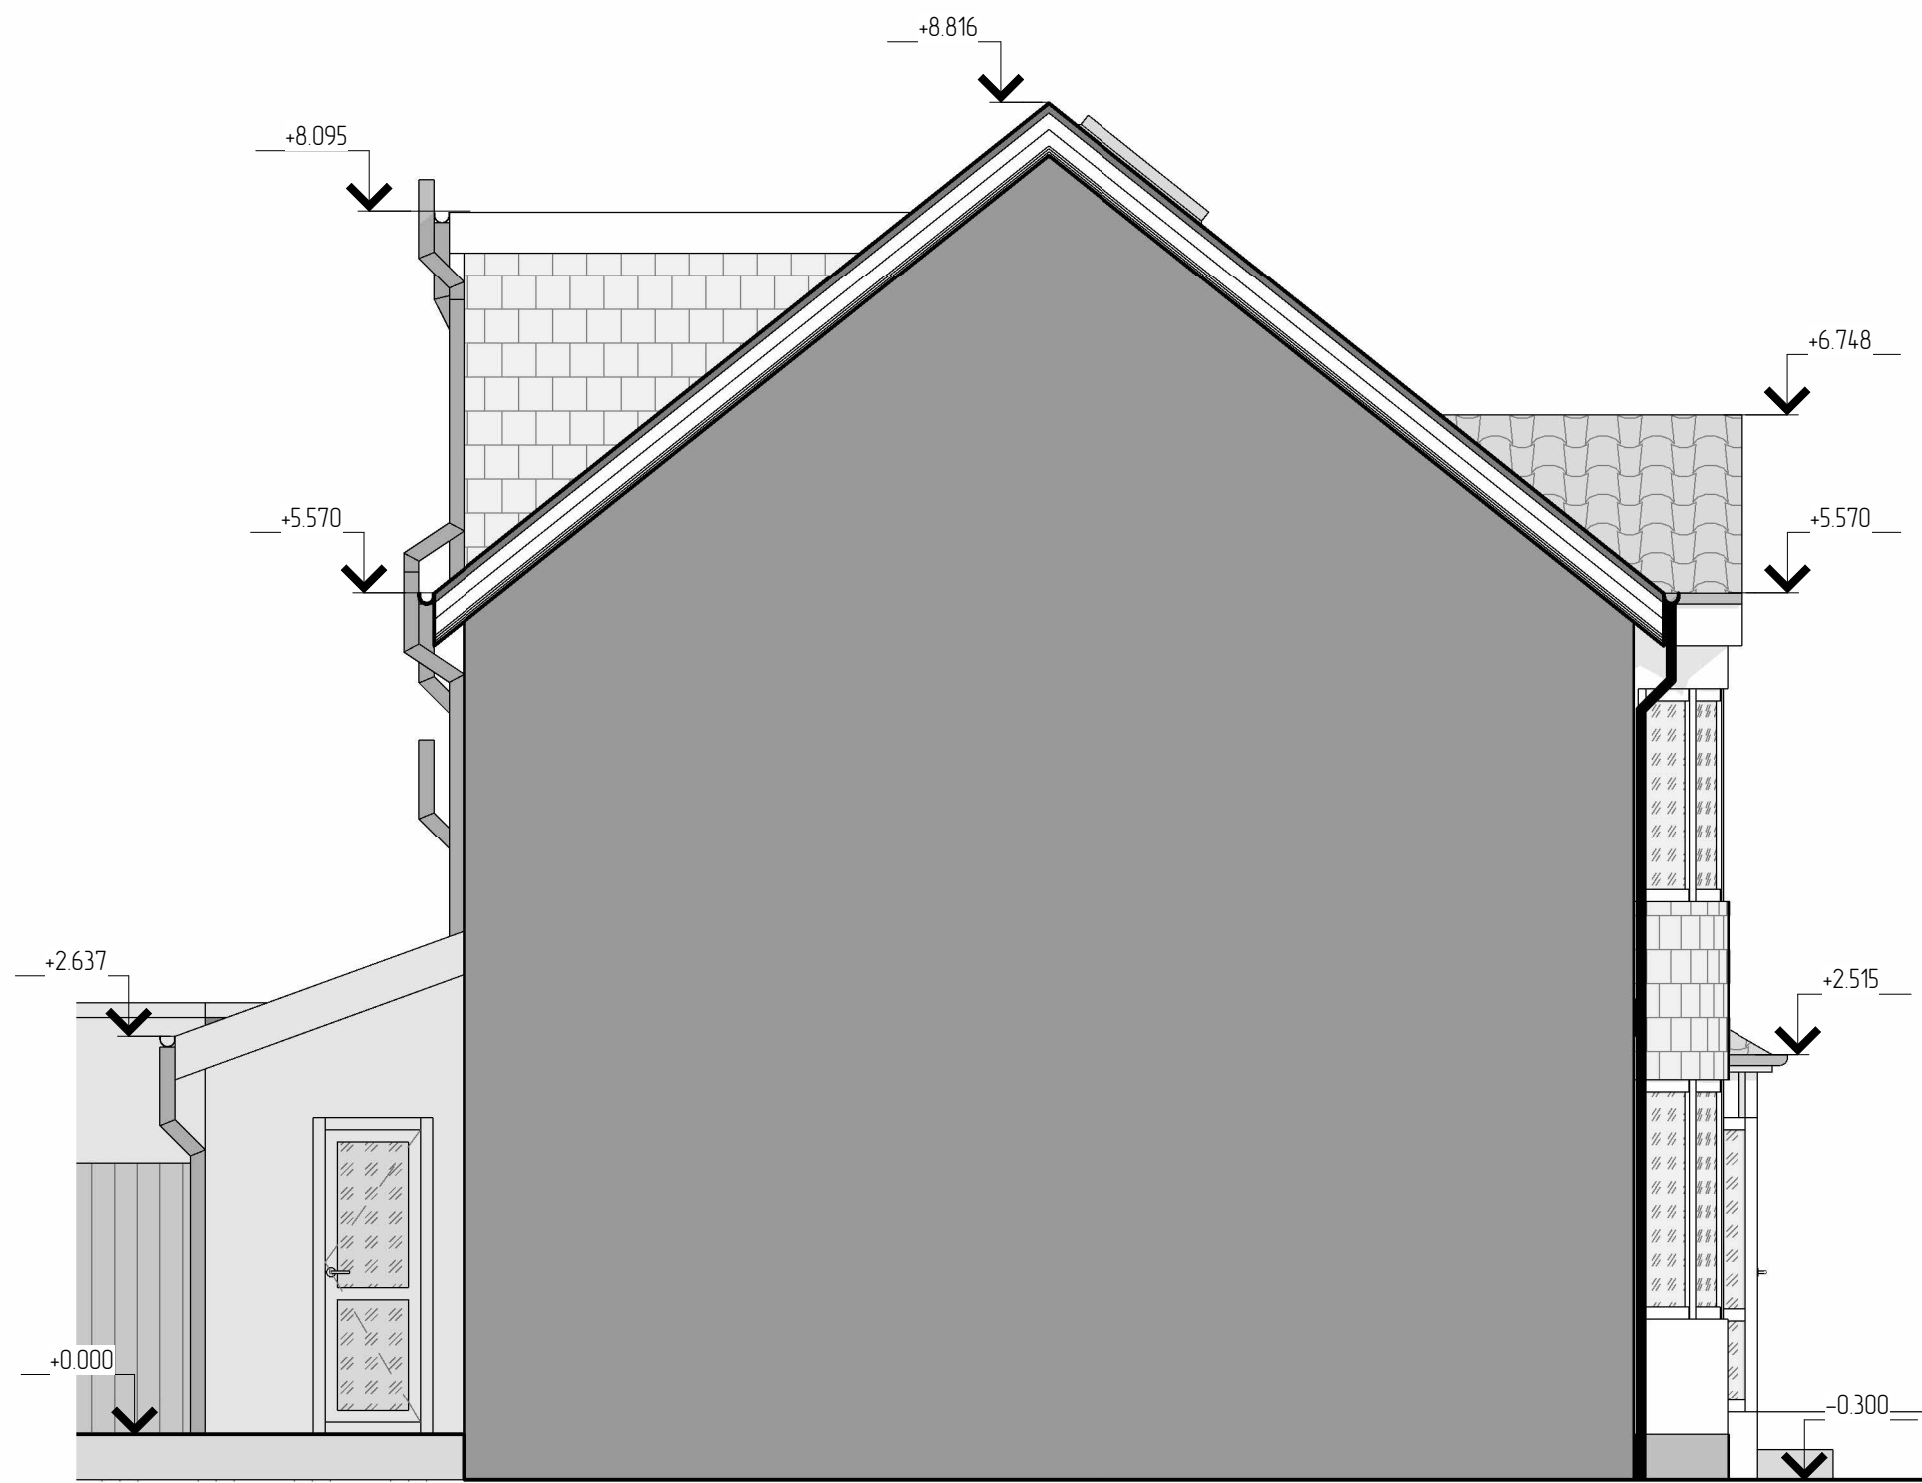


SIDE ELEVATION AS PROPOSED
(SCALE 1:50@A1)

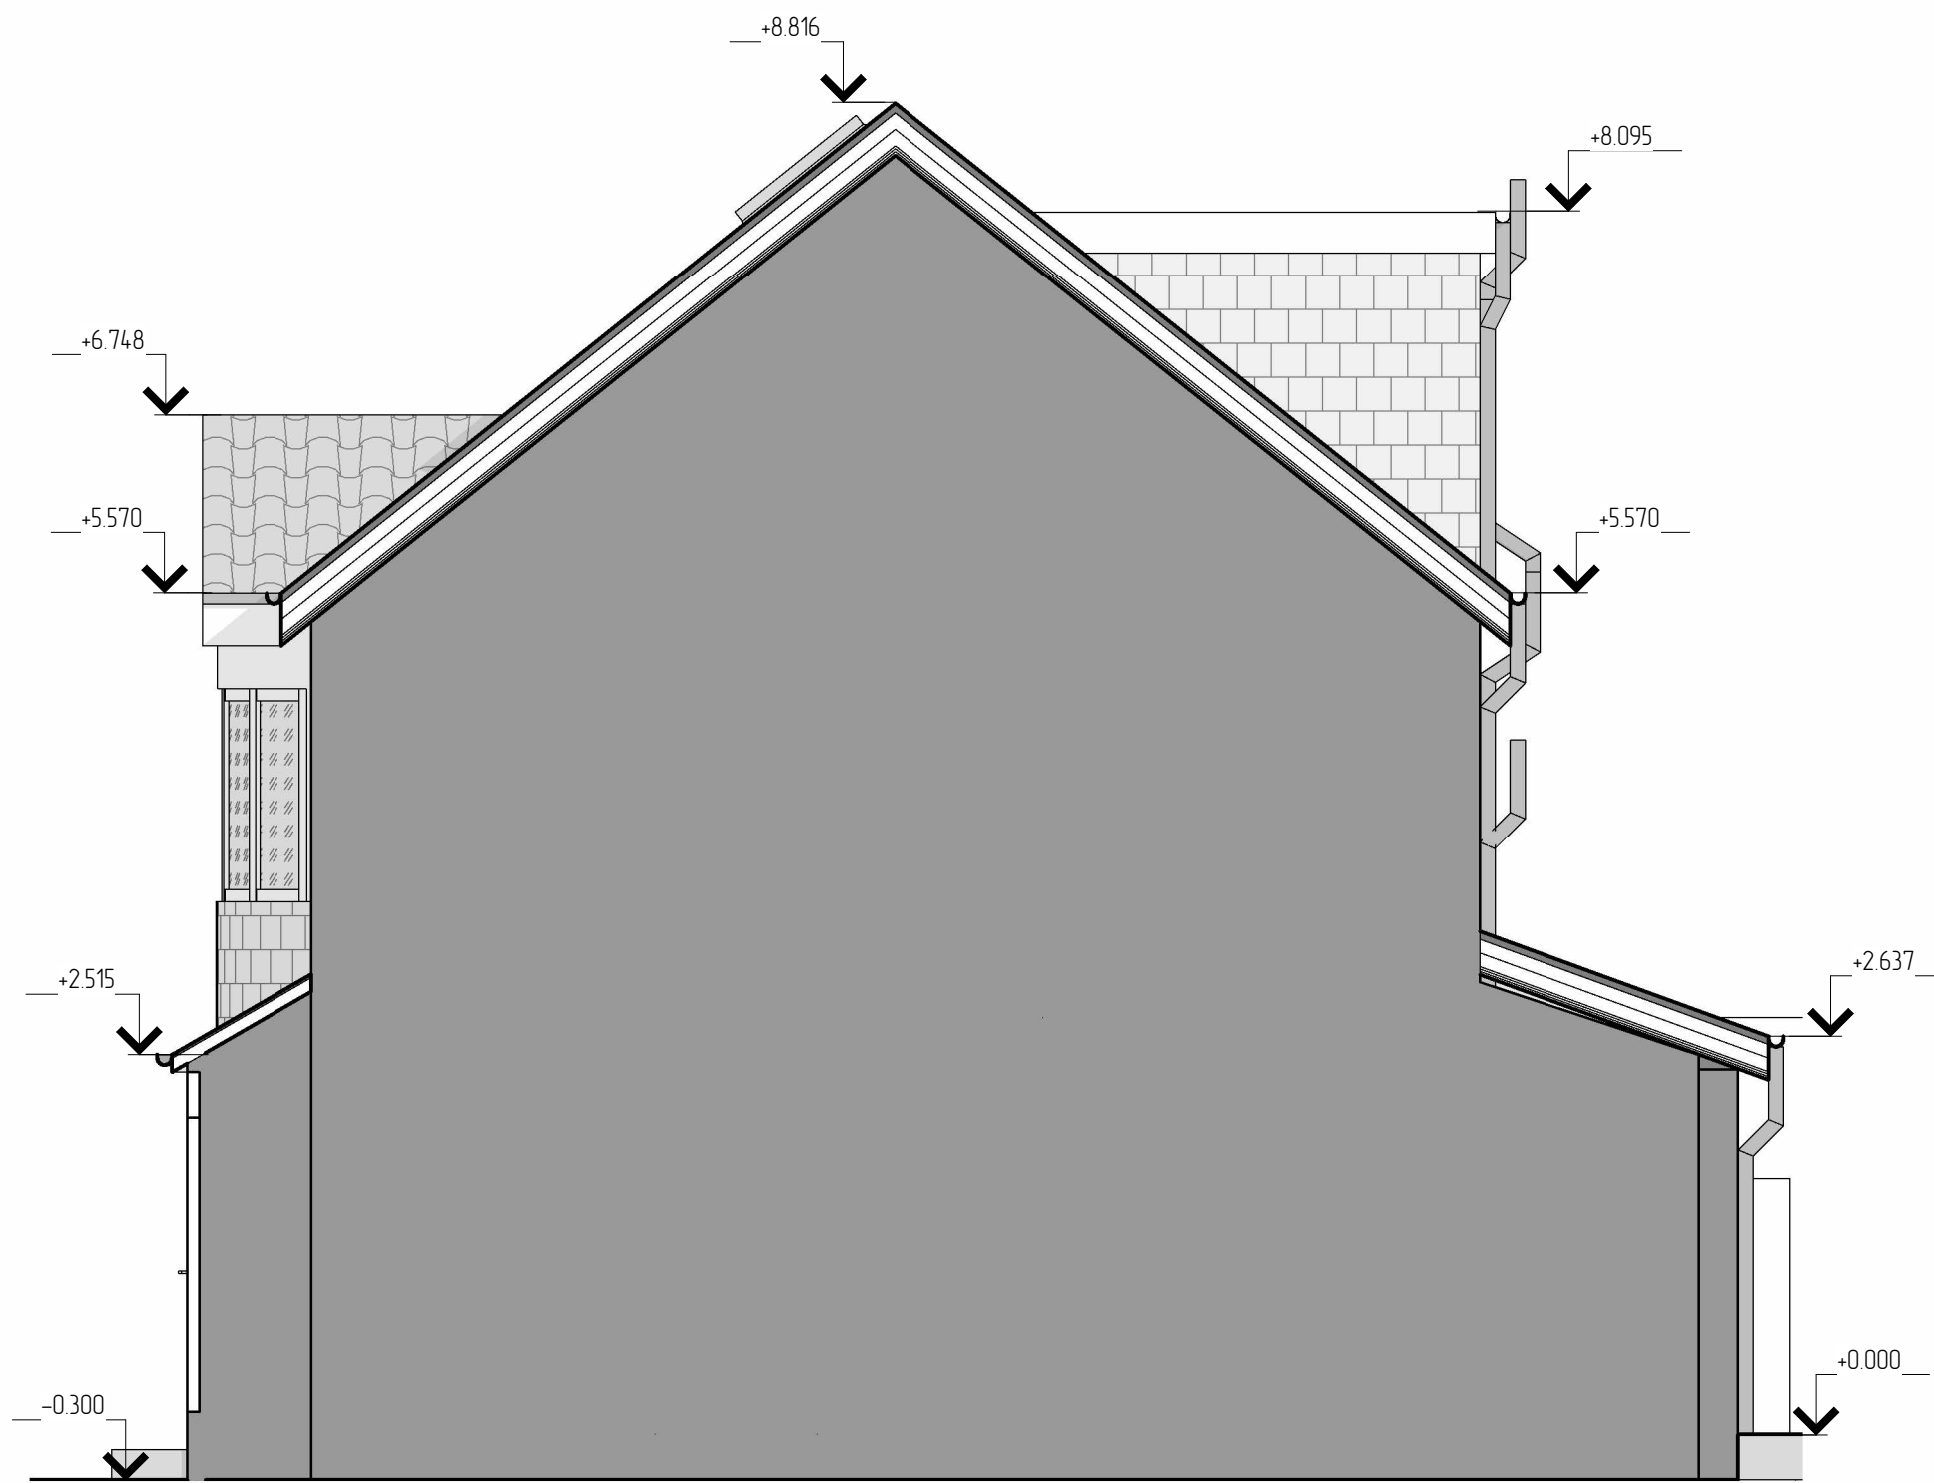

SIDE ELEVATION AS PROPOSED
(SCALE 1:50@A1)

	RENDER AS EXISTING
	BRICK TILES AS EXISTING
	ROOF TILES AS EXISTING
	GLASS PANEL AS EXISTING
	TILES

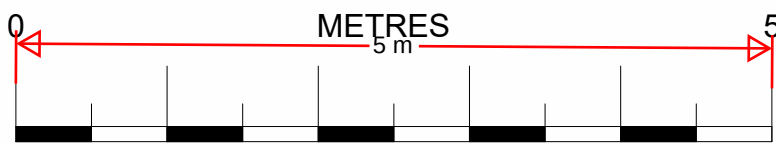

SCALE: 1:50 @ A1

THIS DRAWING IS THE PROPERTY OF
AR. DESIGN
AND MUST NOT BE COPIED OR REPRODUCED
EXCEPT
WITH THEIR EXPRESS PERMISSION, NOR MAY
THE DESIGN
OR ANY INFORMATION SHOWN THEREON
BE DISCLOSED TO ANY THIRD PARTY.
WE WILL NOT BE RESPONSIBLE FOR OTHER
CONTRACTUAL
DIMENSIONS.
© THIS DRAWING IS COPYRIGHT

REV:	AMENDMENT:	BY:	DATE:
TITLE:			
FRONT, REAR AND SIDE ELEVATIONS AS PROPOSED			
SITE ADDRESS:			
37 Lime Avenue Gravesand, DA119PZ			
JOB No.0001	CLIENT: Martynas Vitkauskas		
SCALE: 1:50 @ A1	DWG SHEET: A04		REV: A
DRAWN BY: AR		DATE: 06/05/25	
APPROVED BY: ***		DATE: **/**/****	
ARCHITECTURE, PLANNING & ENGINEERING		AR Design & Construction LTD	
EMAIL: AR.DESIGN@CONSTRUCTION@ GMAIL.COM		Tel: 074 2955-9396	