



SPECIFICATION OF PREMISES GROUND FLOOR AS EXISTING	
NAME	SQ. M
PORCH	2.5 m²
HALL	4.3 m²
GUEST ROOM	13.1 m²
LOUNGE	11.7 m²
KITCHEN	8.1 m²
STORAGE	1.1 m²
TOTAL	40.8 m²


SPECIFICATION OF PREMISES FIRST FLOOR AS EXISTING	
NAME	SQ. M
HALL	3.6 m²
BEDROOM 1	12.0 m²
BEDROOM 2	12.1 m²
OFFICE	4.8 m²
BATHROOM	3.3 m²
TOTAL	35.7 m²

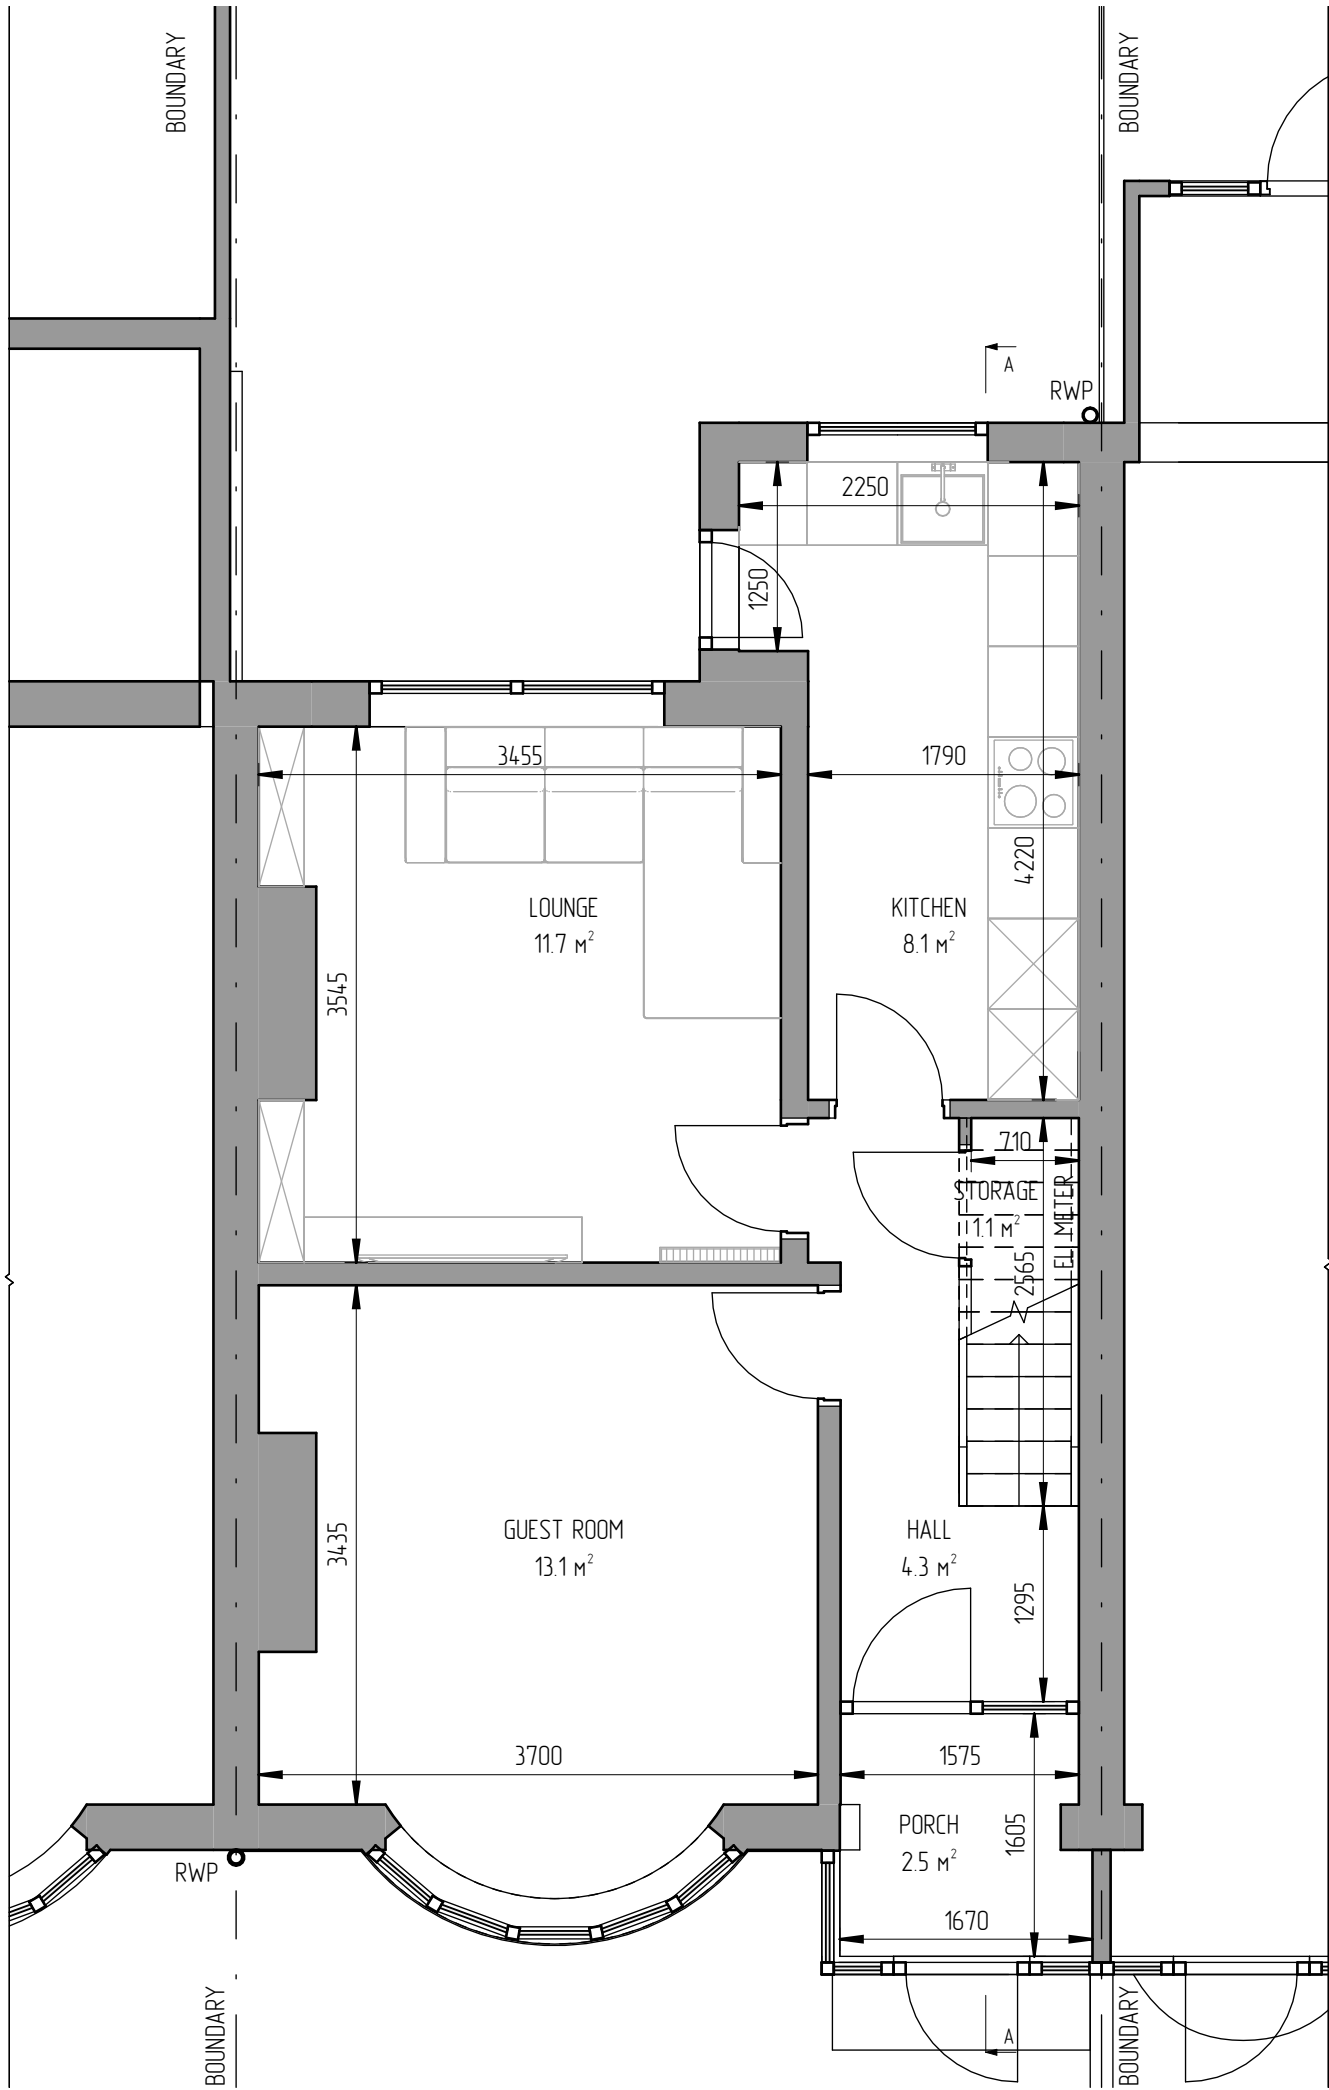


GROUND FLOOR PLAN AS EXISTING
(SCALE 1:50@A1)

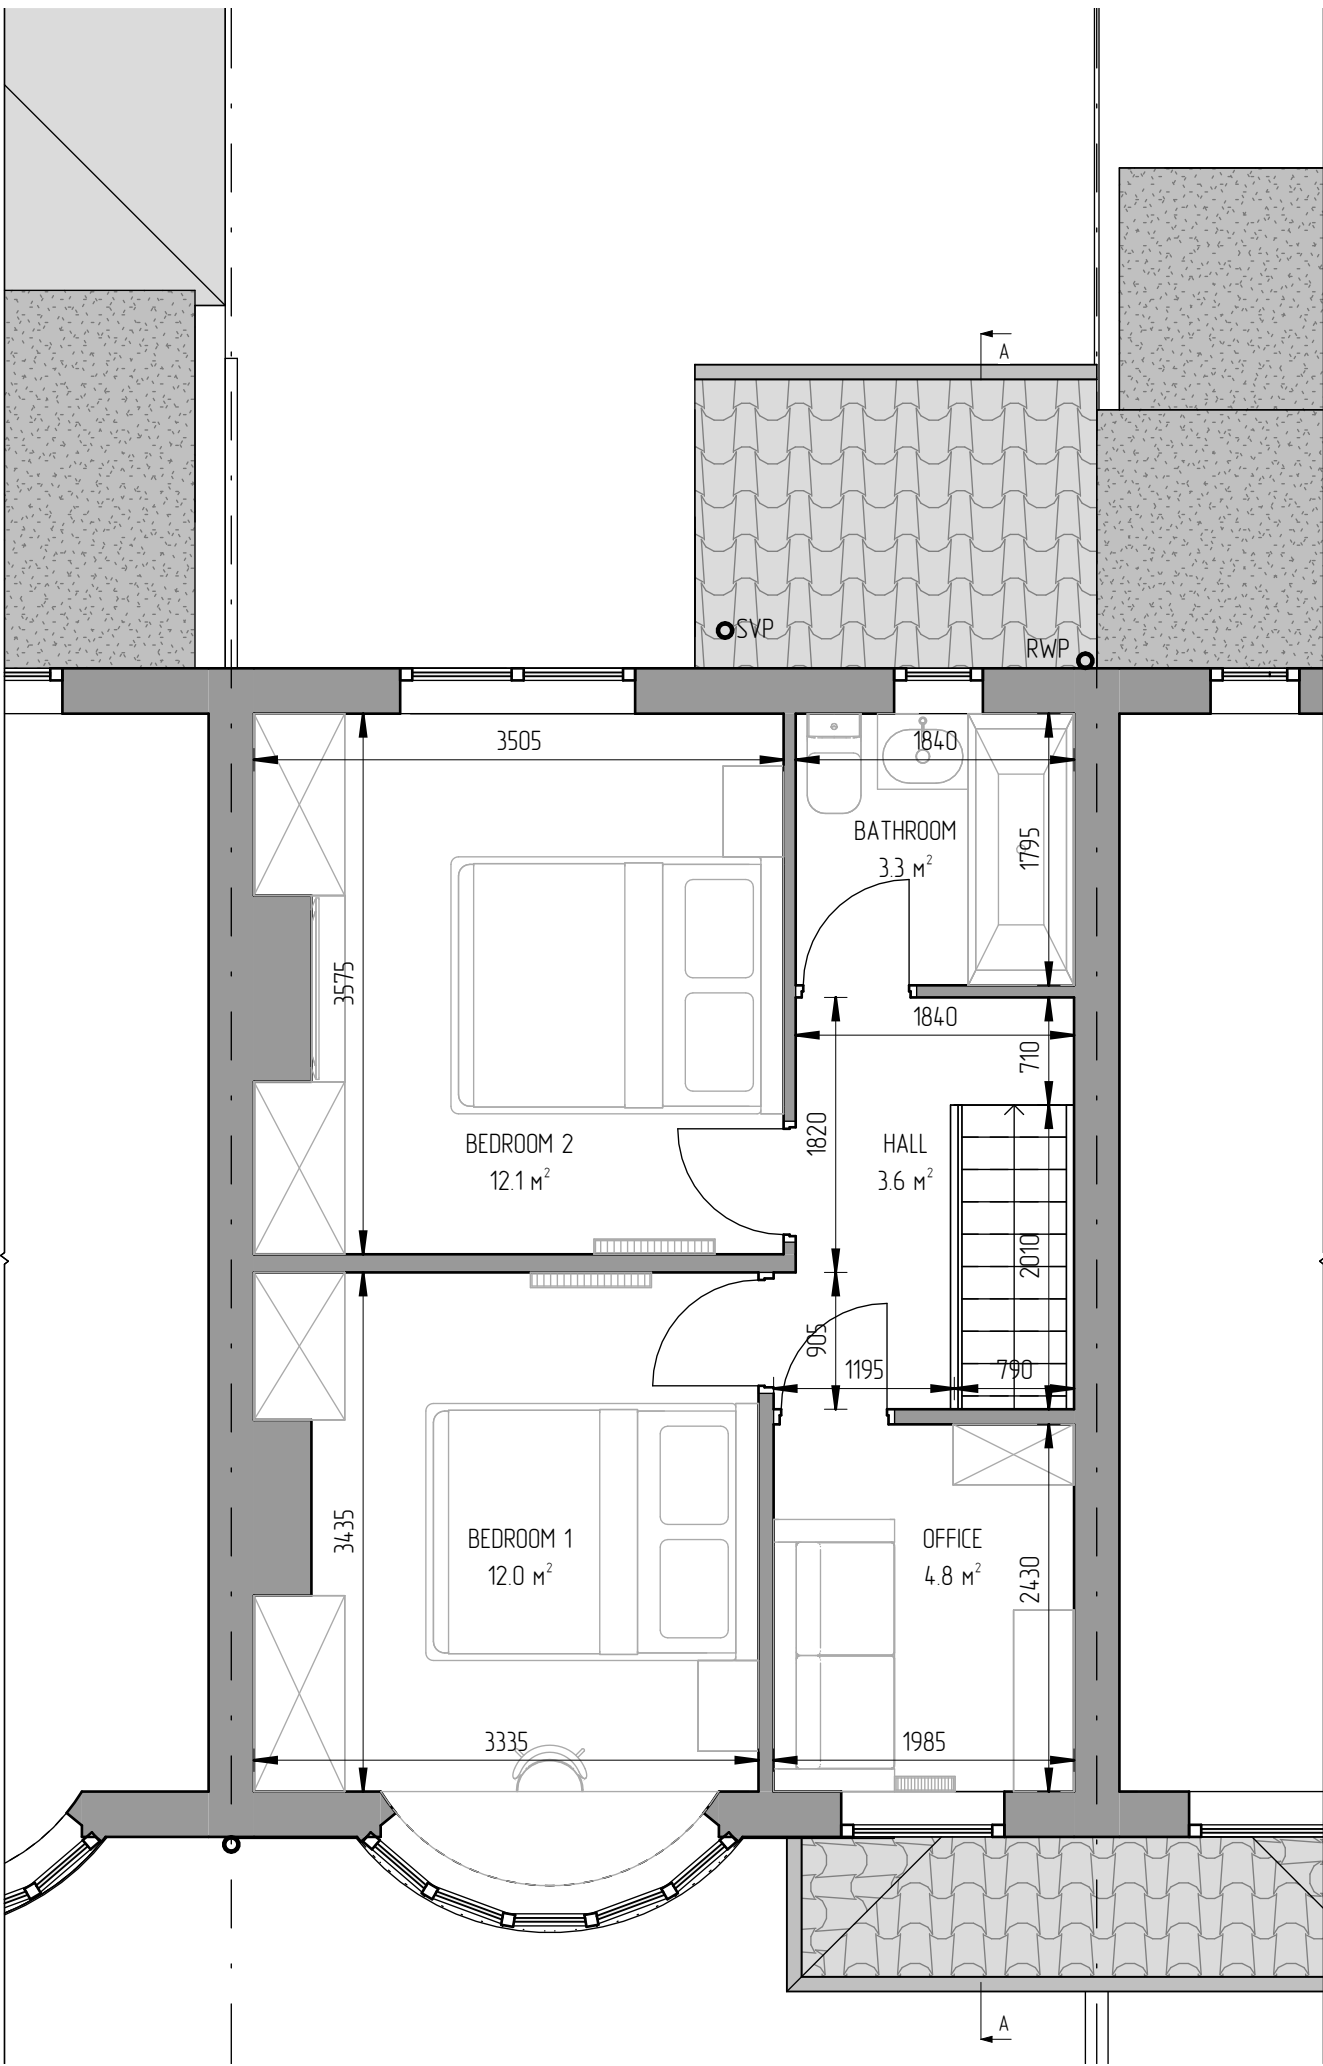

FIRST FLOOR PLAN AS EXISTING
(SCALE 1:50@A1)

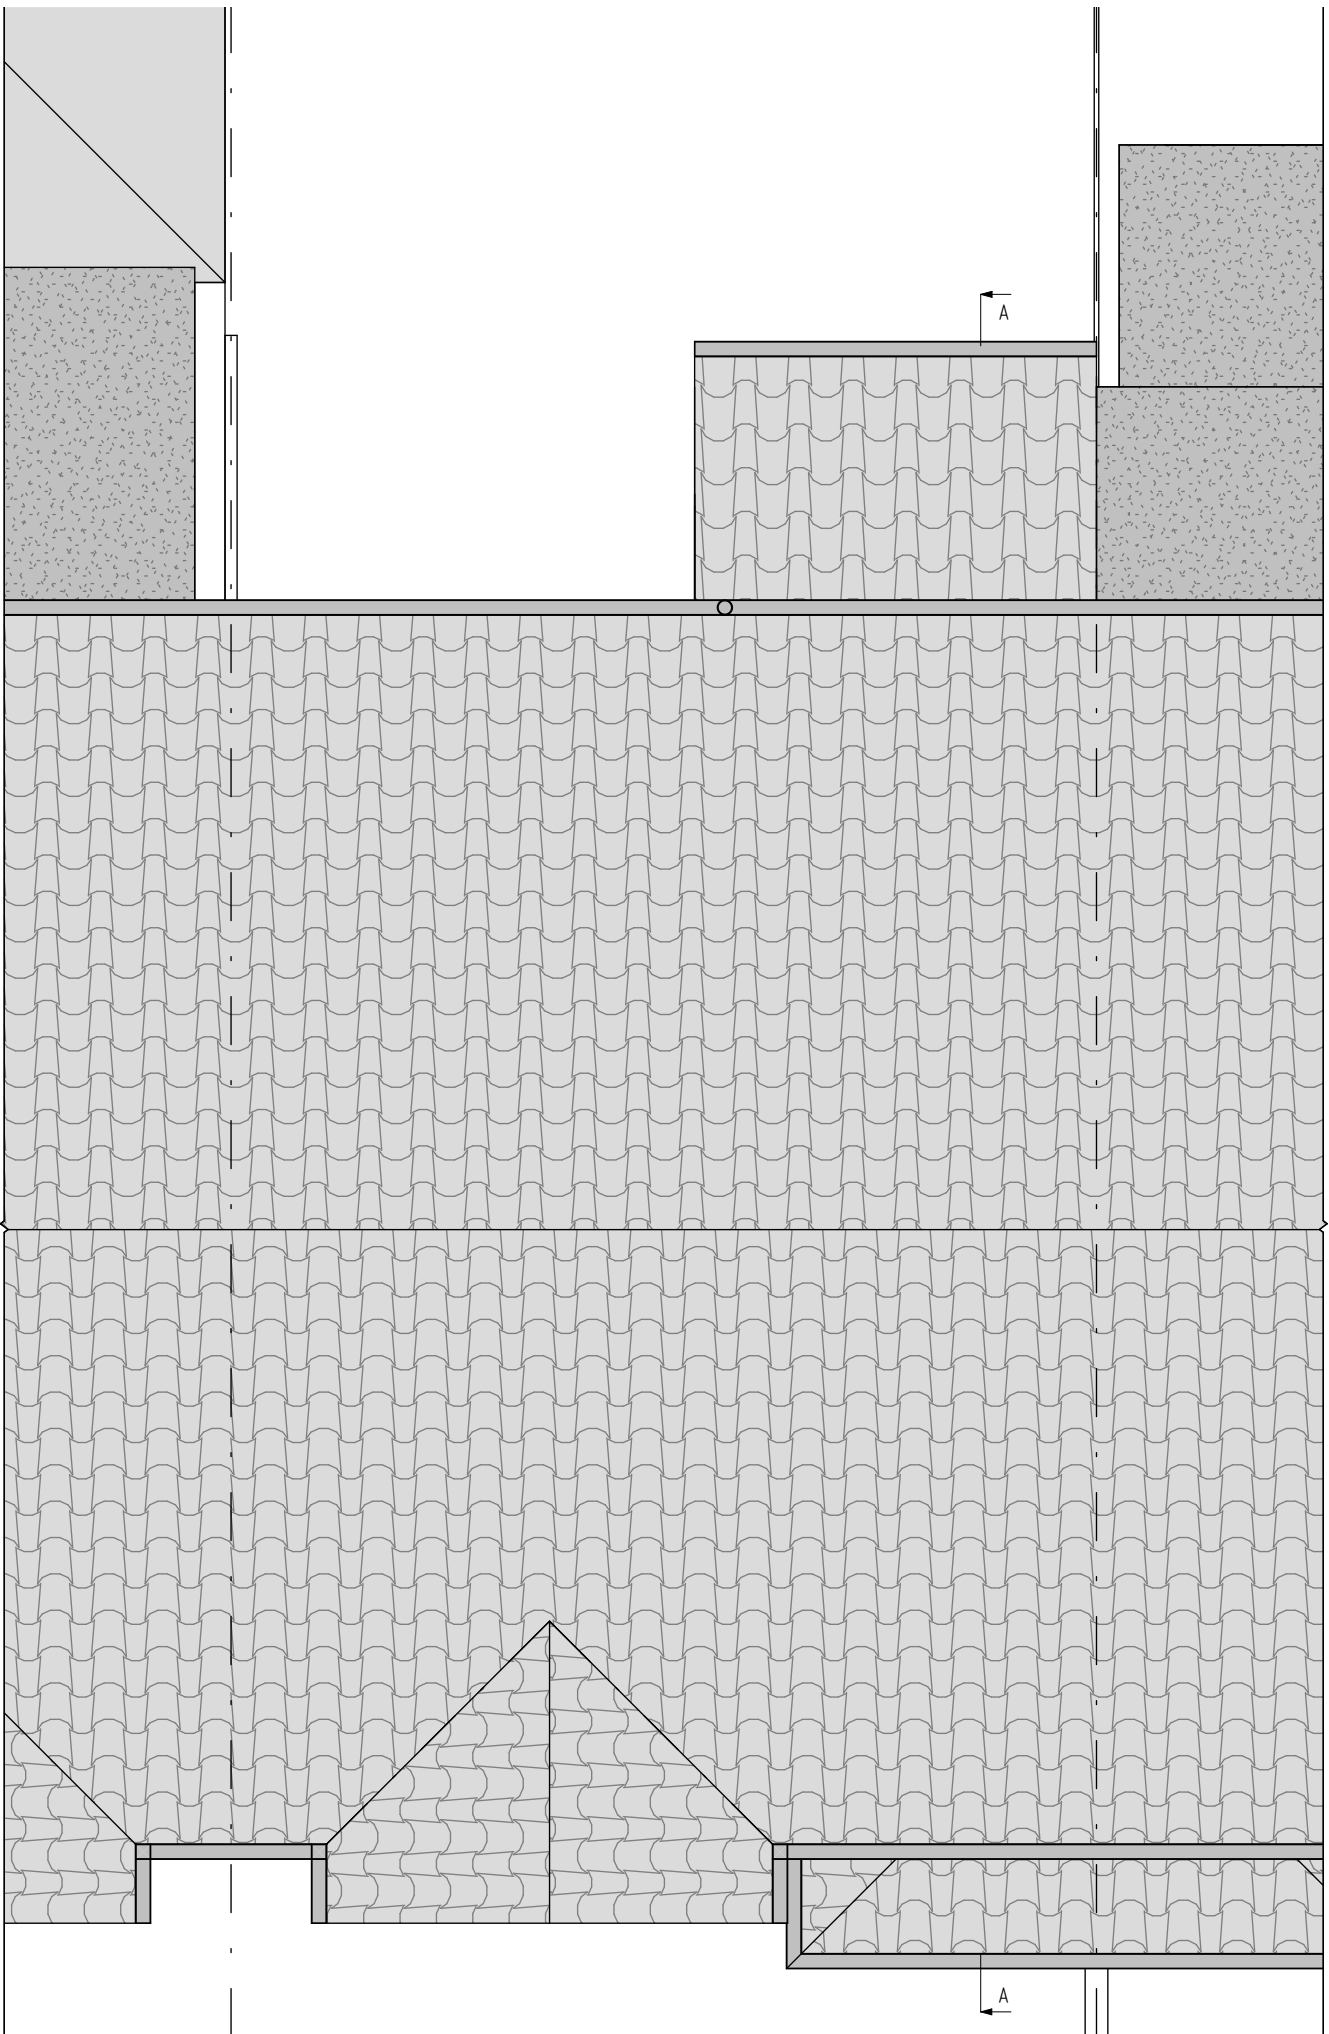

ROOF PLAN AS EXISTING
(SCALE 1:50@A1)

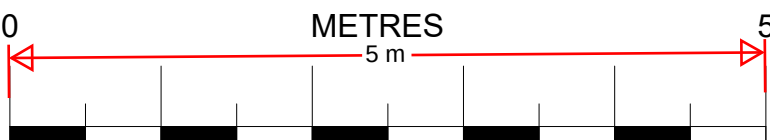

SCALE: 1:50 @ A1

THIS DRAWING IS THE PROPERTY OF
AR. DESIGN
AND MUST NOT BE COPIED OR REPRODUCED
EXCEPT
WITH THEIR EXPRESS PERMISSION, NOR MAY
THE DESIGN
OR ANY INFORMATION SHOWN THEREON
BE DISCLOSED TO ANY THIRD PARTY.
WE WILL NOT BE RESPONSIBLE FOR OTHER
CONTRACTUAL
DIMENSIONS
© THIS DRAWING IS COPYRIGHT

REV:	AMENDMENT:	BY:	DATE:
------	------------	-----	-------

TITLE:

GROUND, FIRST, MANSARD FLOOR, ROOF
PLANS AS EXISTING

SITE ADDRESS:

37 Lime Avenue Gravesand, DA119PZ

JOB No.0001 CLIENT: Martynas Vitkauskas

SCALE: 1:50 @ A1 DWG SHEET: A01

REV: -

DRAWN BY: AR DATE: 06/05/25

APPROVED BY: *** DATE: **/**/****

ARCHITECTURE,
PLANNING &
ENGINEERING

EMAIL:
AR.DESIGN@CONSTRUCTION@
GMAIL.COM
Tel: 074 2955-9396

