




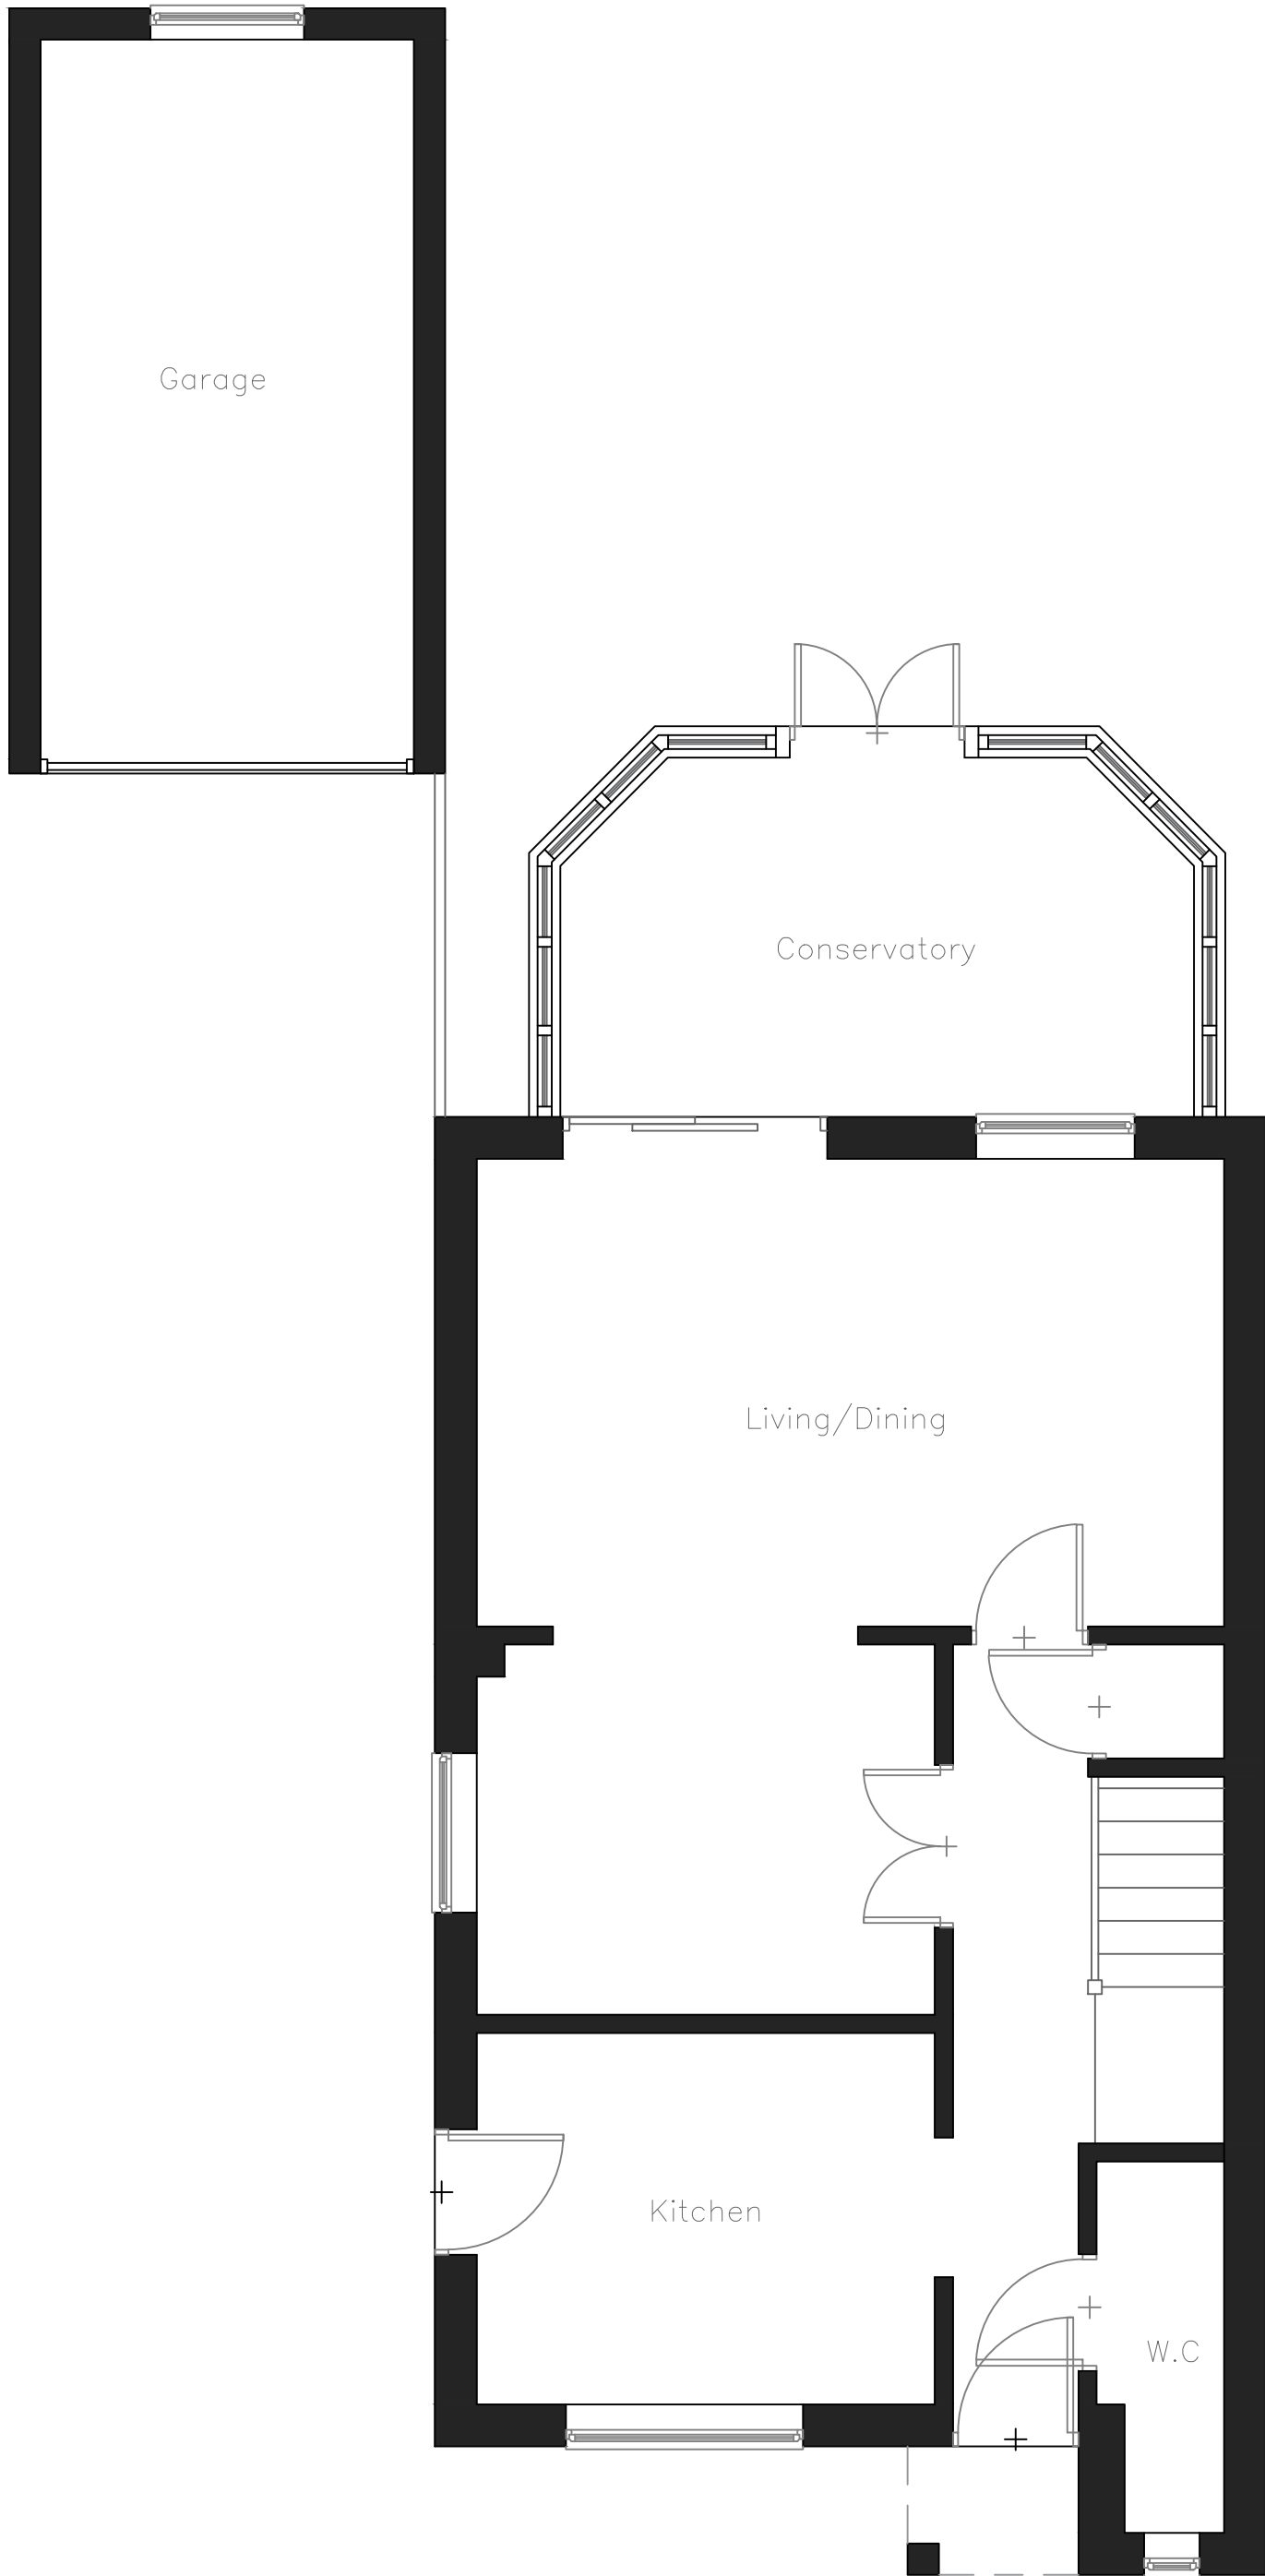

Existing Ground Floor Plan
1:50

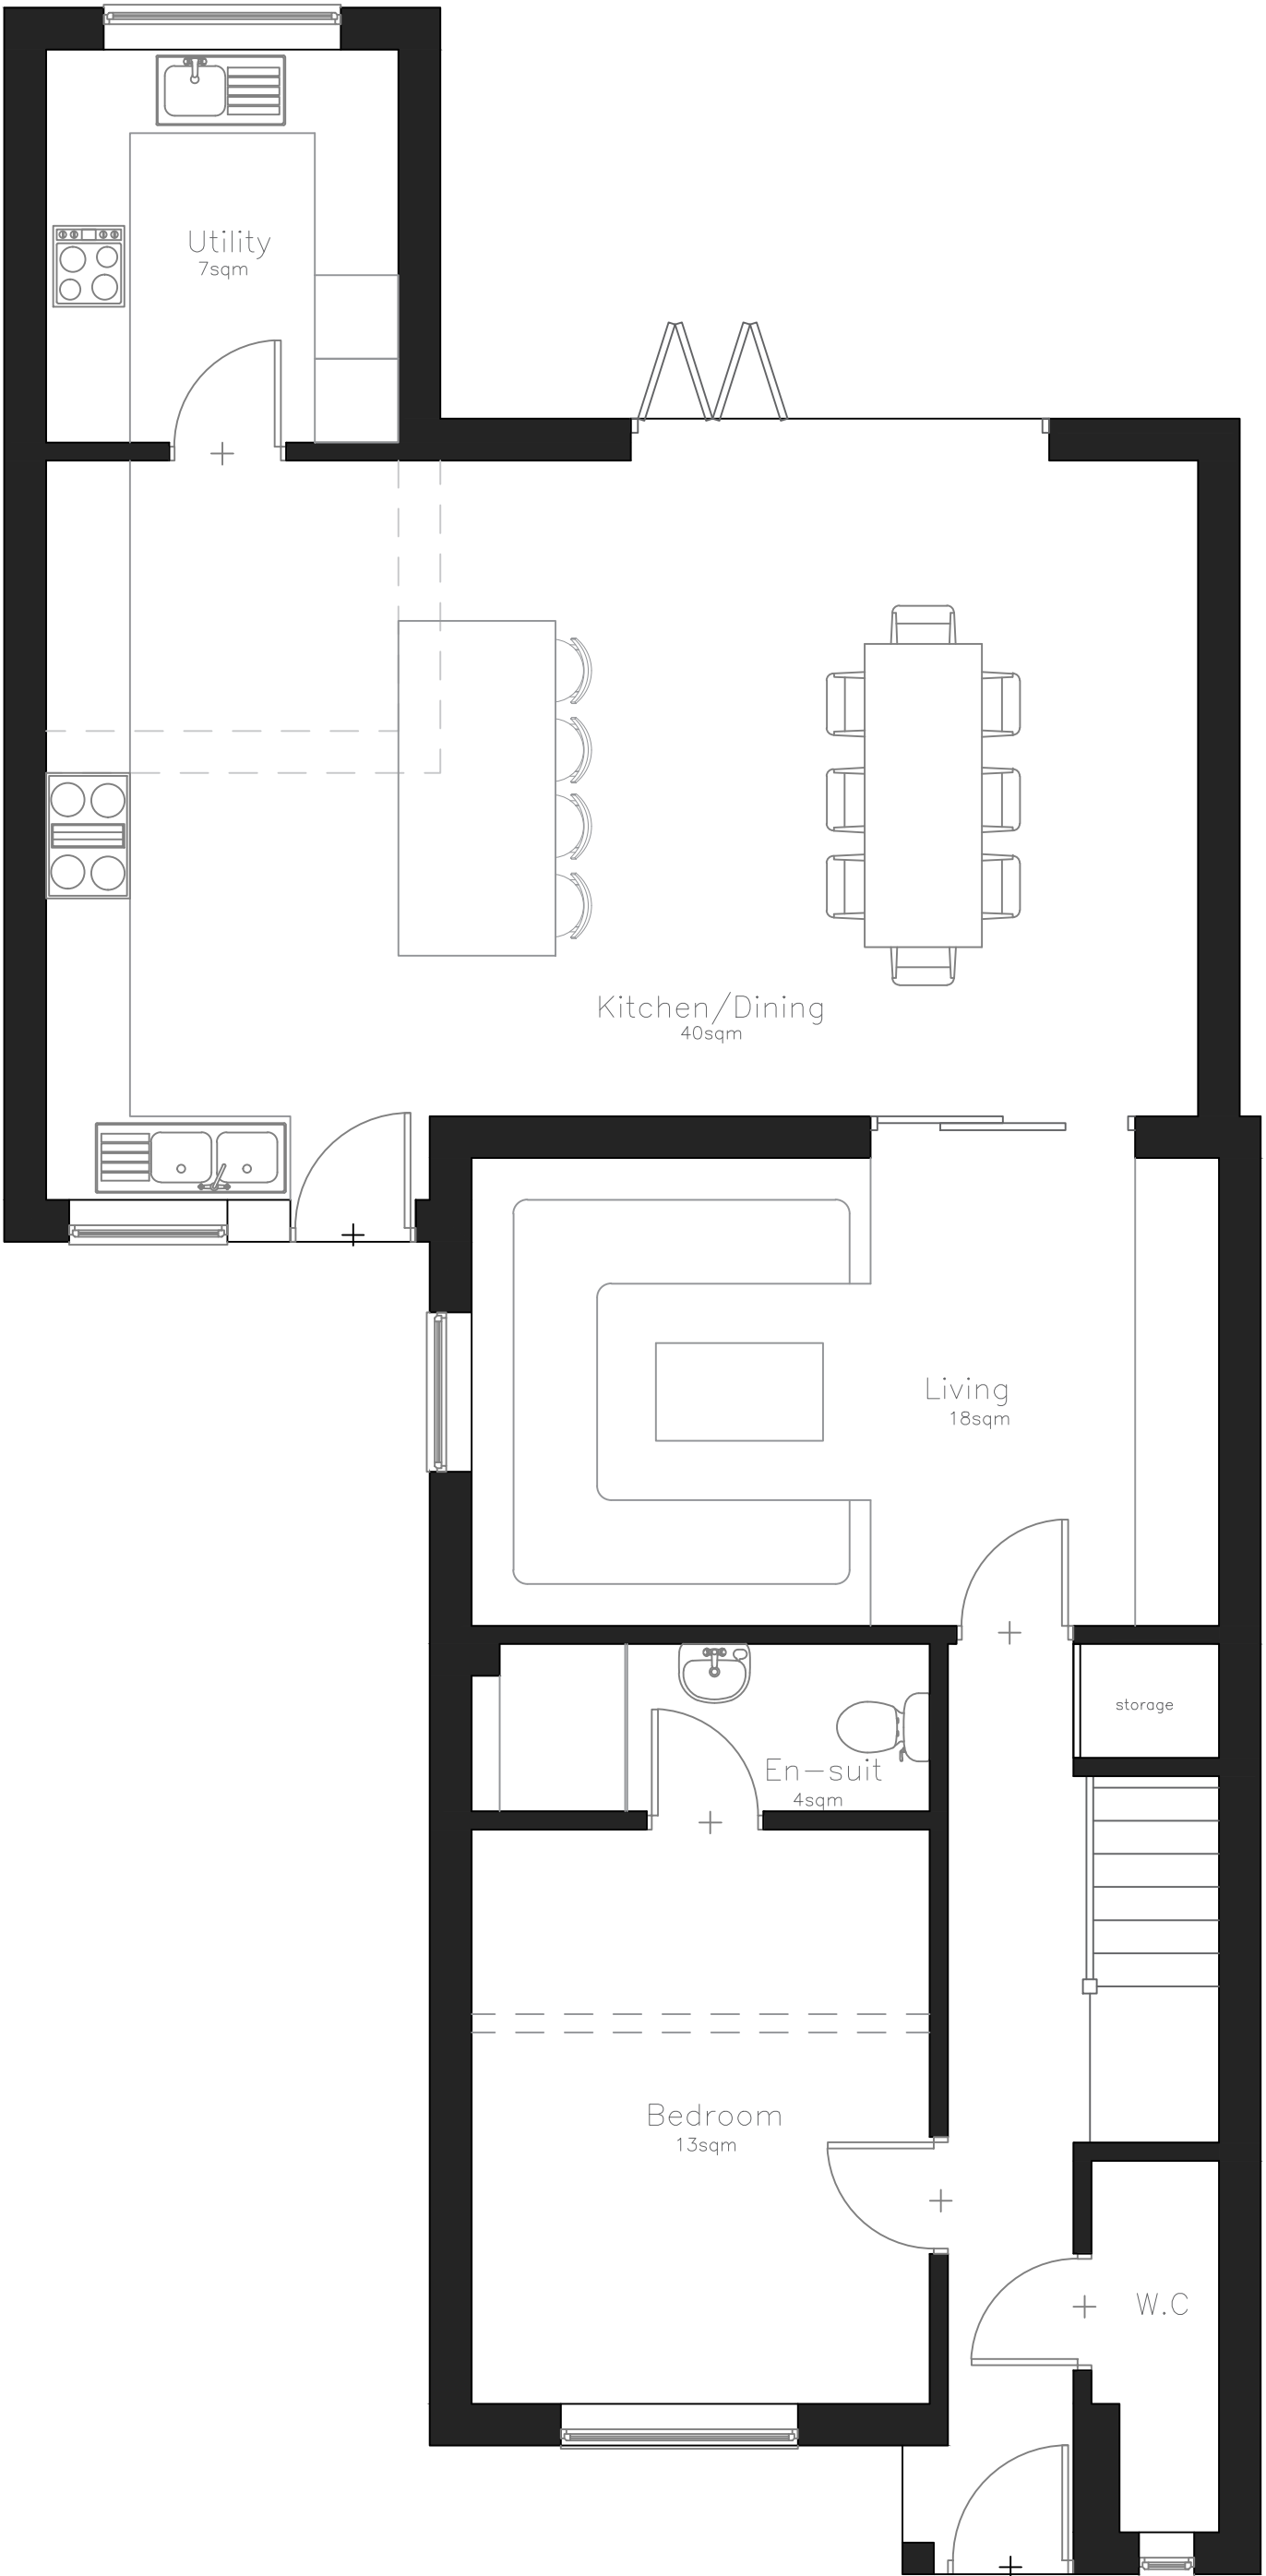

Proposed Ground Floor Plan
1:50

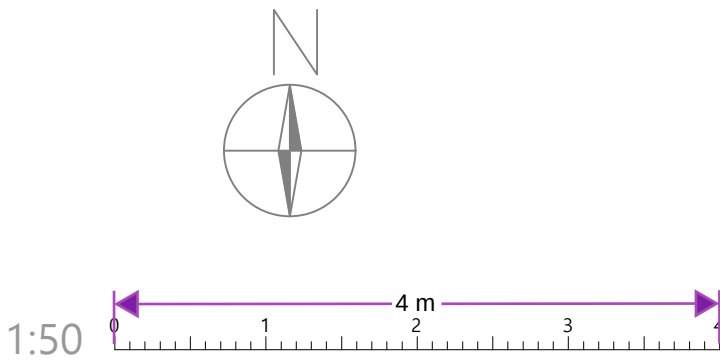

SITE: 12 Campion Close
Gravesend
DA11 8TB

TITLE: Existing Floor Plan
Proposed Floor Plan

SCALE AT A2: 1:50	DATE: 08/11/2024	DRAWN: SR
PROJECT NO: 241108-A	DRAWING NO: 001	REVISION: 0