




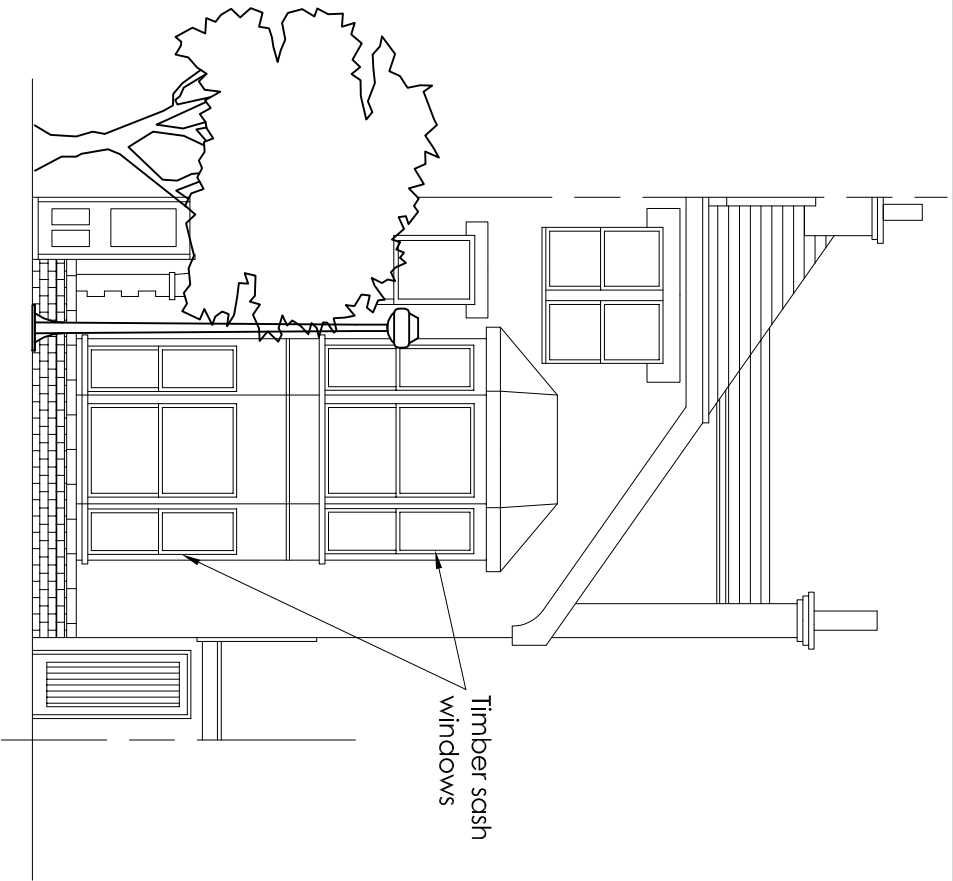

Front Elevation
Scale 1:100

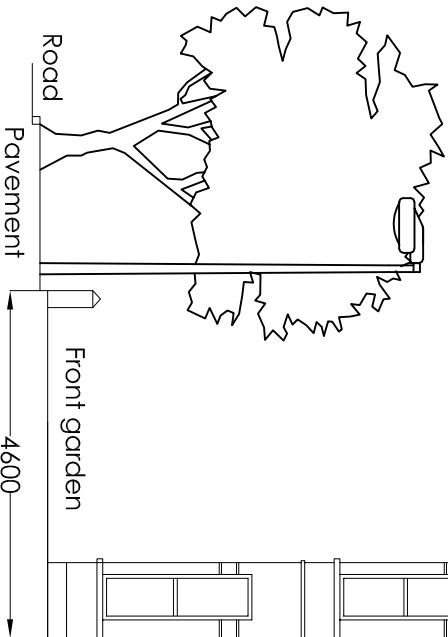

Side Elevation
Scale 1:100

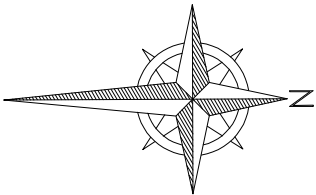

Site Map Scale 1:1250

Project		New Vehicle Crossing and Front Sash Window Replacement		25 The Avenue Gravesend Kent DA11 0NA	
Drawing Title		Site Map and Existing Elevations			
Rev		Description		Date	
HC		Aug 26		1:1250 1:100	
HC		Aug 26		25TA/A3/O1	
HC		Aug 26		1:1250 1:100	
HC		Aug 26		1:1250 1:100	
HC					