



LEDGER

Proposed


- 5 New side / front extension
- 6 New rear extension
- 7 Skylights
- 8 New fence / gate line
- 9 Garage to No 60 Imperial Drive removed / brick facing to 58 Imperial Drive
- 10 Existing window blocked up
- 11 New steel support beam
- 12 Dash line - line of existing building
- 13 New internal walling
- 14 New patio area
- 15 Minimal desk size for client needs

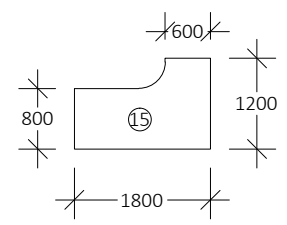

PROPOSED PLANS

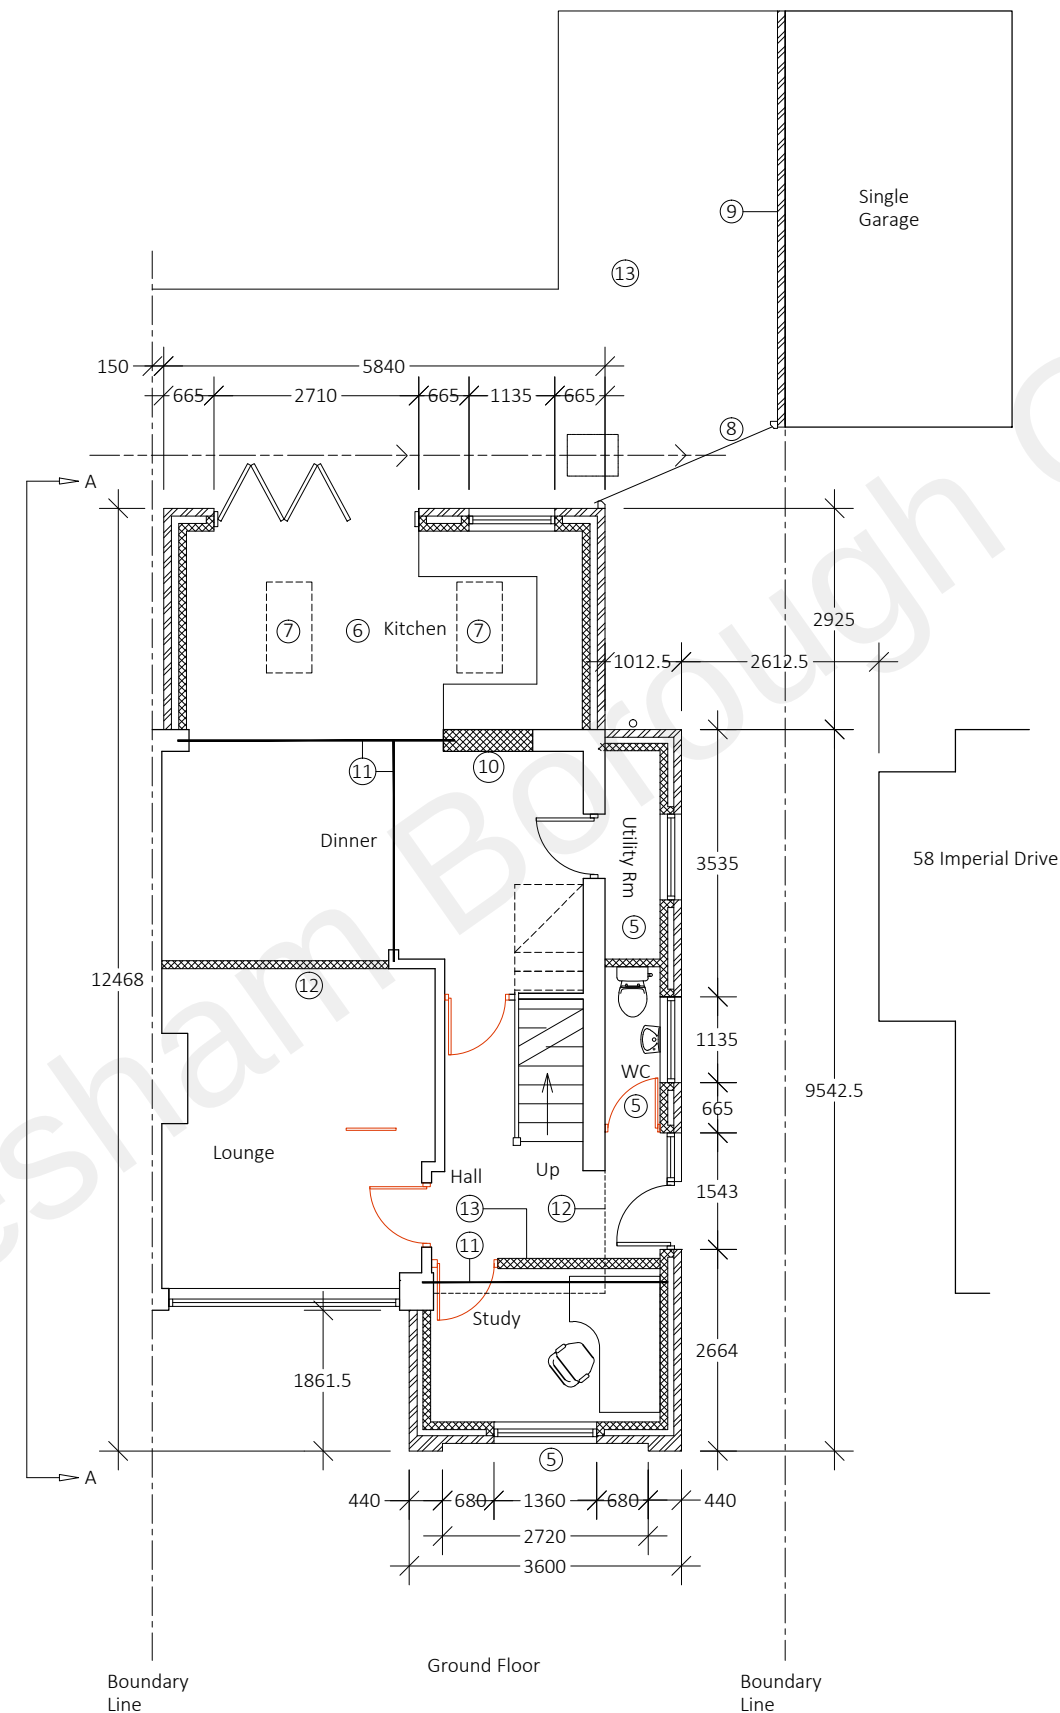

Do not scale this drawing
All dimension must be checked on site before fabrication / construction
Material & workmanship to be to the best of their respective kind and in accordance with current British and European Standards & Codes of Practice, Statutory Authority & Manufacturers recommendations / specification

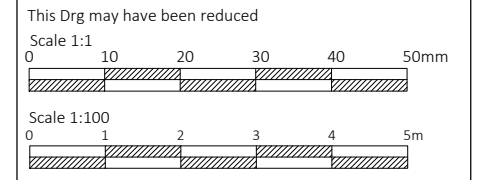

Notes / Ledger

J M D
Property Services
28 Sirdar Strand
Riverview Park
Gravesend
Kent.
DA12 4LP
t : 01474 740299
e: info@jmdd.co.uk

Client / Location
Mr & Mrs Taggart
60 Imperial Drive
Gravesend
Kent
DA12 4LN

Job Title
Two Storey front / side extension
& Single Storey rear extension

Drawing Title
Proposed Floor Plan

Scale 1:100 @ A3	Date December - 2021
---------------------	-------------------------

Designed by MB	Drawn by MB	Checked by Client (CL)	Approved by Client
-------------------	----------------	---------------------------	-----------------------

Drawing No. JMD-1160-B-140	Revision P3
--------------------------------------	-----------------------

Status
Planning Issue

File Ref: JMD-1160-E-01Drawings-02