




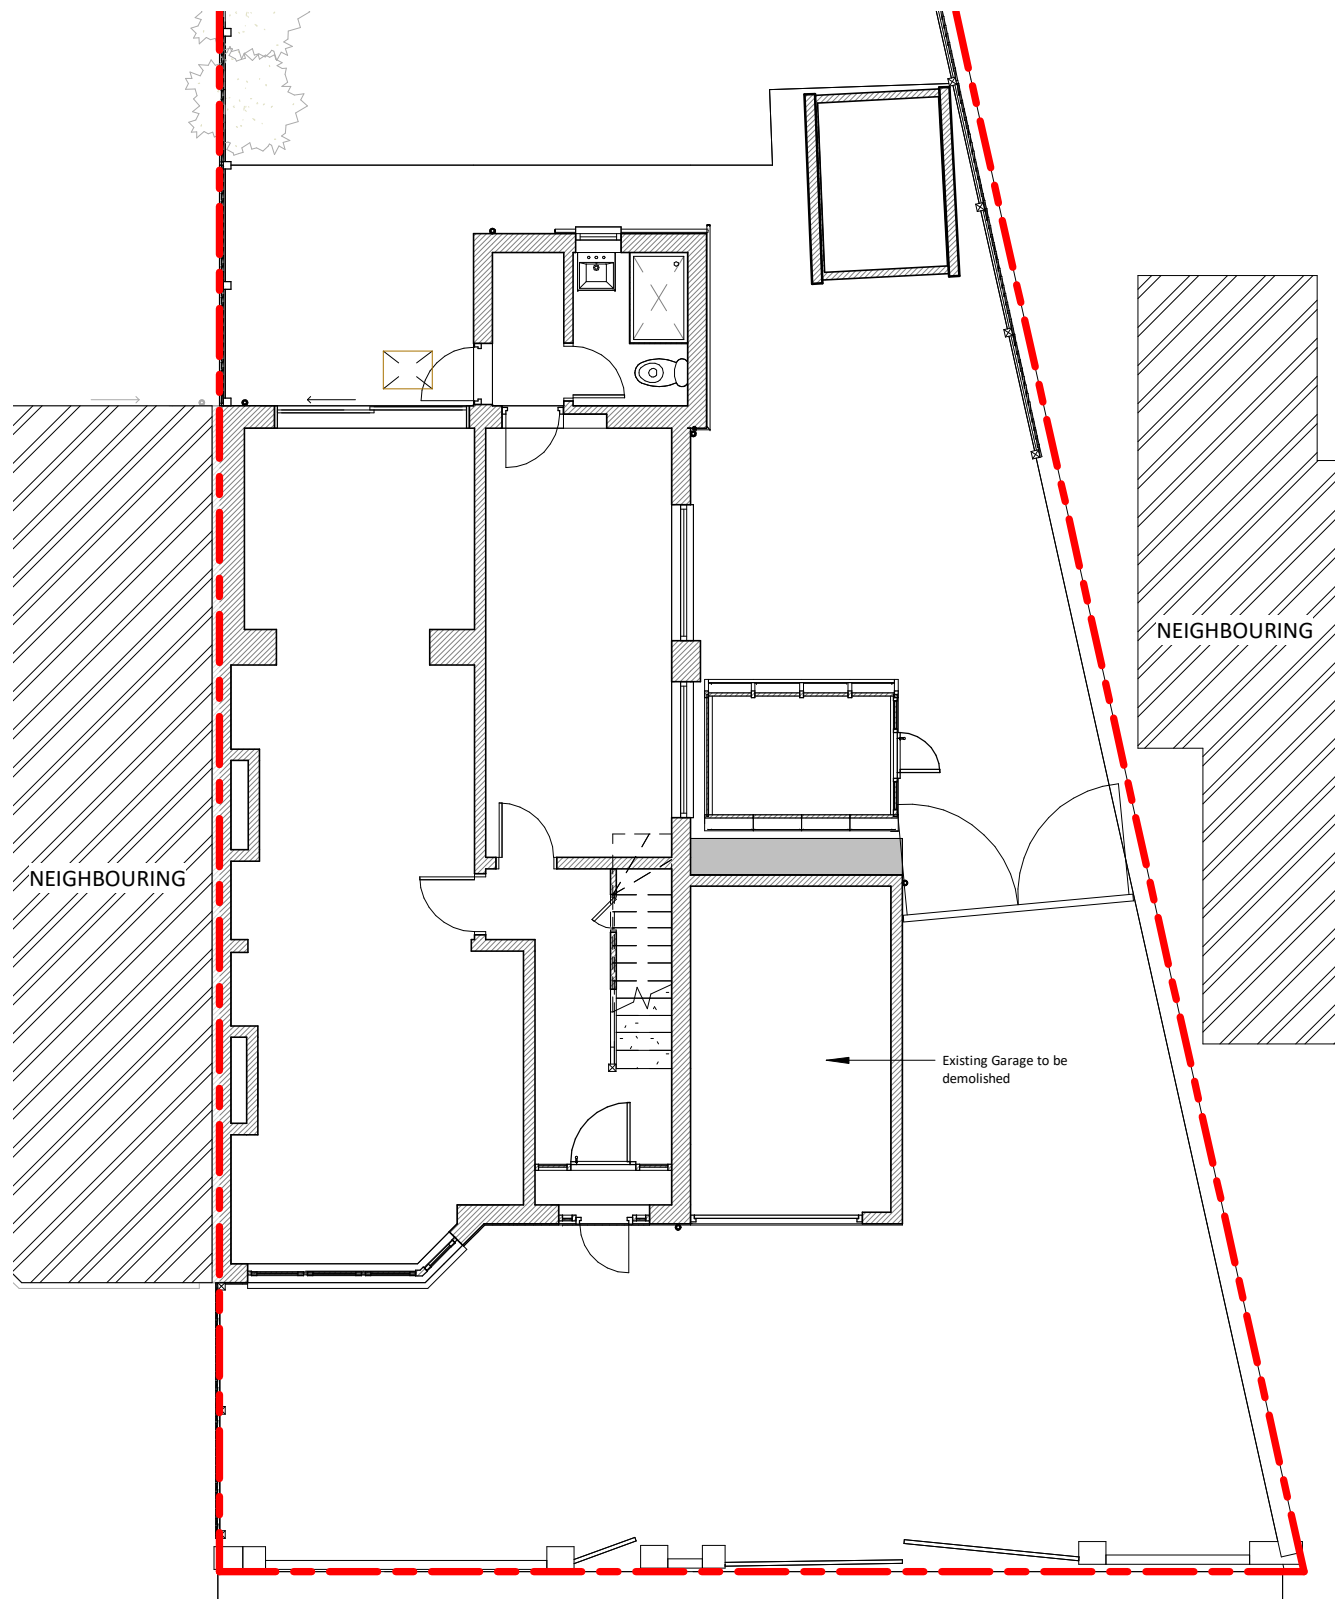

1 Existing Ground Floor
1 : 100

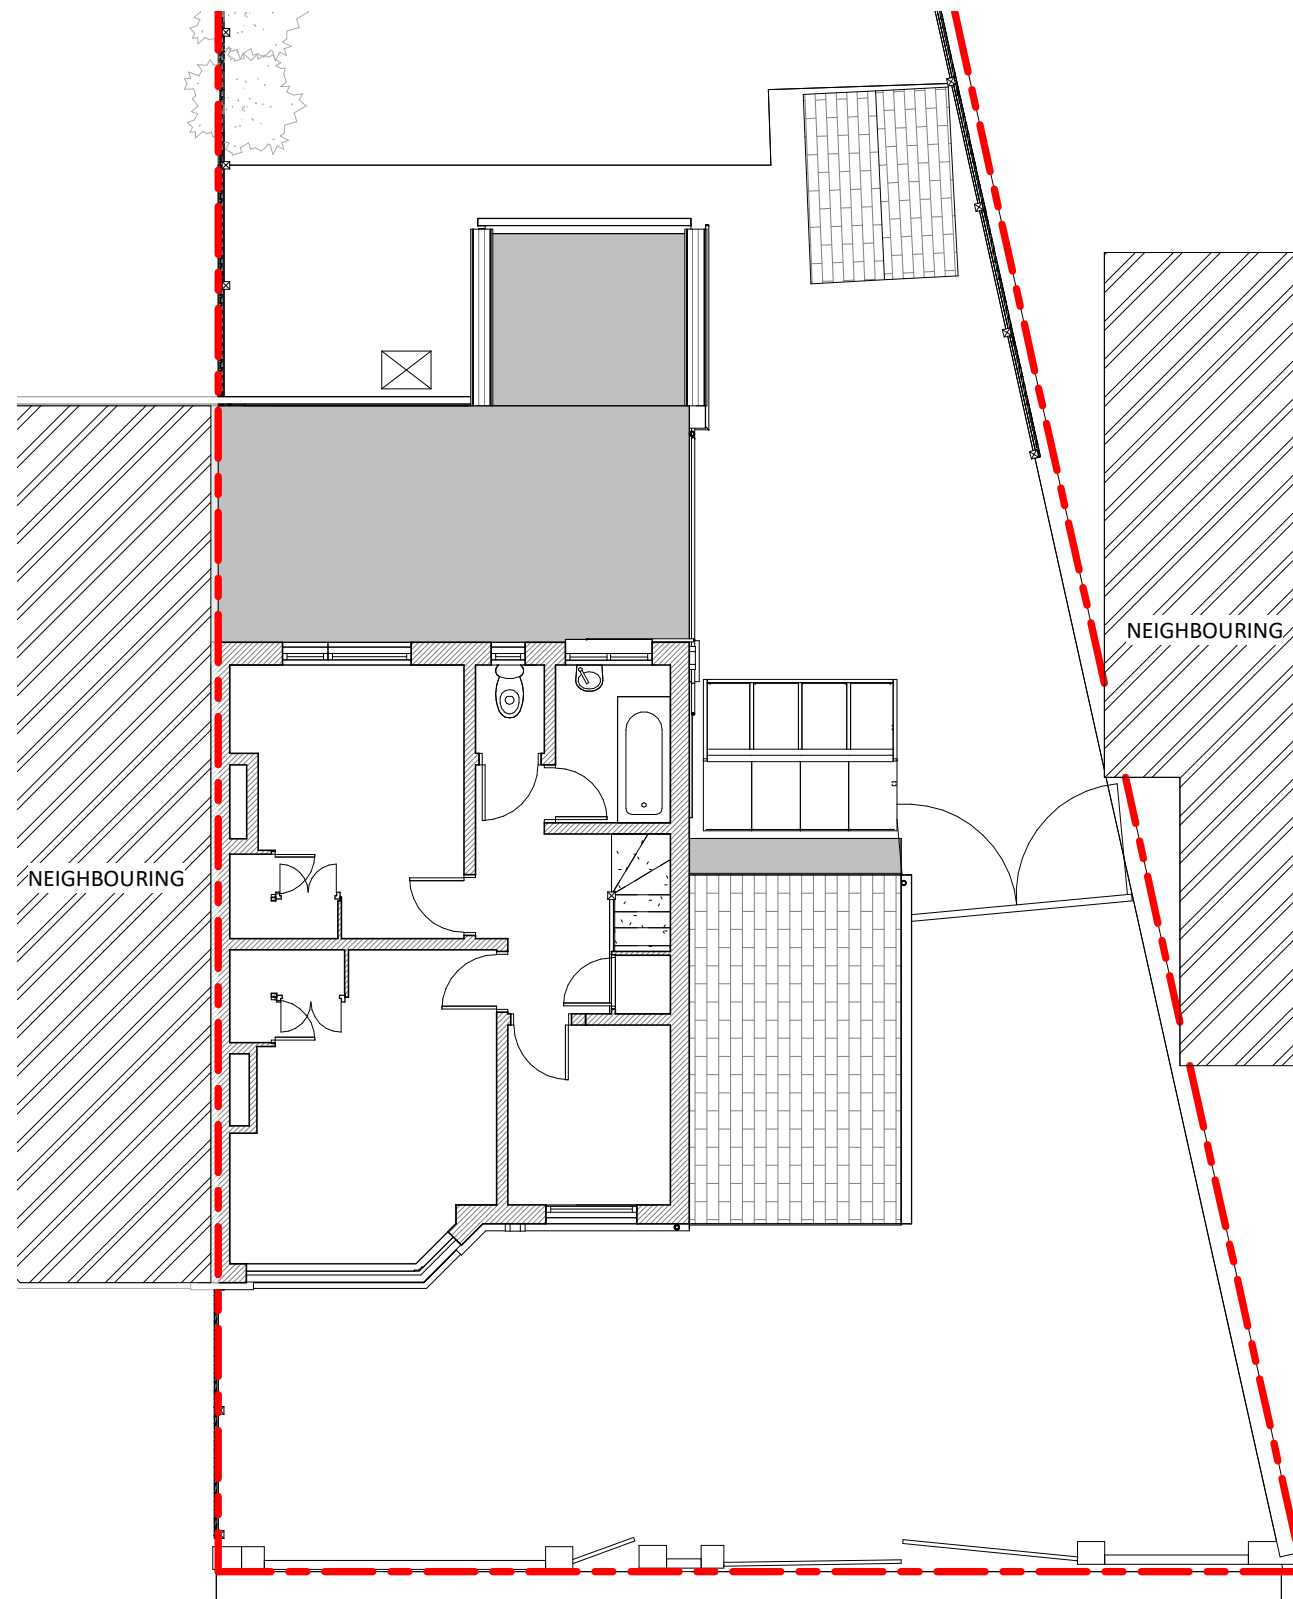


2 Existing First Floor
1 : 100

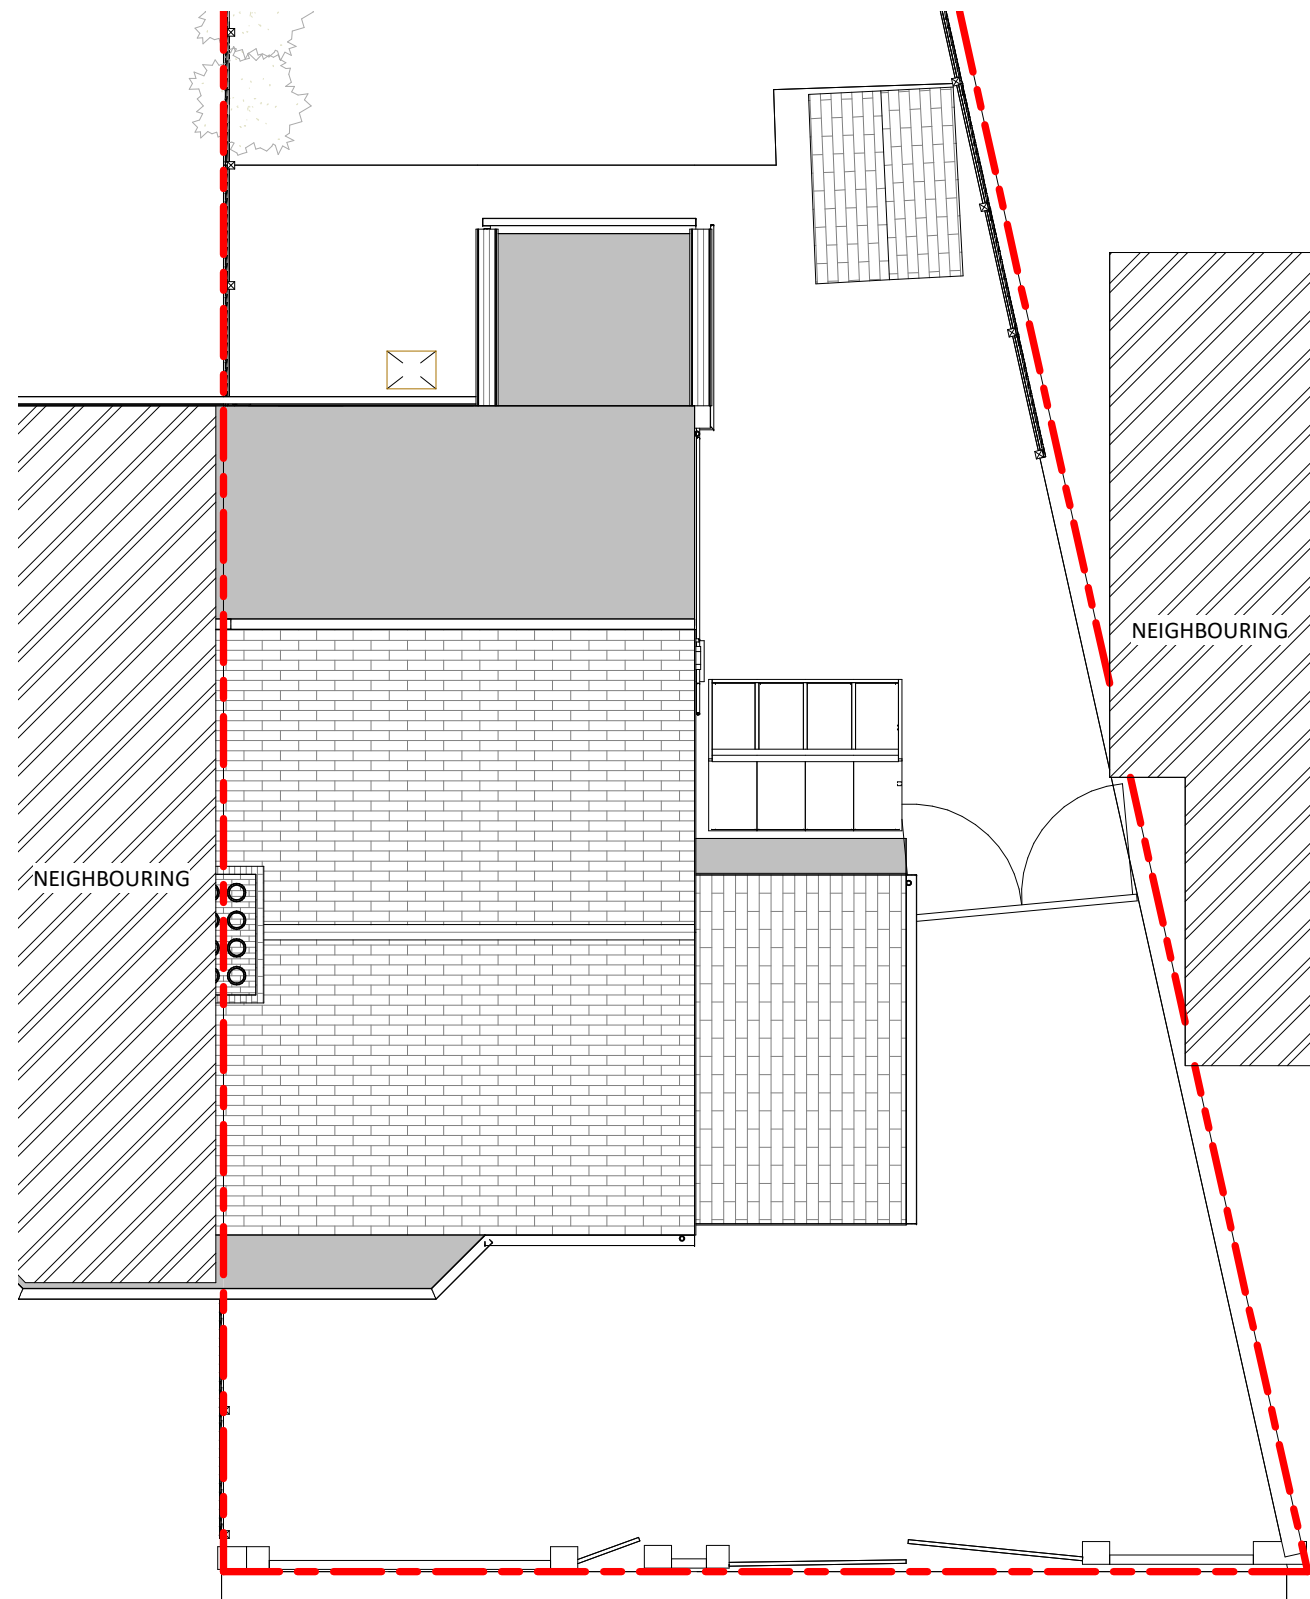


3 Existing Roof
1 : 100




4 Existing Front Elevation
1 : 100

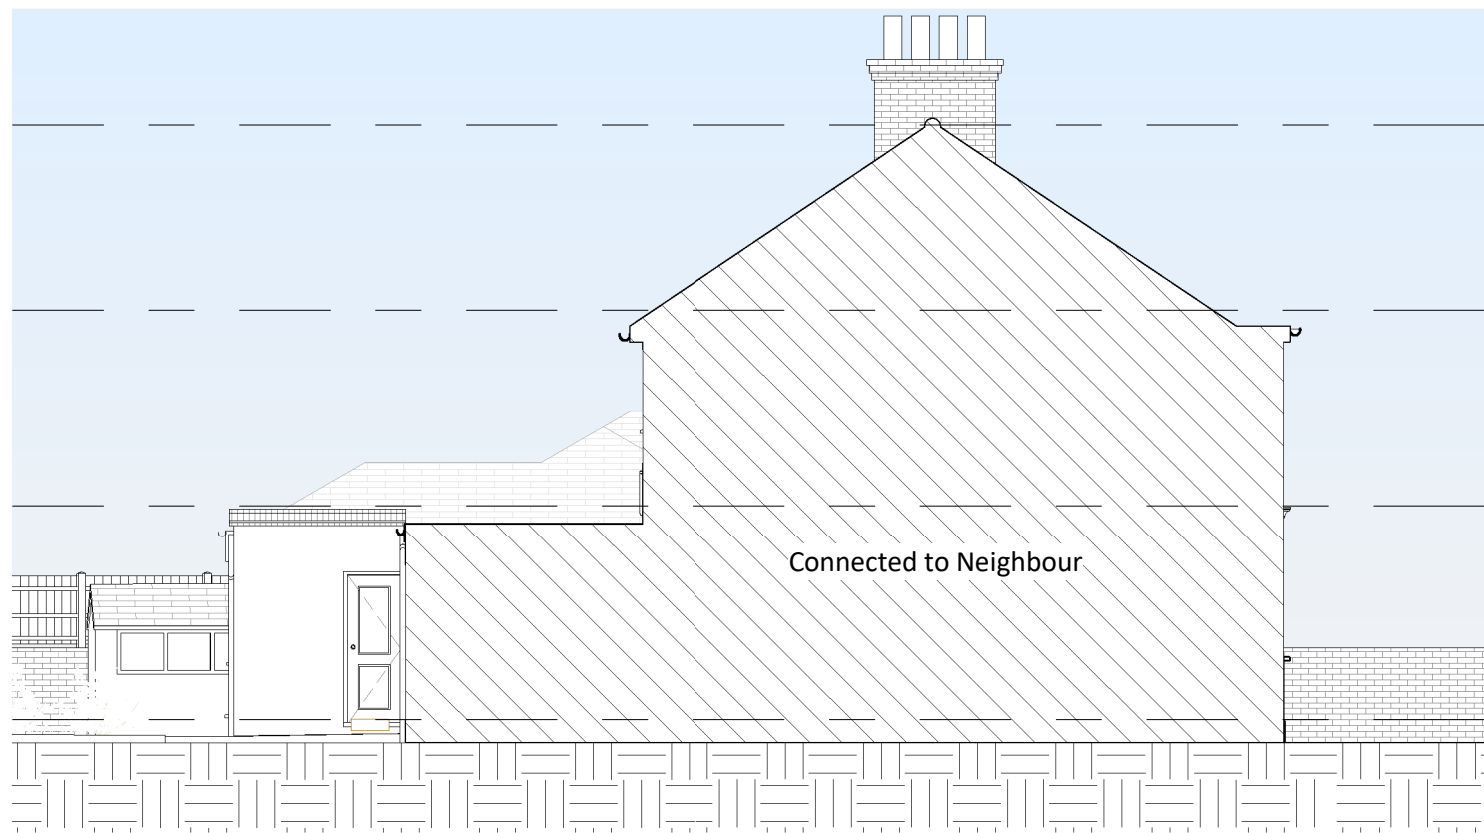


5 Existing Left Elevation
1 : 100

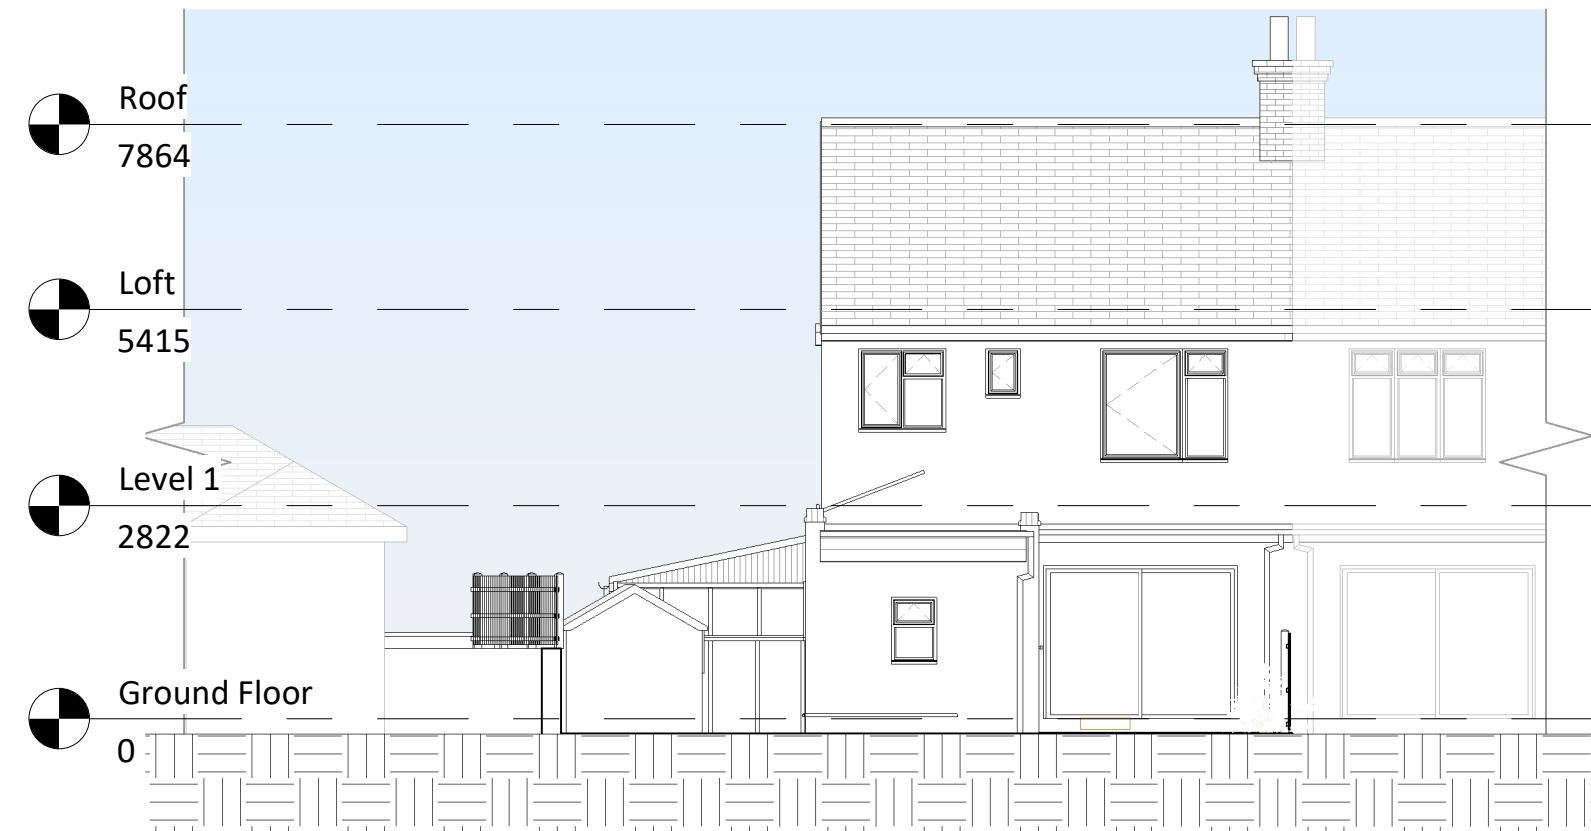


6 Existing Rear Elevation
1 : 100

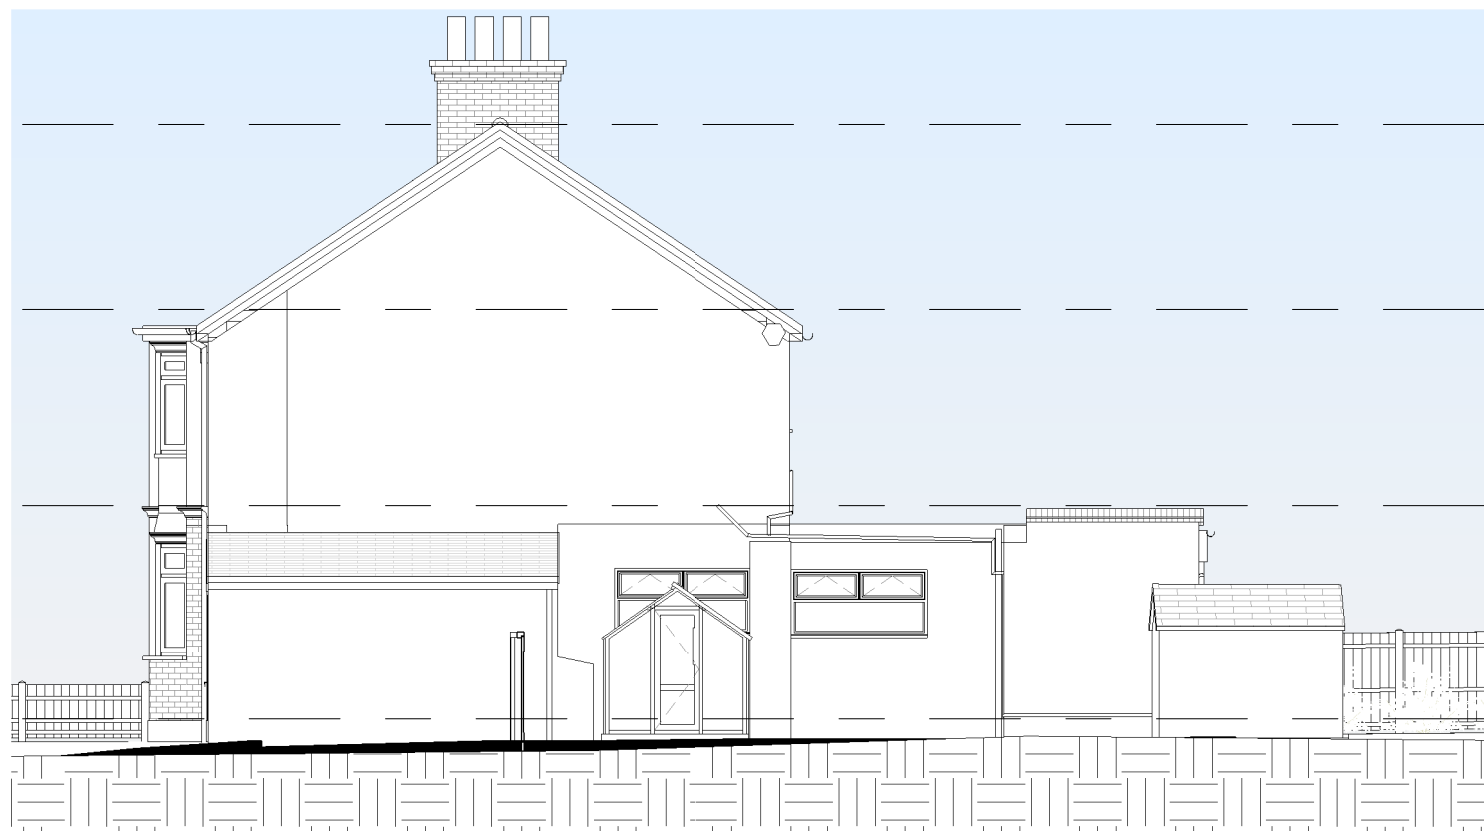


7 Existing Right Elevation
1 : 100

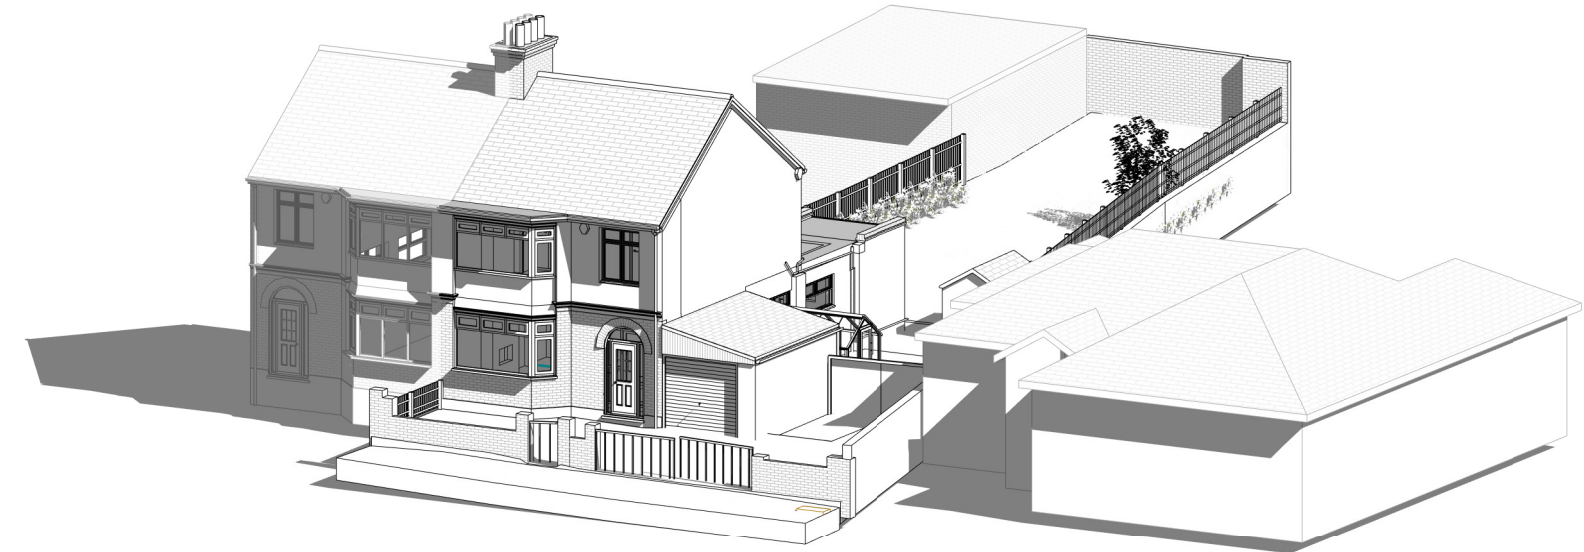

8 Existing 3D Front

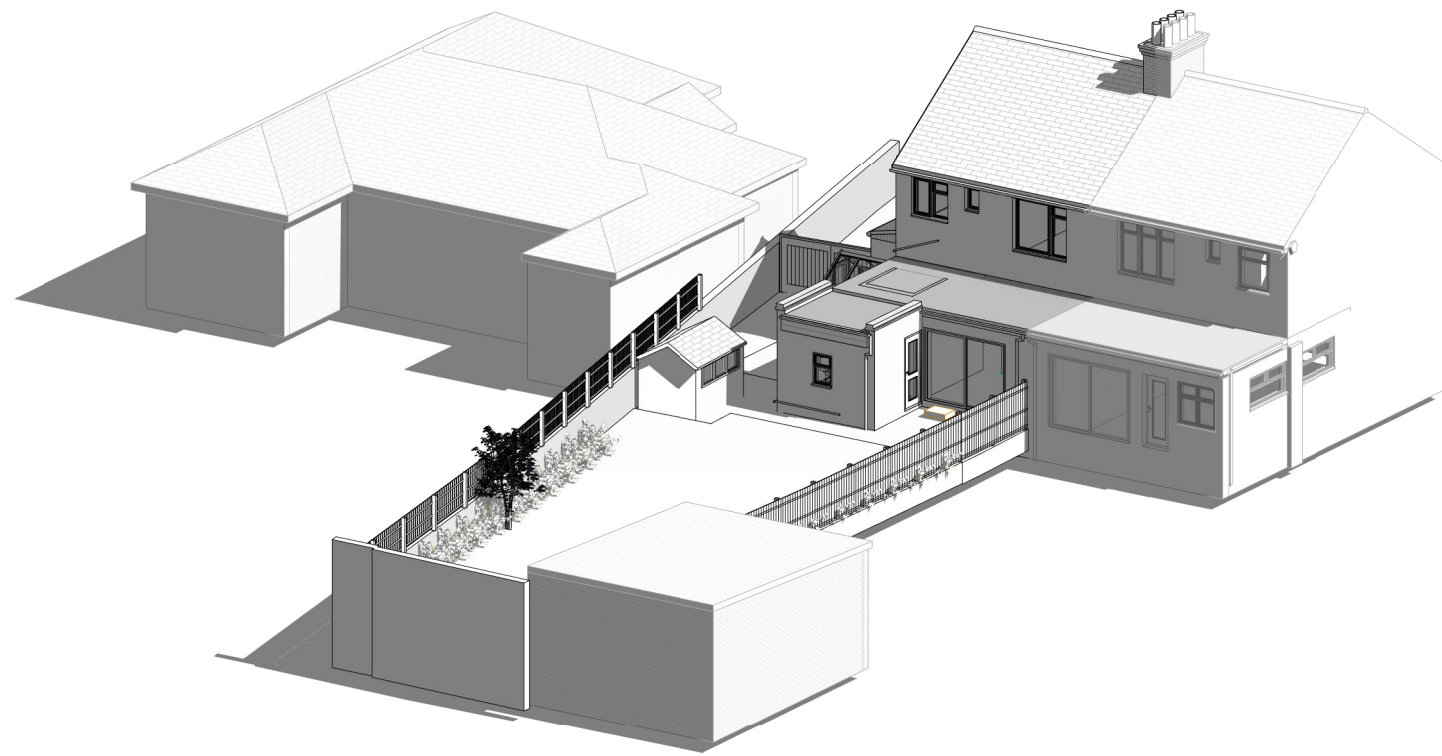

9 Existing 3D Rear

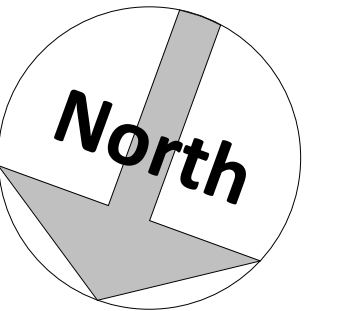

Amendments :

Rev	Date	Description

Project :

53 Hollybush Road, Gravesend, Kent,
DA12 5QG

Title :
Planning Drawings
Existing Layouts and Elevations

Bluelime Retail Ltd /
Bluelime Home Design LLP.
Design, Project
Management, Build



Thames Innovation Center,
Veridion Way, Veridion
Park, Erith, Kent DA18 4AL

Tel: 01322 521026

53 Hollybush Road

Drawn by : ZA Scale : 1 : 100 @ A1 Date : 16.06.2023

Drawing number : BL/DRG/301121/ 03 Rev :

Do not scale from this drawing. Dimensions to be checked on site.